


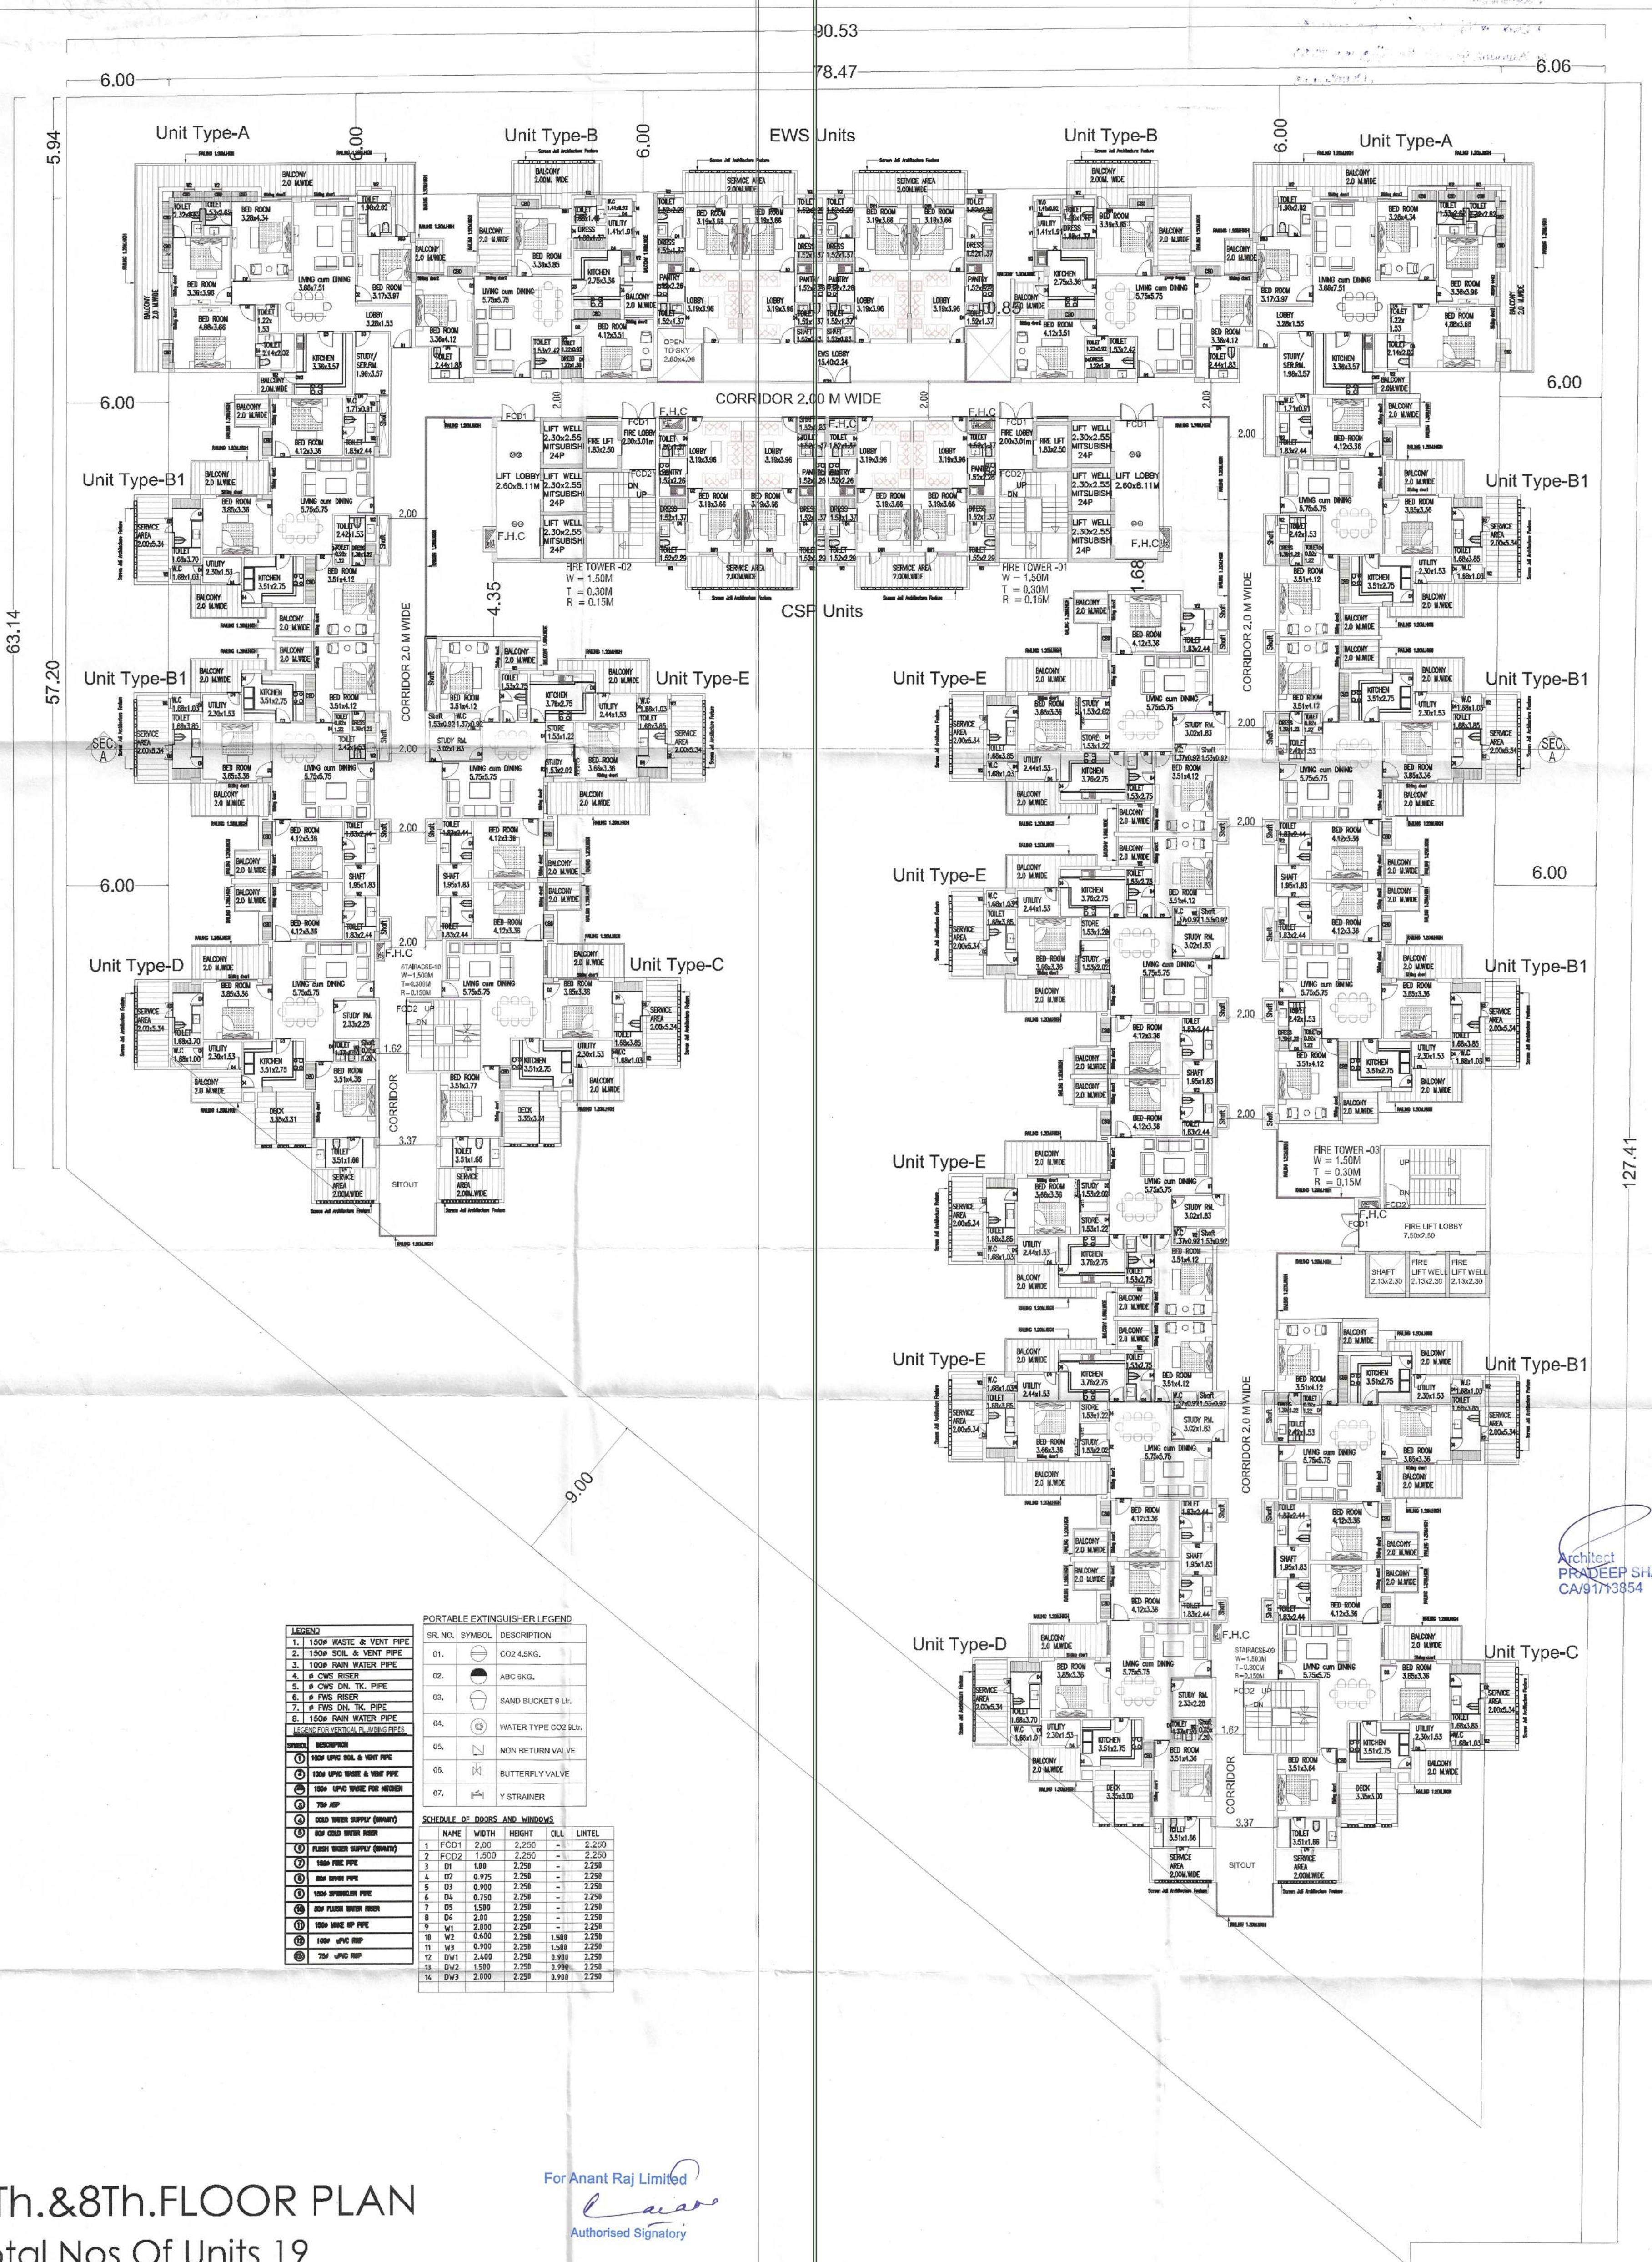

4Th.&8Th.FLOOR PLAN

Total Nos Of Units 19

For Anant Raj Limited
Signature
 Authorised Signatory

PROJECT :-
 PROP. BUILDING PLAN GROUP HOUSING AT BEARING KHASRA
 NO 8/26/2 AREA MEASURING 2.947 ACRES AT
 VILLAGE KAPASHERA TEHSIL VASANT VIHAR NEW DELHI
 BELONGING TO- M/s Anant Raj Limited
 Through Its Authorized signatory Sh. Ajay Pathania

Architects
PRADEEP SHARMA
 ARCHITECTS ASSOCIATE
 64 POORVI MARG, VASANT VIHAR, NEW DELHI

CONSULTANTS
NNC DESIGN INTERNATIONAL
 CONSULTING STRUCTURAL ENGINEERS
 G-70, 2nd FLOOR, JASWANT PLAZA, NEAR KALINDI KUNJ
 MAIN SARITA VIHAR ROAD, OKHA, NEW DELHI-110025
 PHONE NO.: +91-11-26940734/5/6/7/8 FAX: 26940738
 E-Mail: nnc_consultants@hotmail.com
 Web : www.nncdesigninternational.com

Drawn **MANOJ** Date **26-04-2021** Scale **26-04-2021**

Revisions

Drawing Title
4TH& 8th.FLOOR PLAN

SHEET NO. **1.8**

Attested Copy of Online SBP
 ID No. **10073383** DT. **06-09-21**
 D/MAN/19/21
 B'g (HQ)
 SDMC

At (B)HQ
 South DMG