


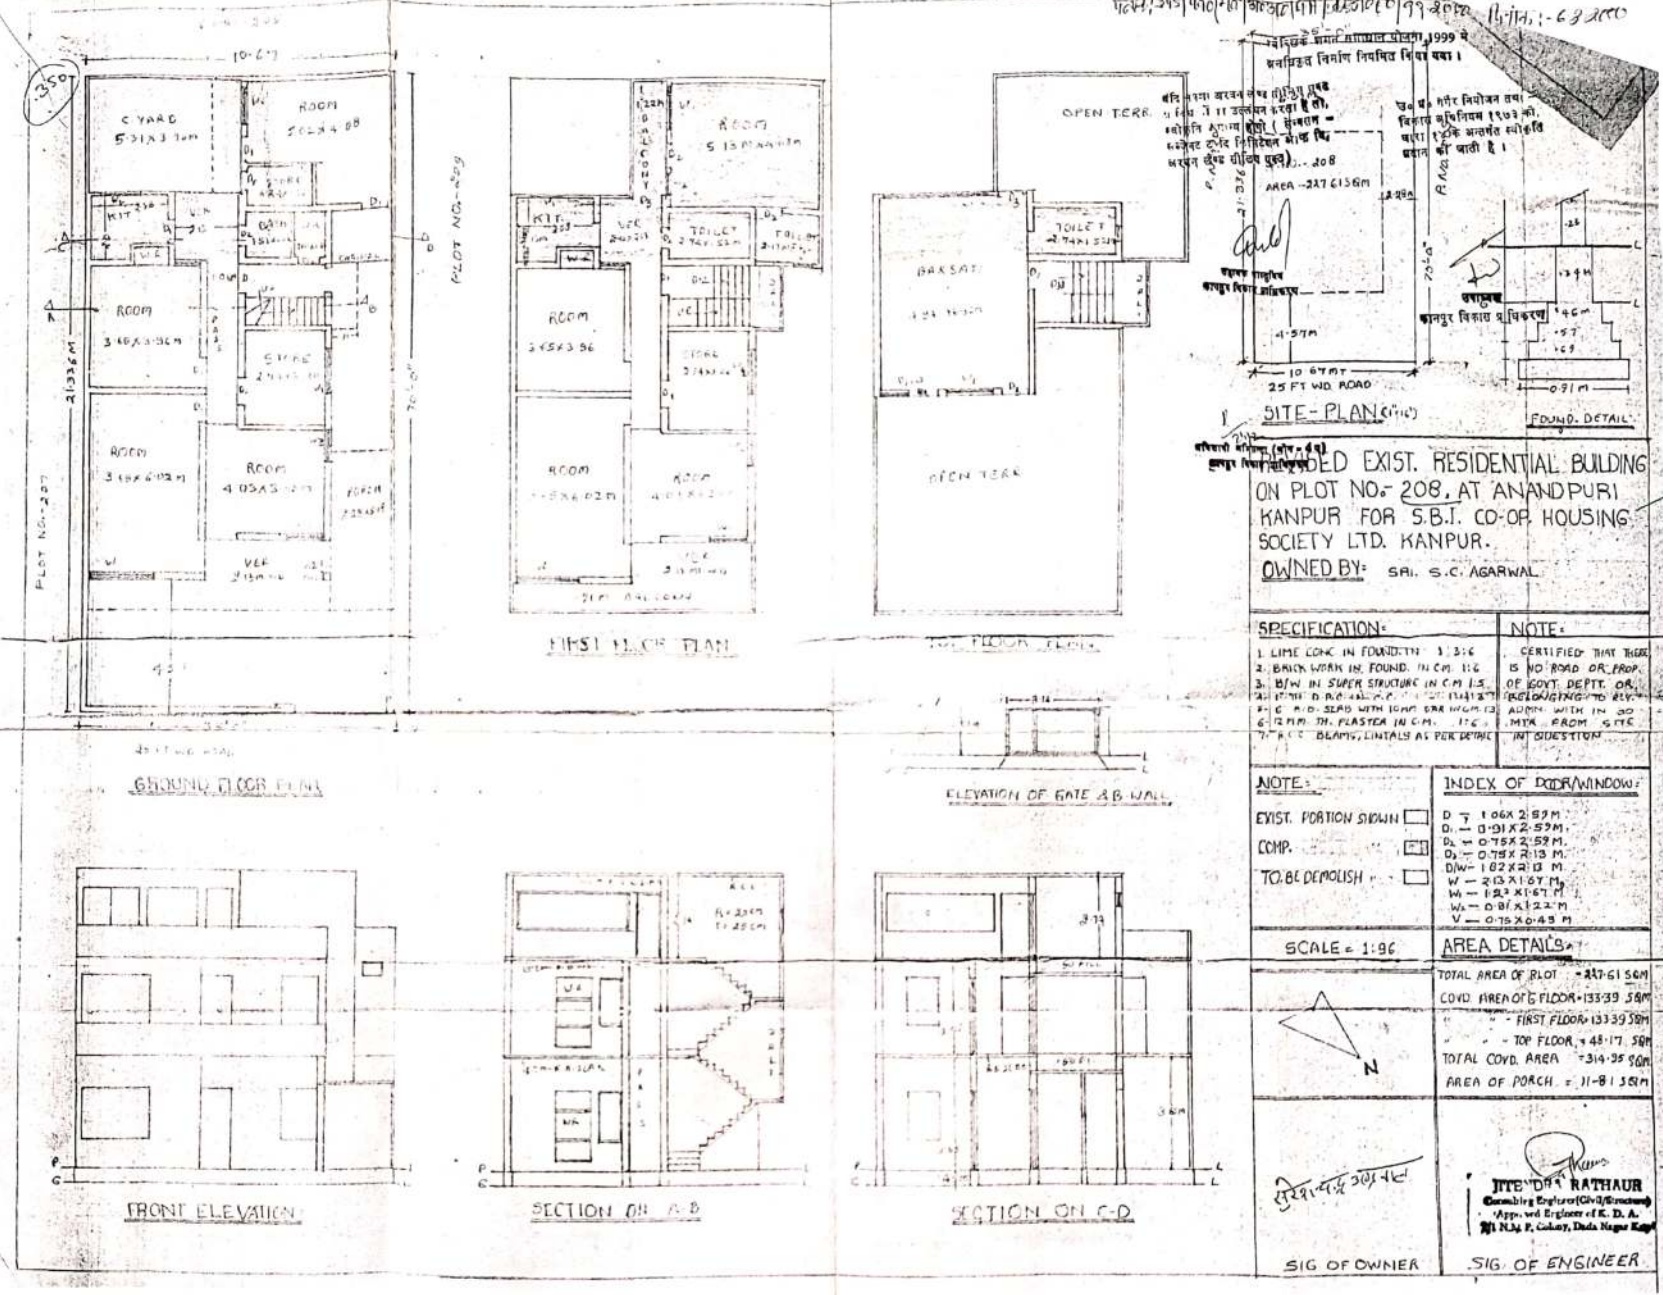

PROPOSED EXIST. RESIDENTIAL BUILDING
ON PLOT NO. 208, AT ANAND PURI
KANPUR FOR S.B.I. CO-OP HOUSING
SOCIETY LTD. KANPUR.
OWNED BY: SRI. S.C. AGARWAL

SPECIFICATION: 1. LIME CONC. IN FOUNDATION 1:3:6 2. BRICK WORK IN FOUND. IN CM 1:2 3. B/W IN SUPER STRUCTURE IN CM 1:5 4. 10MM D. R.O. BAR IN CM 1:3:6 5. C. & D. SLAB WITH 10MM BAR HIGH 13 6. 12MM TH. PLASTER IN CM 1:2 7. R.C. BEAMS, LINTALS AS PER DETAIL	NOTE: CERTIFIED THAT THERE IS NO ROAD OR PROP. OF GOVT. DEPT. OR BELONGING TO ELEC. ADMIN WITH IN 30 MTRS FROM SITE IN SITUATION
NOTE: EXIST. PORTION SHOWN ☐ COMP. ☒ TO BE DEMOLISH ☐	INDEX OF DOOR/WINDOW: D ₁ - 1.06X2.87M D ₂ - 0.91X2.59M D ₃ - 0.75X2.59M D ₄ - 0.75X2.13M D ₅ - 1.02X2.13M W - 2.13X1.67M W ₁ - 1.82X1.67M W ₂ - 0.81X1.22M V - 0.75X0.43M
SCALE = 1:96	AREA DETAILS:
	TOTAL AREA OF PLOT = 227.61 SQM COVD. AREA OF FLOOR = 133.39 SQM - FIRST FLOOR = 133.39 SQM - TOP FLOOR = 48.17 SQM TOTAL COVD. AREA = 314.25 SQM AREA OF PORCH = 11.81 SQM
SIG OF OWNER	SIG OF ENGINEER JITEENDRA RATHAUR Consulting Engineer (Civil/Structural) Appointed Engineer of K. D. A. 11/134 P. Colony, Dada Nagar Kapt.

7/05/2010

10.07.11
25 FT WD ROAD

0.91 m

SITE-PLAN (1"=16')

FOUND. DETAIL

24/2
अभिज्ञान (प्रो. 4 ए)
निकाश अधिकारी

REPAIRED EXIST. RESIDENTIAL BUILDING
ON PLOT NO- 208, AT ANAND PURI
KANPUR FOR S.B.I. CO-OP. HOUSING
SOCIETY LTD. KANPUR.

OWNED BY = SRI. S.C. AGARWAL

SPECIFICATION =

1. LIME CONC. IN FOUND. TN 1:3:6
2. BRICK WORK IN FOUND. IN C.M. 1:6
3. B/W IN SUPER STRUCTURE IN C.M. 1:5
4. 1" TH. D.P.C. IN C.C. FOUND. 1:3
5. 6" R.C. SLAB WITH TOP BAR IN C.M. 1:3
6. 12 MM. TH. PLASTER IN C.M. 1:5
7. R.C.C. BEAMS, LINTALS AS PER DETAIL

NOTE =

CERTIFIED THAT THERE
IS NO ROAD OR PROP.
OF GOVT. DEPTT. OR
BELONGING TO RLY.
ADMIN. WITH IN 30
MTR FROM SITE
IN QUESTION

NOTE =

EXIST. PORTION SHOWN ☐

COMP. ☐

TO BE DEMOLISH ☐

INDEX OF DOOR/WINDOW:

- D = 1.06 X 2.59 M
D₁ = 0.91 X 2.59 M
D₂ = 0.75 X 2.59 M
D₃ = 0.75 X 2.13 M
D/W = 1.82 X 2.13 M
W = 2.13 X 1.67 M
W₁ = 1.82 X 1.67 M
W₂ = 0.91 X 1.22 M
V = 0.75 X 0.45 M

SCALE = 1:96

AREA DETAILS

TOTAL AREA OF PLOT = 227.61 SQM

प्लॉट नं. 208/पञ्चमहा/अनन्दपुरी/कानपुर/१९२०००

दिनांक: 1-6-2000

स्वच्छ शहरीकरण योजना 1999 में
अनधिकृत निर्माण नियमित किया गया।

यदि मकान अरबन लेण्ड सीलिंग एक्ट
प्रविधियों में उल्लंघन करता है तो,
स्वीकृति न्याय्य होगी (सेन्सस -
सब्जेक्ट टर्न किमिटेसन आदि वि,
अरबन लेण्ड सीलिंग एक्ट)

उ० प्र० मंजूर नियोजन तथा
विकास अधिनियम 1973 की,
धारा 18 के अन्तर्गत स्वीकृति
प्रदान की जाती है।

AREA - 227.615 SQM

उद्देश्य वास्तुविद
कानपुर विकास प्राधिकरण

उद्देश्य
कानपुर विकास प्राधिकरण

SITE-PLAN (1"=16')

FOUND. DETAIL

विकासी अनिवार्यता (डोय - 4 ए)
कानपुर विकास प्राधिकरण

PROPOSED EXIST. RESIDENTIAL BUILDING
ON PLOT NO.- 208, AT ANANDPURI
KANPUR FOR S.B.I. CO-OP. HOUSING
SOCIETY LTD. KANPUR.

OWNED BY:- SRI. S.C. AGARWAL

D = 1.06 X 2.59 M
D₁ = 0.91 X 2.59 M
D₂ = 0.75 X 2.59 M
D₃ = 0.75 X 2.13 M
D/W = 1.82 X 2.13 M
W = 2.13 X 1.67 M
W₁ = 1.82 X 1.67 M
W₂ = 0.91 X 1.22 M
V = 0.75 X 0.43 M

AREA DETAILS

TOTAL AREA OF PLOT = 227.61 SQM

COVD. AREA OF G FLOOR = 133.39 SQM

" " " FIRST FLOOR = 133.39 SQM

" " " TOP FLOOR = 48.17 SQM

TOTAL COVD. AREA = 314.95 SQM

AREA OF PORCH = 11.81 SQM


JITENDRA RATHAUR
Consulting Engineer (Civil/Structure)
(Approved Engineer of K. D. A.)
11 N.M. P. Colony, Dada Nagar East


6.08-205

10.67

350


PLOT NO.-207

PLOT NO.-209

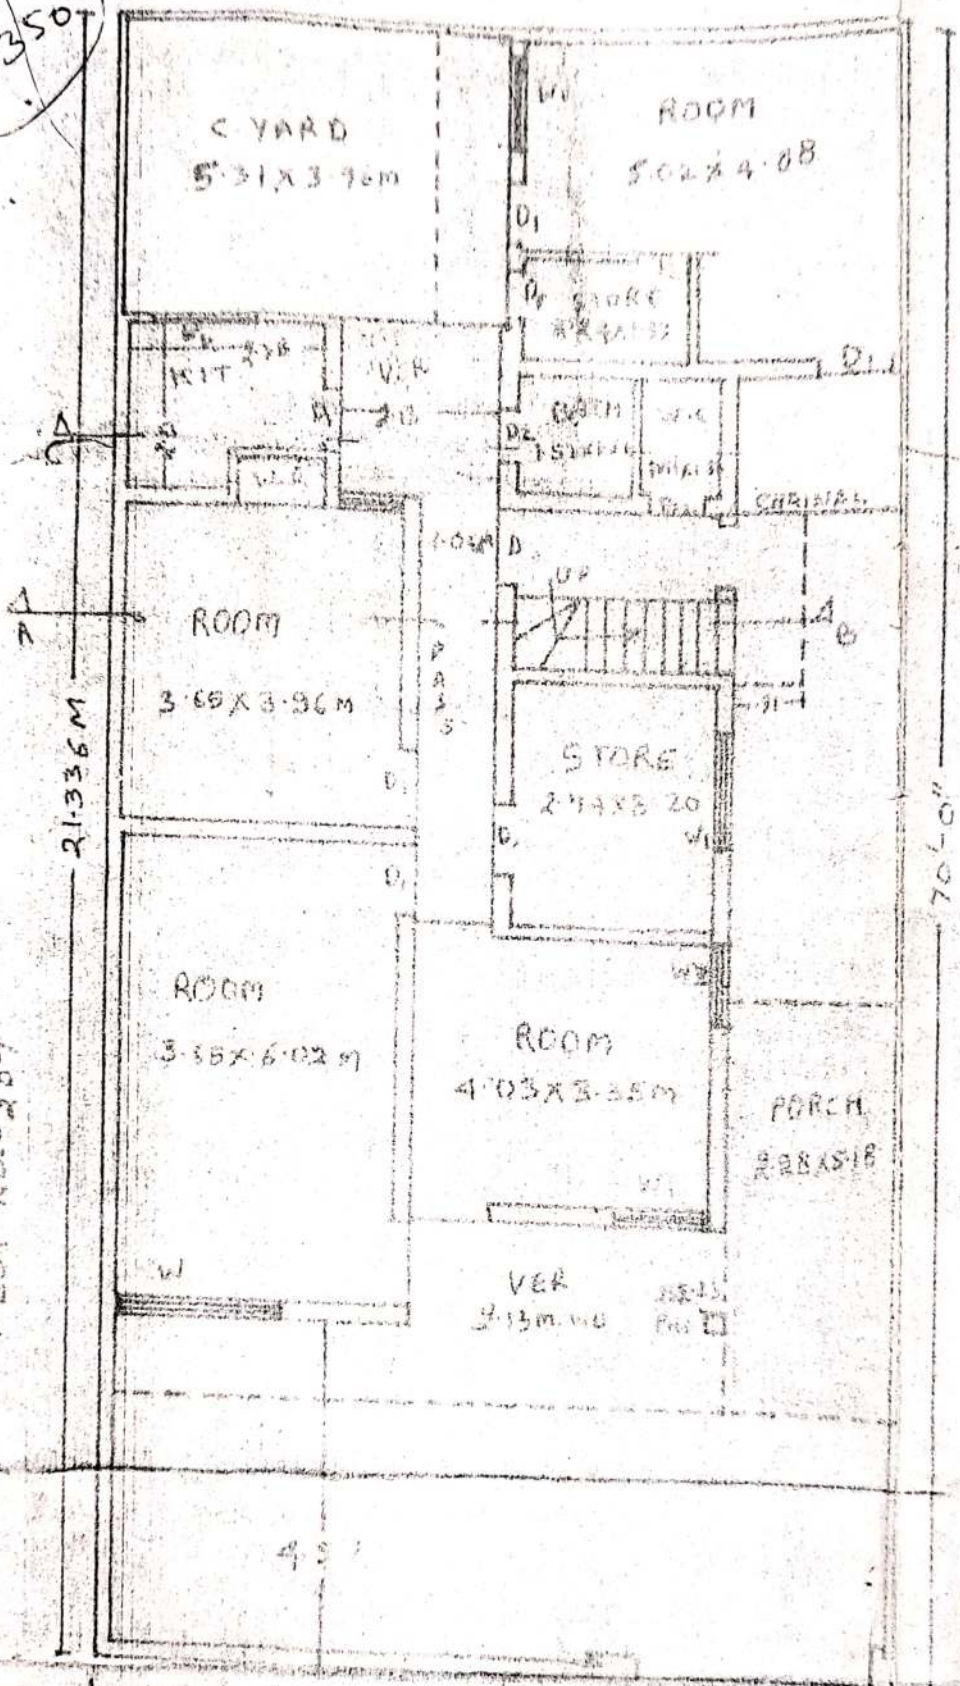

GROUND FLOOR PLAN

PLOT NO. - 209

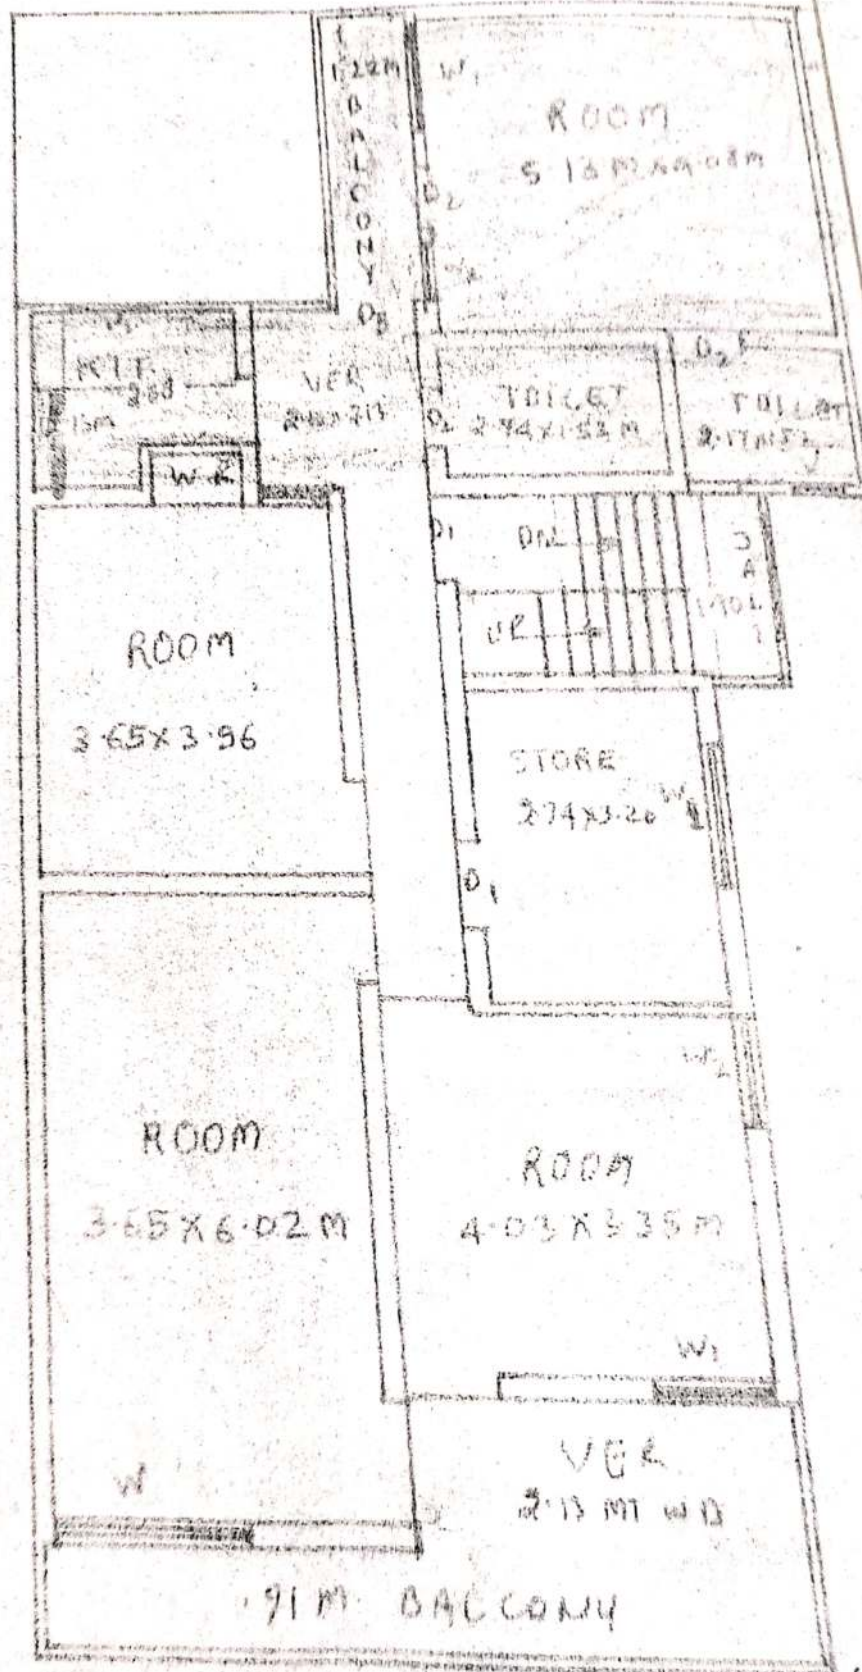

FIRST FLOOR PLAN

स्वच्छता
अनधिकृत

नदि नका अखन लेण्ड संपुर्ण
प्रविष्टीं मा उल्लेखन करता है
*विक्रति कुलान्य होगी (संभव
संवेकट टर्नद किमिटेसन आक
अखन लेण्ड सीलिंग पुस्त)

AREA

(Signature)

सहायक शास्त्रि
कायमूर विकास प्राधिकरण

4.5

25 F

SIT

विकासी समित्या (बोर्ड)
कायमूर विकास प्राधिकरण

ON

KAN

SOC

ON

SP

1. LI

2. B

3. E

OPEN TERR.

TOILET
WATER

BAR SATI

4.94 x 6.32m


B/W

W

D

OPEN TERR

TOP FLOOR PLAN

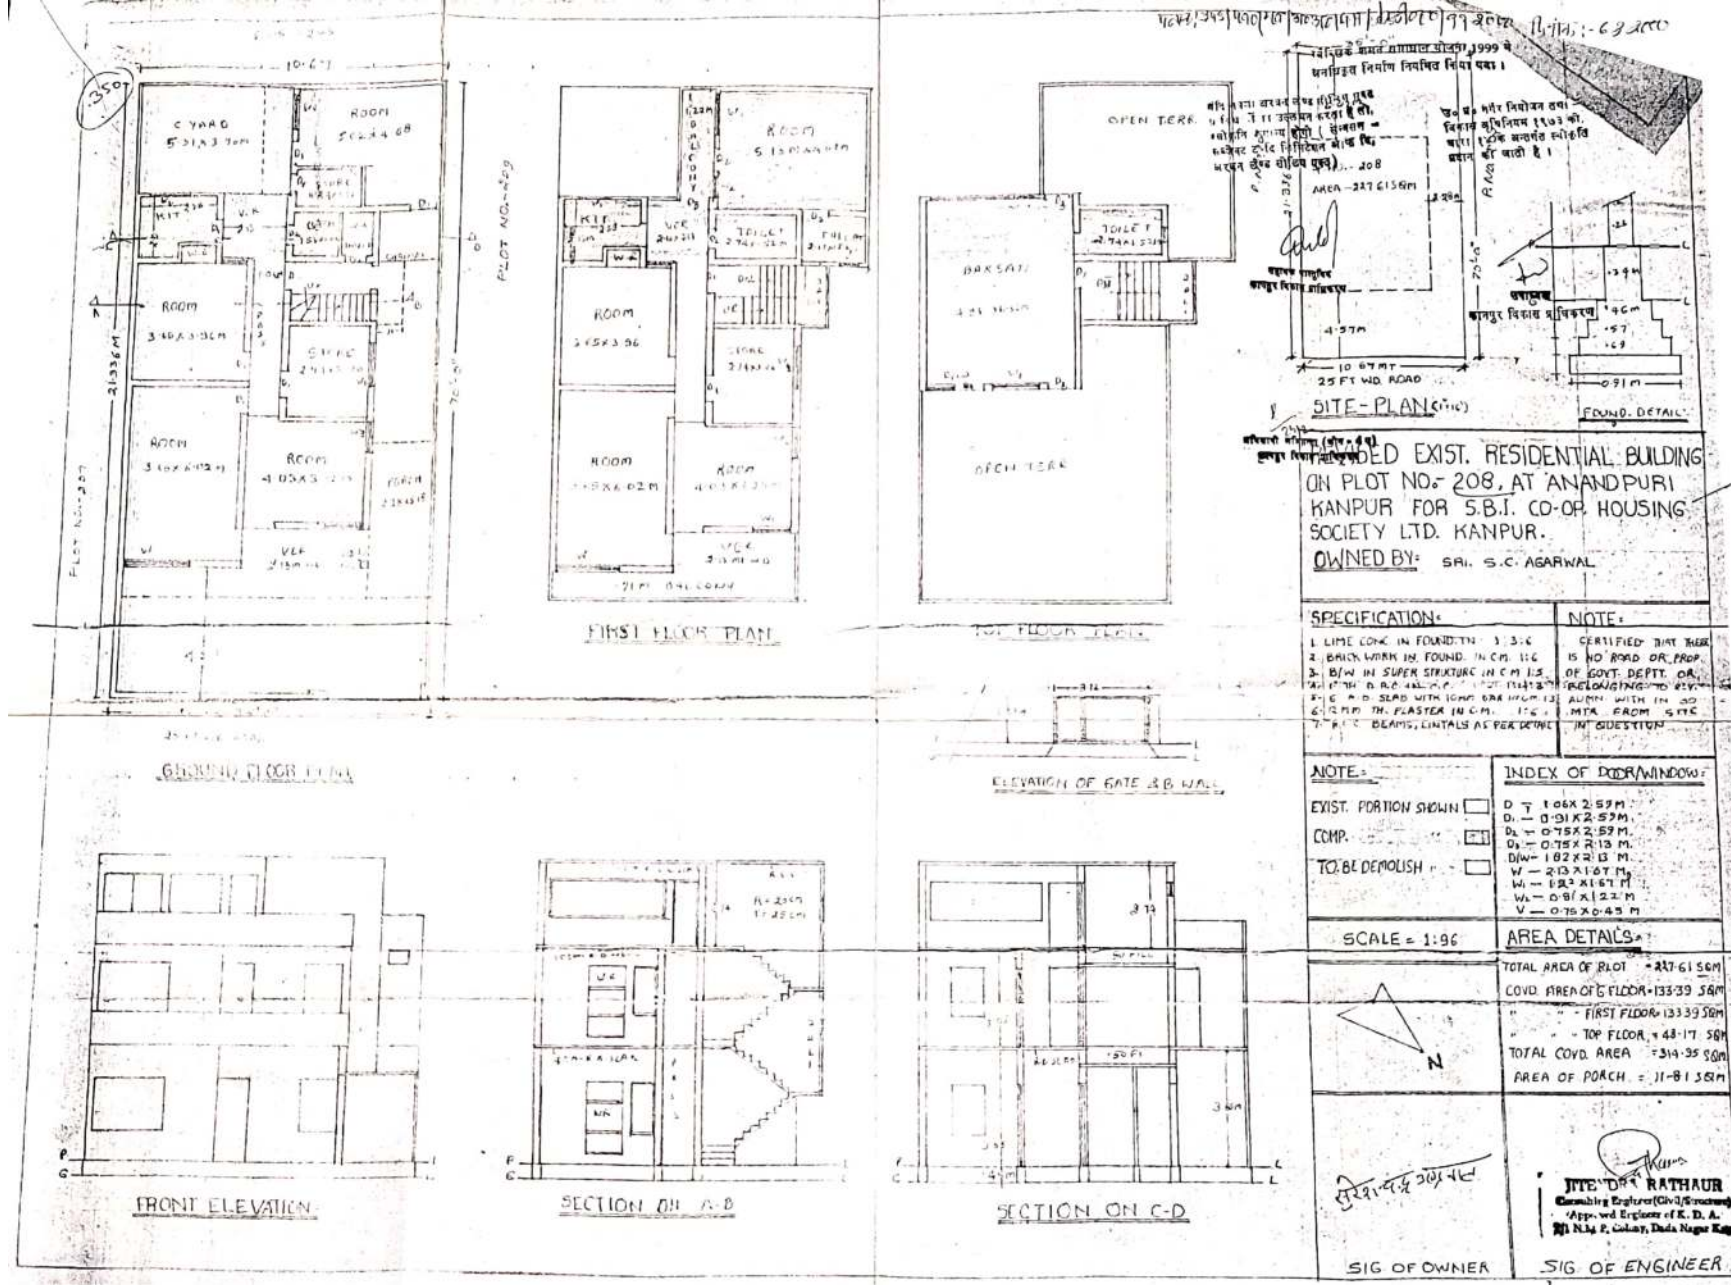

Not for use