




























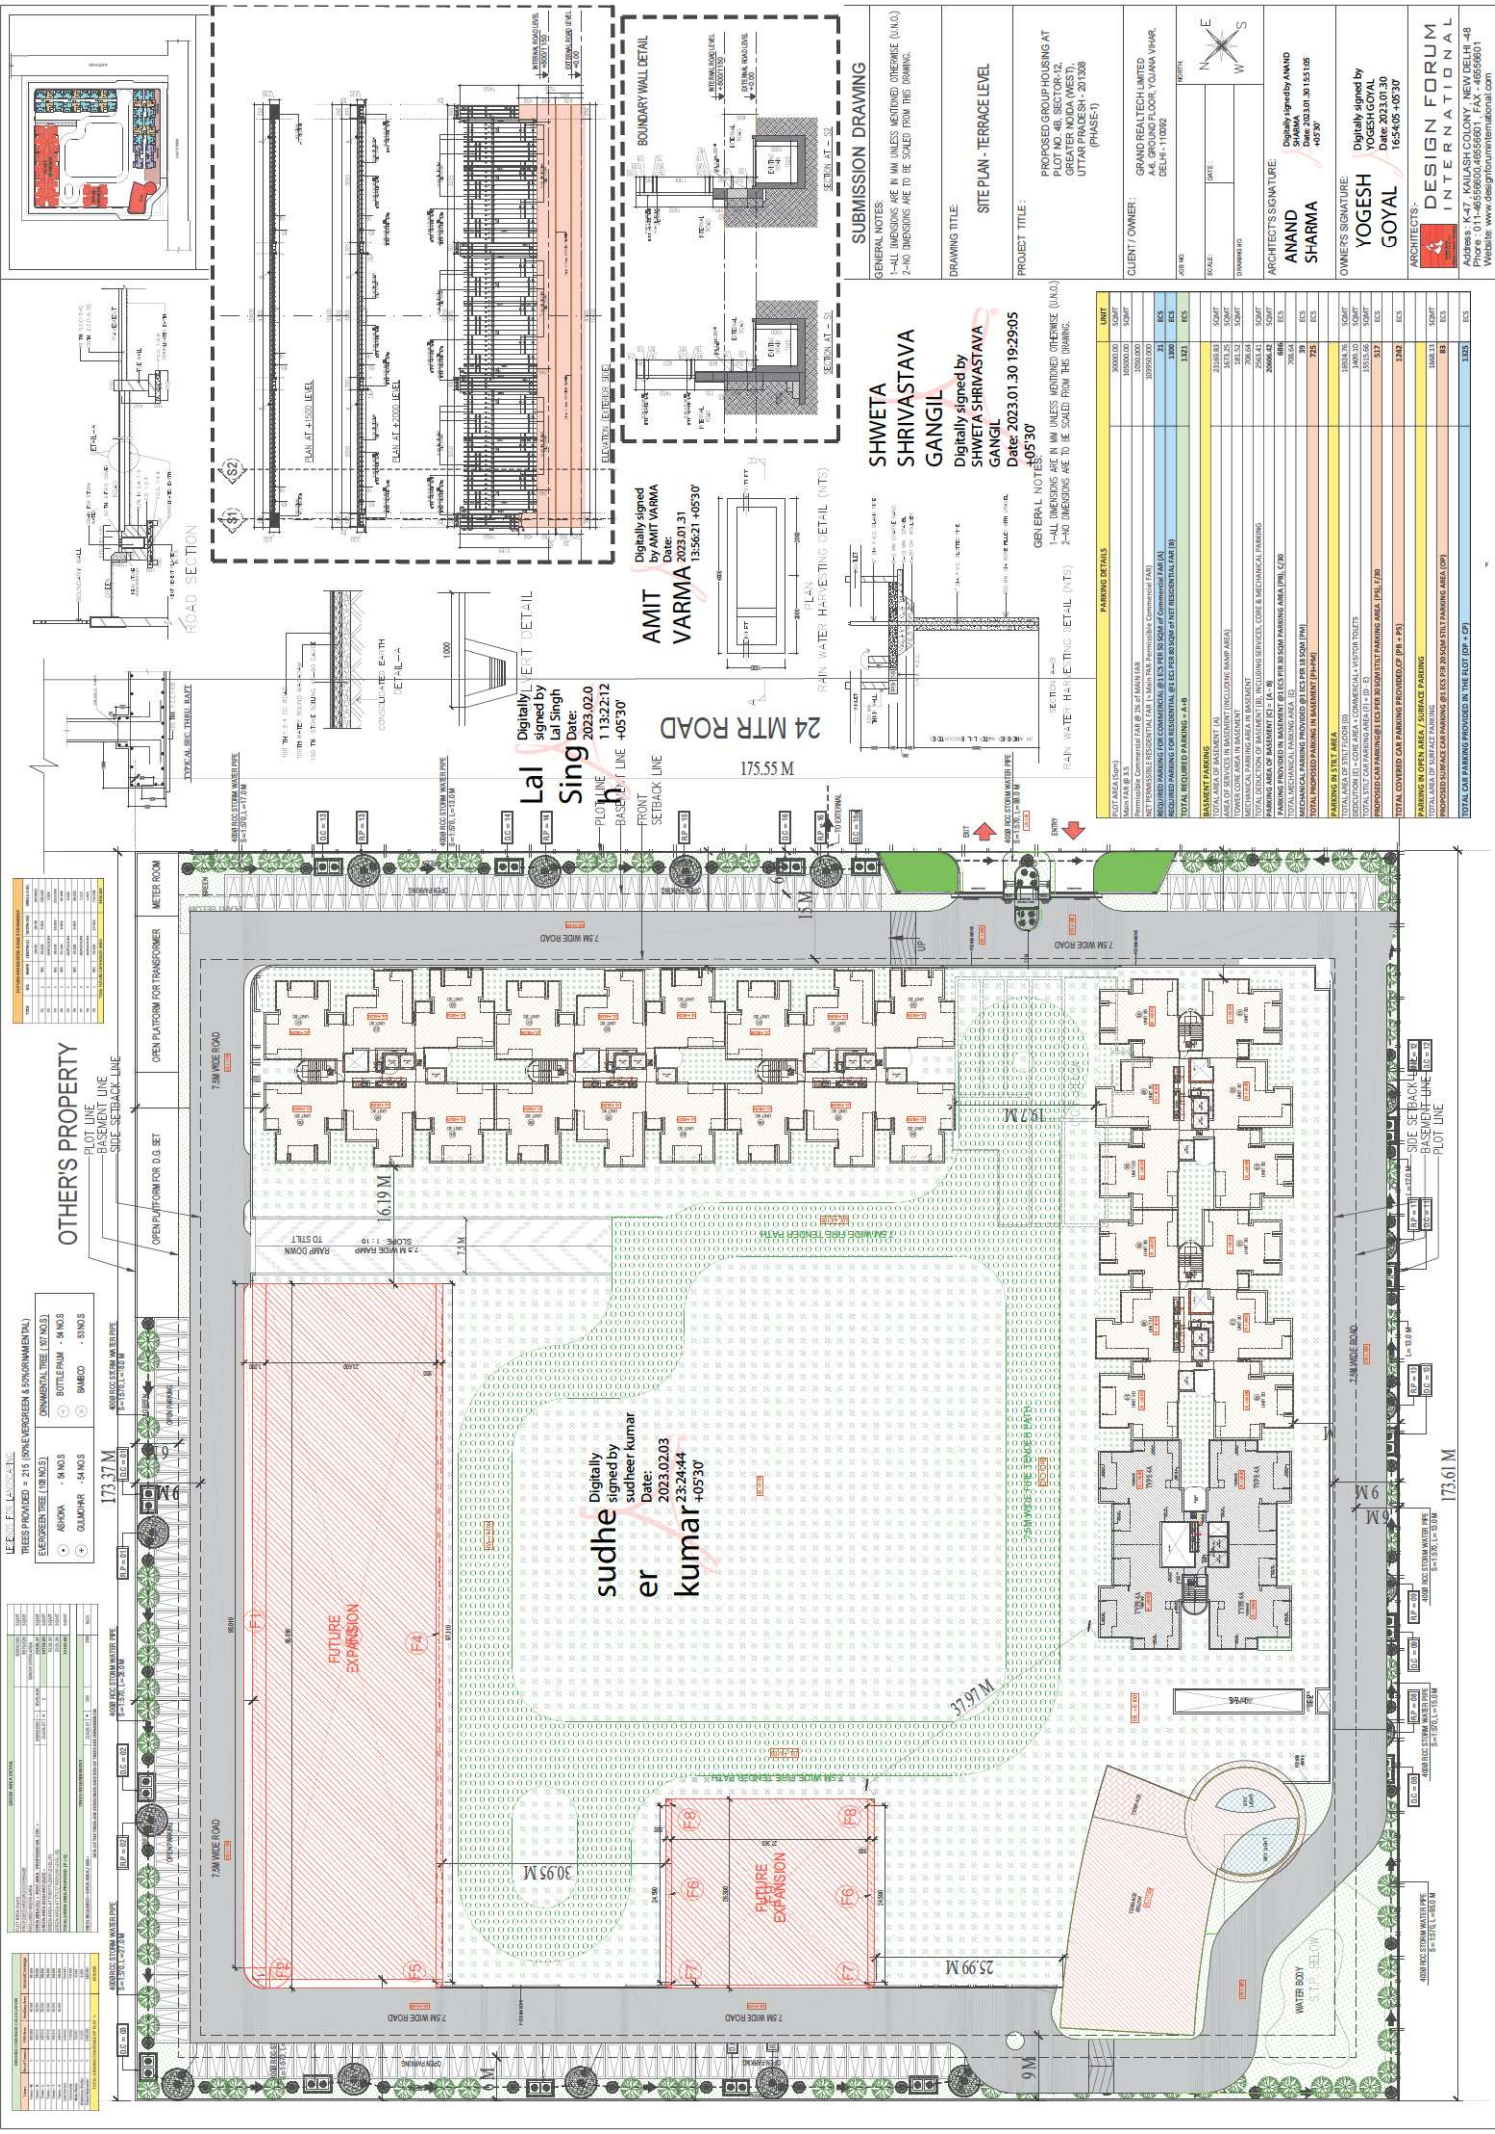


Table with 2 columns: Item, Quantity. Lists various construction materials and their quantities.

Table with 2 columns: Item, Quantity. Lists various construction materials and their quantities.

Table with 2 columns: Item, Quantity. Lists various construction materials and their quantities.

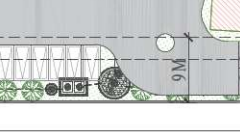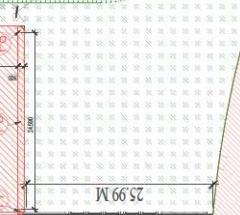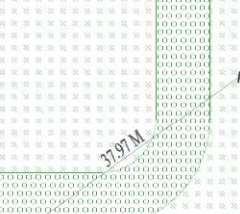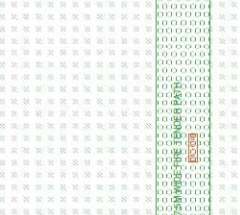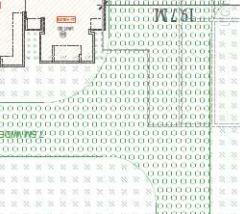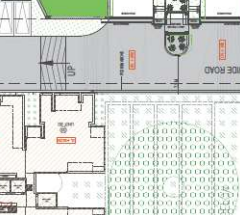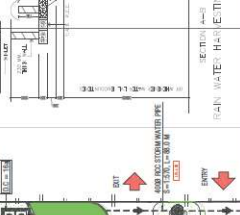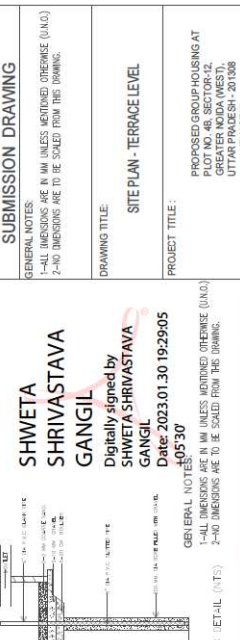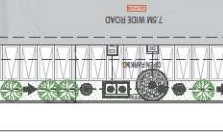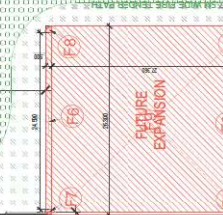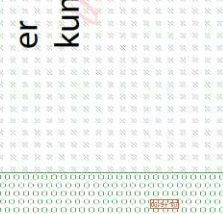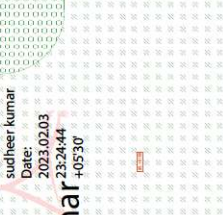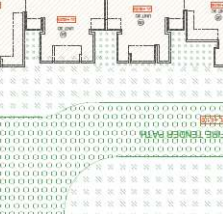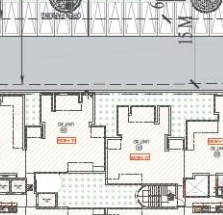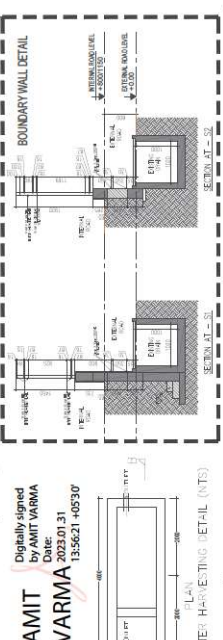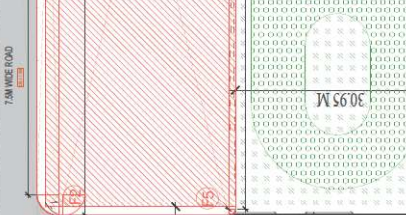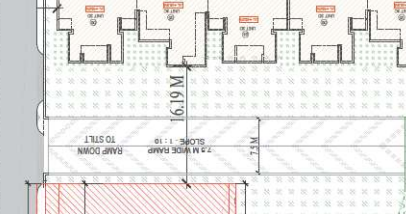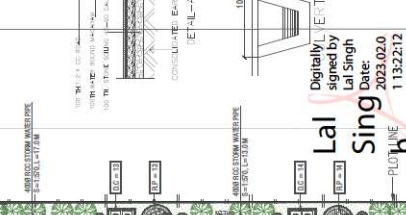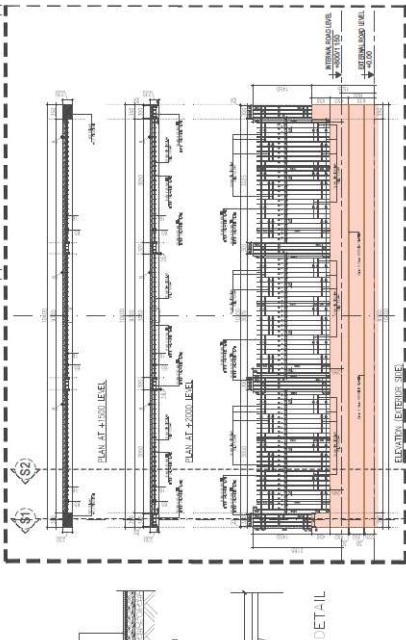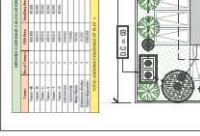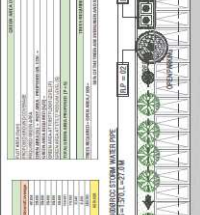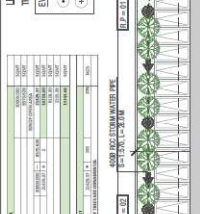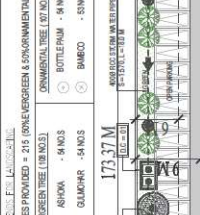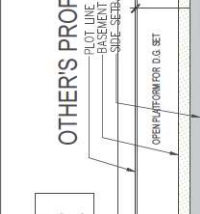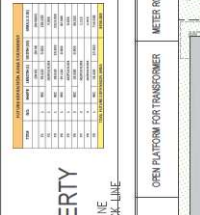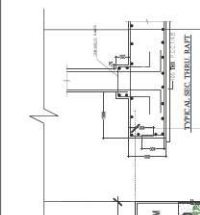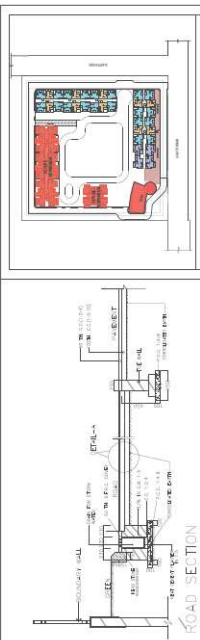


Client/Owner: GRAND REAL TECH LIMITED
Address: A-6, GROUND FLOOR, YOUNA VIHAR, DELHI-110062


Architect's Signature: ANAND SHARMA
Digitally signed by YOGESH GOYAL
Date: 2023.01.31 15:15:08

Owner's Signature: YOGESH GOYAL
Digitally signed by YOGESH GOYAL
Date: 2023.01.31 15:15:08

Architects: DESIGN FORUM INTERNATIONAL
Address: H-47, KALASH COLONY, NEW DELHI-48
Website: www.designforumindia.com

Table with 2 columns: Item, Quantity. Lists various construction materials and their quantities.

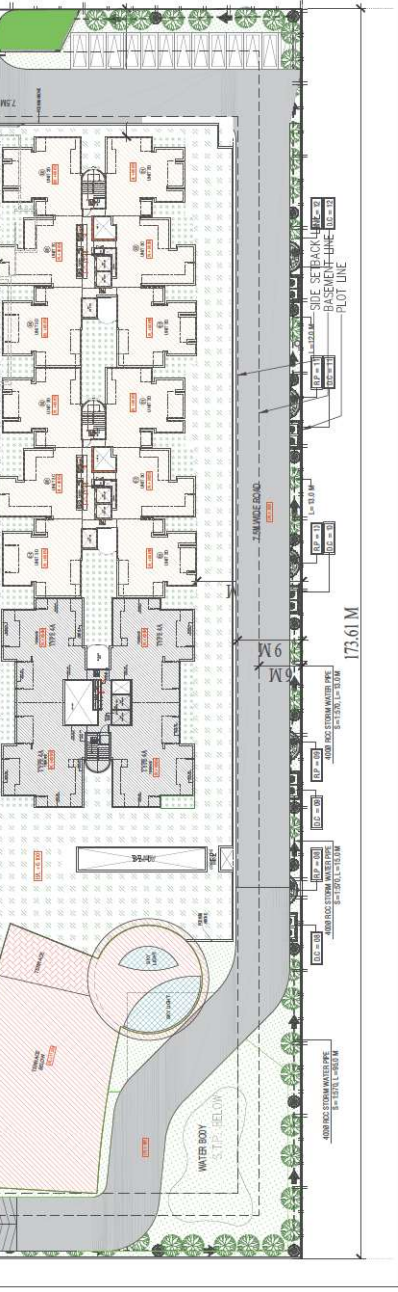

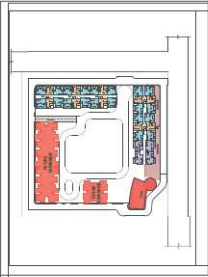

Lal Singh
Digitally signed by Lal Singh
Date: 2023.02.01 13:23:55
+05'30'

SHEDDING COVERAGE CALCULATION			
Sl. No.	Particulars	Area (sq. m)	Remarks
1	Roof Area	400.00	
2	Walls Area	100.00	
3	Ground Area	100.00	
4	Water Area	100.00	
5	Other Area	100.00	
6	Total Area	800.00	
7	Shedding Area	400.00	
8	Remaining Area	400.00	
9	Shedding Coverage (%)	50.00	

AMIT VARMA
Digitally signed by AMIT VARMA
Date: 2023.02.01 13:56:53
+05'30'

SUBMISSION DRAWING

GENERAL NOTES

DRAWING TITLE

AREA CHART

PROJECT TITLE

CLIENT / OWNER

ARCHITECT'S SIGNATURE

OWNERS SIGNATURE

ARCHITECTS

1-ALL MEASUREMENTS ARE IN METERS UNLESS OTHERWISE SPECIFIED.

2-NO MEASUREMENTS ARE TO BE TAKEN FROM THE DOWNING.

Group Housing at Plot No. 48, Sector 12, Greater Noida (West), Uttar Pradesh 201308

GRAND REALTY LIMITED

FUSION

DATE: 2023.02.01

SCALE: 1:1000


ORIENTATION

ANAND SHARMA



YOGESH GOYAL

DESIGN FORUM INTERNATIONAL

Tower Footwise Area Details									
FLOOR NO.	FAR								
	Tower K	Tower L	Tower S	Tower T	Tower U	Main Room	Total FAR	Commercial FAR (S, T & U)	Tower K & L
100	18,842	18,842	18,842	18,842	18,842	18,842	114,42	104,67	1
101	22,748	22,748	22,748	22,748	22,748	22,748	253,03	253,03	1
102	43,111	43,111	43,111	43,111	43,111	43,111	29,20	29,20	1
103	43,111	43,111	43,111	43,111	43,111	43,111	29,20	29,20	1
TOTAL		11,937.80	11,937.80	11,937.80	11,937.80	18,832.57	53.34	70574.51	1,088.82
								2039.39	453.17
									1,866.99
									37,204.86

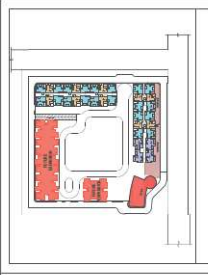

LEGEND FOR AREAS	
	ANCILLARY AREA
	MECHANICAL PARKING

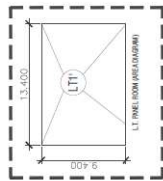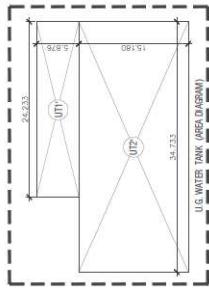

SUBMISSION DRAWING

GENERAL NOTES:
1-ALL DIMENSIONS ARE IN MM UNLESS MENTIONED OTHERWISE (U.N.O.)
2-NO DIMENSIONS ARE TO BE SCALED FROM THIS DRAWING

DRAWING TITLE:

BASEMENT PLAN

PROJECT TITLE:



Group Housing at
Plot No. 4B, Sector 12
Greater Noida (West)
Uttar Pradesh 201308

CLIENT / OWNER: GRAND REALTECH LIMITED
This Project is being Developed and
Managed by Fusion Limited
A-6, GROUND FLOOR, YOUNA VILLA

JOB NO.		DATE		
SCALE		DRAWING NO.		

ARCHITECT'S SIGNATURE:

ANAND C. CHANDRA
Digitally signed by ANAND

OWNER'S SIGNATURE: _____




YOGESH
GOYAL

ARCHITECTS:-



DESIGN FORUM
INTERNATIONAL

AREA SUMMARY OF BASIN			AREA 1 (sq)		AREA 2 (sq)	
TYPE	NO.	AREA	NO.	AREA	NO.	AREA
1	1	10.00	1	10.00	1	10.00
2	2	20.00	2	20.00	2	20.00
3	3	30.00	3	30.00	3	30.00
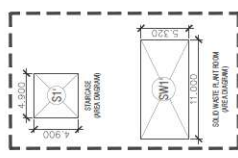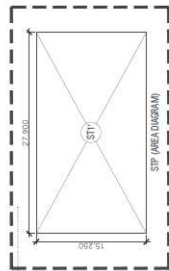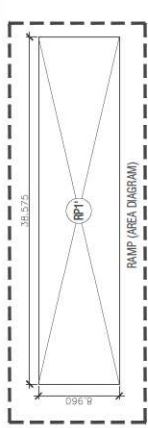


MECHANICAL PARKING (AREA DIAGRAM)

Digitally signed
by Lal Singh



VARMA 2023.01.31


VARMA 2023.01.31

VARMA 2023.01.31

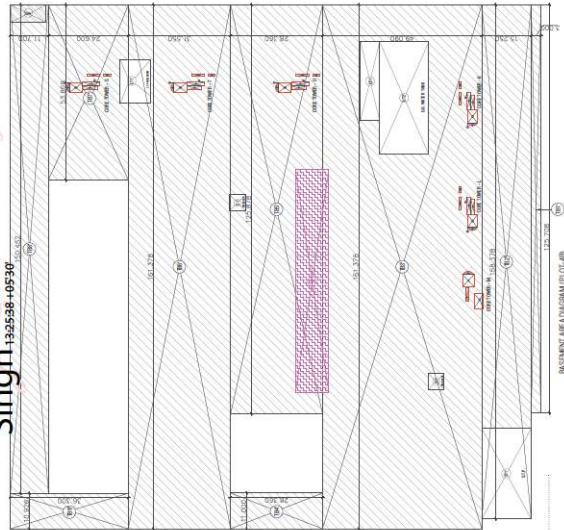

BASMENT PARKING		
TOTAL AREA OF BASEMENT (A)		23109.83
AREA OF SERVICES IN BASEMENT (INCLUDING RAMP AREA)		1672.25
Mechanical parking area in basement		SCMT
Mechanical parking area in basement		SCMT
TOTAL DEDUCTION OF BASEMENT (B) - INCLUDING SERVICES, CORE & MECHANICAL PARKING		708.66
PARKING AREA OF BASEMENT (C = A - B)		2593.42
PARKING PROVIDED IN BASEMENT PER EGS FOR SCW PARKING AREA (PER C/30)		25006.43
TOTAL MECHANICAL PARKING AREA (I)		6466
TOTAL MECHANICAL PARKING AREA (II)		176.68
TOTAL MECHANICAL PARKING AREA (TOTAL) (I + II)		6642.68
TOTAL PROPOSED PARKING AREAS (BASEMENT+RAMP)		255
EGS		EGS

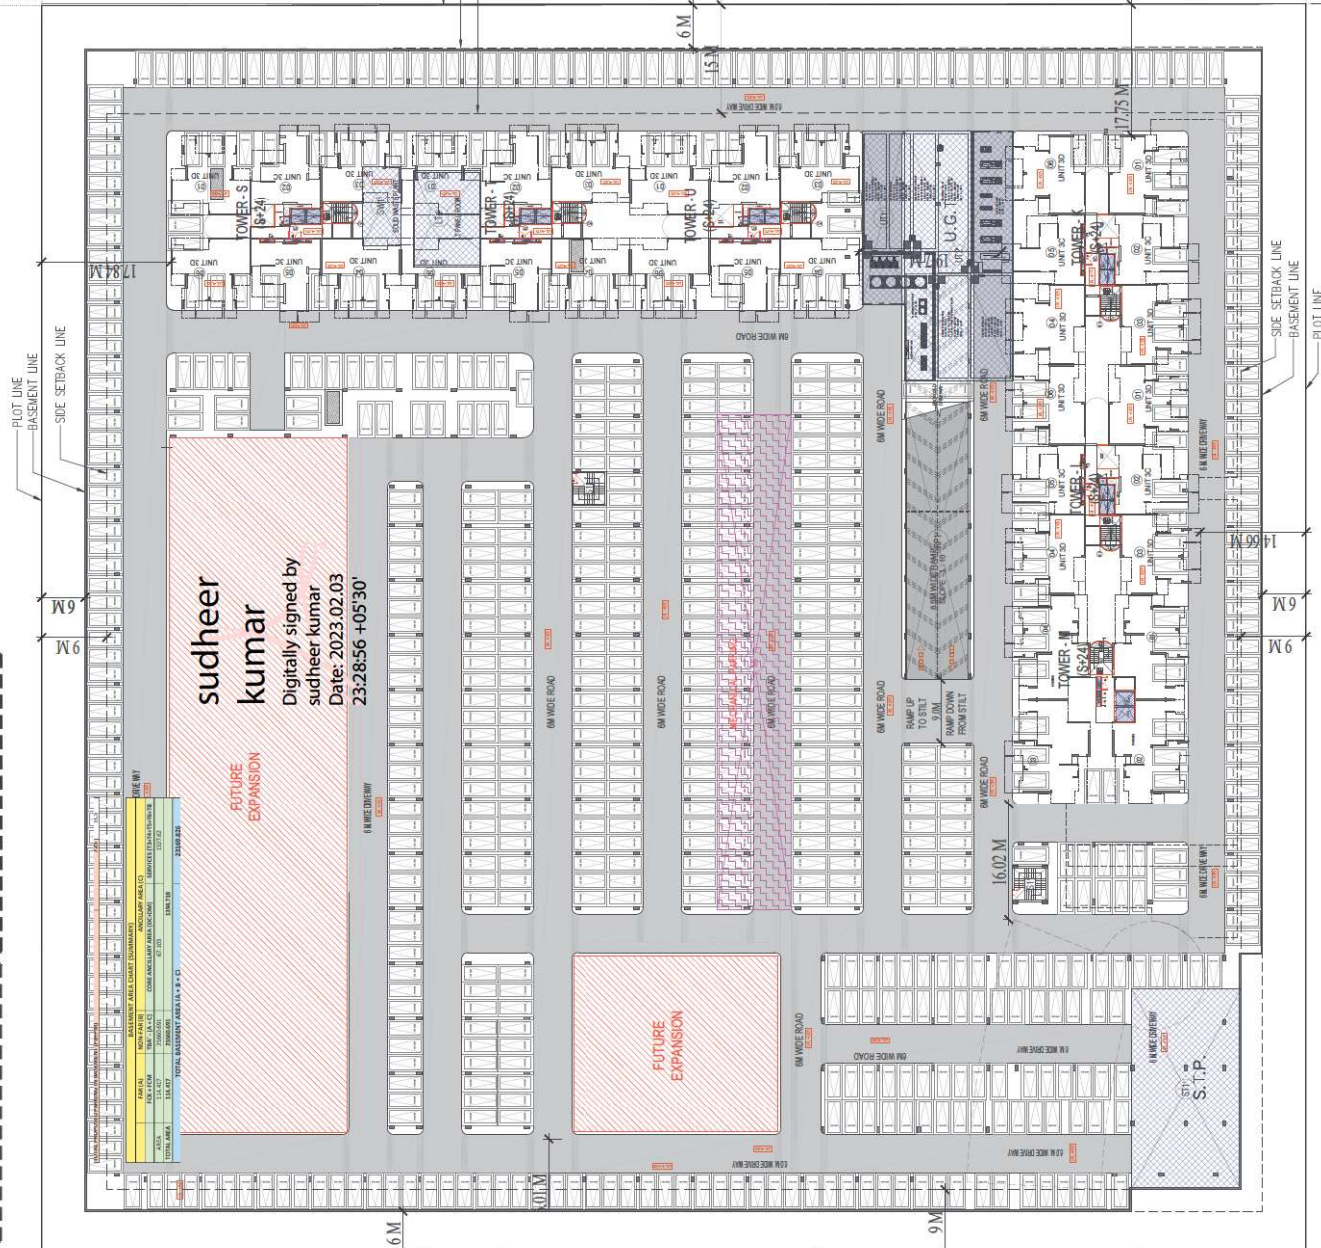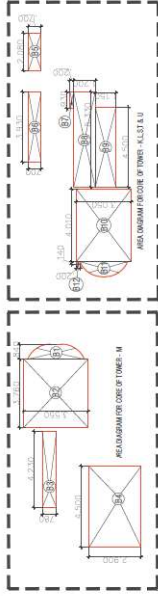

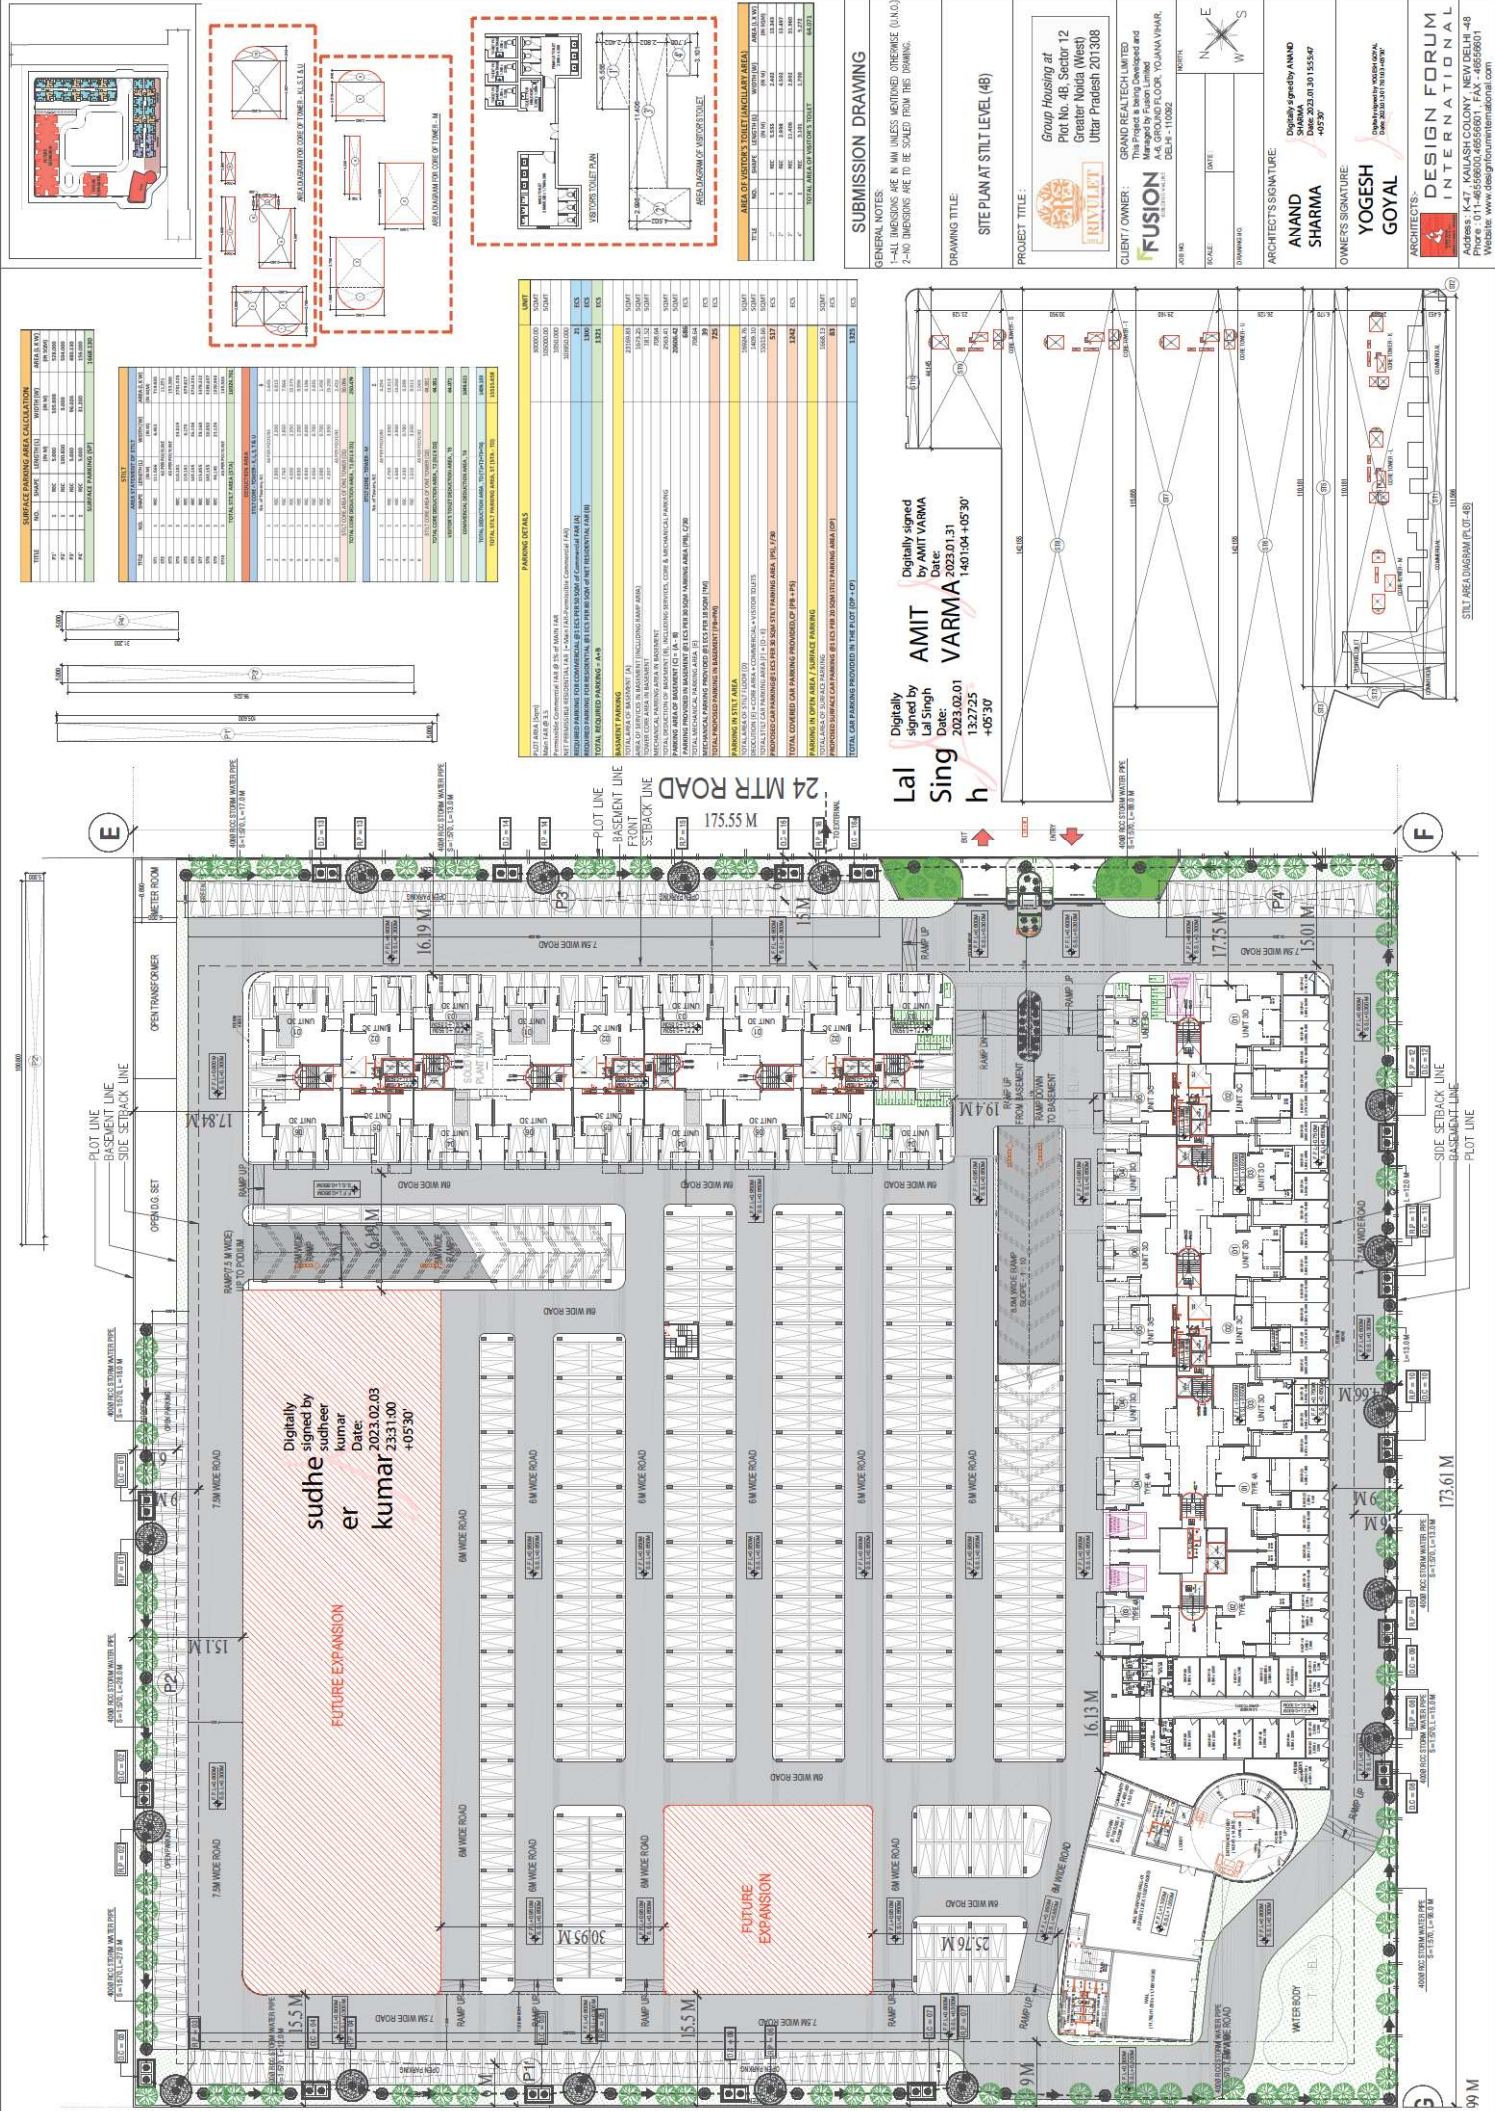


SURFACE PARKING AREA CALCULATION






TYPE	NO.	UNIT	AREA (SQ. M)	AREA (SQ. FT)
1	1	1	1000.00	10763.91
2	1	2	1000.00	10763.91
3	1	3	1000.00	10763.91
100	1	100	1000.00	10763.91

AREA OF VESTIBULE (ANGULAR AREA)

NO.	TYPE	AREA (SQ. M)	AREA (SQ. FT)
1	1	1000.00	10763.91
2	2	1000.00	10763.91
3	3	1000.00	10763.91
1000.0		

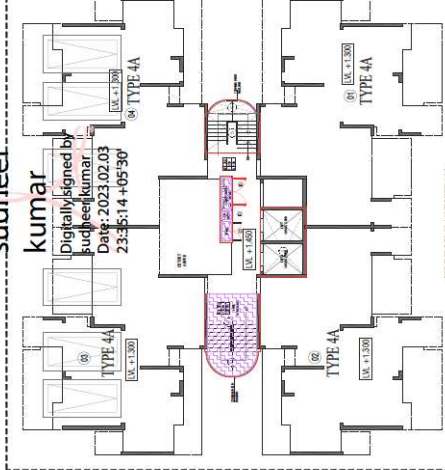

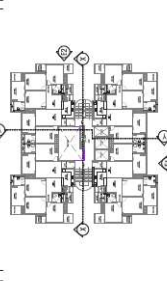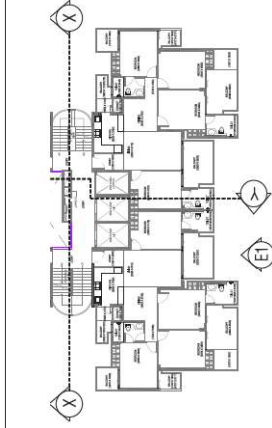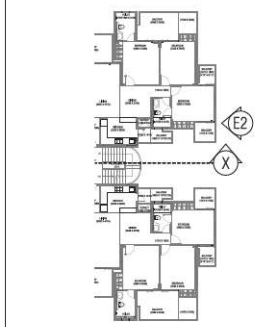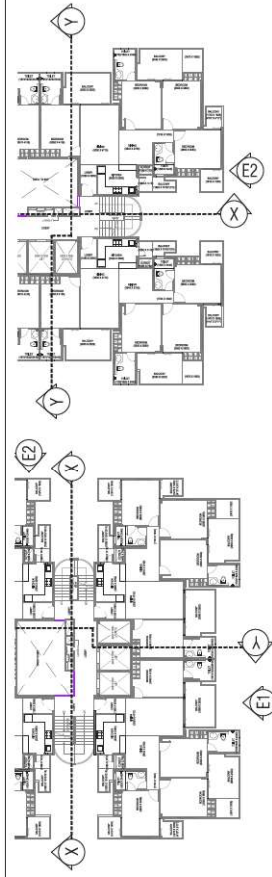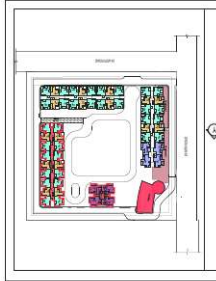

Digitally signed by
Lal Singh
Date: 2023.01.30
13:37:48
+05'30'


Digitally signed by
AMIT VARMA
Date: 2023.01.30
14:04:49'30'

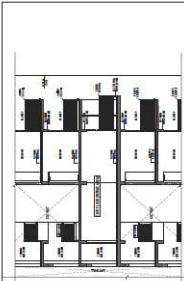

REFUGE FLOOR SECTION

Digitally signed by
sudheer kumar
Date: 2023.02.03
23:37:24 +05'30'

SUBMISSION DRAWING	
GENERAL NOTES: 1-ALL DIMENSIONS ARE IN MM UNLESS MENTIONED OTHERWISE (UNITS) 2-HO DIMENSIONS ARE TO BE SCALED FROM THE DRAWING.	
DRAWING TITLE: TOWER - M (BUILDING ELEVATION & SECTION)	
PROJECT TITLE: Group Housing at Plot No. 4B, Sector 12 Greater Noida (West) Uttar Pradesh 201308	
CLIENT OWNER: GRAND REAL TECH LIMITED Plot No. 4B, Sector 12, Greater Noida (West) Managed by Fusion Limited A-4, Ground Floor, Youma Vihar, Delhi-110092	
ARCHITECT'S SIGNATURE: ANAND SHARMA Digitally signed by ANAND SHARMA Date: 2023.01.30 15:29:52 +05'30'	
OWNERS SIGNATURE: YOGESH GOYAL Digitally signed by YOGESH GOYAL Date: 2023.01.30 17:07:14 +05'30'	
ARCHITECT'S FIRM: DESIGN FORUM INTERNATIONAL Address: K-47, KALASH COLONY, NEW DELHI-48 Phone: 011-46586800, 46586801 FAX: 46586801 Website: www.designforumindia.com	

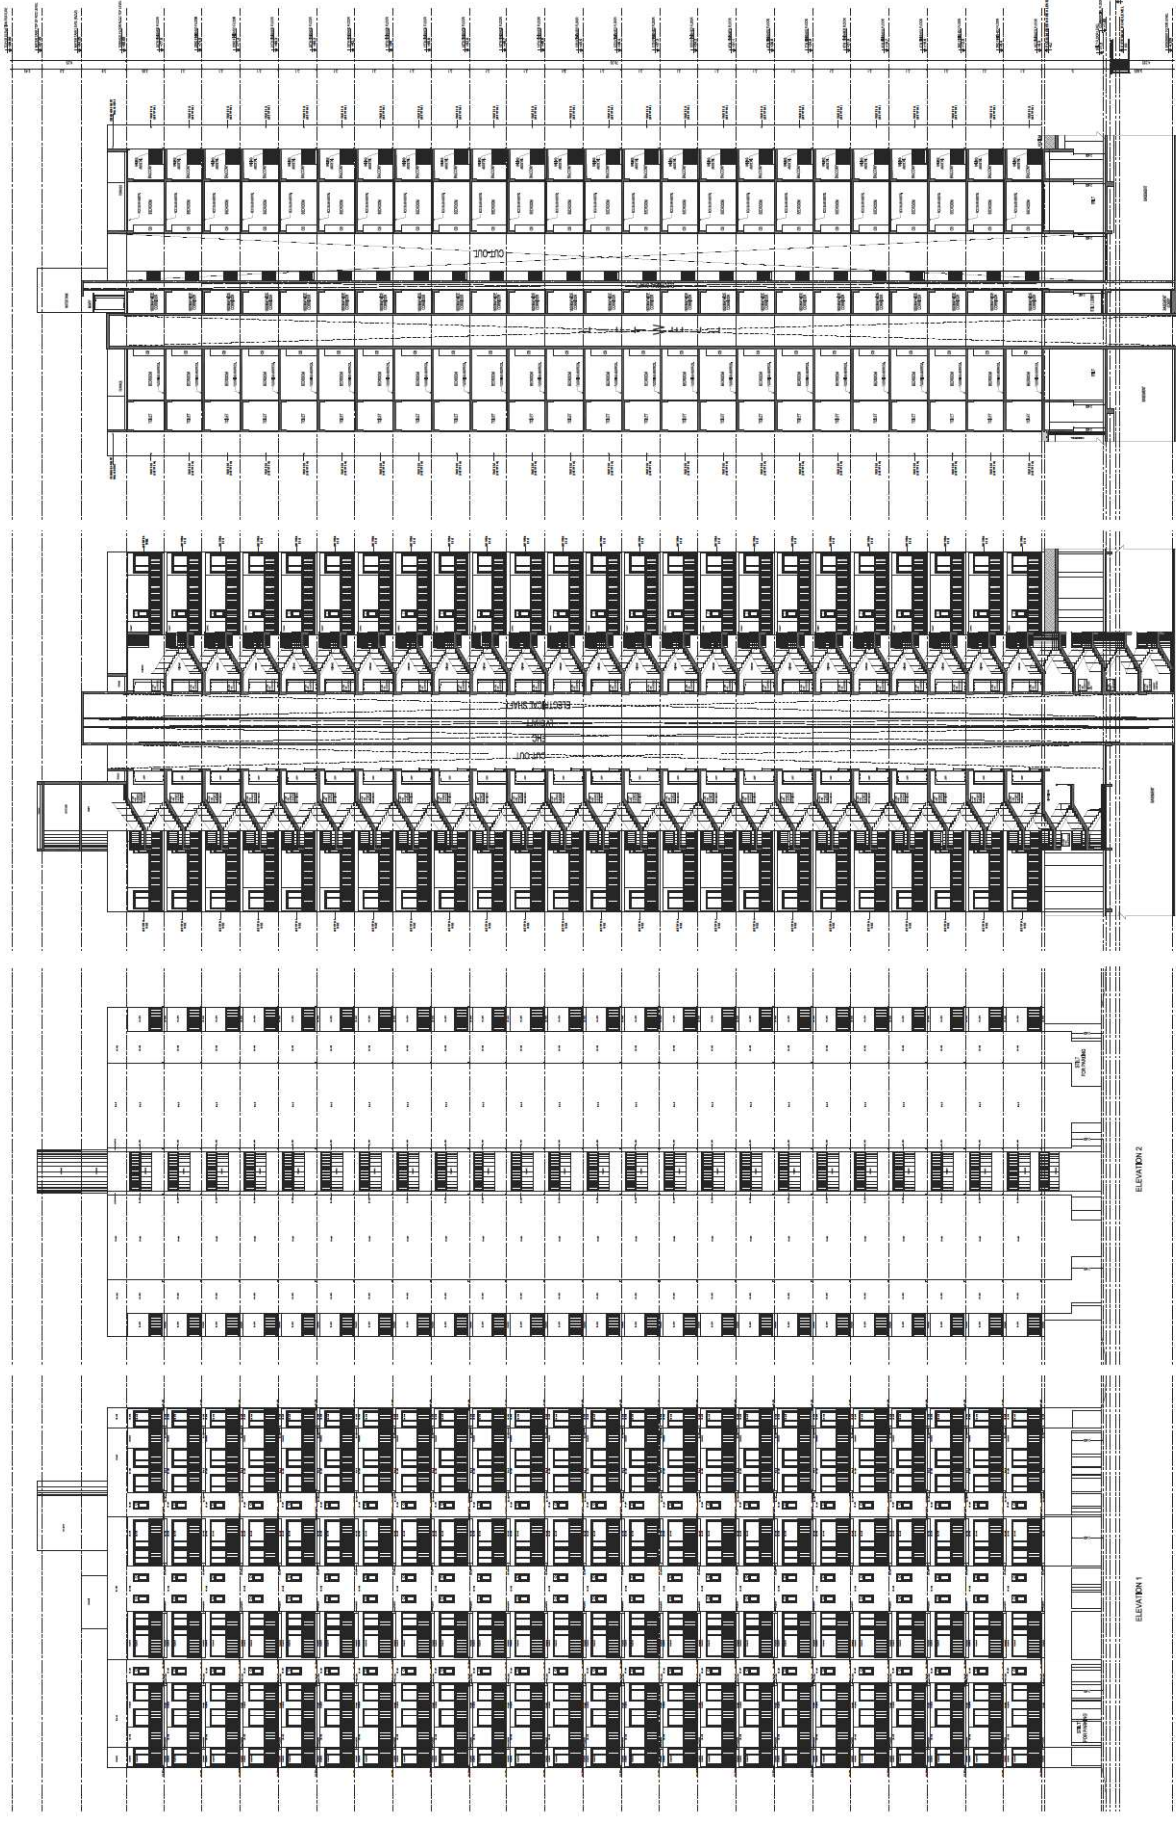




SECTION - YY
SECTION - XX






ELEVATION 1

ELEVATION 2



CAPITAL BOND ACQUISITION - 10 YEAR BOND			
DATE	AMOUNT	PERCENT	AMOUNT
1/1/20	1000	100%	1000
2/1/20	1000	100%	2000
3/1/20	1000	100%	3000
4/1/20	1000	100%	4000
5/1/20	1000	100%	5000
6/1/20	1000	100%	6000
7/1/20	1000	100%	7000
8/1/20	1000	100%	8000
9/1/20	1000	100%	9000
10/1/20	1000	100%	10000
11/1/20	1000	100%	11000
12/1/20	1000	100%	12000
1/1/21	1000	100%	13000
2/1/21	1000	100%	14000
3/1/21	1000	100%	15000
4/1/21	1000	100%	16000
5/1/21	1000	100%	17000
6/1/21	1000	100%	18000
7/1/21	1000	100%	19000
8/1/21	1000	100%	20000
9/1/21	1000	100%	21000
10/1/21	1000	100%	22000
11/1/21	1000	100%	23000
12/1/21	1000	100%	24000
1/1/22	1000	100%	25000
2/1/22	1000	100%	26000
3/1/22	1000	100%	27000
4/1/22	1000	100%	28000
5/1/22	1000	100%	29000
6/1/22	1000	100%	30000
7/1/22	1000	100%	31000
8/1/22	1000	100%	32000
9/1/22	1000	100%	33000
10/1/22	1000	100%	34000
11/1/22	1000	100%	35000
12/1/22	1000	100%	36000
1/1/23	1000	100%	37000
2/1/23	1000	100%	38000
3/1/23	1000	100%	39000
4/1/23	1000	100%	40000
5/1/23	1000	100%	41000
6/1/23	1000	100%	42000
7/1/23	1000	100%	43000
8/1/23	1000	100%	44000
9/1/23	1000	100%	45000
10/1/23	1000	100%	46000
11/1/23	1000	100%	47000
12/1/23	1000	100%	48000
1/1/24	1000	100%	49000
2/1/24	1000	100%	50000
3/1/24	1000	100%	51000
4/1/24	1000	100%	52000
5/1/24	1000	100%	53000
6/1/24	1000	100%	54000
7/1/24	1000	100%	55000
8/1/24	1000	100%	56000
9/1/24	1000	100%	57000
10/1/24	1000	100%	58000
11/1/24	1000	100%	59000
12/1/24	1000	100%	60000
1/1/25	1000	100%	61000
2/1/25	1000	100%	62000
3/1/25	1000	100%	63000
4/1/25	1000	100%	64000
5/1/25	1000	100%	65000
4/1/42	1000	100%	268000
5/1/42	1000	100%	269000
6/1/42	1000	100%	270000
7/1/42	1000	100%	271000
8/1/42	1000	100%	272000
9/1/42	1000	100%	273000
10/1/42	1000	100%	274000
11/1/42	1000	100%	275000
12/1/42	1000	100%	276000
1/1/43	1000	100%	277000
2/1/43	1000	100%	278000
3/1/43	1000	100%	279000
4/1/43	1000	100%	280000
5/1/43	1000	100%	281000
6/1/43	1000	100%	282000
7/1/43	1000	100%	283000
8/1/43	1000	100%	284000
9/1/43	1000	100%	285000
10/1/43	1000	100%	286000
11/1/43	1000	100%	287000
12/1/43	1000</		

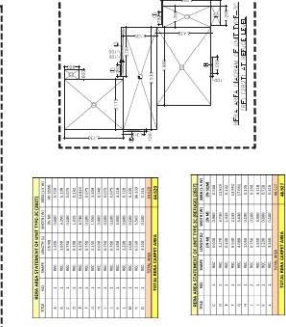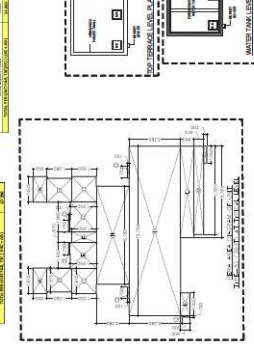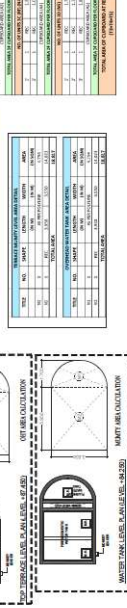

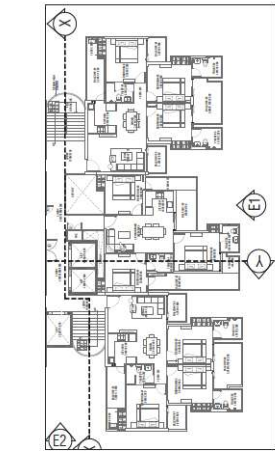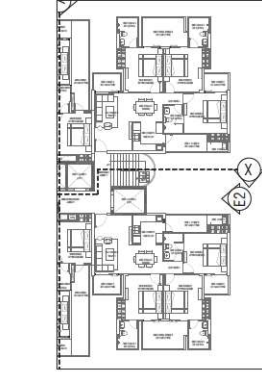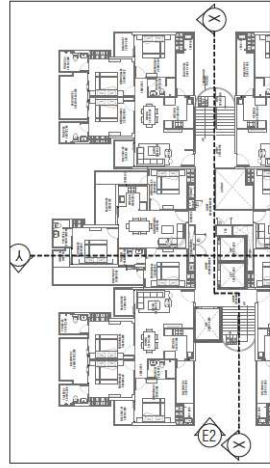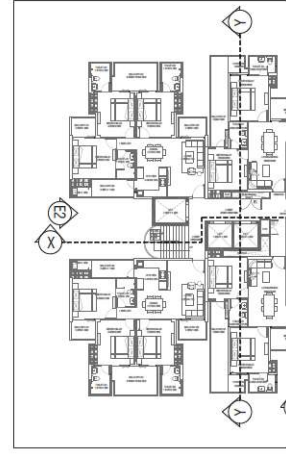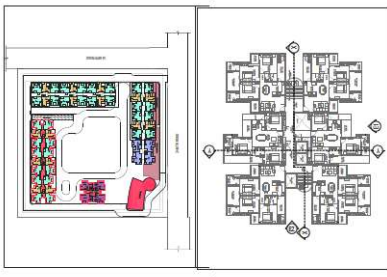

Digitally signed by Lal Singh
Date: 2023.02.01 13:38:05 +05'30'

Digitally signed by sudheer kumar
Date: 2023.02.03 23:43:03 +05'30'

AMIT VARMA
Digitally signed by AMIT VARMA
Date: 2023.01.31 14:58:39 +05'30'

SUBMISSION DRAWING

GENERAL NOTES:
1-ALL DIMENSIONS ARE IN MM UNLESS MENTIONED OTHERWISE (UNO)
2-NO DIMENSIONS ARE TO BE SCALED FROM THIS DRAWING.

DRAWING TITLE:

TOWER - K.L.T & U
(ELEVATIONS & SECTIONS)

PROJECT TITLE:

Group Housing at
Plot No. 48, Sector 12
Greater Noida (West)
Uttar Pradesh 201 308

CLIENT OWNER:

GRAND REALTECH LIMITED
Plot No. 48, Sector 12, Greater Noida (West)
Managed by Fusion Limited
A-6, GROUND FLOOR, YOANA VIKAR,
DELHI - 110002

ARCHITECT'S SIGNATURE:


ANAND SHARMA
Digitally signed by ANAND SHARMA
Date: 2023.01.30 16:51:45 +05'30'


OWNERS SIGNATURE:

YOGESH GOYAL
Digitally signed by YOGESH GOYAL
Date: 2023.01.30 17:10:26 +05'30'


ARCHITECTS:

DESIGN FORUM INTERNATIONAL
Address: K-47, KALASH COLONY, NEW DELHI - 48
Phone: 011-46566600, 46566601, FAX: 46566601
Website: www.designforuminternational.com

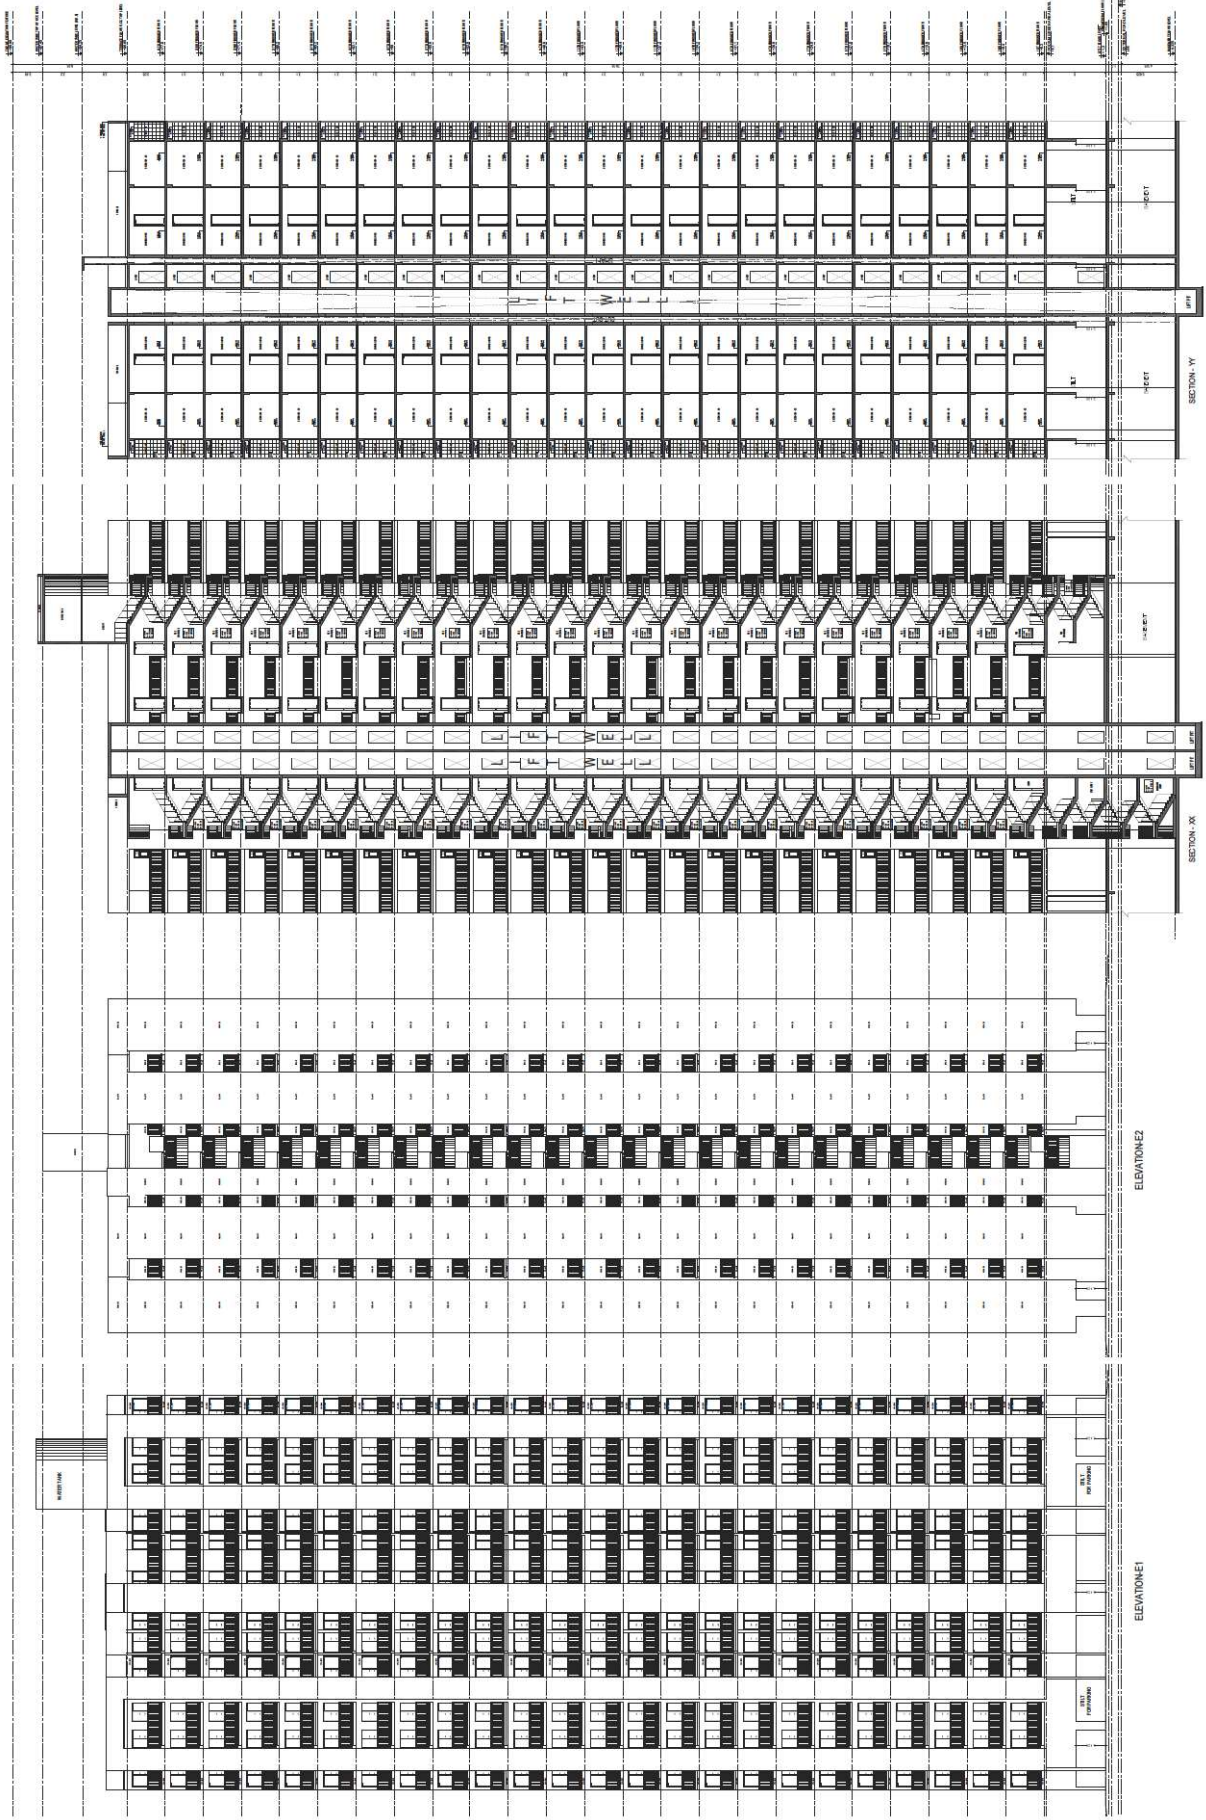

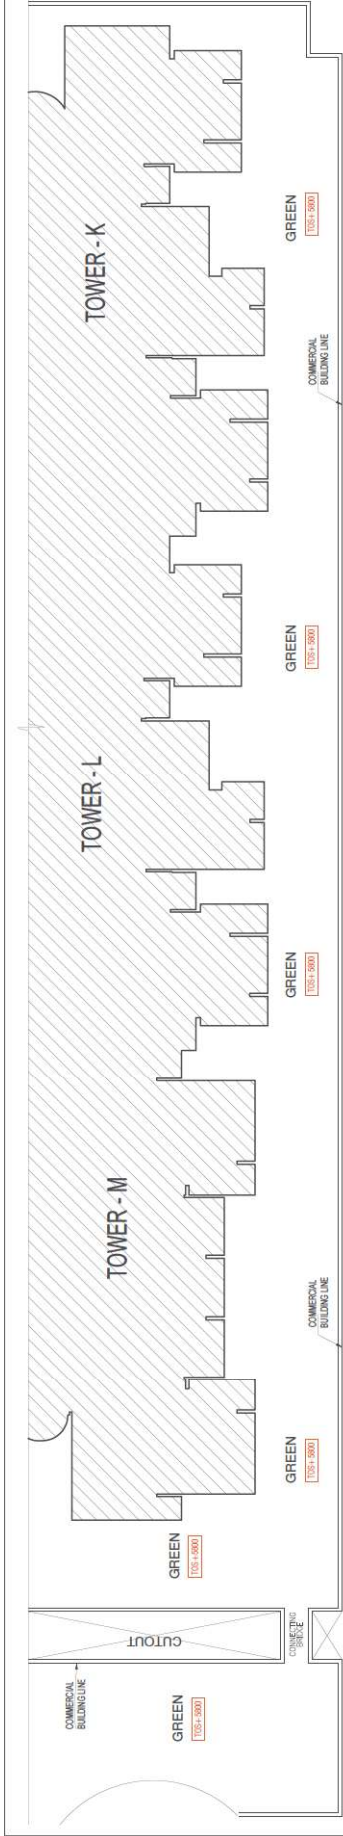

COMMERCIAL BLOCK
(TERRACE PLAN)

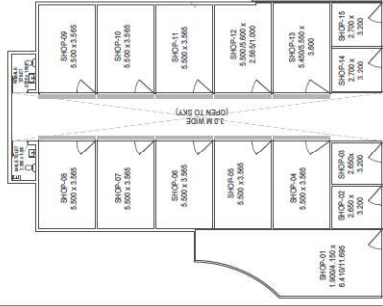

COMMERCIAL BLOCK
(GROUND FLOOR PLAN)

sudhee
r
kumar


Digitally signed
by sudhee
r kumar

Date:
2023.02.03
23:45:21 +05'30'



Lal
Singh

Digitally signed
by Lal Singh

Date:
2023.02.0
11:34:04
+05'30'

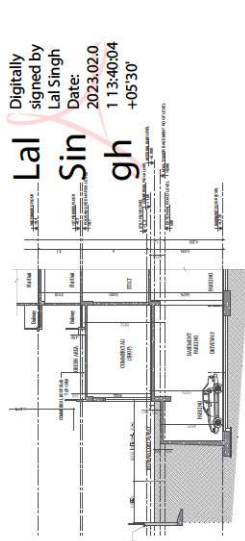

COMMERCIAL TYPICAL SECTION

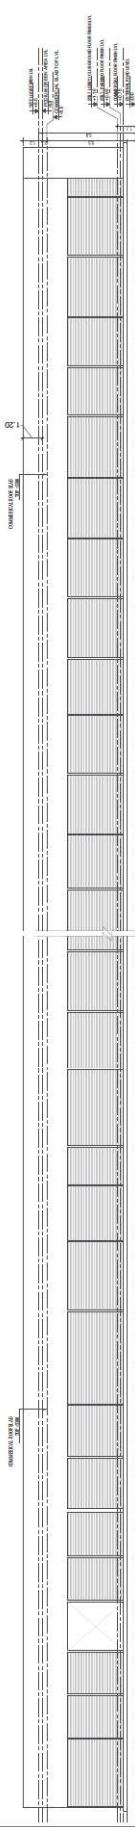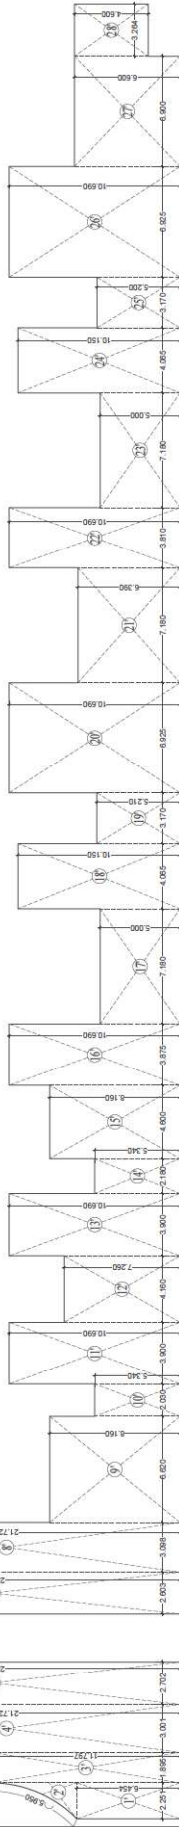

COMMERCIAL BLOCK ELEVATION

KEY PLAN

AREA STATEMENT OF COMMERCIAL					AREA (sq. ft.)
S. NO.	NO.	SHAPE	LENGTH (ft.)	BREADTH (ft.)	AREA (sq. ft.)
1	1	RECT	10.00	10.00	100.00
2	2	RECT	10.00	10.00	100.00
3	3	RECT	10.00	10.00	100.00
4	4	RECT	10.00	10.00	100.00
5	5	RECT	10.00	10.00	100.00
6	6	RECT	10.00	10.00	100.00
7	7	RECT	10.00	10.00	100.00
8	8	RECT	10.00	10.00	100.00
9	9	RECT	10.00	10.00	100.00
10	10	RECT	10.00	10.00	100.00
11	11	RECT	10.00	10.00	100.00
12	12	RECT	10.00	10.00	100.00
13	13	RECT	10.00	10.00	100.00
14	14	RECT	10.00	10.00	100.00
15	15	RECT	10.00	10.00	100.00
16	16	RECT	10.00	10.00	100.00
17	17	RECT	10.00	10.00	100.00
18	18	RECT	10.00	10.00	100.00
19	19	RECT	10.00	10.00	100.00
20	20	RECT	10.00	10.00	100.00
21	21	RECT	10.00	10.00	100.00
22	22	RECT	10.00	10.00	100.00
23	23	RECT	10.00	10.00	100.00
24	24	RECT	10.00	10.00	100.00
25	25	RECT	10.00	10.00	100.00
TOTAL AREA OF COMMERCIAL					2400.00

Digitally signed
by AMIT VARMA
Date: 2023.01.31
15:01:34 +05'30'

SUBMISSION DRAWING

GENERAL NOTES

1-ALL DIMENSIONS ARE IN MM UNLESS MENTIONED OTHERWISE (0.00)

2-NO DIMENSIONS ARE TO BE TAKEN FROM THE DRAWING.

DRAWING TITLE

COMMERCIAL - ALL FLOOR PLAN, ELEVATION,
SECTION & AREA CALCULATION

PROJECT TITLE :

Group Housing at
Plot No. 48, Sector 12
Greater Noida (West)
Uttar Pradesh 201308

CLIENT / OWNER :

GRAND REALTECH LIMITED
The Project is being Developed and
Designed by
A-4, GROUND FLOOR, YOUNA Vihar,
DELHI - 110082

ARCHITECT'S SIGNATURE

ANAND
SHARMA


OWNER'S SIGNATURE

Digitally signed by
YOGESH GOYAL
Date: 2023.01.30
17:12:18 +05'30'


ARCHITECTS :

DESIGN FORUM
INTERNATIONAL


Address: K-47, KALASH COLONY, NEW DELHI - 48
Phone: 91-11-26100000
Website: www.designforuminternational.com

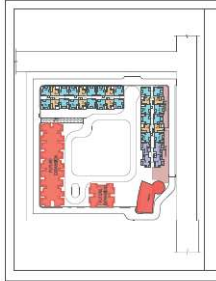


TERRACE FLOOR PLAN

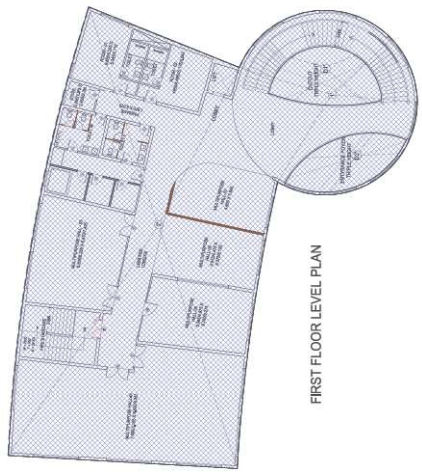


FIRST FLOOR LEVEL PLAN

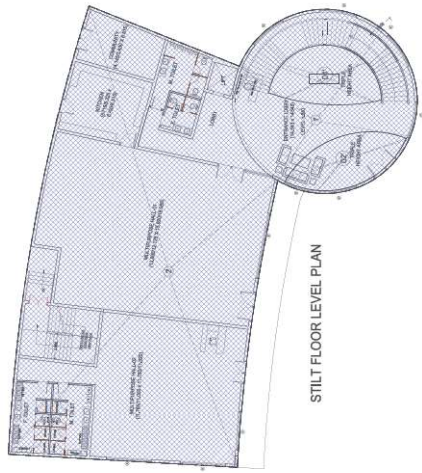


STILT FLOOR LEVEL PLAN

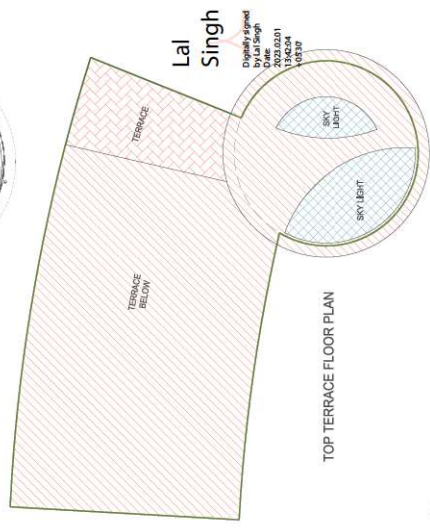

TOP TERRACE FLOOR PLAN

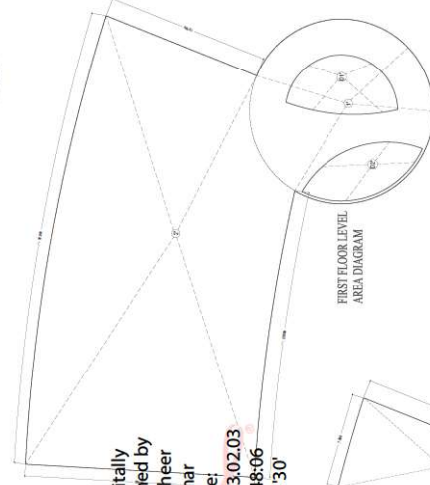

FIRST FLOOR LEVEL AREA DIAGRAM

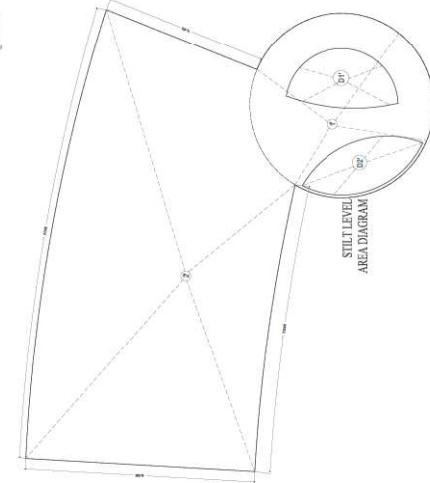

STILT LEVEL AREA DIAGRAM

Digitally signed by sudhbeer kumar Date: 2023.02.03 23:48:06 +05'30'

LEGEND FOR ANCILLARY AREA	
	ANCILLARY AREA

Digitally signed by AMIT VARMA Date: 2023.01.31 12:11:42 +05'30'

SUBMISSION DRAWING

GENERAL NOTES:
1-ALL DIMENSIONS ARE IN MM UNLESS MENTIONED OTHERWISE (UNQ)
2-HD DIMENSIONS ARE TO BE SCALED FROM THIS DRAWING.

DRAWING TITLE:
COMMUNITY - ALL FLOOR PLANS, ELEVATION, SECTION & AREA CALCULATION

PROJECT TITLE:
Group Housing at Plot No. 4B, Sector 12 Greater Noida (West) Uttar Pradesh 201308


CLIENT / OWNER:
GRAND REAL TECH LIMITED
Grand Real Tech Limited
Managed by Fusion Limited
A-6, GROUND FLOOR, YOUNA VIBRA,
DELHI-110052

ARCHITECT'S SIGNATURE:
ANAND SHARMA
Digitally signed by ANAND SHARMA
Date: 2023.01.30 16:03:57 +05'30'


OWNERS SIGNATURE:
YOGESH GOYAL
Digitally signed by YOGESH GOYAL
Date: 2023.01.30 17:13:59 +05'30'

ARCHITECT'S:
DESIGN FORUM INTERNATIONAL
Address: K-47, KALASH COLONY, NEW DELHI-48
Phone: 011-46586800, 46586801 | FAX: 46586801
Website: www.designforumindia.com



AREA STATEMENT OF COMMUNITY			
PODIUM/STILT FLOOR PLAN			
TITLE	NO.	LENGTH (L) (IN M)	WIDTH (W) (IN M)
1'	1	AS/POLINE	175.726
2'	1	AS/POLINE	601.748
GROUND FLOOR AREA (A)			778.474
DEDUCTIONS			
TITLE	NO.	LENGTH (L) (IN M)	WIDTH (W) (IN M)
D1'	1	AS/POLINE	33.306
D2'	1	AS/POLINE	25.575
TOTAL DEDUCTIONS (D)			58.881
TOTAL PODIUM/STILT FLOOR ANGLARY AREA (M ² = A - D)			733.593
FIRST FLOOR PLAN			
TITLE	NO.	LENGTH (L) (IN M)	WIDTH (W) (IN M)
1'	1	AS/POLINE	175.726
2'	1	AS/POLINE	601.748
FIRST FLOOR AREA (B)			778.474
DEDUCTIONS			
TITLE	NO.	LENGTH (L) (IN M)	WIDTH (W) (IN M)
D1'	1	AS/POLINE	33.306
D2'	1	AS/POLINE	25.575
TOTAL DEDUCTIONS (D)			58.881
TOTAL FIRST FLOOR ANGLARY AREA (M ² = B' - C)			733.593
TERRACE FLOOR PLAN			
TITLE	NO.	LENGTH (L) (IN M)	WIDTH (W) (IN M)
3'	1	AS/POLINE	87.260
TOTAL TERRACE FLOOR ANGLARY AREA (O)			87.260
TOTAL ANCILLARY AREA OF COMMUNITY (M ² = N' + O')			1518.446

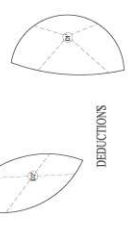


DEDUCTIONS

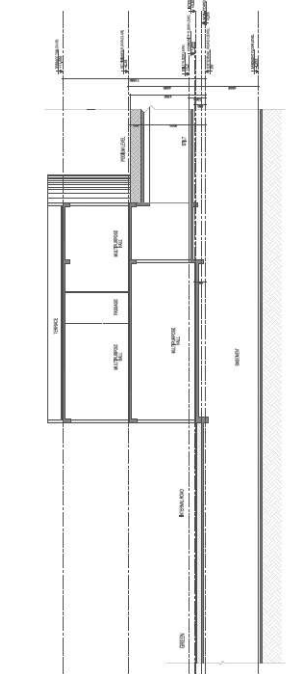


TERRACE LEVEL AREA DIAGRAM

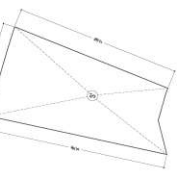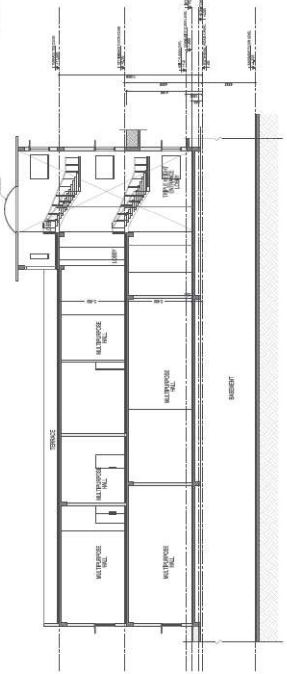


FIRST FLOOR LEVEL AREA DIAGRAM

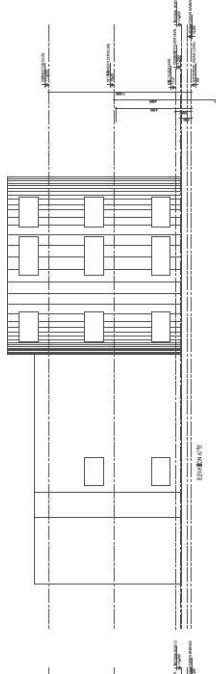

TERRACE LEVEL AREA DIAGRAM

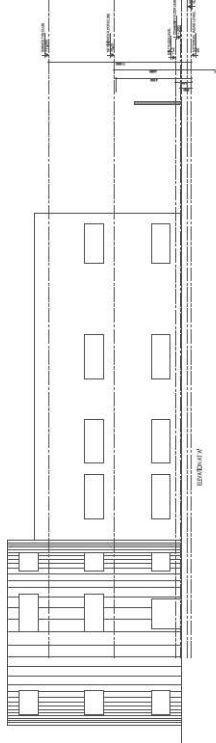

STILT LEVEL AREA DIAGRAM

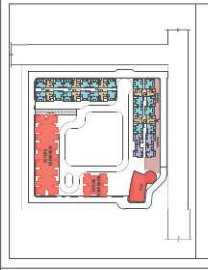


Digitally signed by
sudheer kumar
Date: 2023.02.03
23:50:32
+05'30'

Digitally signed by
Lal Singh
Date: 2023.02.01
13:44:17
+05'30'


Digitally signed by
AMIT VARMA
Date: 2023.01.31
15:15:35 +05'30'

GUARD ROOM / WATCHMAN SHELTER

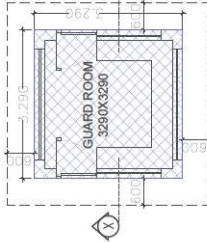


AREA DIAGRAM

PLAN

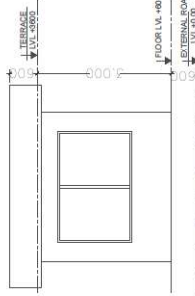

ELEVATION - E1

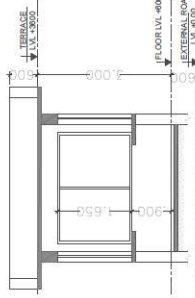

SECTION - XX


AREA STATEMENT OF GUARD ROOM / WATCHMAN SHELTER				
TITLE	NO.	SHAPE	LENGTH (L) (IN M)	WIDTH (W) (IN M)
A	1	REC	3.290	3.290
TOTAL ANCILLARY AREA OF GUARD ROOM			10.824	

AREA STATEMENT OF METER ROOM				
TITLE	NO.	SHAPE	LENGTH (L) (IN M)	WIDTH (W) (IN M)
A	1	REC	8.890	6.000
TOTAL FAR OF METER ROOM			53.340	


LEGEND FOR ANCILLARY AREA

ANCILLARY AREA


METER ROOM

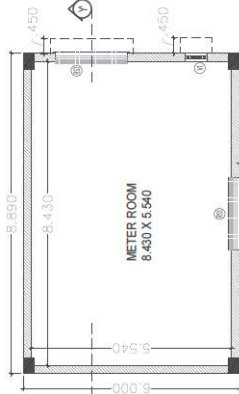

PLAN

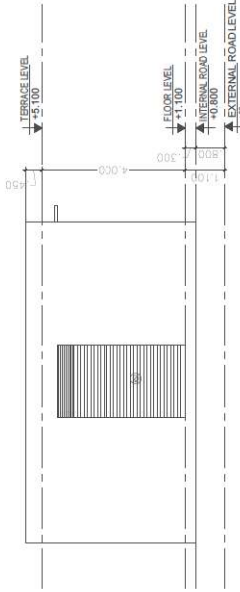

ELEVATION - E1

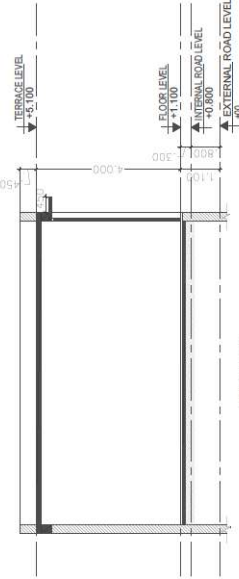

SECTION - YY

SUBMISSION DRAWING

GENERAL NOTES:
1-ALL DIMENSIONS ARE IN MM UNLESS MENTIONED OTHERWISE (U.A.O.)
2-AND CHECKING ARE TO BE MADE FROM THIS DRAWING.

DRAWING TITLE:
METER ROOM & WATCHMAN SHELTER -
FLOOR PLAN ELEVATION, SECTION &
AREA CALCULATION

PROJECT TITLE:



CLIENT / OWNER:
GRAND REALTECH LIMITED
The Project is being Developed and
Managed by Grand Realtech Limited,
A-4, GROUND FLOOR, YOUNANA VIHAR,
DELHI - 110082

ARCHITECT'S SIGNATURE:
ANAND SHARMA
YOGESH GOYAL
GOYAL

OWNERS SIGNATURE:
YOGESH GOYAL
GOYAL

ARCHITECTS:
DESIGN FORUM INTERNATIONAL

Address: K-47, KALASH COLONY, NEW DELHI - 48
Phone: +91-11-26105561
Website: www.designforuminternational.com