





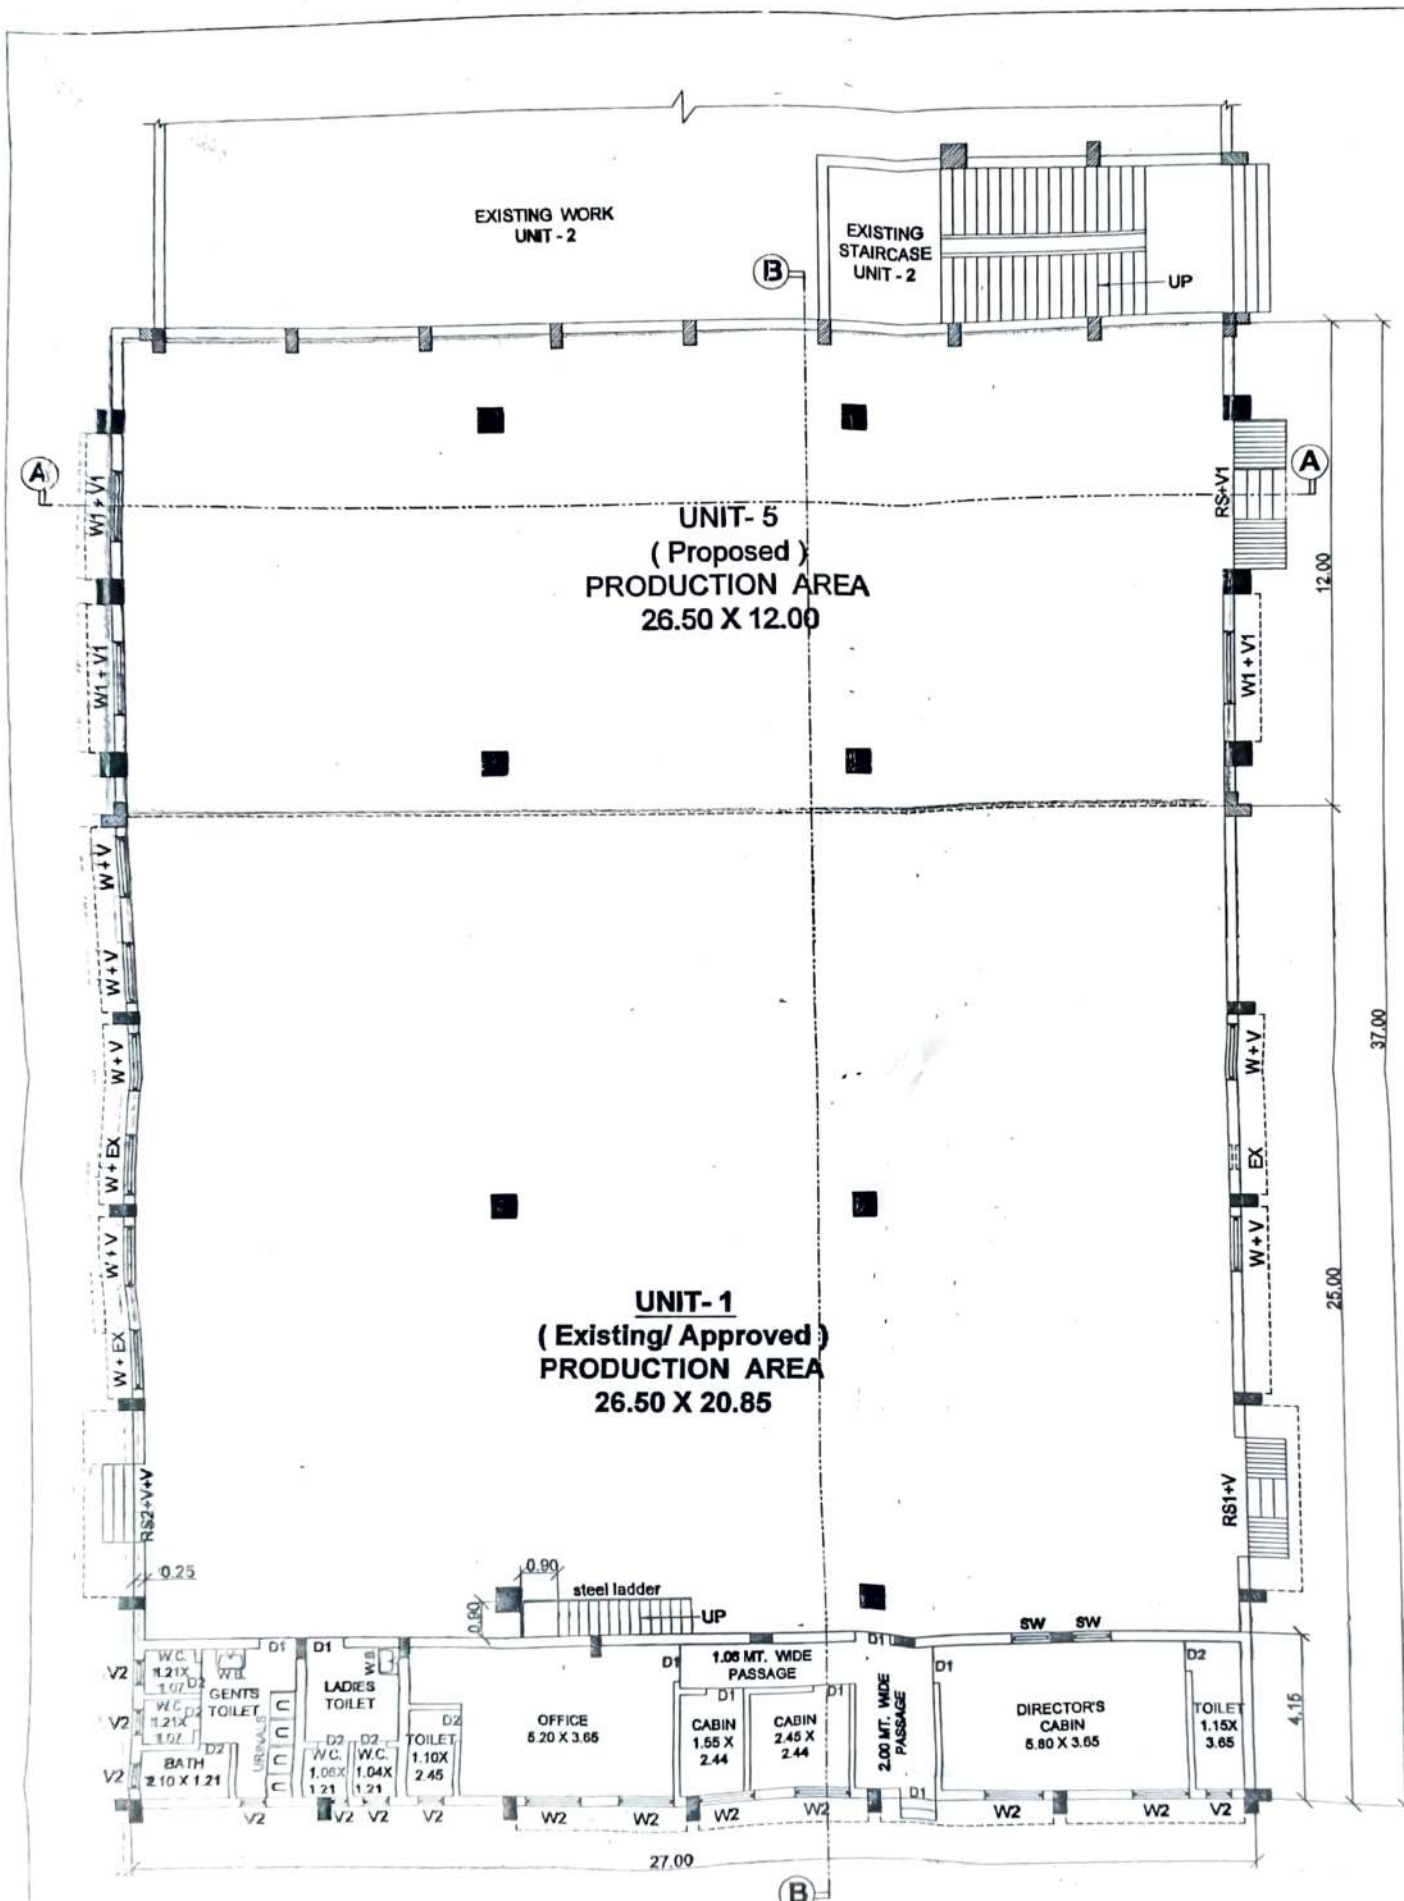


GROUND FLOOR PLAN


SCALE 1 : 100

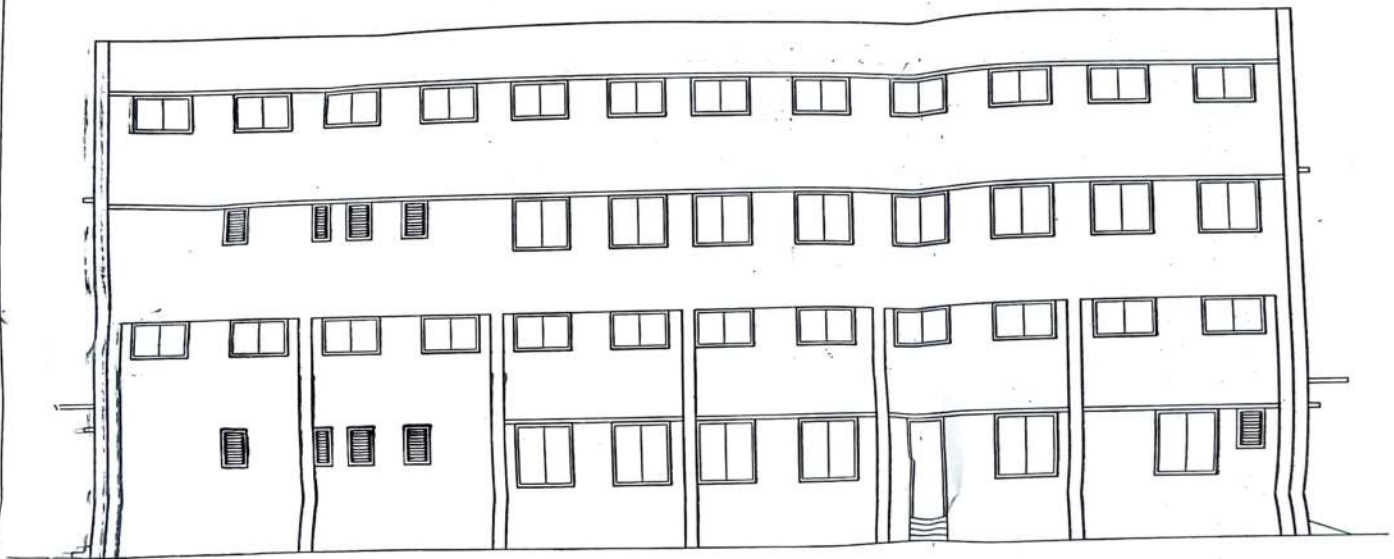

FRONT ELEVATION

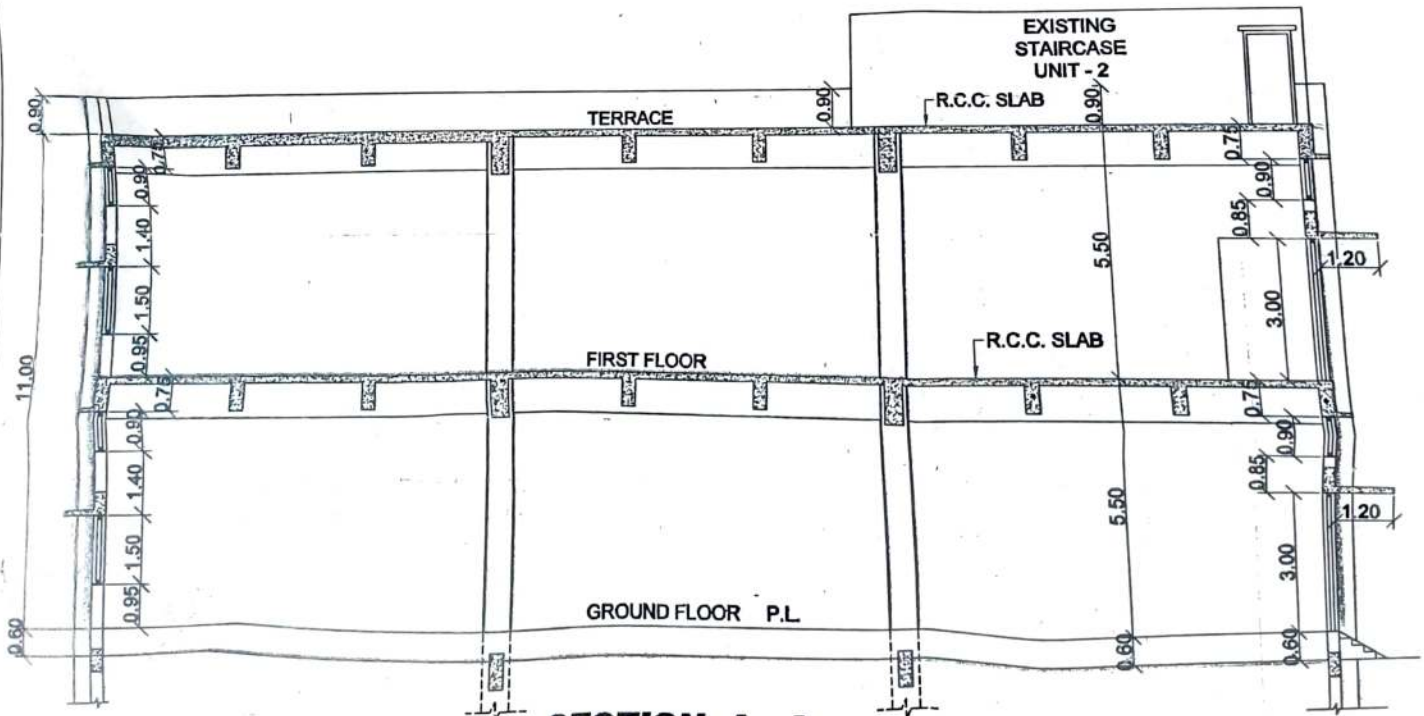

SECTION A - A

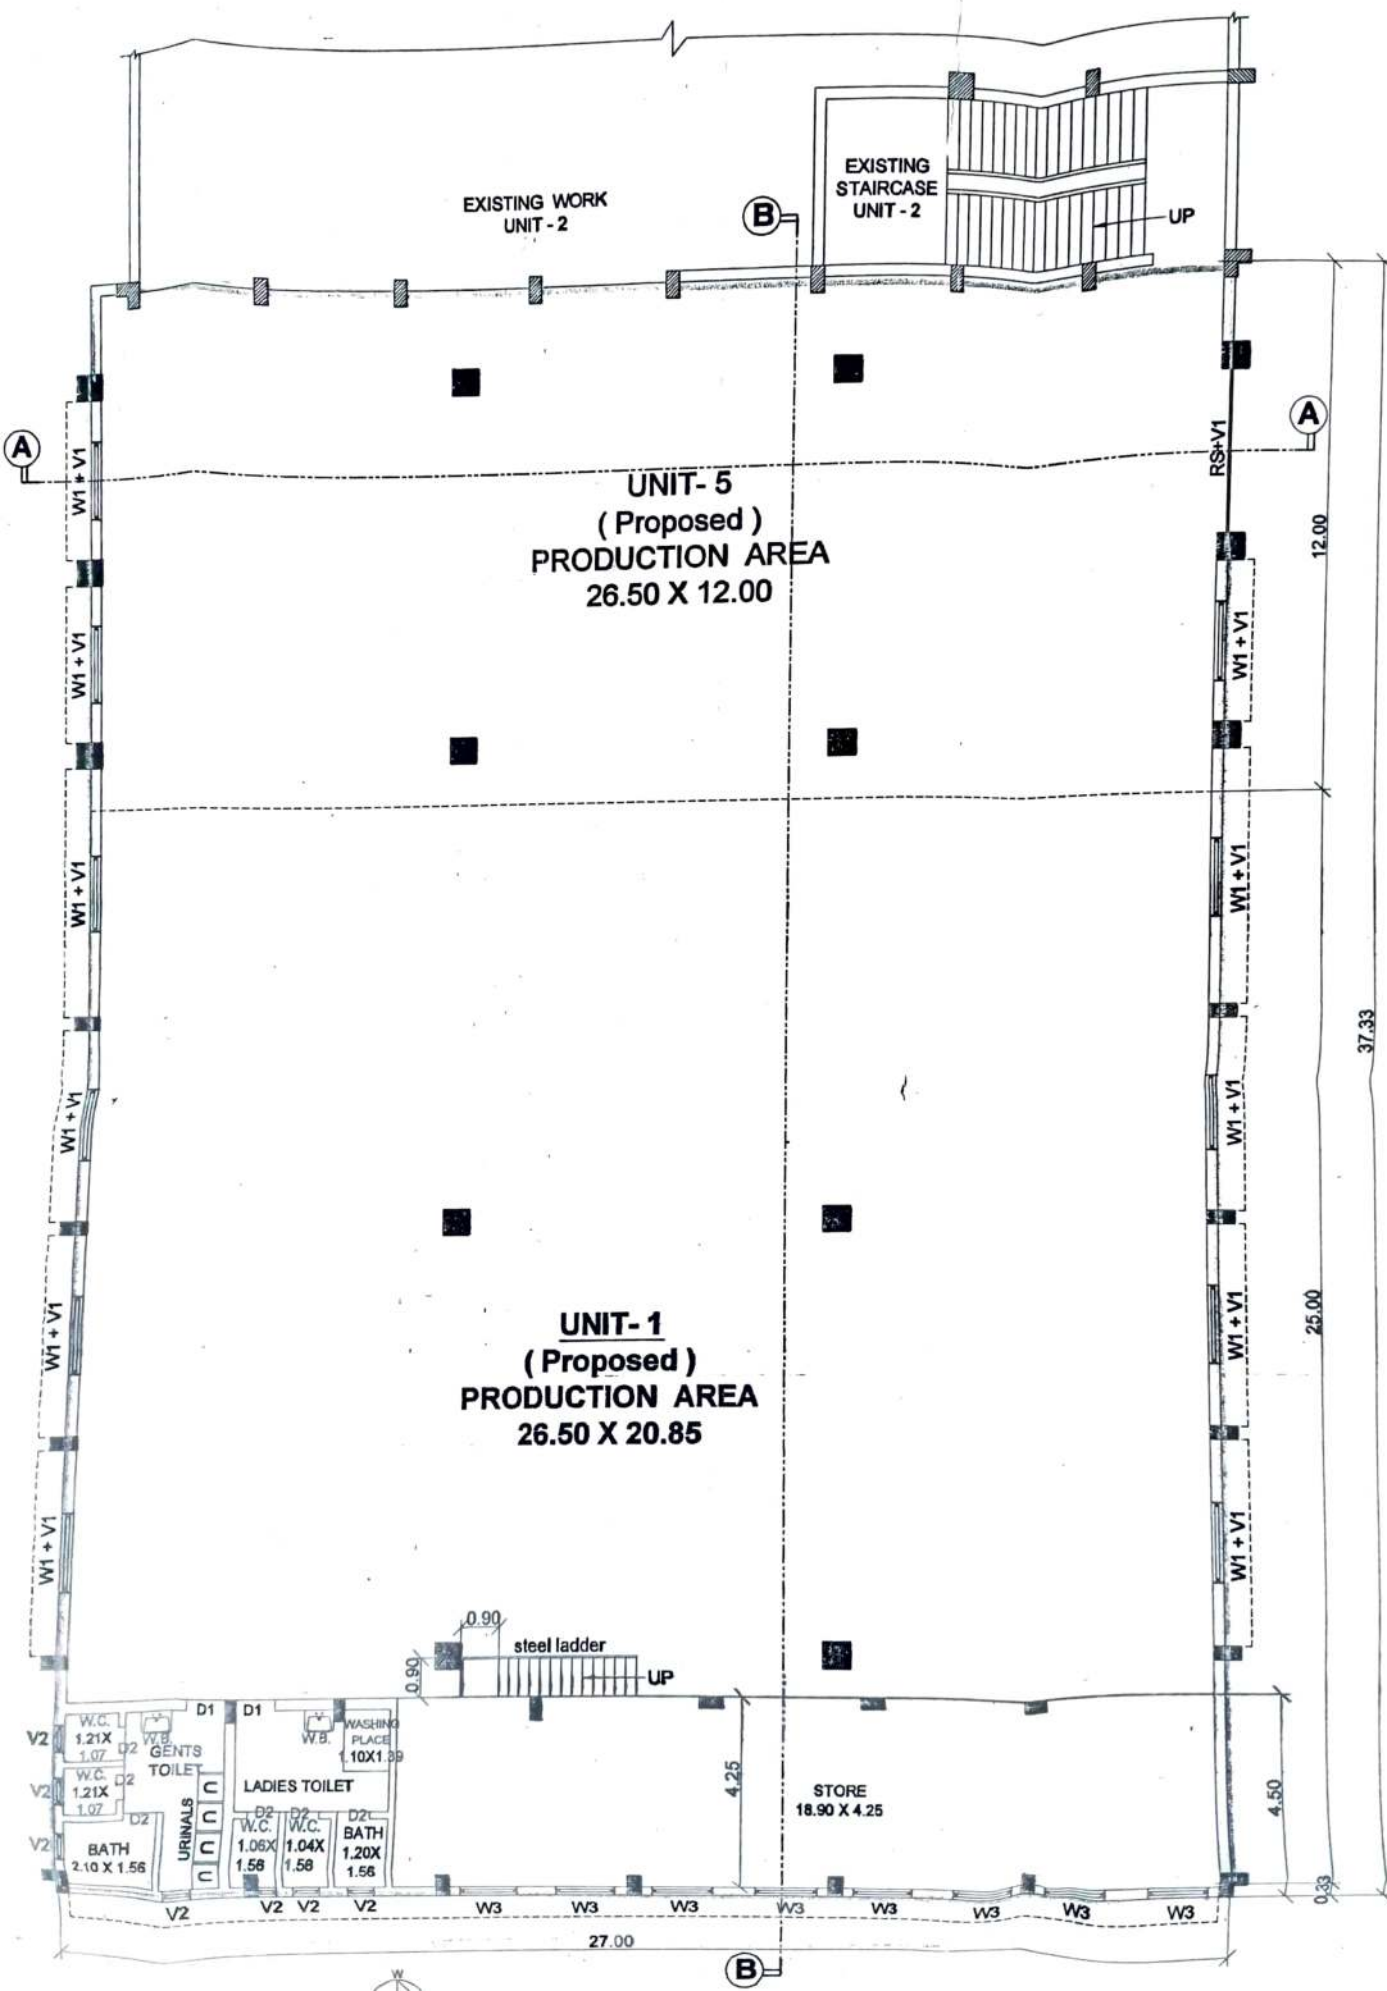


STAMP OF APPROVAL


City Engineer's Office
D. No. 15/2018
and found correct.

(Signature)
(G. G. Patel)
Draughtsman Gr-II

APPROVED
Letter No. 15/2018
10/12/2018
(S. Badamra)
Arch. Asstt.
Member Secretary
Planning and Development Authority
Daman.

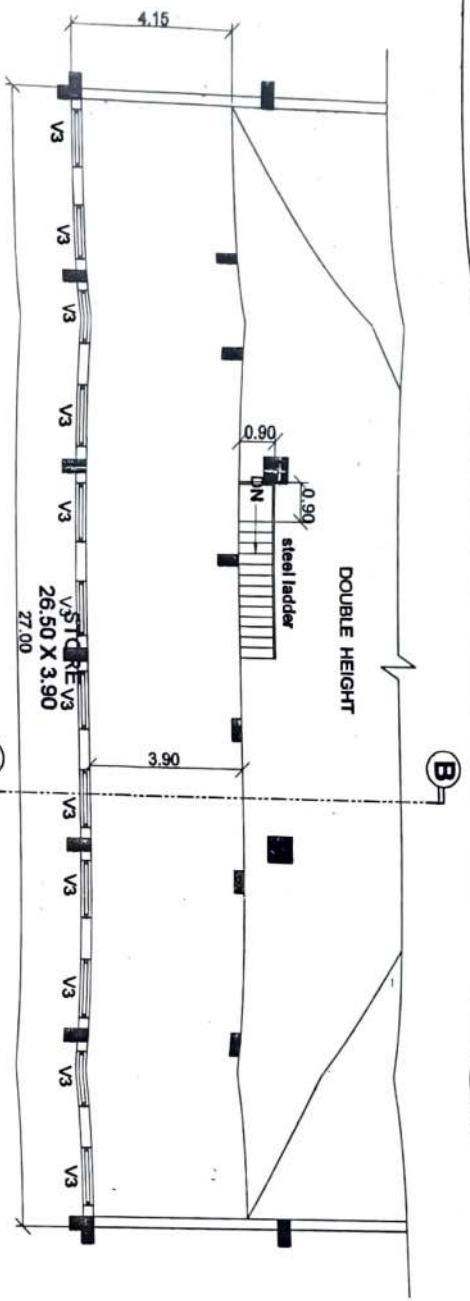

LOFT PLAN
AT GROUND FLOOR

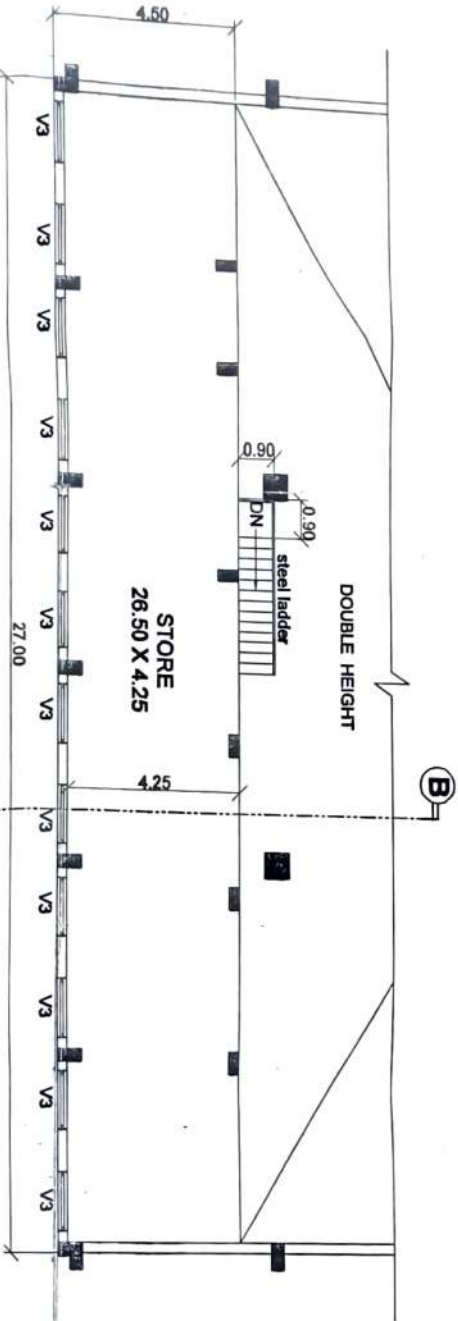

LOFT PLAN
AT FIRST FLOOR

SCHEDULE OF OPENING

TYPE	SIZE	DESCRIPTION
R.S.	3.70 X 3.00	M.S. ROLLING SHUTTER
RS1	3.00 X 2.45	M.S. ROLLING SHUTTER



SITE PLAN
SCALE 1: 500

COLOUR NOTES	
PLOT BOUNDARY SHOWN IN RED	
EXISTING WORK SHOWN IN GREEN	
PROPOSED WORK SHOWN IN PINK	
DRAINAGE WORK SHOWN IN YELLOW	
INNER ROAD SHOWN IN BROWN	

AREA TABLE

SR.NO.	DESCRIPTION	AREA IN SQ.MT.		
1	TOTAL AREA OF S. NO. 101/1	4357.50		
2	PERMISSIBLE BUILT-UP AREA 50%	2178.75		
EXISTING / PROPOSED BUILT-UP AREA / F.S.I. AREA		EXISTING APPROVED AREA	PROPOSED AREA	TOTAL BUILT-UP AREA / F.S.I. AREA
3	GROUND FLOOR			
4	S.C. [SECURITY CABIN (3.00 X 3.00)]	9.00	—	9.00
5	UNIT- 1 [FACTORY BUILDING (25.00 X 27.00)]	675.00	—	675.00
6	UNIT- 2 [FACTORY BUILDING (18.88 X 26.00)]	490.88	—	490.88
7	UNIT- 3 [FACTORY BUILDING (18.88 X 26.00)]	490.88	—	490.88
8	UNIT- 4 [FACTORY BUILDING (A & B)]	73.24	—	73.24
9	UNIT- 5 [FACTORY BUILDING (12.00 X 27.00)]	—	324.00	324.00
10	TOTAL BUILT-UP AREA ON GROUND FLOOR	1739.00	324.00	2063.00
11	FIRST FLOOR			
12	UNIT- 1 [FACTORY BUILDING (25.00 X 27.00)]	—	675.00	675.00
	UNIT- 1 [FACTORY BUILDING (0.33 X 27.00)]	—	8.91	8.91
13	UNIT- 2 [FACTORY BUILDING (18.88 X 26.00)]	490.88	—	490.88
14	UNIT- 3 [FACTORY BUILDING (18.88 X 26.00)]	490.88	—	490.88
15	UNIT- 4 [FACTORY BUILDING (12.00 X 26.00)]	312.00	—	312.00
16	UNIT- 5 [FACTORY BUILDING (12.00 X 27.00)]	—	324.00	324.00
17	TOTAL BUILT-UP AREA ON FIRST FLOOR	1293.76	1007.91	2301.67
18	SECOND FLOOR			
19	UNIT- 3 [FACTORY BUILDING (18.88 X 26.00)]	490.88	—	490.88
20	UNIT- 4 [FACTORY BUILDING (12.25 X 26.00)]	318.50	—	318.50
21	TOTAL BUILT-UP AREA ON SECOND FLOOR	809.38	—	809.38
22	UNIT- 1 [LOFT AREA AT GROUND FLOOR (27.00 X 4.15)]	—	112.05	112.05
23	UNIT- 1 [LOFT AREA AT FIRST FLOOR (27.00 X 4.50)]	—	121.50	121.50
24	TOTAL LOFT AREA	518.05	233.50	748.55
25	TOTAL EXISTING APPROVED AREA (10+17+21+24)	4357.19	—	—
26	TOTAL PROPOSED AREA (10+17+24)	—	1568.41	—
27	TOTAL BUILT-UP AREA (25 + 26) (EXISTING + PROPOSED)	—	—	5922.60
28	F.S.I USED (EXISTING + PROPOSED)	—	—	1 : 1.35
29	PERMISSIBLE F.S.I. 1: 2.00 (4357.50 X 2.00)	—	—	8715.00

**PROPOSED ADDITION, ALTERATION
& EXPANSION TO THE EXISTING
FACTORY BUILDING AND OFFICE
BUILDING ON S. NO. 101/1.
VILLAGE - KADAIYA,
DAMAN.**

FOR,

- (1) **SHRI VIJAY KUMAR
GANGAPRASAD SARAOGI**
and
(2) **SHRI JAGAT PRAKASH
GANGAPRASAD SARAOGI**

OWNER'S SIGNATURE

- (1) *V. K. Gauri*
(2) *Jagat Saragi*

FOR STEELCON

[Signature]

NAGINBHAI R. PATEL
Consulting Engineer (CIVIL) REGD. NO. 69/88



Steelcon

Project Consultant, Consulting Engineer - Civil
Property Valuer, Planner & Designer

OFFICE : Simit Building, First Floor,
GIDC Char Rasta, Vapi-396196
Telefax : (0260) 2430518, 2420225
Email : steelconnav@gmail.com

DRG. No. : SVD/1012-A/1

Drawn by : *Ashok*