


Aryan Coal Beneficiations Pvt. Ltd.
Chakabura, P.O. Jawali
Tehsil: Katghora,
KORBA (C.G.)

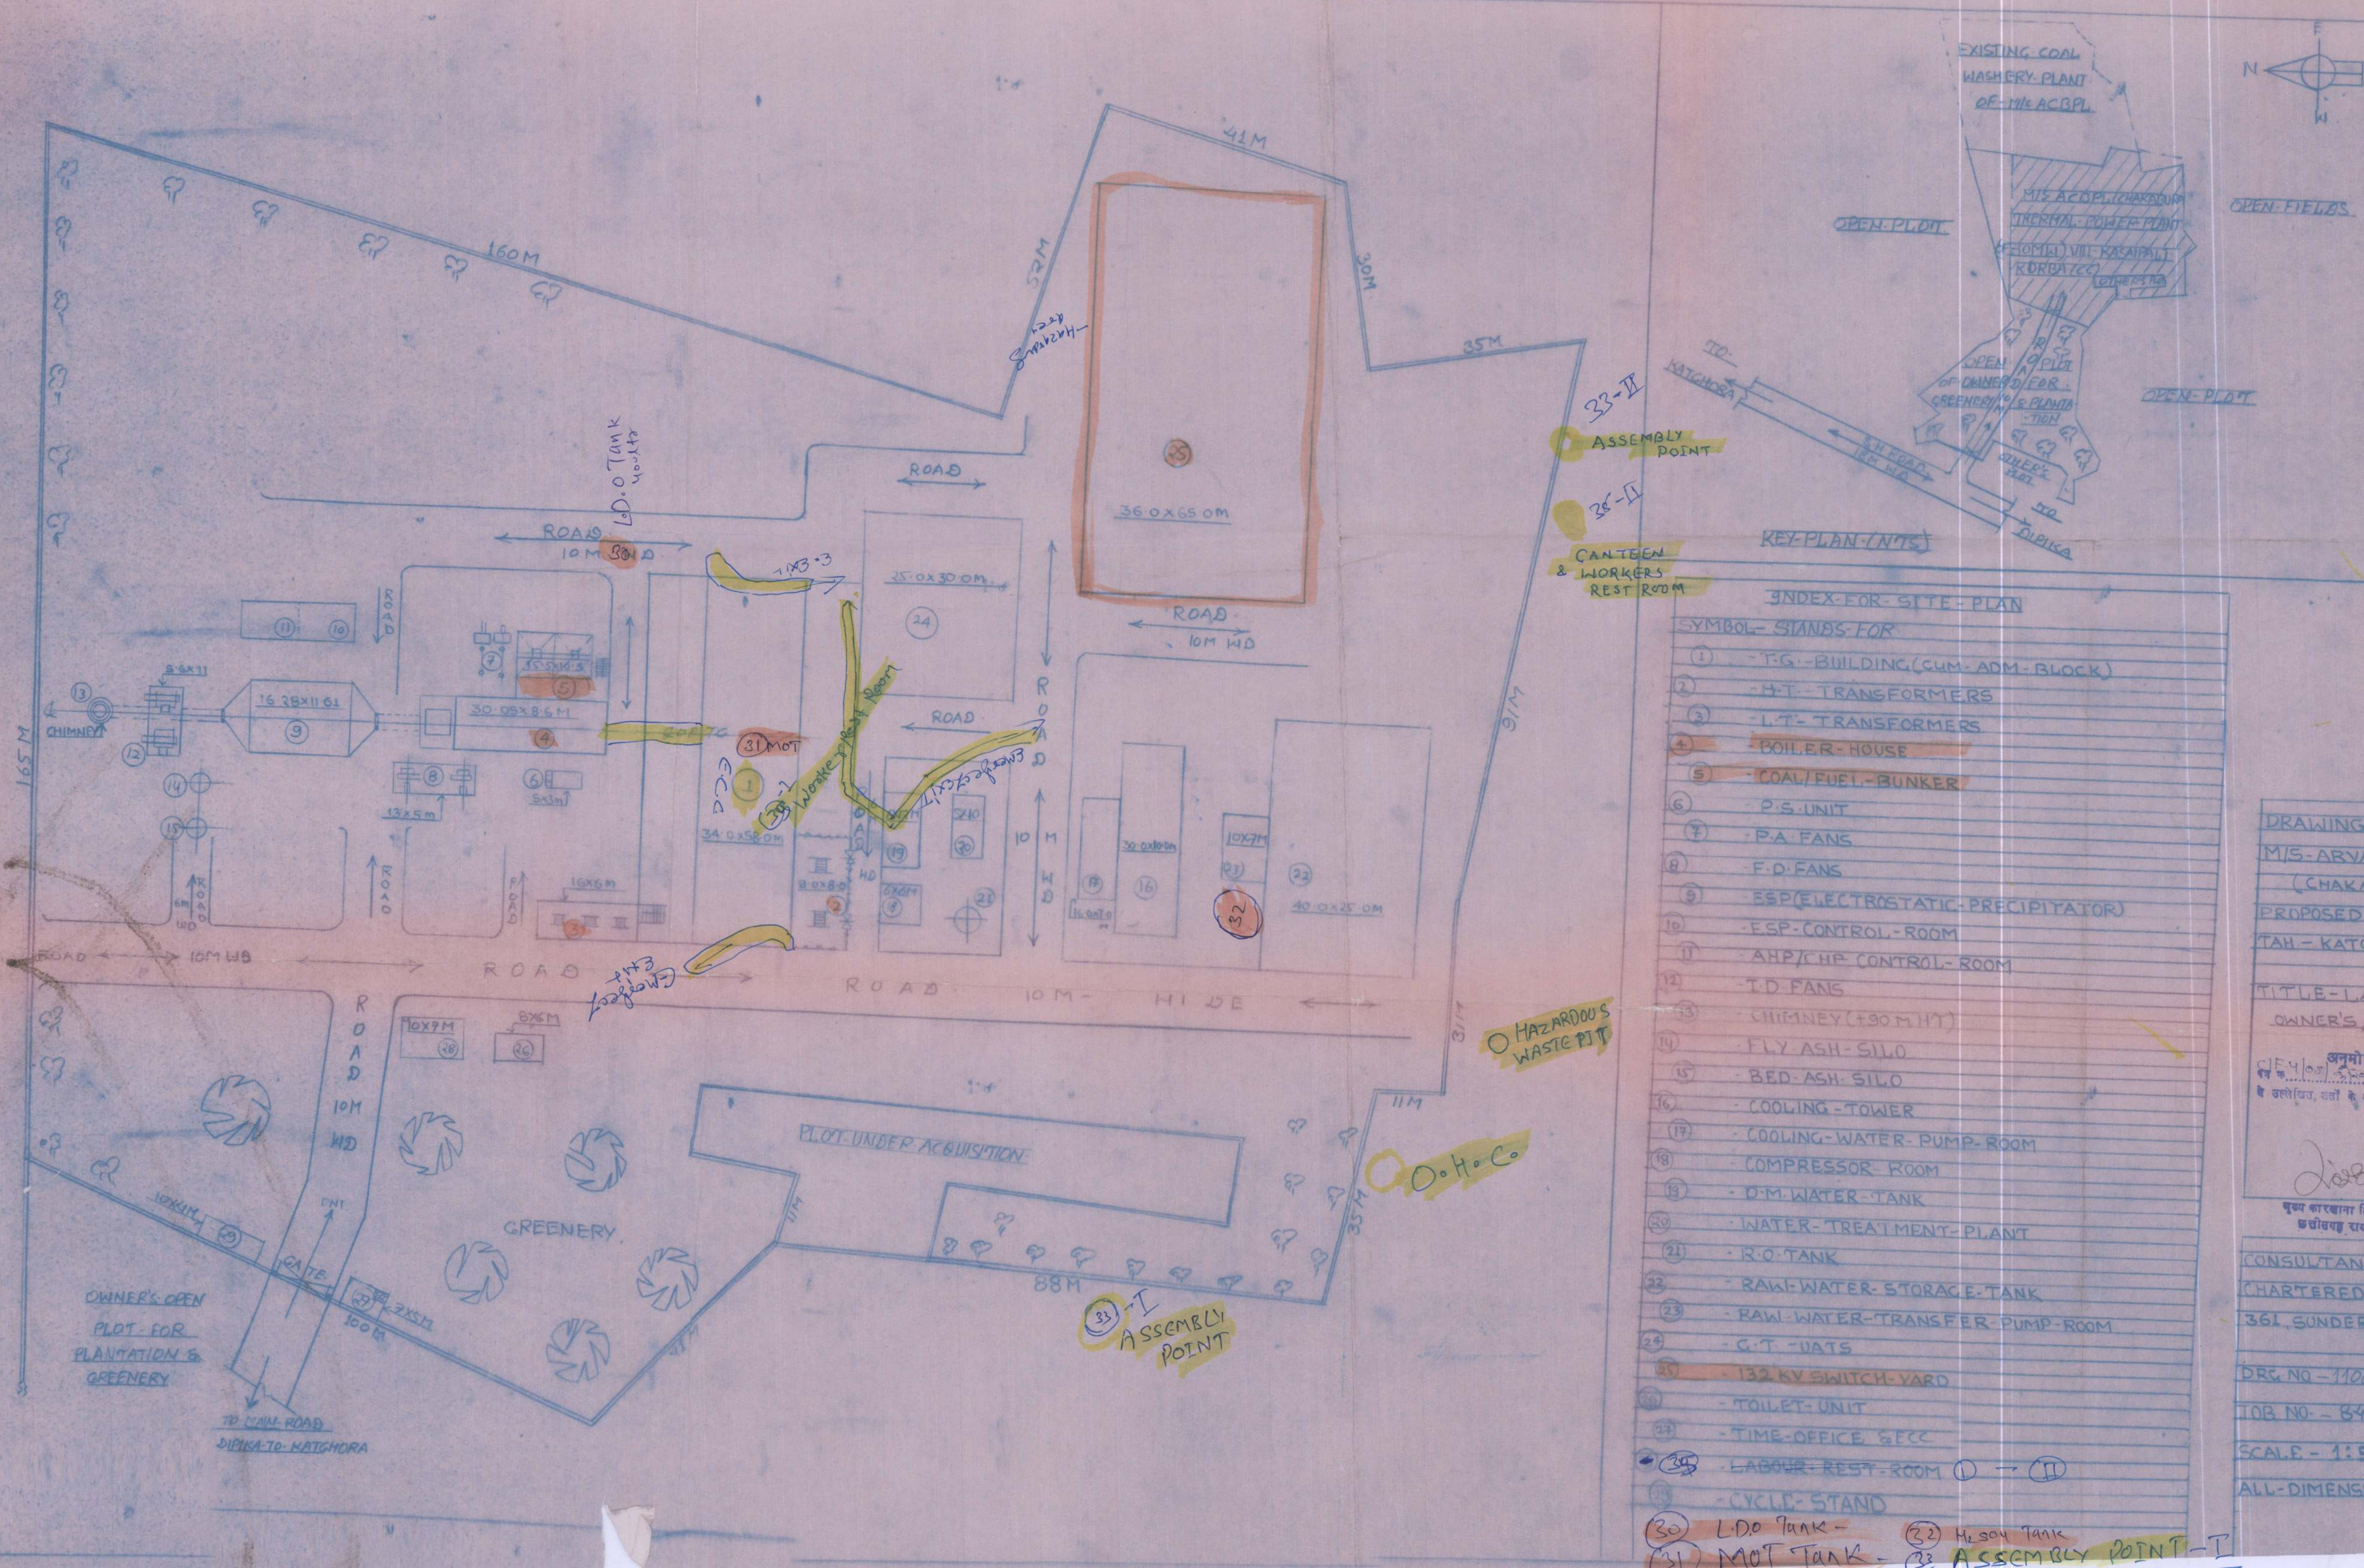

KEY-PLAN / NTS

INDEX FOR SITE PLAN

- SYMBOL STANDS FOR
- (1) - T.G. - BUILDING (CUM. ADM. BLOCK)
 - (2) - H.T. TRANSFORMERS
 - (3) - L.T. TRANSFORMERS
 - (4) - BOILER HOUSE
 - (5) - COAL/FUEL BUNKER
 - (6) - P.S. UNIT
 - (7) - P.A. FANS
 - (8) - F.D. FANS
 - (9) - ESP (ELECTROSTATIC PRECIPITATOR)
 - (10) - ESP CONTROL ROOM
 - (11) - AHP/CHP CONTROL ROOM
 - (12) - T.D. FANS
 - (13) - CHIMNEY (+30M HT)
 - (14) - FLY ASH SILO
 - (15) - BED ASH SILO
 - (16) - COOLING TOWER
 - (17) - COOLING WATER PUMP ROOM
 - (18) - COMPRESSOR ROOM
 - (19) - D.M. WATER TANK
 - (20) - WATER TREATMENT PLANT
 - (21) - R.O. TANK
 - (22) - RAW WATER STORAGE TANK
 - (23) - RAW WATER TRANSFER PUMP ROOM
 - (24) - C.T. - VATS
 - (25) - 132 KV SWITCH YARD
 - (26) - TOILET UNIT
 - (27) - TIME OFFICE & CC
 - (28) - LABOUR REST ROOM (I) - (II)
 - (29) - CYCLE STAND
 - (30) - L.D.O. Tank
 - (31) - MOT TANK
 - (32) - H.S.O. Tank
 - (33) - ASSEMBLY POINT - I
 - (34) - O.H.C.
 - (35) - ASSEMBLY POINT - II

DRAWING OF PROPOSED NEW PROJECT OF
M/S. ARYAN COAL BENEFICATION PVT. LTD.
(CHAKABURA THERMAL POWER PLANT)
PROPOSED IN VILL. KASATPALI, P.O. - JAWALI
TAH. - KATGHORA - DISTT. - KORBA (C.G.)

TITLE LAYOUT/SITE PLAN AND KEY PLAN
OWNER'S / MANAGER'S SIGN

अनुमोदित
प्रमाणित
दि २२/०५/०४
श्री प्रकाश उपध्याय
Aryan Coal Beneficiations Pvt. Ltd.
General Manager

मुख्य कारखाना निरीक्षक,
छापीसपुर रायपुर.
CONSULTANT - ER. PRAKASH UPADHYAY (BE CIVIL ENGR)
CHARTERED ENGINEER, DESIGNER & PLANNER
361, SUNDER NAGAR, RAIPUR (C.G.)

DRG. NO. - 1106/04
JOB NO. - 841/04
SCALE - 1:500
ALL DIMENSIONS ARE IN METERS
SIGNATURE
Er. Prakash Upadhyay
(B.E. CIVIL, MIE)
CHARTERED ENGINEER, DESIGNER
PLANNER & SUPERVISOR
361, SUNDER NAGAR, RAIPUR
PHONE: 242837