


ABSTRACT		18.55 ACRES	18,550,000 sq.m
TOTAL SITE AREA		18.55 ACRES	18,550,000 sq.m
SITE AREA AFTER ROAD WIDENING		9.477 ACRES	9,477,000 sq.m
PARAMETERS FOR HOUSING		PERMISSIBLE / REQUIRED	PROPOSED
F.A.R.		177%	177% TOTAL
GROUND COVERAGE		67,116.55 sq.m	67,116.55 sq.m
No. of TOTAL UNITS		33%	20,251
No. of TOTAL UNITS (Service Personnel)		66	66
100% of TOTAL UNITS		117 Units	117 Units
15.00% of TOTAL UNITS		17 Units	17 Units
POPULATION			
660 Population @ 5 persons per unit		3300	3300 persons
117 Population @ 2 persons per unit		234	234 persons
TOTAL POPULATION		3534	3534 persons
TOTAL DENSITY		372.25 PPA	372.25 PPA
100 PPA (minimum)			
No PPA (maximum)			
INFRASTRUCTURE			
Convenient shopping		151.76 sqm	151.76 sqm
GREEN AREA			
Total Maintained Green Area		5995.76	5995.76 sq.m
Required @ 15%		5995.76	5995.76 sq.m

NOTE: CAR NO. E-1 TO E-50 ARE DEDICATED PARKING FOR EWS.

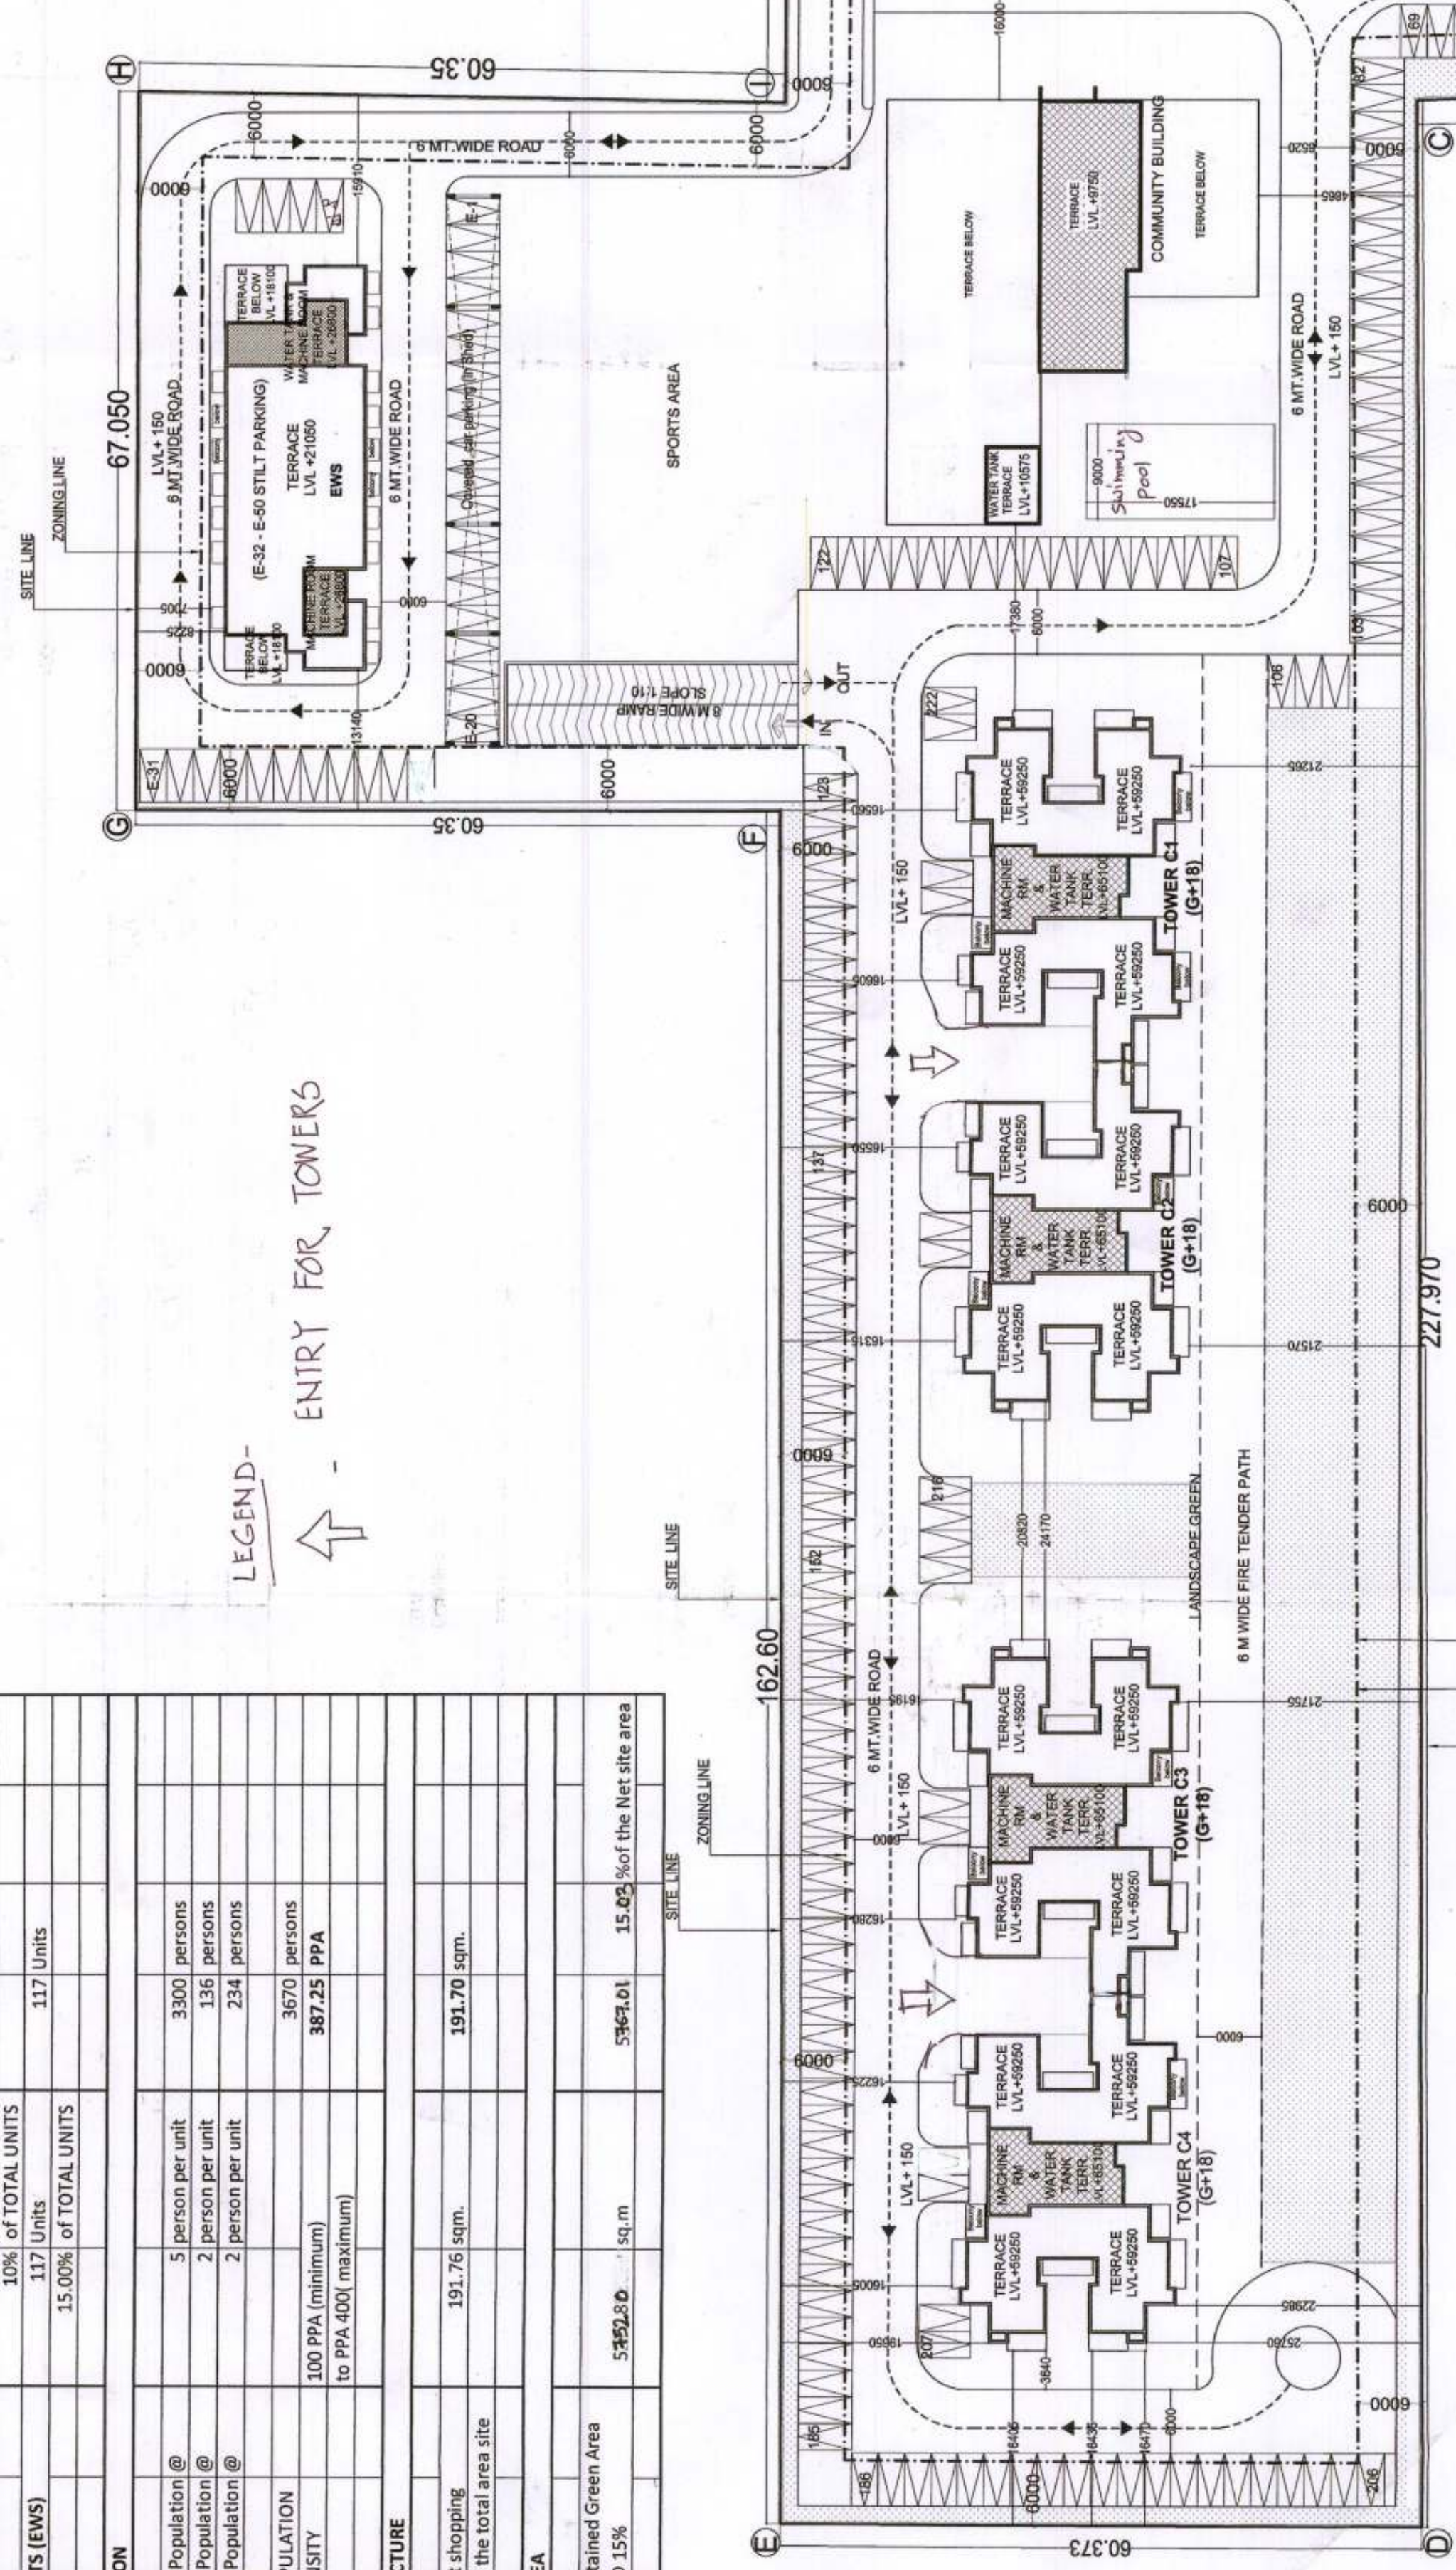

Plot Area		9.477		Acres		38351.997 SQ.M						
ESI (L 75)		8.7177		Acres		67115.996 SQ.M						
PLOT AREA AVAILABLE AFTER ROAD WIDENING				Acres		35279.22 SQ.M						
Density				400 Person/Acre								
S.No.	Bldg Type	No. of Floors	Description		No. of Bldgs.	No. of Apartments at Typical floor	Total No. of Apartments	No. of Servant Apartments in each Bldg.	Ground Coverage (In Sqm)	Area of Typical Floor	FAR (In Sqm.)	
			Building Heights									
			Terrace Level(MM)									
			TOS			A	B	C	D	E	F	G
1	Tower-A1 (1)	(G+13)	44000	49850	1	4	55	0	630.42	405.96	5627.25	
2	Tower-B1 (2)	(G+17)	56200	62050	1	4	70	0	646.04	361.03	6340.70	
3	Tower- A2 (3)	(G+13)	44000	49850	1	4	55	0	630.42	405.96	5627.25	
4	Tower- A3 (4)	(G+13)	44000	49850	1	4	55	0	630.42	405.96	5627.25	
5	Tower- B2 (5)	(G+17)	56200	62050	1	4	70	0	646.04	361.03	6340.70	
6	Tower- A4 (6)	(G+13)	44000	49850	1	4	55	0	630.42	405.96	5627.25	
7	Tower-C1 (7)	(G+18)	59250	65100	1	4	75	17	566.57	377.56	7101.51	
8	Tower- C2 (8)	(G+18)	59250	65100	1	4	75	17	566.57	377.56	7101.51	
9	Tower-C3 (9)	(G+18)	59250	65100	1	4	75	17	566.57	377.56	7101.51	
10	Tower- C4 (10)	(G+18)	59250	65100	1	4	75	17	566.57	377.56	7101.51	
11	COMMUNITY BLDG.	G-1	9750	---	1	4	75	17	566.57	377.56	7101.51	
12	SHOPPING	(G)	4250	---	1	---	---	---	986.37	406.38	473.16	
13	EWS	(5+6)	20950	26850	1	---	---	---	242.86	191.70	191.70	
14	NURSERY SCHOOL	G+1	8200	11200	1	---	117	---	503.85	471.2	2840.22	
15	BASEMENT				1	---	---	---	210.44	200.83		
GrandTotal =								777	68	8023.56	67101.55	

Ashiana Group Housing, SEC-2					
BUILT-UP AREA STATEMENT					
S.No.	Building Type	Description No. of Floors	FAR (In Sqm.)	NON FAR (In Sqm.)	B/UP AREA (In sq.m)
1	Tower-A1 (1)	(G+13)	5627.25	577.00	6204.25
2	Tower-B1 (2)	(G+17)	6340.70	805.66	7146.36
3	Tower-A2 (3)	(G+13)	5627.25	577.00	6204.25
4	Tower-A3 (4)	(G+13)	5627.25	577.00	6204.25
5	Tower-B2 (5)	(G+17)	6340.70	805.66	7146.36
6	Tower-A4 (6)	(G+13)	5627.25	577.00	6204.25
7	Tower-C1 (7)	(G+18)	7101.51	640.06	7741.58
8	Tower-C2 (8)	(G+18)	7101.51	640.06	7741.58
9	Tower-C3 (9)	(G+18)	7101.51	640.06	7741.58
10	Tower-C4 (10)	(G+18)	7101.51	640.06	7741.58
11	COMMUNITY BLDG.		473.16	618.32	1091.48
12	SHOPPING	(G)	191.70	51.16	266.97
13	EWS	(S+6)	2840.22	549.95	3389.71
14	NURSERY SCHOOL	G+1	404.28*	37.28	441.55*
15	BASEMENT			28288.30	28288.30
Grand Total =			67101.55	36024.58	103548.05
* Nursery School FAR not included in Total FAR Calculation					


SITE AREA		38351.997 SQ.M
MINIMUM REQUIRED GREEN AREA @ 15%		5762.04 SQ.M
GREEN AREA PROPOSED		5762.04 SQ.M
		15.03 %

TOTAL REGULAR DWELLING UNIT		660 no
PARKING REQ. @ 1.5 E.CS PER D.U. =		990 E.CS
COVERED PARKING REQ. 75 % OF TOTAL PARKING		742.5 E.CS
OPEN PARKING PROVIDED		248 E.CS
COV. PARKING PROVIDED IN BASEMENT BY AREA @ 35 SQ.M PER E.CS		26684.09 SQ.M
PARKING REQUIREMENT FOR EWS - 5% OF TOTAL PARKING		50 E.CS
STILT AREA AVAILABLE FOR PARKING		50 E.CS
CAR PARKING PROVIDED IN STILT BY AREA @ 30 QM		434.47 SQ.M
STILT AREA AVAILABLE FOR PARKING		14.00 E.CS
PARKING PROVIDED IN SHED @ 500SQ @ 25 SQ.M PER E.CS		20.00 E.CS
OPEN PARKING PROVIDED		16.00 E.CS
TOTAL PARKING PROVIDED FOR EWS		50.00 E.CS
TOTAL PARKING PROVIDED (1+2+3)		1060.40 E.CS
SAF - 1060 E.CS		1060 E.CS

PARKING CALCULATION							
A	TOTAL REGULAR DWELLING UNIT						660 no
B	PARKING REQ. @ 1:5 EGS PER D.U. =						990 EGS
C	COVERED PARKING REQ 75 % OF TOTAL PARKING						742.5 EGS
D	OPEN PARKING REQUIRED						247.5 EGS
1	OPEN PARKING PROVIDED						248 EGS
2	COV PARKING PROVIDED IN BASEMENT BY AREA @35 SQM PER EGS						26584.09 SQM
							762.40 EGS
	PARKING REQUIREMENT FOR EWS - 5% OF TOTAL PARKING						50 EGS
	CAR PARKING PROVIDED IN STILL BY AREA @ 30 QM						434.47 SQM
a	PARKING ACHIEVED BY AREA @ 30 QM IN STILL						14.00 EGS
b	PARKING PROVIDED IN SHED =500SQ @ 25 SQ M PER ECS						20.00 EGS
c	OPEN PARKING PROVIDED						16.00 EGS
3	TOTAL PARKING PROVIDED FOR EWS						50.00 EGS
	TOTAL PARKING PROVIDED (1+2+3)						1060.40 EGS
							SAY- 1060 EGS

STILT AREA DETAIL					STILTS (In Sqm.)
S.No.	Bldg Type	Description	No. of Floors		1
1	Tower-A1 (1)	(G+13)			275.66
2	Tower-B1 (2)	(G+17)			442.92
3	Tower-A2 (3)	(G+13)			275.66
4	Tower-A3 (4)	(G+13)			275.66
5	Tower-B2 (5)	(G+17)			442.92
6	Tower-A4 (6)	(G+13)			275.66
7	Tower-C1 (7)	(G+18)			261.13
8	Tower-C2 (8)	(G+18)			261.13
9	Tower-C3 (9)	(G+18)			261.13
10	Tower-C4 (10)	(G+18)			261.13
11	COMMUNITY BLDG.	(G+1)			---
12	SHOPPING	(G)			---
13	EWS	(G+4)			434.47
14	NURSERY SCHOOL	G+1			---
TOTAL					1269.90

KEY PLAN:

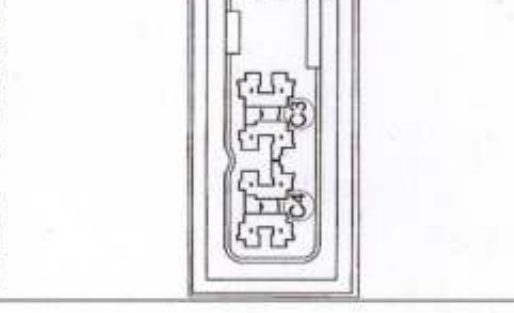

JOB TITLE:
Proposed Building Plan of Group Housing Colony area measuring 10.25 acres (Lic. No. 16 of 2014 dated 10.06.2014) in Sec-2, Sohna, being developed by PSL INFRA TECH PVT. LTD.

EXECUTIVE ARCHITECTS:

DESIGN FORUM INTERNATIONAL
K-47 KAILASH COLONY, NEW DELHI-110048
PHONE: 011-46556600, FAX 46556601

CLIENT:
PSL INFRA TECH PVT. LTD.

DRAWING TITLE:
SITE PLAN

OWNER'S SIGN:

Checked and Approved:
Date: 10/06/2014
Per PSL, InfraTech Pvt. Ltd.
Authorised Signatory

ARCHITECT'S SIGN:

ANIL KUMAR
B. Arch. (Reg. No. 11, C.A.
CAREER 1978)

SCALE:
1:500

DATE:

DRAWING NO.: 1