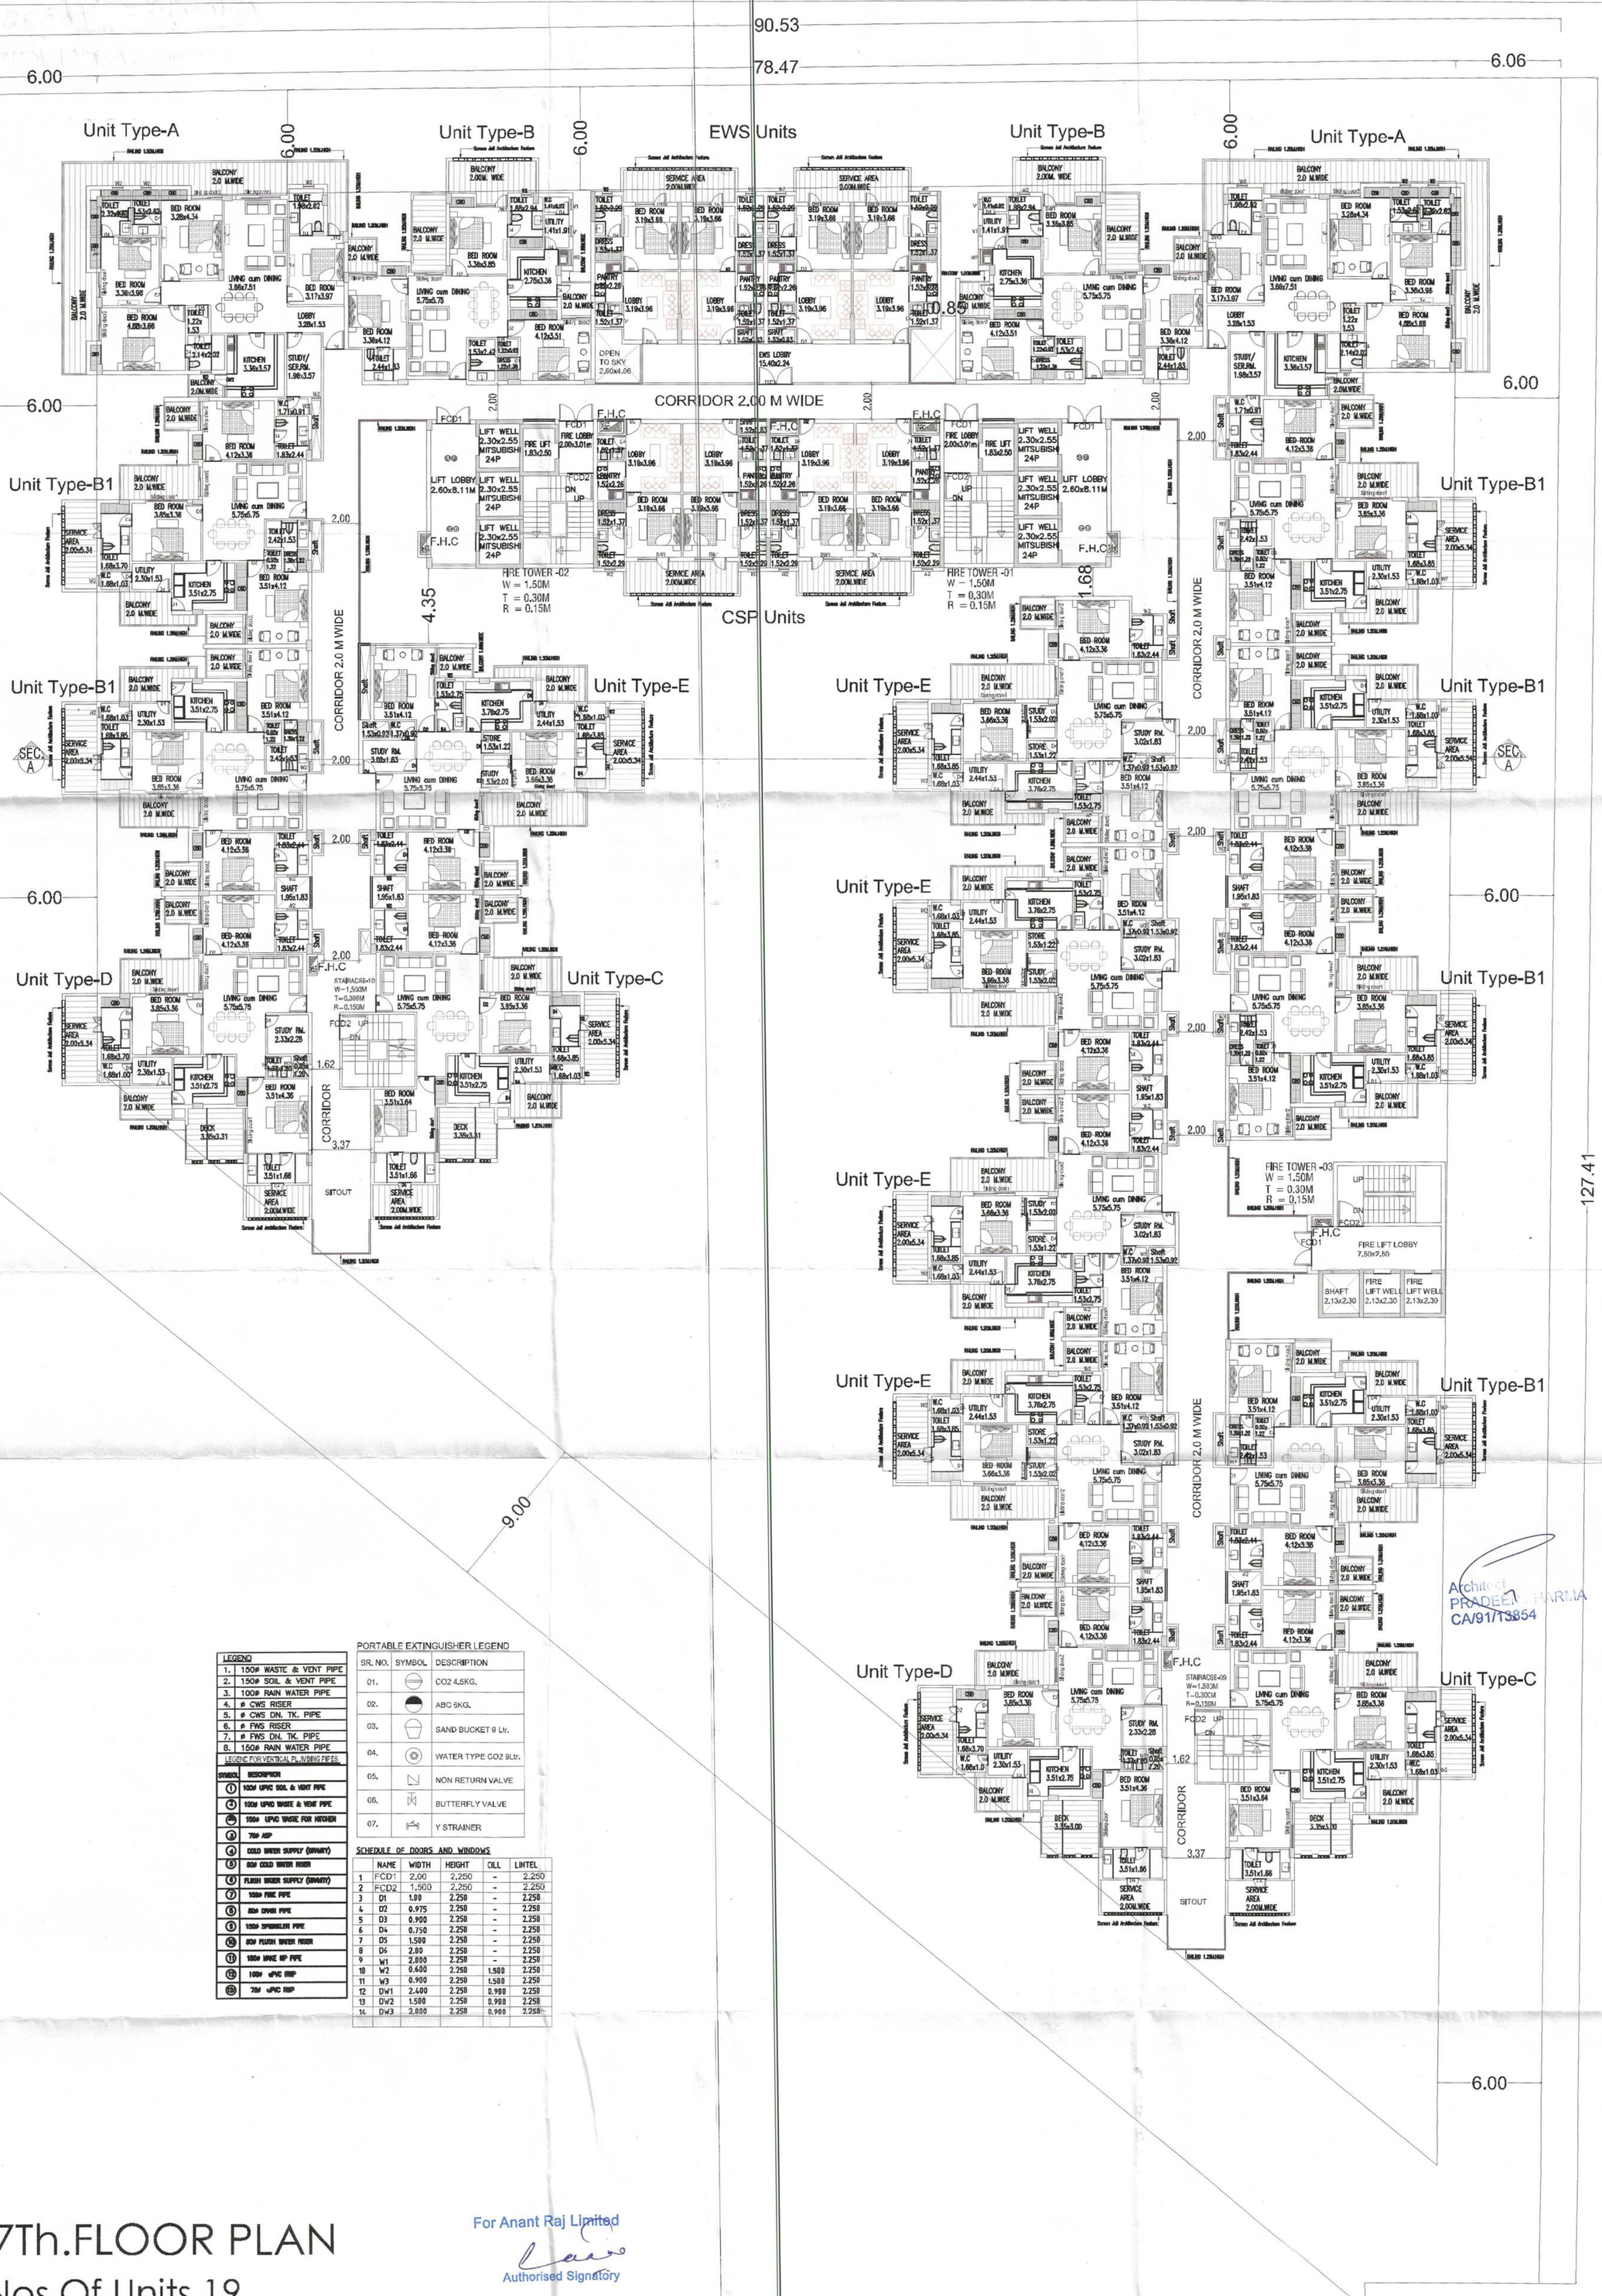

LEGEND	
1.	150ø WASTE & VENT PIPE
2.	150ø SOIL & VENT PIPE
3.	100ø RAIN WATER PIPE
4.	ø CWS RISER
5.	ø CWS DN. TK. PIPE
6.	ø FWS RISER
7.	ø FWS DN. TK. PIPE
8.	150ø RAIN WATER PIPE

LEGEND FOR VERTICAL PLUMBING PIPES	
SYMBOL	DESCRIPTION
①	100ø UPVC SOIL & VENT PIPE
②	100ø UPVC WASTE & VENT PIPE
③	100ø UPVC WASTE FOR KITCHEN
④	75ø ASP
⑤	COLD WATER SUPPLY (GRAVITY)
⑥	80ø COLD WATER RISER
⑦	FLUSH WATER SUPPLY (GRAVITY)
⑧	100ø FIRE PIPE
⑨	80ø DWER PIPE
⑩	150ø SPRINKLER PIPE
⑪	80ø FLUSH WATER RISER
⑫	100ø MAKE UP PIPE
⑬	100ø uPVC RWP
⑭	75ø uPVC RWP

PORTABLE EXTINGUISHER LEGEND

SR. NO.	SYMBOL	DESCRIPTION
01.		CO2 4.5KG.
02.		ABC 5KG.
03.		SAND BUCKET 9 Ltr.
04.		WATER TYPE CO2 9Ltr.
05.		NON RETURN VALVE
06.		BUTTERFLY VALVE
07.		Y STRAINER

SCHEDULE OF DOORS AND WINDOWS

	NAME	WIDTH	HEIGHT	CILL	LINTEL
1	FCD1	2.00	2.250	-	2.250
2	FCD2	1.500	2.250	-	2.250
3	D1	1.00	2.250	-	2.250
4	D2	0.975	2.250	-	2.250
5	D3	0.900	2.250	-	2.250
6	D4	0.750	2.250	-	2.250
7	D5	1.500	2.250	-	2.250
8	D6	2.80	2.250	-	2.250
9	W1	2.000	2.250	-	2.250
10	W2	0.600	2.250	1.500	2.250
11	W3	0.900	2.250	1.500	2.250
12	DW1	2.400	2.250	0.900	2.250
13	DW2	1.500	2.250	0.900	2.250
14	DW3	2.000	2.250	0.900	2.250

3rd&7Th.FLOOR PLAN

Total Nos Of Units 19

For Anant Raj Limited

Authorised Signatory

Architect PRADEEP SHARMA CA/91/13854

PROJECT :-

PROP. BUILDING PLAN GROUP HOUSING AT BEARING NO 8/26/2 AREA MEASURING 2.947 ACRES AT VILLAGE KAPASHERA TEHSIL VASANT VIHAR NEW DELHI BELONGING TO- M/s Anant Raj Limited

Through Its Authorized signatory Sh. Ajay Pathania

Architects
PRADEEP SHARMA
ARCHITECTS ASSOCIATE
64 POORVI MARG, VASANT VIHAR N DELHI

CONSULTANTS
NNC DESIGN INTERNATIONAL
CONSULTING STRUCTURAL ENGINEERS
G-70, 2nd FLOOR, JASWANT PLAZA, NEAR KALINDI KUNJ
MAIN SARITA VIHAR ROAD, OKHLA, NEW DELHI-110025
PHONE NO.: +91-11-26940734/5/6/7/8 FAX: 26940738
E-Mail : nnc_consultants@hotmail.com
Web : www.nncdesigninternational.com

Drawn MANOJ | Date 26-04-2021 | Scale 26-04-2021 | NORTH

Revisions

SHEET NO. 1.7

Drawing Title: 3rd& 7th.FLOOR PLAN

Attested Copy of Online SBP ID No. 6073828 DT. 06-09-21

D/MAN Bldg (HQ) SDMC

AE/D/HQ South SDMC