Building Plans have been checked and found in order per Public Health Services point of view.

Chief Engineer, (Infra-I), GMDA Gurugram

Executive Engineer, Drainage, GMDA, Gurugram

Executive Engineer-IV W/S Division, GMDA Gurugram

TOWER -3,4,5, & 6, 31ST UPPER PENTHOUSE FLOOR AREA CALCULATION																
GROSS - A																
1	=	2	X	1.000	X	6.340		=		12.680	SQM					
2	=	2	X	13.125	X	8.325		=		218.531	SQM					
3	=	2	X	1.625	X	1.775		=		5.769	SQM					
4	=	1	X	8.550	X	5.900		=		50.445	SQM					
5	=	2	X	1.975	X	1.525		=		6.024	SQM					
6	=	2	X	0.350	X	2.000		=		1.400	SQM					
7	=	1	X	5.950	X	6.850		=		40.758	SQM					
8	=	1	X	2.250	X	2.100		=		4.725	SQM					
10	=	1	X	13.500	X	5.050		=		68.175	SQM					
11	=	1	X	9.200	X	1.665		=		15.318	SQM					
12	=	1	X	7.300	X	1.620		=		11.826	SQM					
13	=	1	X	3.600	X	1.975		=		7.110	SQM					
14	=	1	X	1.450	X	3.600		=		5.220	SQM					
15	=	1	X	8.975	X	5.575		=		50.036	SQM					
16	=	1	X	1.515	X	6.575		=		9.961	SQM					
17	=	1	X	9.385	X	11.225		=		105.347	SQM					
19	=	4	X	1.000	X	1.000	X	0.5	=	2.000	SQM					
						TOTAL			=	616.904	SQM					
GROSS -C																
c	=	2	X	0.425	X	1.625		=		1.381	SQM					
d	=	1	X	0.600	X	1.250		=		0.750	SQM					
e	=	1	X	1.950	X	1.250		=		2.438	SQM					
f	=	1	X	0.750	X	1.350		=		1.013	SQM					
g	=	1	X	1.200	X	1.000		=		1.200	SQM					
h	=	1	X	1.700	X	1.000		=		1.700	SQM					
i	=	1	X	0.500	X	1.000		=		0.500	SQM					
j	=	1	X	1.000	X	1.000		=		1.000	SQM					
k	=	1	X	1.200	X	1.000		=		1.200	SQM					
l	=	1	X	1.350	X	0.600		=		0.810	SQM					
m	=	1	X	1.350	X	0.800		=		1.080	SQM					
n	=	1	X	0.750	X	2.700		=		2.025	SQM					
o	=	1	X	2.805	X	1.100		=		3.086	SQM					
p	=	1	X	3.345	X	1.100		=		3.680	SQM					
q	=	1	X	1.550	X	0.275		=		0.426	SQM					
r	=	1	X	0.375	X	1.550		=		0.581	SQM					
k1	=	3	X	2.950	X	2.700		=		23.895	SQM					
k2	=	1	X	2.250	X	3.200		=		7.200	SQM					
k3	=	1	X	5.250	X	0.650		=		3.413	SQM					
S	=	2	X	7.400	X	3.775		=		55.870	SQM					
						TOTAL			=	113.246	SQM					
GROSS -D																
st	=	1	X	4.900	X	2.795		=		13.696	SQM					
st1	=	1	X	0.600	X	1.200		=		0.720	SQM					
st2	=	1	X	2.650	X	5.500		=		14.575	SQM					
						TOTAL			=	28.991	SQM					

UPPER PENTHOUSE 31ST FLOOR AREA														
							=	GROSS-A	+	GROSS-B	-	GROSS-C	-	GROSS-D
							=	616.904	+	1.150	-	113.246	-	28.991
						TOTAL	=	475.817		SQM		GROSS-D		
TOTAL BUL- UP AREA							=	GROSS-D		+/-		GROSS-C		
							=	475.817		+		28.991		
						TOTAL	=	504.807		SQM				

ARC AREA							ADDITIONAL															
GROSS - B																						
18	=	4	X	3.14	x	1.000	x	1.000	x	90.15	\	360	-	1	x	1.000	-	0.295	x	1.415	=	1.150	sqm.
																				TOTAL	=	1.150	SQM

31ST FLOOR(UPPER LEVEL PENTHOUSE)
NO OF UNITS-1
LVL+104250
TOWER- 3,4,5 & 6 (3BHK PREMIUM)

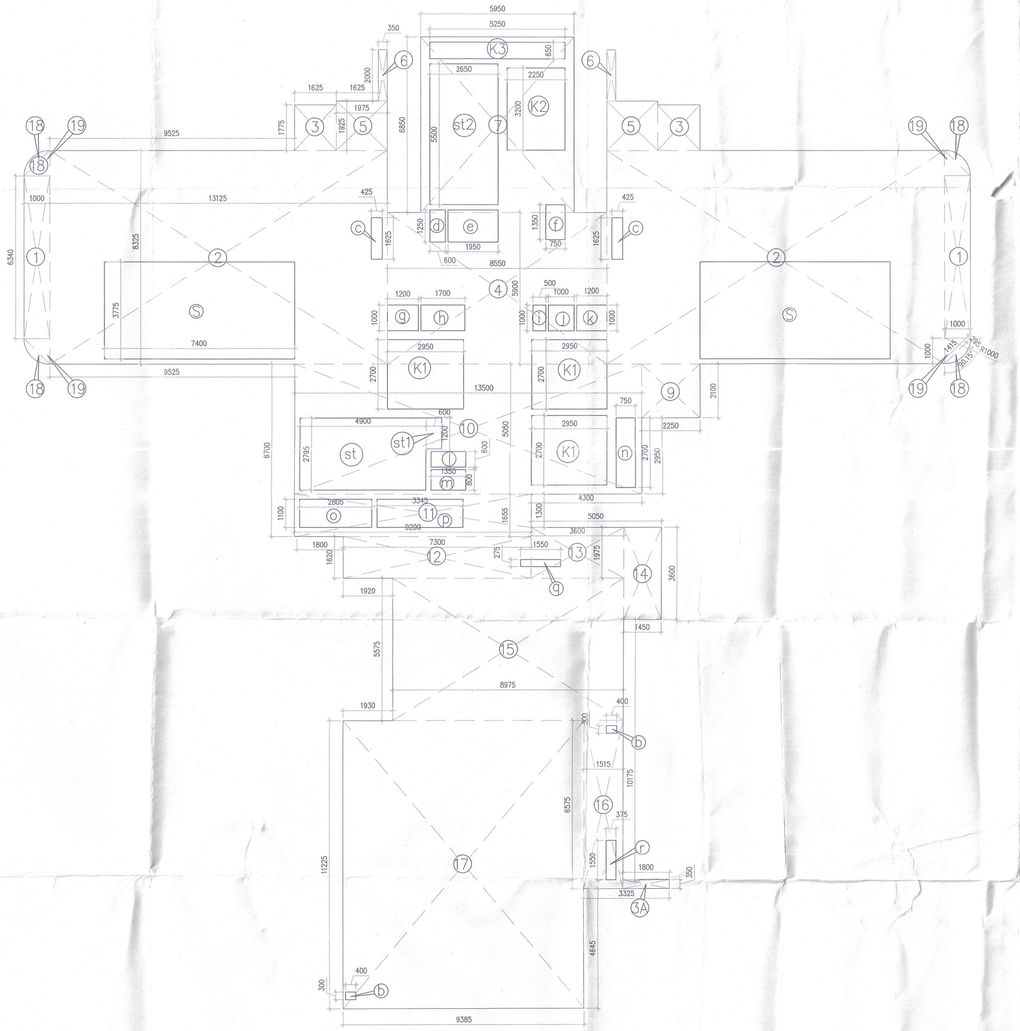

31ST UPPER PENTHOUSE FLOOR
TOWER- 3,4,5 & 6 (3BHK PRIMUM)

SCHEDULE OF DOORS & WINDOWS					
SCHEDULE OF OPENINGS					
TYPE	SIZE:	LOCATION:	DESCRIPTION:	SILL FROM FFL	LINTEL FROM FFL
D1	1050x2400	ENT.LOBBY	AL. GLAZED DOOR	---	+2400
D2	1100x2400	UNIT ENTRY	FIRE DOOR - 1HR	---	+2400
D3	900x2400	MULTI P. ROOM/SERVANT ROOM	MOULDED DOOR	---	+2400
D4	800x2400	BED ROOM	MOULDED DOOR	---	+2400
D5a	900x2400	KITCHEN	AL. GLAZED DOOR	---	+2400
D5	900x2300	TYRE	METAL DOOR	+100	+2400
D6	750x2400	TOILET	MOULDED DOOR	---	+2400
D7a	750x2400	TOILET	MOULDED DOOR (SLIDING DOOR)	---	+2400
D7b	750x2400	SERVANT ROOM	AL. GLAZED DOOR	---	+2400
FD1	1800x2400	DG RM./TUMP RM ELEC. RM/HVAC RM	2G-FIRE/ACOUSTICS DOOR	---	+2400
FD2	1200x2300	ELECTRICAL SHAFT	PUMP.ELEC-FIRE DOOR RMC-METAL DOOR	+100	+2400
FD3	1100x2400	REFUGE AREA	FIRE DOOR	---	+2400
FD4	1100x2400	STAIRCASE/LIFT LOBBY	FIRE DOOR	---	+2400
FD5	750x2300	ELECTRICAL/AV/SV/CMP SHAFT	FIRE DOOR	+100	+2400
FD6	500x2300	CMP	FIRE DOOR	+100	+2400
SD1	4300x2400	BED ROOM	AL. SLIDING DOOR	---	+2400
SD2	4275x2400	LIVING/DINING	AL. SLIDING DOOR	---	+2400
SD3	4125x2400	LIVING/DINING	AL. SLIDING DOOR	---	+2400
SD4	3700x2400	BED ROOM/LIVING/DINING	AL. SLIDING DOOR	---	+2400
SD5	3700x2400	BED ROOM	AL. SLIDING DOOR	---	+2400
SD6	3350x2400	LIVING/DINING/LOUNGE	AL. SLIDING DOOR	---	+2400
SD7	3350x2400	LIVING/DINING	AL. SLIDING DOOR	---	+2400
SD8	3275x2400	BED ROOM	AL. SLIDING DOOR	---	+2400
SD9	2800x2400	BED ROOM	AL. SLIDING DOOR	---	+2400
SD10	2750x2400	BED ROOM	AL. SLIDING DOOR	---	+2400
SD11	2500x2400	BED ROOM	AL. SLIDING DOOR	---	+2400
SD12	2450x2400	BED ROOM	AL. SLIDING DOOR	---	+2400
SD13	1425x2400	BED ROOM	AL. SLIDING DOOR	---	+2400
SD14	1425x2400	MULTI P. ROOM	AL. SLIDING DOOR	---	+2400
DW	750x2400 600x1200	DOOR / KITCHEN WINDOW	DOOR CUM WINDOW	--- +1200	+2400 +2400
W1	2845x1500	BED ROOM	AL. GLAZED WINDOW	+900	+2400
W2	1500x1200	KITCHEN	AL. GLAZED WINDOW	+1200	+2400
W3	1500x1500	LIFT	AL. GLAZED WINDOW	+900	+2400
W4	1500x1500	STAIRCASE	AL. GLAZED WINDOW	+900	+2400
W5	1500x1500	LOBBY	LOUVERS WINDOW	+900	+2400
W6	900x1500	BED ROOM	AL. GLAZED WINDOW	+900	+2400
V1	600x1200	TOILET	VENTILATOR	+1200	+2400
				LEVELS WRT FFL	

SLNo.	PLUMBING LEGEND:-
(1)	SOIL PIPE
(2)	WASTE PIPE
(3)	KITCHEN WASTE PIPE
(4)	VENT PIPE
(5)	BALCONY RAIN WATER PIPE
(6)	RAIN WATER PIPE
(7)	RAIN WATER PIPE
(a)	DOMESTIC WATER SUPPLY(BOOSTER)(TOP THREE FLOORS)
(b)	DOMESTIC LOW ZONE WATER SUPPLY(BY GRAVITY) GROUND TO 10TH FLOOR
(c)	DOMESTIC HIGH ZONE WATER SUPPLY(BY GRAVITY) 10TH TO 37TH FLOOR
(d)	DOMESTIC WATER SUPPLY(BY GRAVITY)(EXPRESS ZLR)
(e)	FLUSHING LOW ZONE WATER SUPPLY(BY GRAVITY) GROUND TO 10TH FLOOR
(f)	FLUSHING HIGH ZONE WATER SUPPLY(BY GRAVITY) 10TH TO 37TH FLOOR
(g)	FLUSHING WATER SUPPLY(BY GRAVITY)(EXPRESS ZLR)
(h)	HOT WATER SUPPLY (ENCASTELLAR) FROM SOLAR FOR TOP FIVE FLOORS
(i)	DOMESTIC WATER SUPPLY RISER FOR O/H TANK
(j)	FLUSHING WATER SUPPLY RISER FOR O/H TANK
(k)	HVAC DRAIN PIPE

A.T.P. (HQ) Member BPAC

S.T.P. (HQ) Member Secretary BPAC

S.T.P. (G) Member BPAC

SANCTIONED
TO BE READ WITH THIS OFFICE MEMO NO.:
DATED :

DINESH KUMAR PA(HQ)

J.D.

P.A.

A.T.P.

Note :-

1. BUILDING HAS AUTOMATIC SPRINKLER SYSTEM WHEREVER REQUIRED BY NBC.
2. BUILDING WILL BE DESIGNED (STRUCTURES) AS PER RELEVENT IS CODES FOR EARTH QUAKE RESISTANCE.
3. W.C SHALL BE MECHANICALLY LIGHT & VENTILATED WHEREVER REQUIRED

N
NORTH

DDTP(D)
MEMBER
BPAC

PROJECT:

PROPOSED BUILDING PLAN OF GROUP HOUSING COLONY MEASURING 24.10 ACRES (LICENCE NO 80 OF 2012 DATED 17/08/2012) IN SECTOR 106, GURUGRAM MANESAR URBAN COMPLEX BEING DEVELOPED BY AIRMID DEVELOPERS LTD. & OTHERS.

OWNER'S SEAL & SIGNATURE

Airmid Developers Limited
Authorised Signatory

ARCHITECT'S SEAL & SIGNATURE

AVINASH CHANDRA VAIDYA
Architect No. CA/75/02006
H. No. 163, PH-II
New Palam Vihar, Gurugram

AUG.-2022. | Scale : 1:100

Drawing Title:-
TOWER-3,4,5 & 6
31ST FLOOR PLAN & FAR AREA CALCULATION - DIAGRAM

Drawing No:-
C-05