NORTH DIRECTION

**SHEET NO: 04 OF 05**

SIGN OF APPROVAL

Approved subject to the conditions mentioned in this office Letter No. DIR/IS & H/F-PLAN/1355 23/01/18
(D. C. Bhavsar)
Director
Industrial Safety & Health
Gujarat State, Ahmedabad

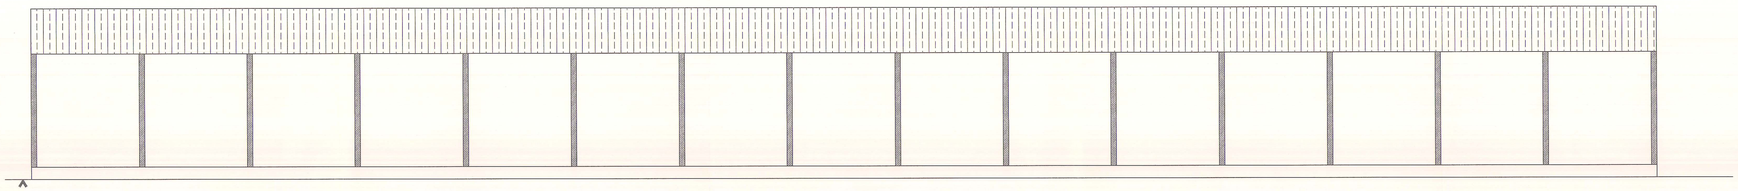

ELEVATION

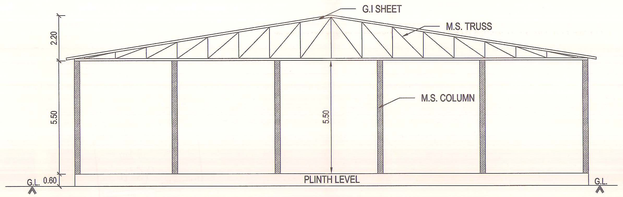


SECTION KK

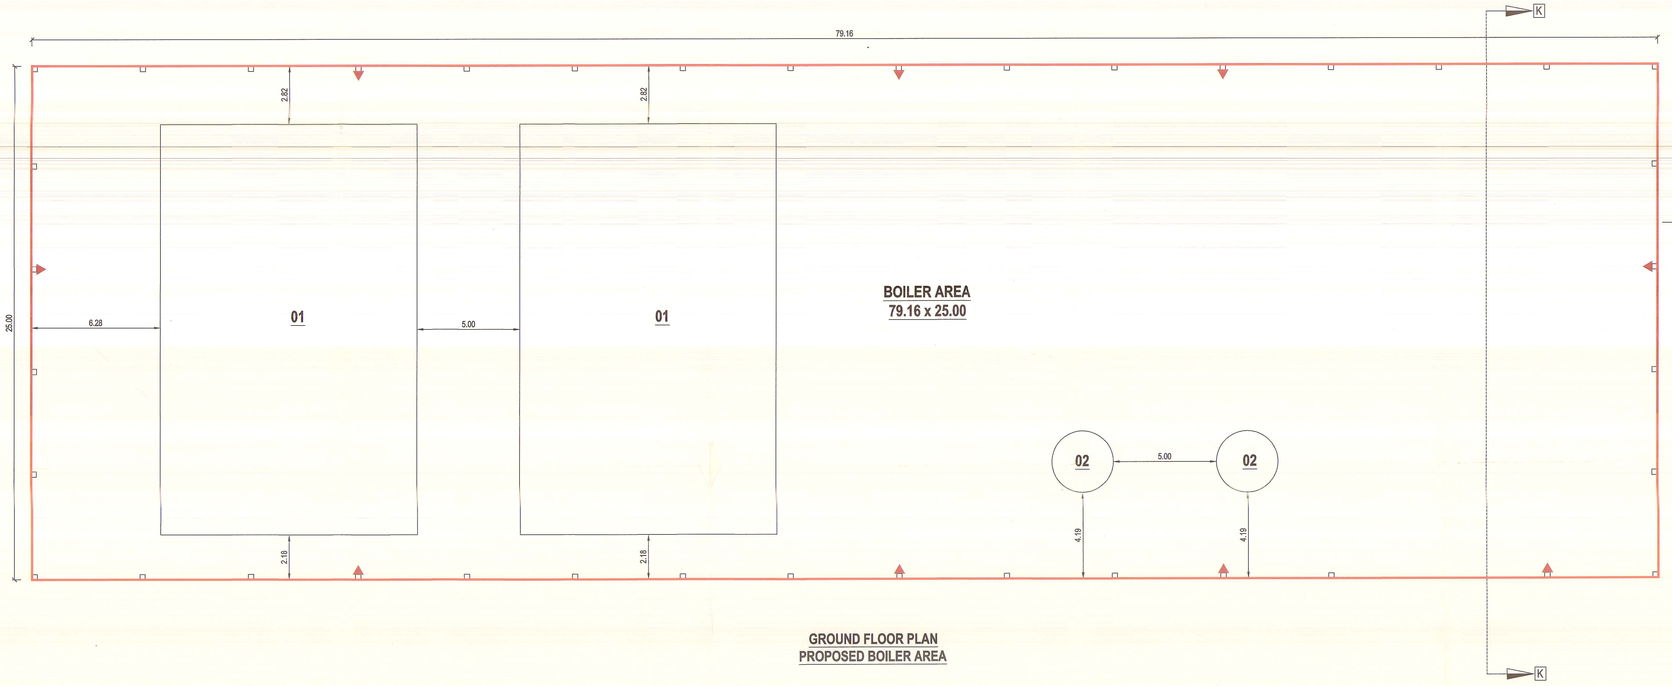


GROUND FLOOR PLAN
PROPOSED BOILER AREA

ELEVATION

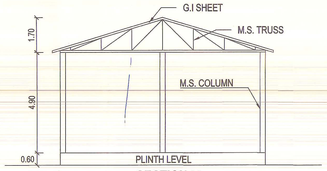


SECTION LL

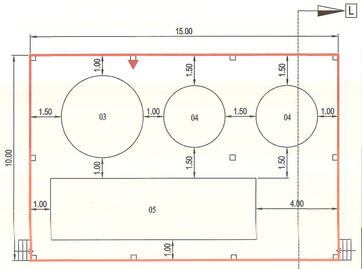


GROUND FLOOR PLAN
PROPOSED R.O. PLANT AREA

MACHINERY SCHEDULE

| SR.NO. | DESCRIPTION | SIZE | NOS. |
|---|---|---|---|
| 1 | BOILER | 12.50 x 20.00 | 02 |
| 2 | CHIMNEY | 3.00 DIA | 02 |
| 3 | M.S. WATER TANK | 4.00 DIA | 01 |
| 4 | HDPE WATER TANK | 3.00 DIA | 02 |
| 5 | R.O. SYSTEM | 3.00 x 10.00 | 01 |

COLOUR CODE :

FIRE EXTINGUISHER SHOWN — BROWN

PLOT BOUNDARY SHOWN — BLACK

PROPOSED WORK SHOWN ( COMPLETE WITHIN 6 MONTHS) — RED

**PREVIOUS PLAN APPROVED BY DISH AHMEDABAD. LETTER NO.DIR/IS & H/F-PLAN/1431 ON DT.02\11\2012 SHOULD BE CANCELED**

REVISED & EXTENSION FACTORY BUILDING WITH MACHINERY LAYOUT PLAN OF

NEOGEN CHEMICALS LIMITED

(SOLARIS CHEM TECH INDUSTRIES LIMITED)

**BLOCK NO:526,539,540,541**
**AT & PO:KARKHADI, TA: PADRA,**
**DIST:VADODARA**

**SIGN OF OCCUPIER**

FOR NEOGEN CHEMICALS LTD.
DIRECTOR

SCALE : 1 CM = 1.0 MTR.

DRG. DATE: 23/02/2017

A0