NOTES
1. ALL DIMENSIONS ARE IN MM U.N.O.
2. ALL DIMENSIONS ARE TO BE READ ONLY AND NOT TO BE MEASURED/ SCALED.
3. THIS DRAWING SHOULD BE READ IN CONJUNCTION WITH ALL RELEVANT STRUCTURAL, ARCHITECTURAL, SERVICES AND LANDSCAPE DRAWINGS.
4. ANY DISCREPANCIES IN THE DRAWINGS OR AT SITE SHOULD BE BROUGHT TO THE NOTICE OF THE ARCHITECTS IMMEDIATELY.
5. PLUMBING FIXTURES SHOWN ARE INDICATIVE ONLY, PLEASE REFER RESPECTIVE DETAIL DRAWINGS & SCHEDULES.
6. ARCHITECTURAL DRAWINGS TO BE FOLLOWED FOR THE LOCATION OF ALL STRUCTURAL MEMBERS & MASONRY WALL, FOR SIZES AND DETAILS REFER TO DETAILS OF STRUCTURAL MEMBERS. RELEVANT STRUCTURAL DRAWINGS TO BE REFERRED.
7. FOR DETAILS REFER RELEVANT LARGE SCALE DETAIL DRAWINGS AS INDICATED.
8. REINFORCEMENT TO BE PROVIDED FOR GLASS IN ALL SHAFTS AND OUTLETS (EXCEPT LIFT SHAFTS) FOR SLAB TO BE CAST TO SEAL THE SHAFT AFTER INSTALLATION OF ALL SERVICES.
9. MASONRY WORK AROUND SERVICES SHAFTS AND OUTLETS TO BE KEPT IN-HOLD COORDINATED WITH SERVICES CONTRACTORS TO AVOID CUTTING OF MASONRY.
10. FLOOR FINISH DROP FOR TOILETS SHALL BE 50MM, AND AT BALCONY IT SHALL BE 20MM UNLESS OTHERWISE SPECIFIED.
11. SLAB DROP: IN KITCHEN = 300MM, IN BATH/UNMM, IN BALCONIES= 50MM, IN SERVICE BALCONY=100MM, IN AC LOUVE = 900MM UNLESS OTHERWISE SPECIFIED.
12. ALL MASONARTY WALLS TO BE 100/200 MM THK BRICK WORK UNLESS OTHERWISE SPECIFIED AND ALL OPENINGS SIZES MENTIONED & ARE UNFINISHED MASONARY SIZES.
13. SLOPE IN FLOOR FINISH FOR BALCONY OR DRAINAGE/TOILETS SHALL BE 1:200 UNLESS NOTED OTHERWISE.

THIS DRAWING IS THE PROPERTY OF DESIGNPLUS ASSOCIATES SERVICES PVT.LTD. (NEW DELHI) AND NOT TO BE COPIED OR USED WITHOUT THEIR WRITTEN PERMISSION.

CLIENT:

THAPAR UNIVERSITY
Thapar Technology Campus
Patiala 147004
Punjab, India

CONSULTANTS:

ARCHITECT:
DESIGNPLUS ASSOCIATES SERVICES PVT. LTD.
E-145, Okhla Industrial Estate
Phase III New Delhi – 110020
Email : projects@dp.co.in

STRUCTURAL CONSULTANTS:
PRISTINE IDEAS CONSULTING ENGINEERS
C-520, Lower Ground Floor
Chittranjan Park
New Delhi- 110019
Email : dpu@pristineideas.org

MEP CONSULTANT:
KANWAR KRISHAN ASSOCIATES PVT. LTD.
F-301, Lado Sarai
New Delhi-110030
Email : noida@kkapl.com

LANDSCAPE CONSULTANT:
INTEGRAL DESIGNS
E-90 Anand Niketan
New Delhi- 110021
Email : Sonia@integraldesigns.in

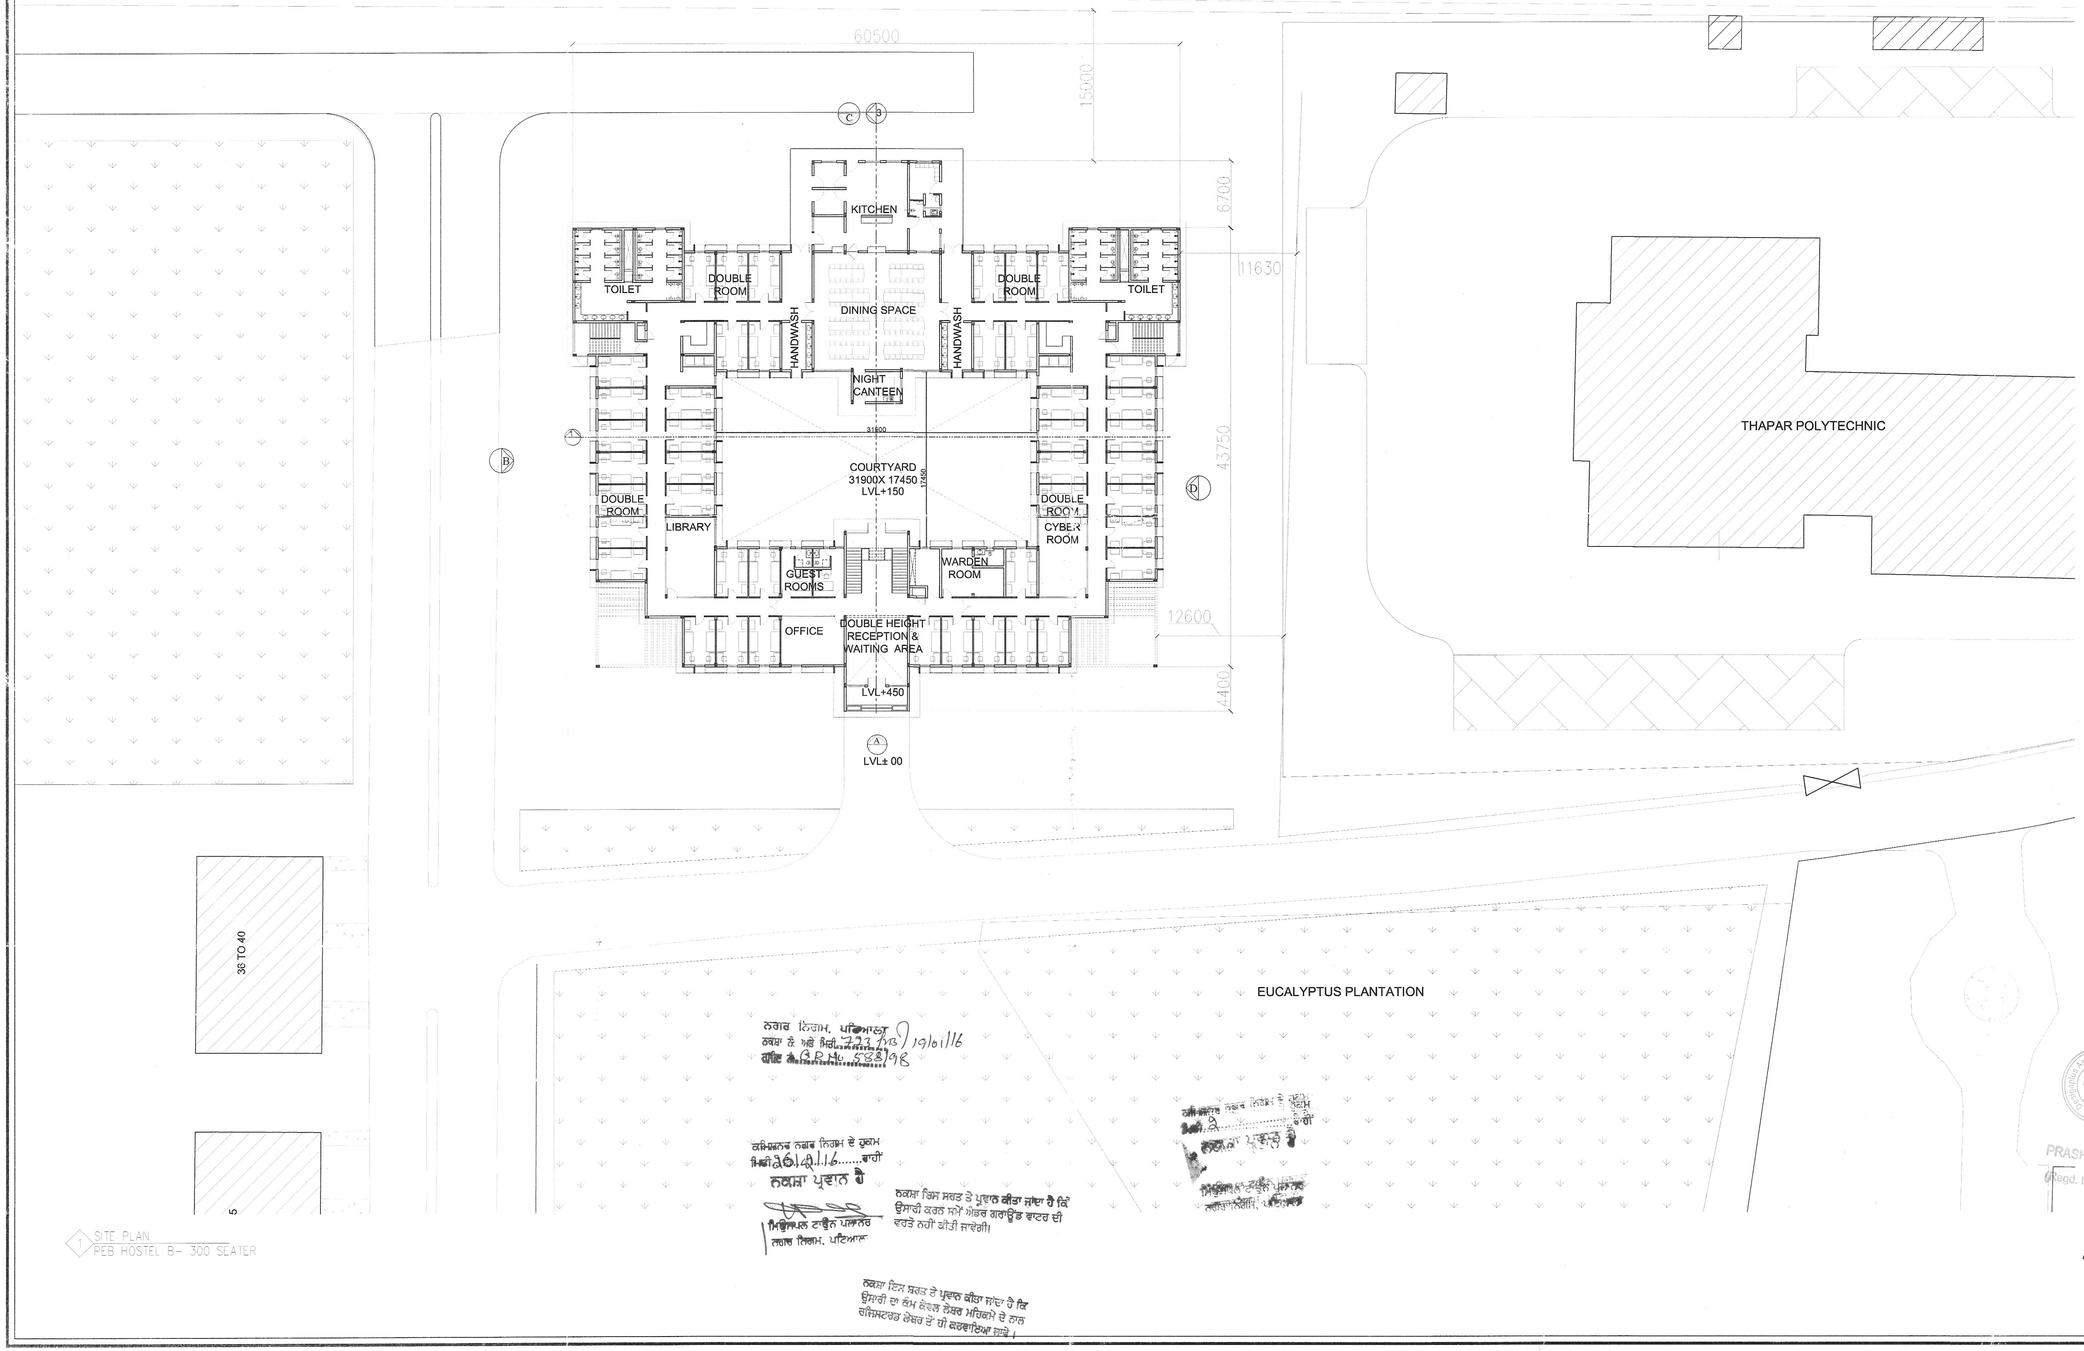

SITE PLAN
PEB HOSTEL B- 300 SEATER

ਨਗਰ ਨਿਰਮਾਣ ਪਟਿਆਲਾ
ਨਕਸ਼ਾ ਨੰ ਅਤੇ ਮਿਤੀ 777 ਮਿ 19/01/16
ਫਾਇਲ ਨੰ CPH. 5781/98

ਕਮਿਸ਼ਨਰ ਨਗਰ ਨਿਰਮਾਣ ਦੇ ਹੁਕਮ
ਮਿਤੀ 26/1/16.....ਰਾਹੀਂ
ਨਕਸ਼ਾ ਪ੍ਰਵਾਨ ਹੈ
ਸਿਵਿਲਾਇਨ ਟਾਊਨ ਪਲਾਨਰ
ਨਗਰ ਨਿਰਮਾਣ, ਪਟਿਆਲਾ

ਨਕਸ਼ਾ ਜਿਸ ਸਰਤ ਤੇ ਪ੍ਰਵਾਨ ਕੀਤਾ ਜਾਂਦਾ ਹੈ ਕਿ ਉਸਾਰੀ ਕਰਨ ਸਮੇਂ ਅੰਡਰ ਗਰਾਊਂਡ ਵਾਟਰ ਦੀ ਵਰਤੋ ਨਹੀਂ ਕੀਤੀ ਜਾਵੇਗੀ।

ਨਕਸ਼ਾ ਇਸ ਸ਼ਰਤ ਤੇ ਪ੍ਰਵਾਨ ਕੀਤਾ ਜਾਂਦਾ ਹੈ ਕਿ ਉਸਾਰੀ ਦਾ ਲੈਂਮ ਲੈਵਲ ਨੇਬਰ ਮਹਿਲਮੇ ਦੇ ਨਾਲ ਰਜਿਸਟਰਡ ਲੈਵਲ ਦੇ ਹੀ ਕਰਵਾਇਆ ਜਾਵੇ।

ਕਮਿਸ਼ਨਰ ਨਗਰ ਨਿਰਮਾਣ ਦੇ ਹੁਕਮ
ਮਿਤੀ.....ਰਾਹੀਂ
ਨਕਸ਼ਾ ਪ੍ਰਵਾਨ ਹੈ
ਸਿਵਿਲਾਇਨ ਟਾਊਨ ਪਲਾਨਰ
ਨਗਰ ਨਿਰਮਾਣ, ਪਟਿਆਲਾ

Designplus Associates Services Pvt. Ltd. New Delhi
PRASHANT KUMAR ARORA
Architect
(Regd. No. CA/96/20346)

LEGEND:
1.FFL: FINISHED FLOOR LEVEL (IN METER)
2.TOS: TOP OF SLAB/STRUCTURE (IN METER)
3.BOB: BOTTOM OF BEAM
4.BOS: BOTTOM OF SLAB
5.CMO: CLEAR MASONRY OPENING
6.BOFC: BOTTOM OF FALSE CEILING
7.TBC: TO BE CONFIRMED
8. ARCHITECTURAL DET./CLUSTER NO. STAIRCASE NUMBER.
9. D.SH: D: DOOR, W: WINDOW, RS: ROLLING SHUTTER. TYPE NUMBER
10. ELEVATION AND SECTION NO. REFERENCE DRAWING NO.

REV.NO.	DESCRIPTION	DATE	BY

REVISIONS LOG

Notes:
1. DO NOT SCALE THE DRAWING.
2. ALL DIMENSIONS TO BE CHECKED ON SITE BEFORE ANY CONSTRUCTION OR MANUFACTURE.
3. THIS DRG TO BE READ IN CONJUNCTION WITH ALL RELEVANT ARCHITECTURAL, STRUCTURAL AND MEP SERVICES DRWG.

SUBMISSION DRAWING

Project
THAPAR UNIVERSITY EXTENSION PATIALA

Drawing Title
PEB HOSTEL B- 300 SEATER SITE PLAN

Job Number	Scale
—	1:200
CAD file ref.	Date
	NOV 2015
Drawn by: AA	Checked by	Approved by: PA
Drawing Number: THP/PHB2/ A- 100	Rev. 00

A