stamp & date of approval

PLEASE CHECK LETTER NO. 2/3/[illegible]/2002/02
DT. 14/05/01
for ARCHITECT PLANNER
14/5

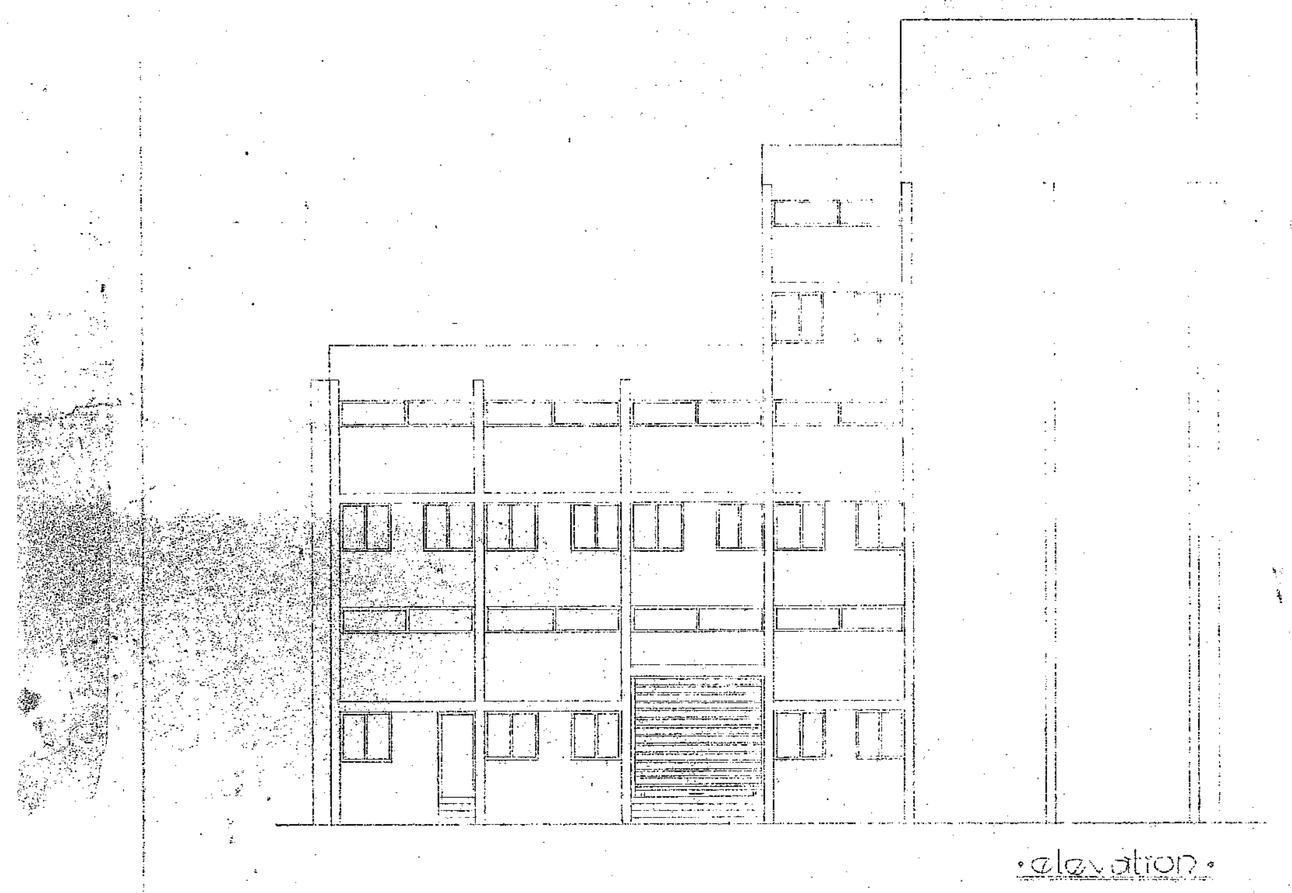

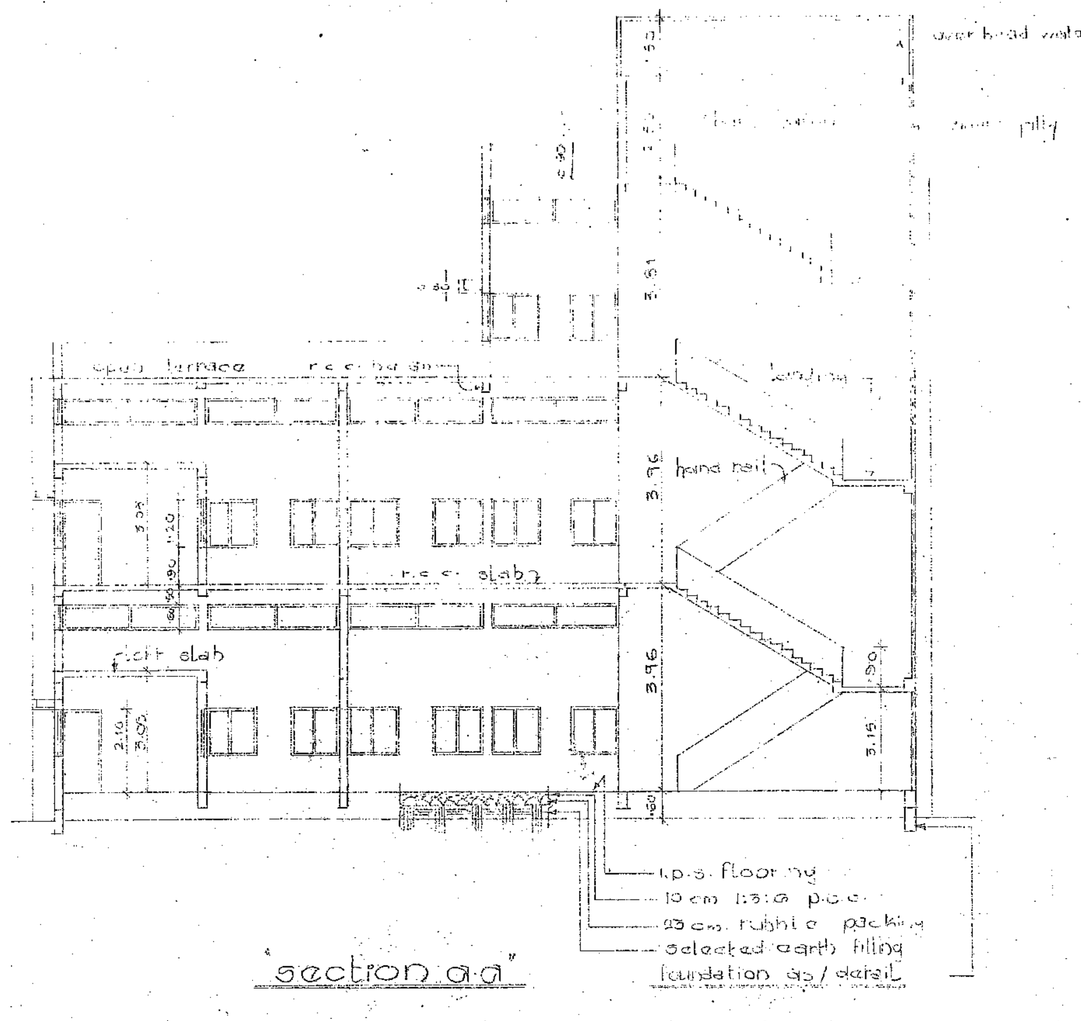

section a-a

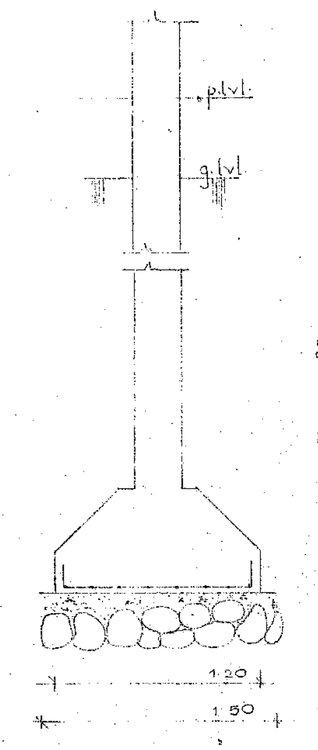

detail of r.c.c. footing & column

scale: n.t.s.

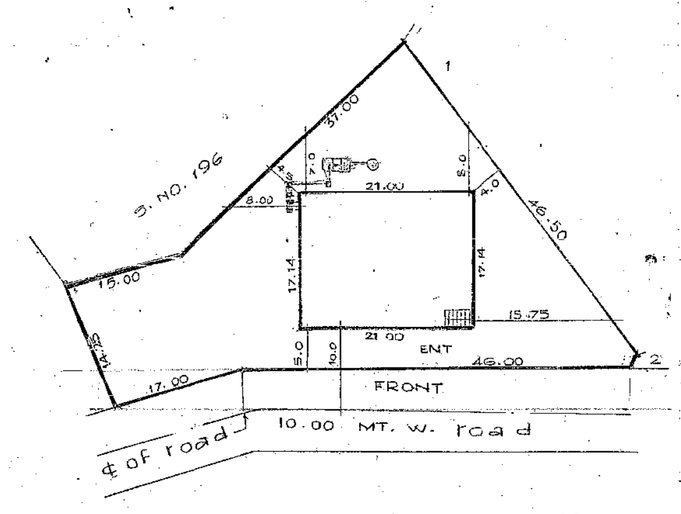

block plan

scale: 1:500

area statements	sq mts.
total area of the plot	1425.00
permissible 40% area on ground floor	570.00
proposed area on	
ground floor	359.34
first floor	359.34
second floor	179.57
total proposed	899.85
f.a.r.	63

opening schedule

type	size	description
rs	3.23×8.00	m.s. frame rolling shutter
d	0.90×2.10	t.w. frame door
d_1	0.75×2.00	t.w. frame door
w	1.20×1.20	m.s. frame window
sw	2.00×1.20	d.t. frame window
v	4.00×0.60	m.s. ventilator
v_1	3.23×0.60	m.s. ventilator
v_2	0.60×0.90	t.w. frame ventilator

colour note

boundary of the plot shown →
proposed construction shown —
drainage work shown ---

title:-

proposed construction of factory building on plot no. 142 sry no. 195/5, at village bhimpore, dist. daman
for,
shri. vinodkumar r. panchal

owner's signature	architect's signature

dc design corner
architects, engineers designers
[illegible] shopping centre
first floor, gop bus depot
[illegible]

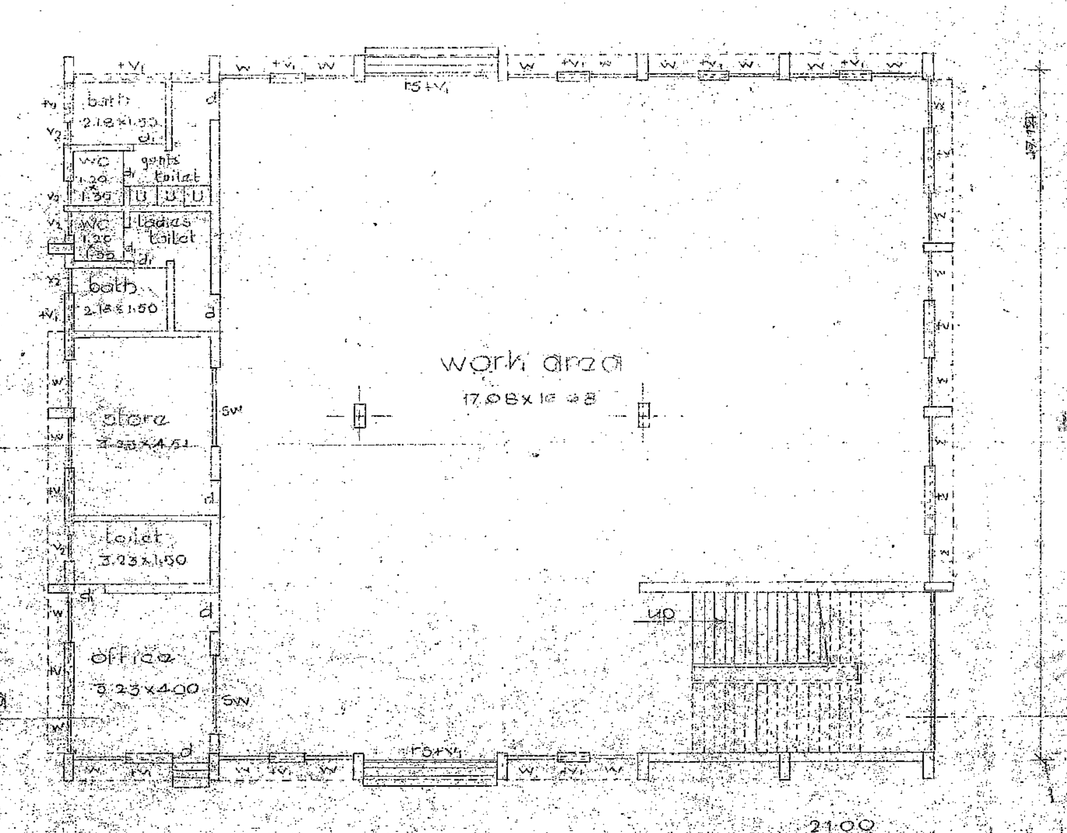

ground floor plan scale: 1:100

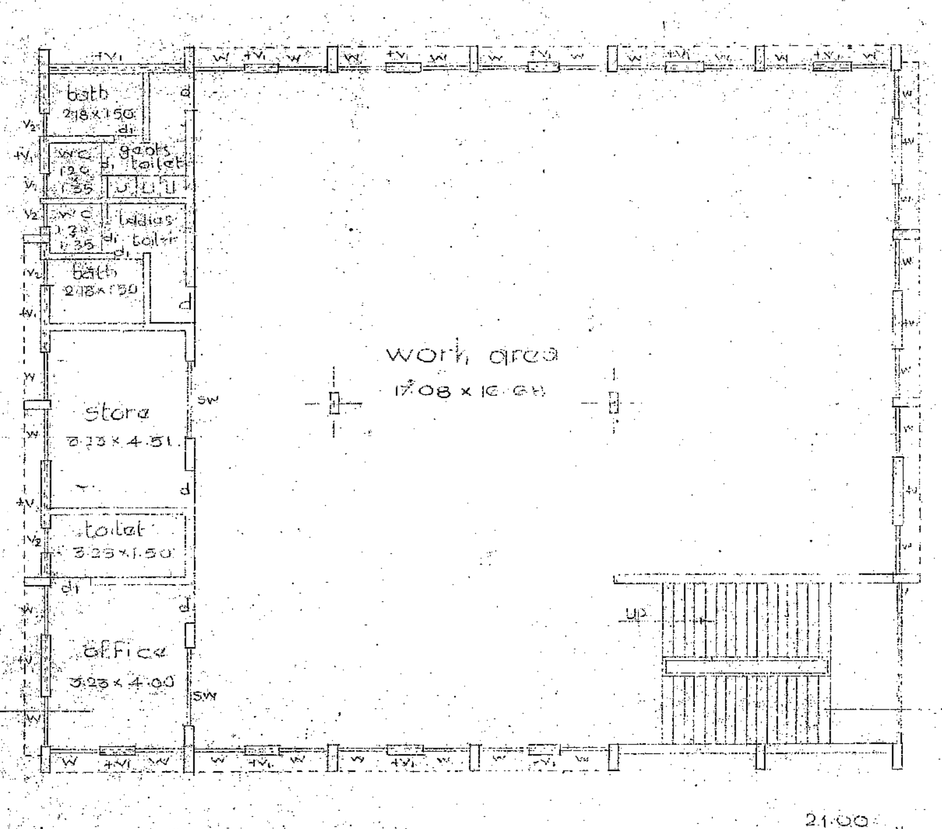

first floor plan scale: 1:100

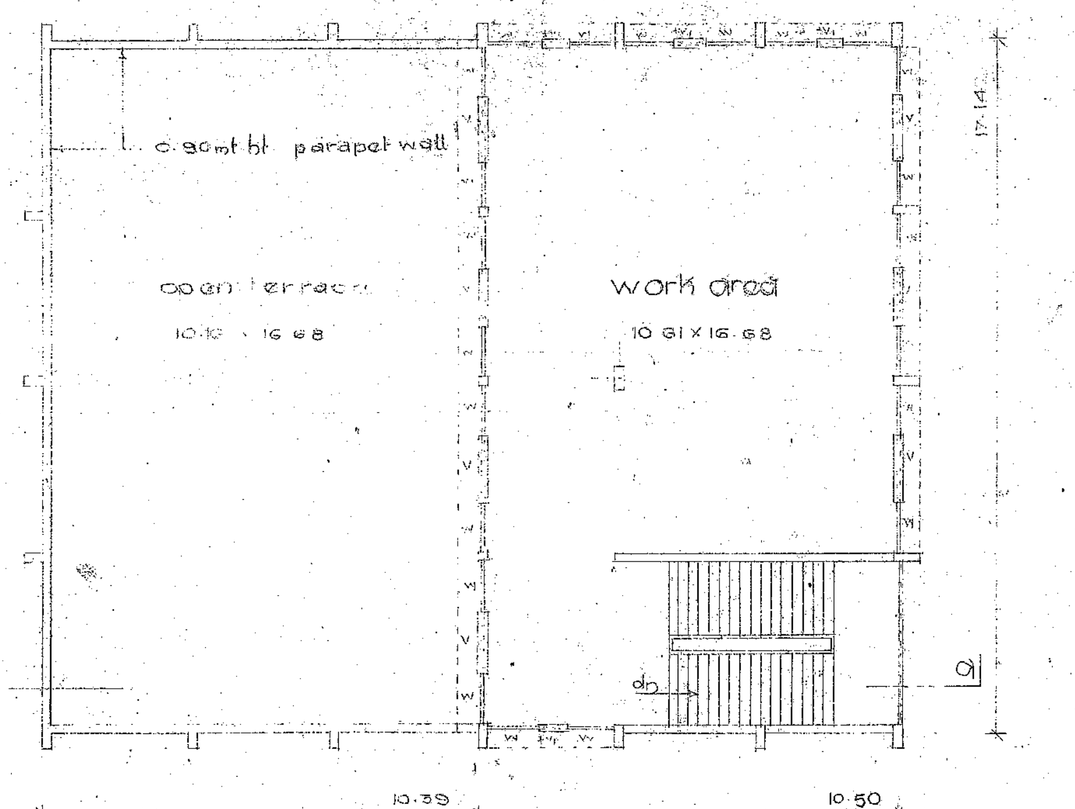

second floor plan scale: 1:100

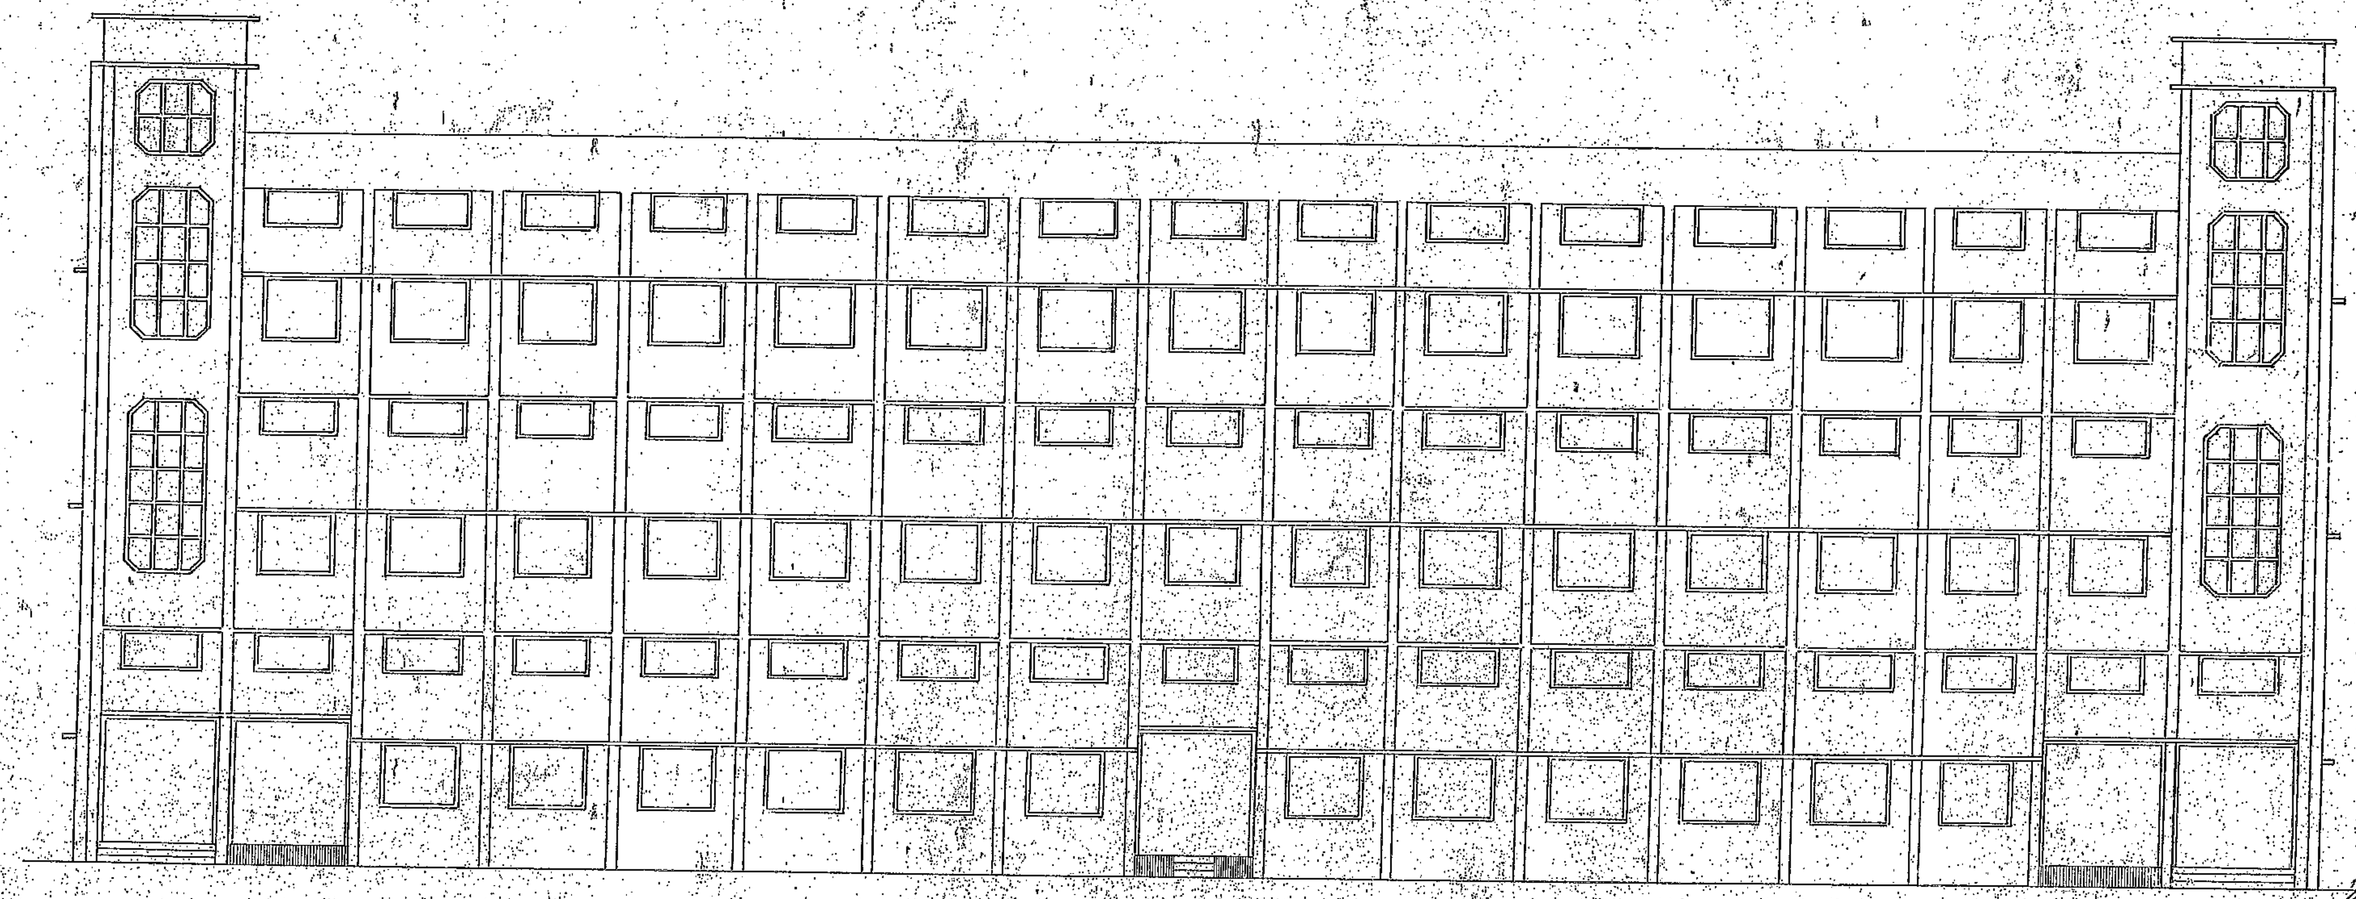

front elevation (UNIT-B)

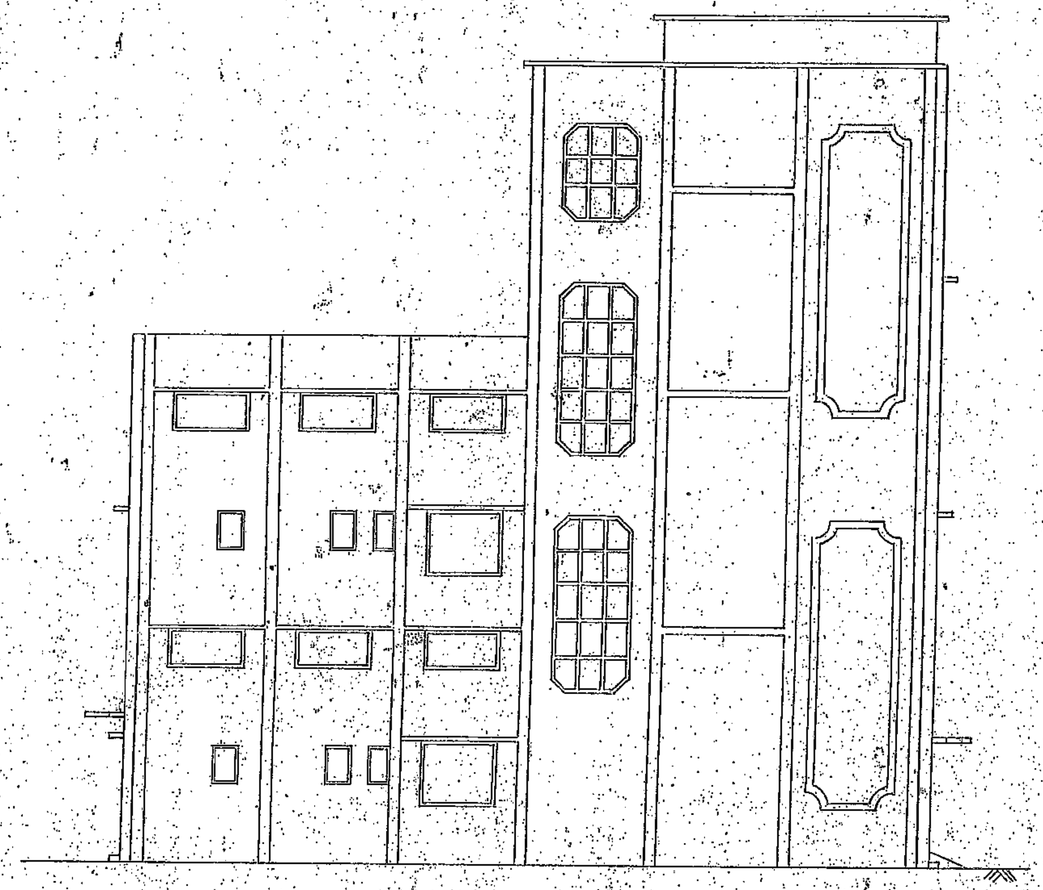

side elevation (UNIT-B)

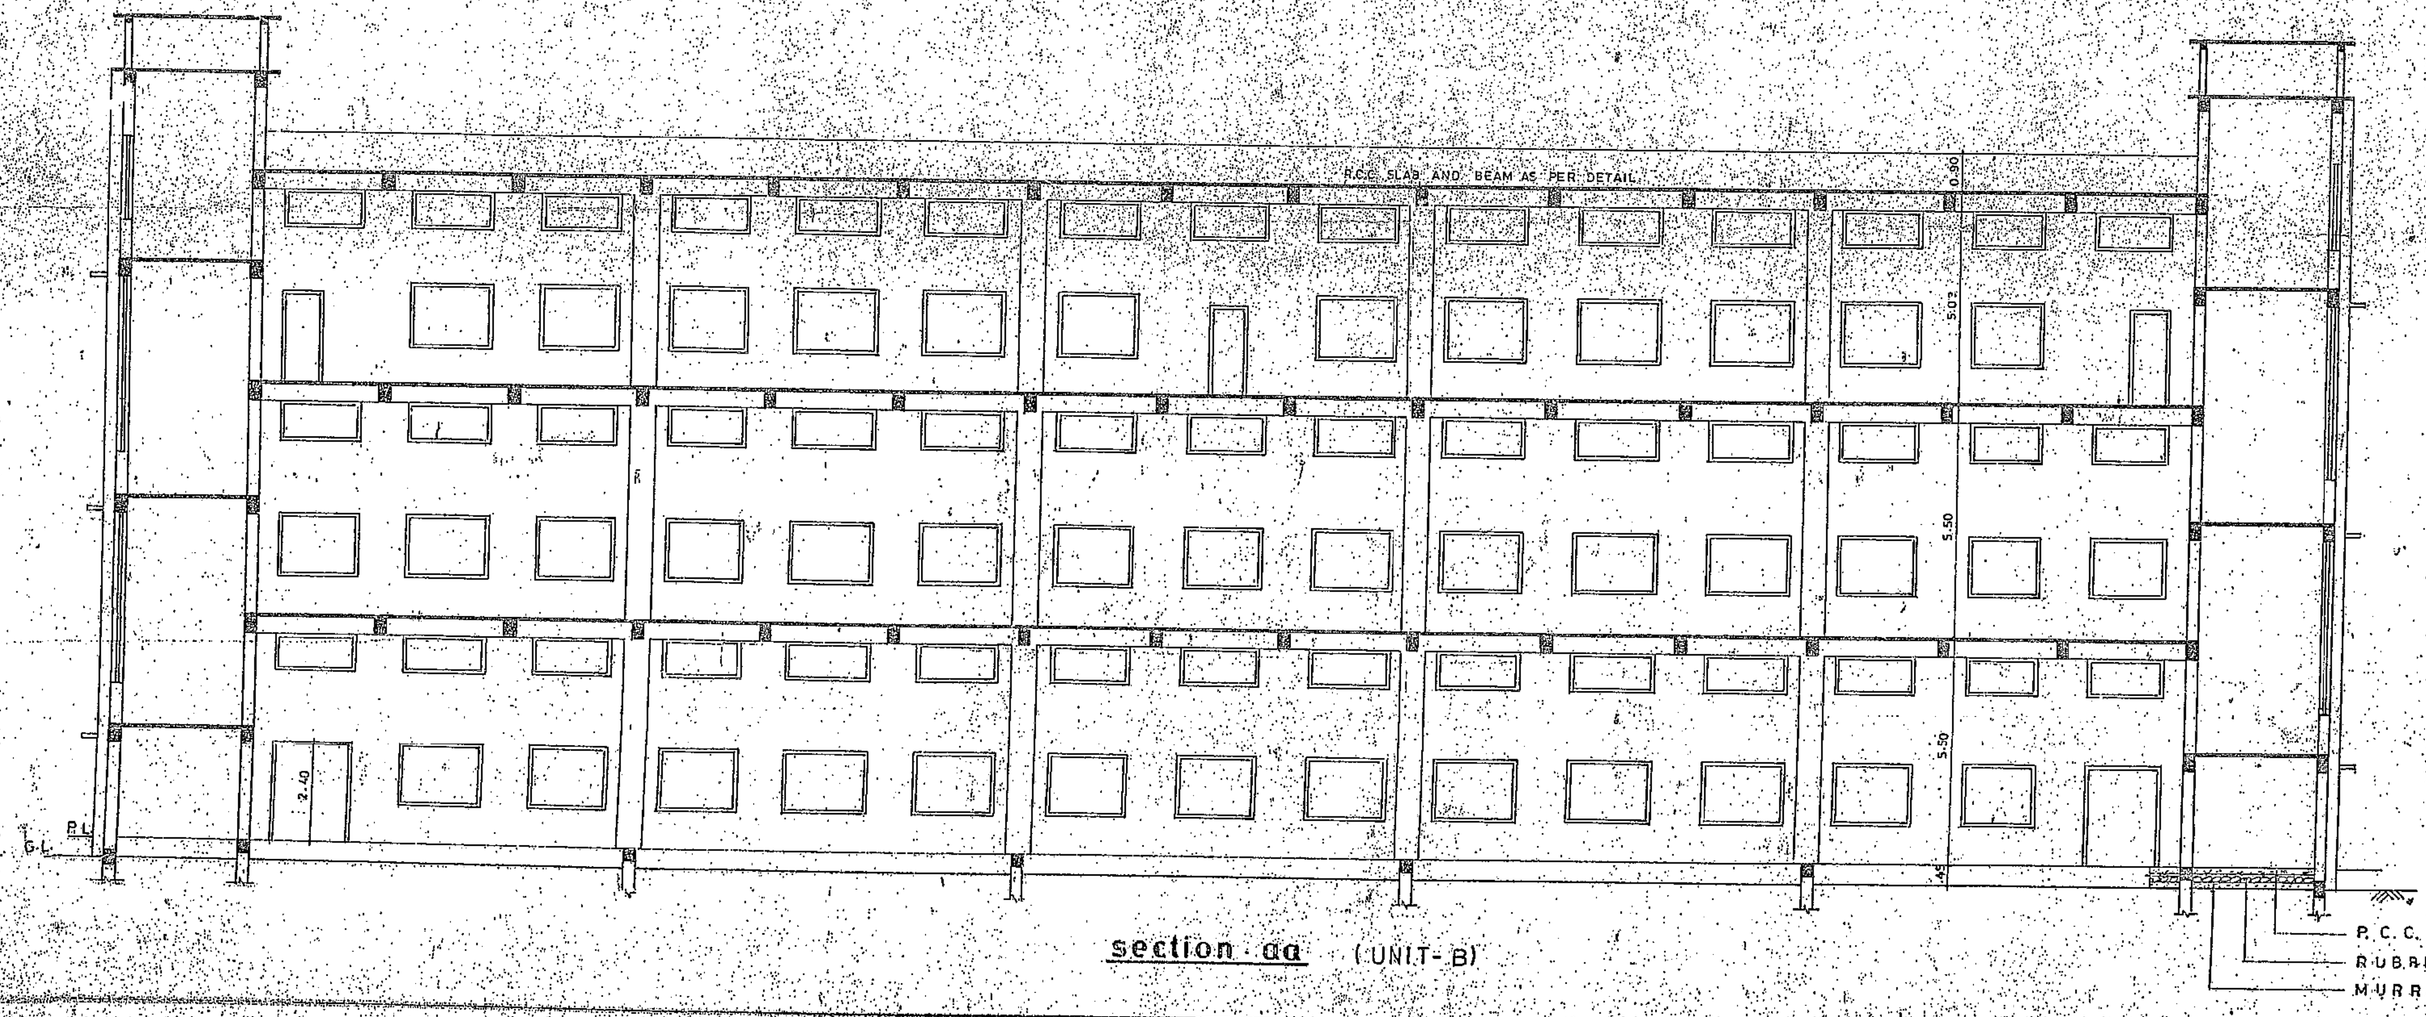

section aa (UNIT-B)

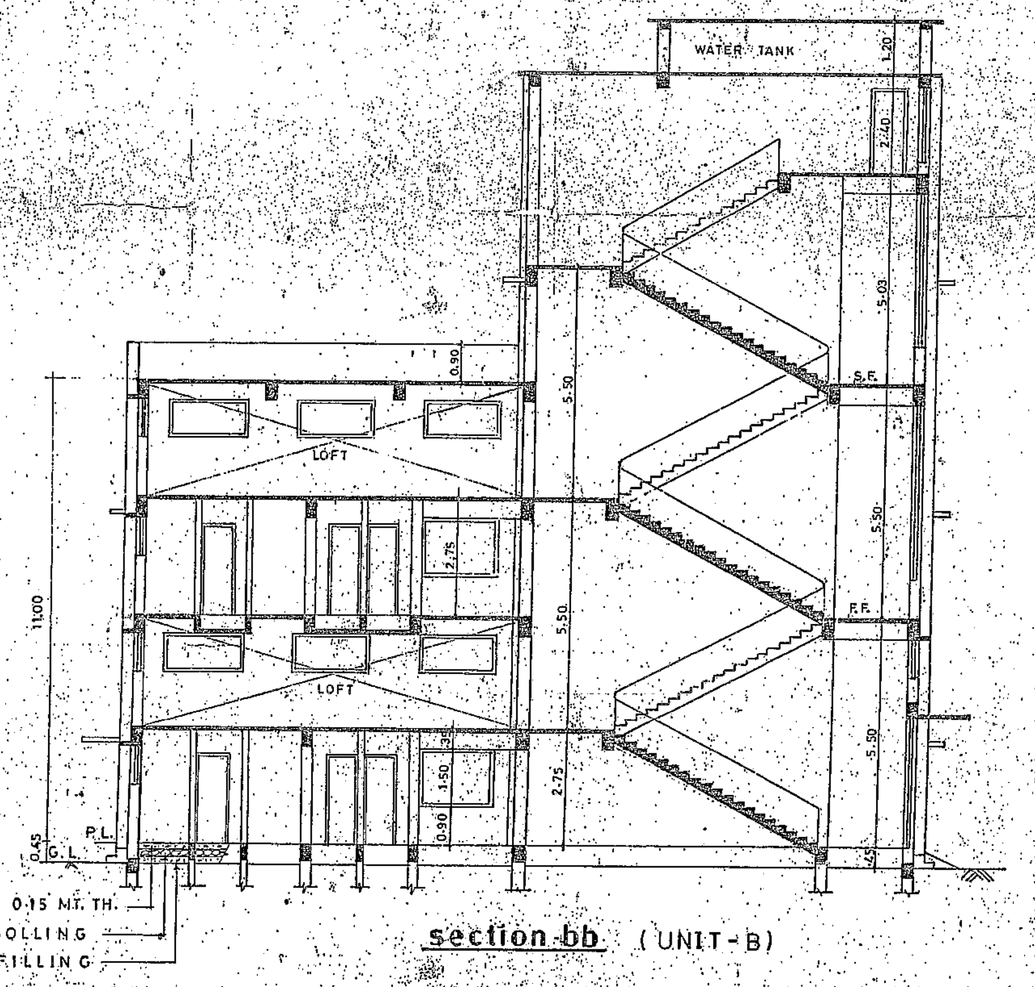

section bb (UNIT-B)

stamp of approval

RECOMMENDED
L.NO. 1111/13

स्थापति आयोजक
ARCHITECT-PLANNER
स्थापति आयोजक कार्यालय दिवाण
Dept. of Planning & Architecture

PROPOSED REVISED CONSTRUCTION OF FACTORY BUILDING (UNIT-B) ON S. NO. 195/1 AT - PANCHAL UDYOG NAGAR, BHIMPORE DAMAN

FOR

SHRI GANGAPRASAD OMKARMAL SARAOGI AND OTHERS

OWNER'S SIGNATURE

FOR STEELCON

(NAGINBHAI R. PATEL)
CONSULTING ENGINEER (CIVIL) REGD. NO.-697/86

Steelcon

Architectural Designers, Consulting Engineers & Approved Valuer

OFFICE: Simit Building 1st Floor, GIDC Char Rasta, Vapi-396 195. Tel. (02630-30518, 25172

BRANCH: 124, Biblos Market, Zampa Bahar, Nani Daman-396 210. Tel.: 02606-34425, 34011

DRG. No: SVD/1069/A1 Date: 22-1-1999

Drawn by: Pankaj

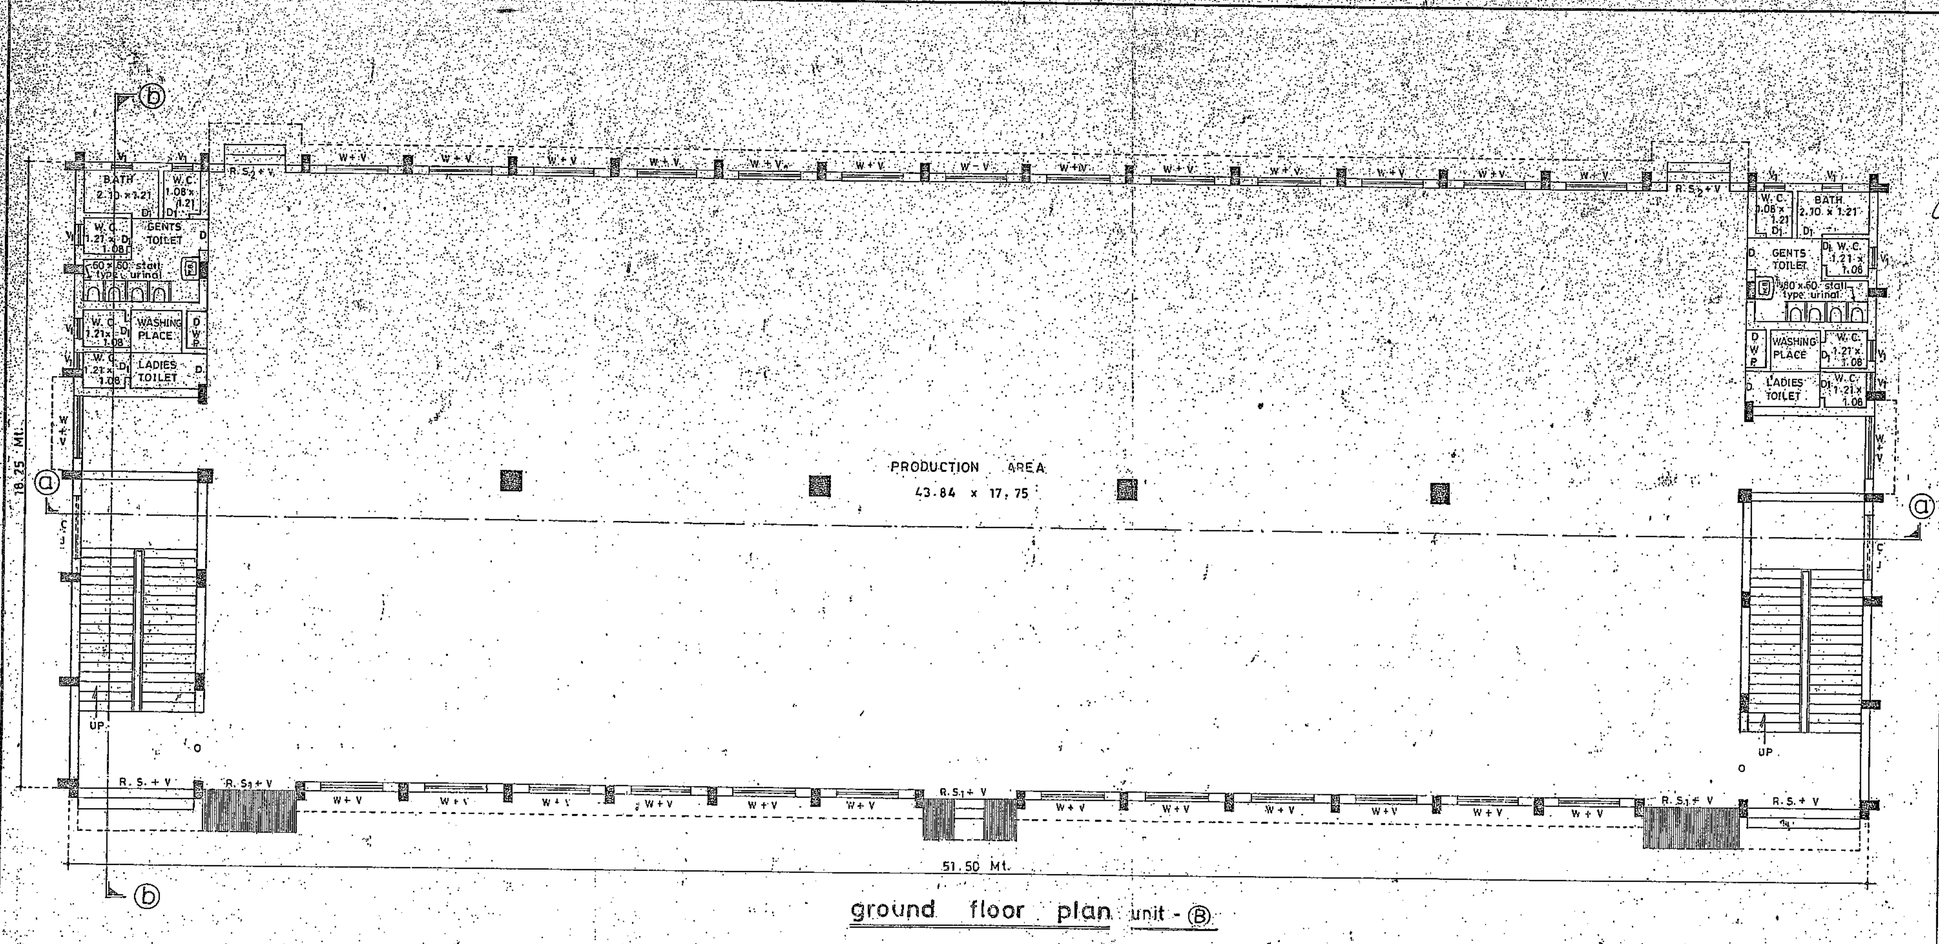

ground floor plan unit - Ⓑ

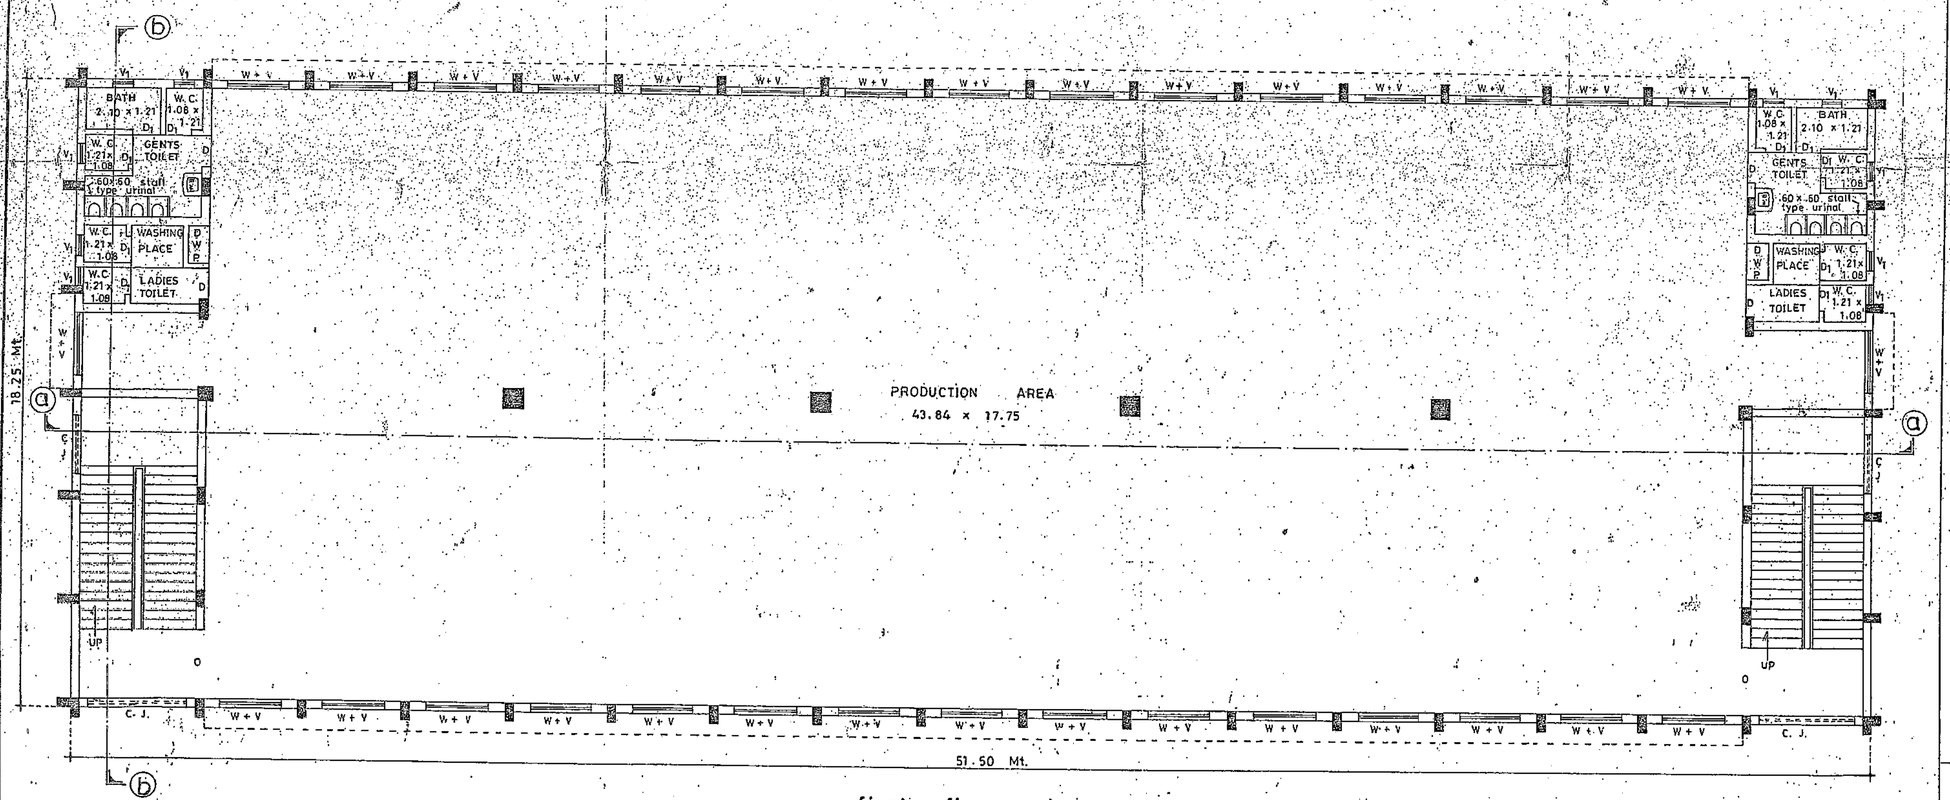

first floor plan unit - Ⓑ

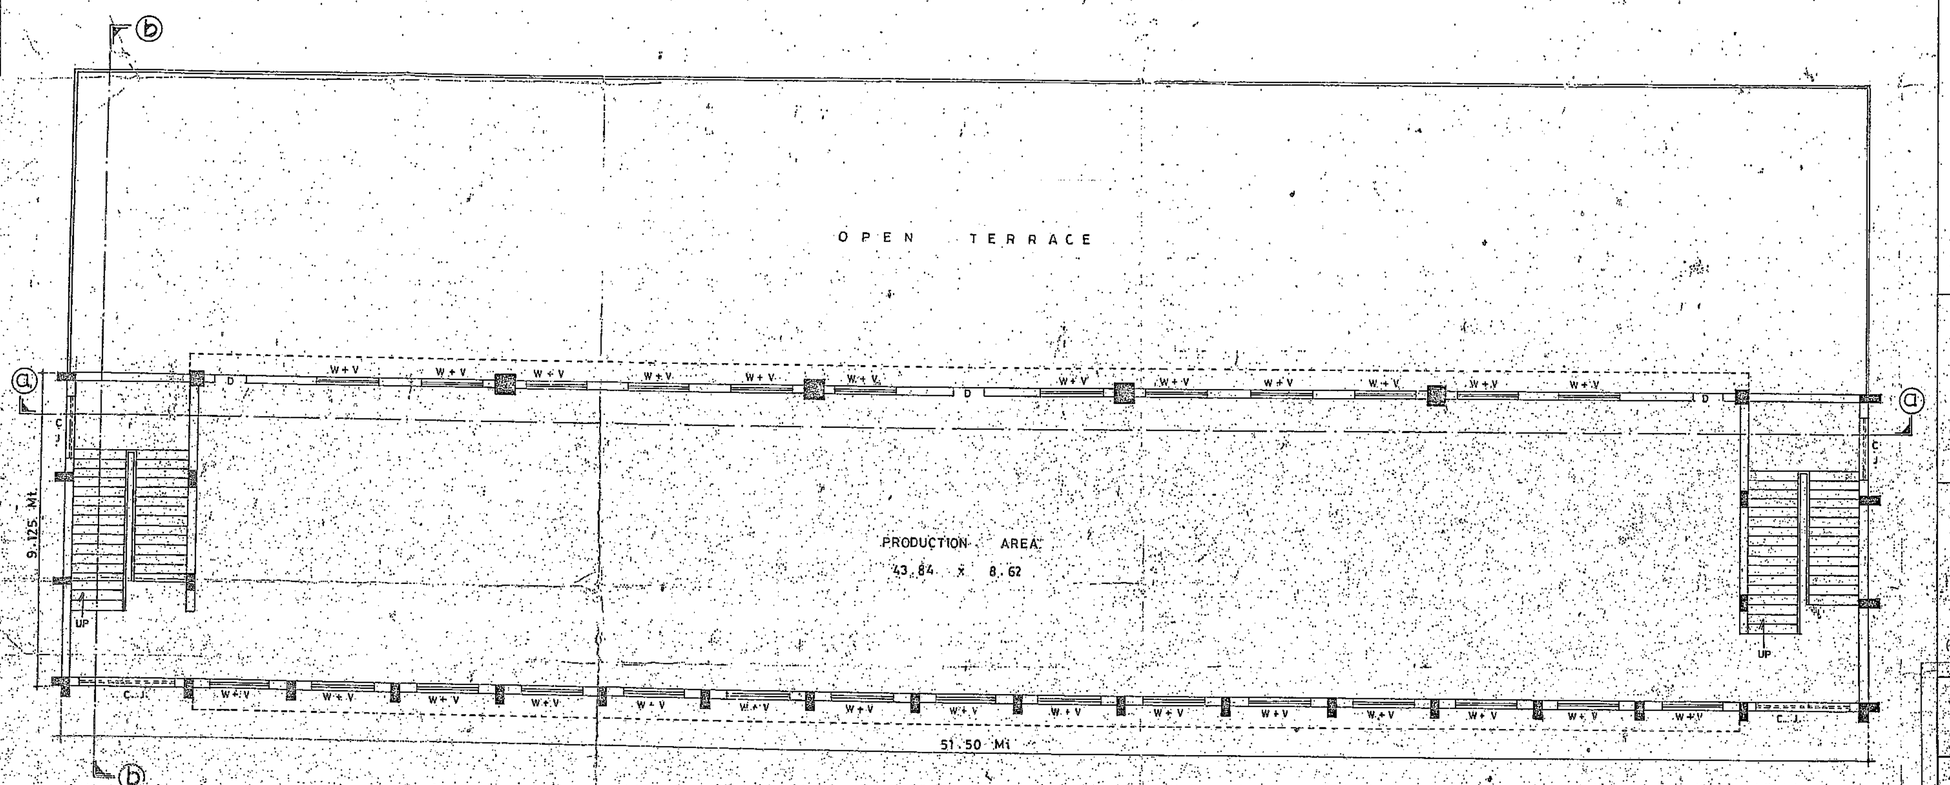

second floor plan unit - Ⓑ

stamp of approval

RECOMMENDED
L.NO. 29/1/98/1179-6003/98

स्थपति आयोजक
ARCHITECT PLANNER
स्थपति आयोजक कार्यालय विभाग
Dept. of Planning & Architecture

schedule of opening

TYPE	SIZE	DESCRIPTION
R.S.	3.20 x 3.05	M.S. ROLLING SHUTTER
R.S.1	2.64 x 3.05	"
R.S.2	1.80 x 2.40	"
D	0.90 x 2.10	T.W. FRAME DOOR
D1	0.75 x 2.10	" "
W	1.80 x 1.50	M.S FRAME WINDOW
V	1.80 x 0.90	M.S. VENTILATOR
V1	0.60 x 0.90	T.W. LOUVERED VENTILATOR
C.J.	—	CEMENT JALLI
O	—	OPENING

note

D.W.P - DRINKING WATER POT

PROPOSED REVISED CONSTRUCTION OF FACTORY BUILDING (UNIT - B)
ON S. NO. 195/1
AT - PANCHAL UDYOG NAGAR
BHIMPORE
DAMAN

FOR
SHRI GANGAPRASAD OMKARMAL SARAOGI
AND OTHERS

OWNER'S SIGNATURE

G P Saraogi

FOR STEELCON

(NAGINBHAI R. PATEL).
CONSULTING ENGINEER (CIVIL) REGD. NO. 69/88

steelcon
Architectural Designers, Consulting Engineers & Approved Valuer
OFFICE : Simit Building,1st Floor
GIDC Char Rasta,
Vapi-396 195. Tel.: 02638-30518, 25172.
BRANCH : 124, Biblos Market,
Zampa Bahar,
Nani Daman-396 210. Tel.: 02636-34425, 34011

DRG. No. SVD/1069 / A3 Date : 22 - 1 - 1999
Drawn by : Kishor

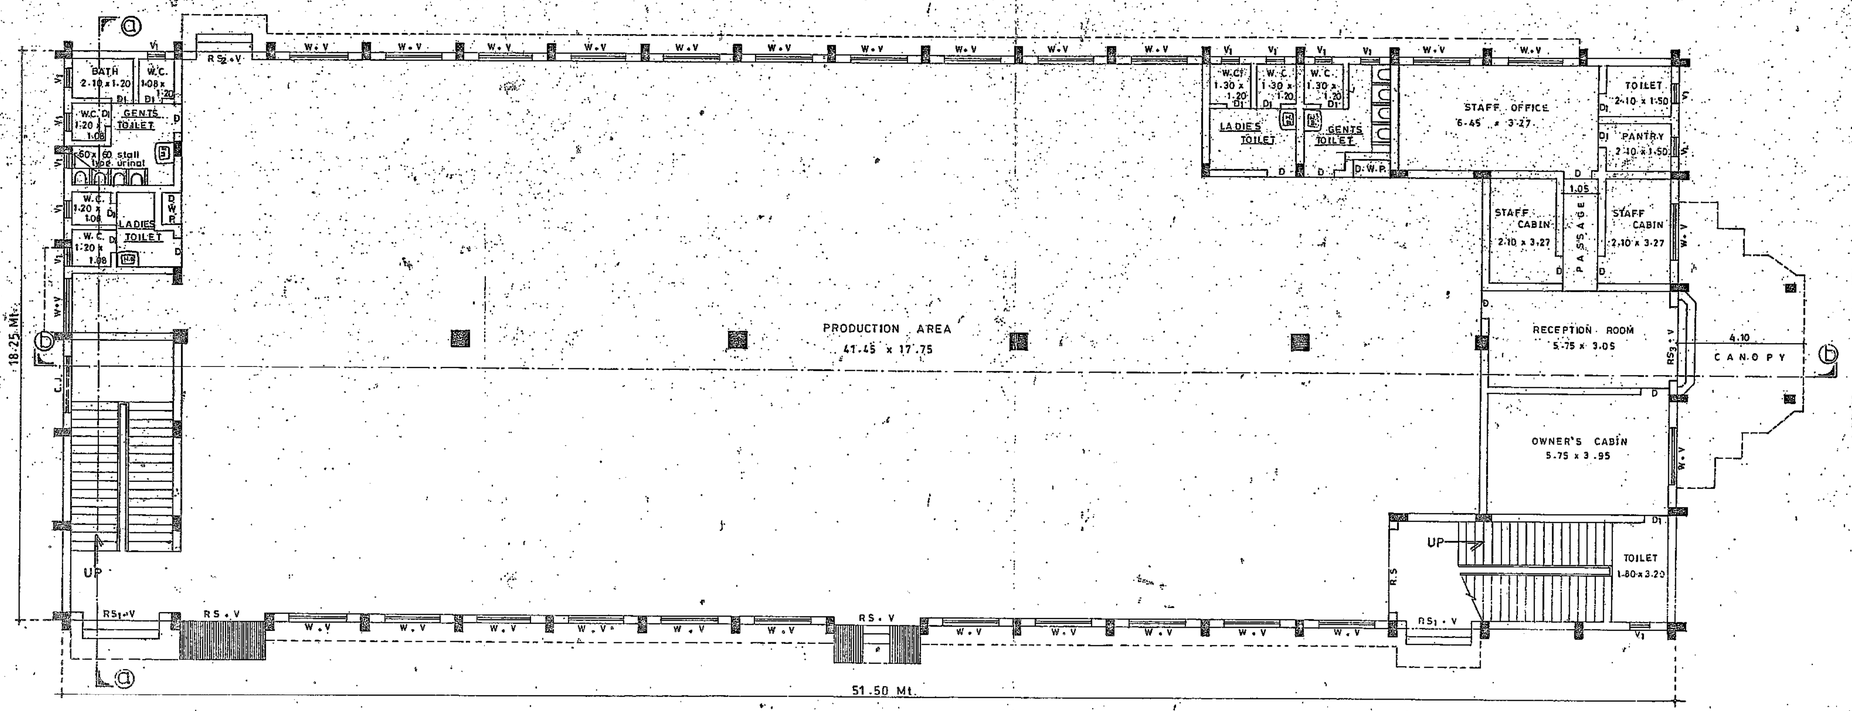

ground floor plan UNIT - Ⓐ

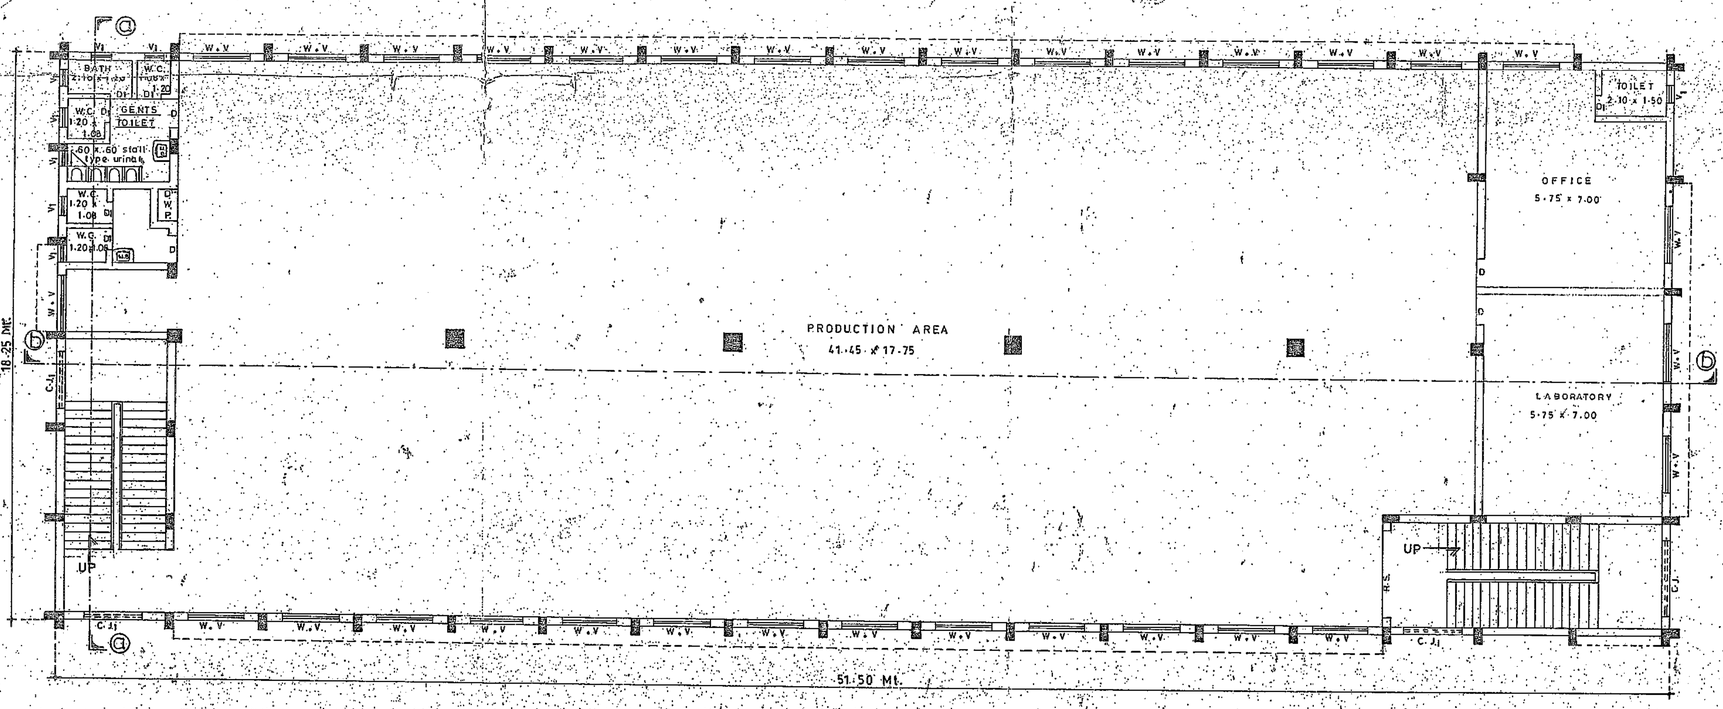

first floor plan UNIT - Ⓐ

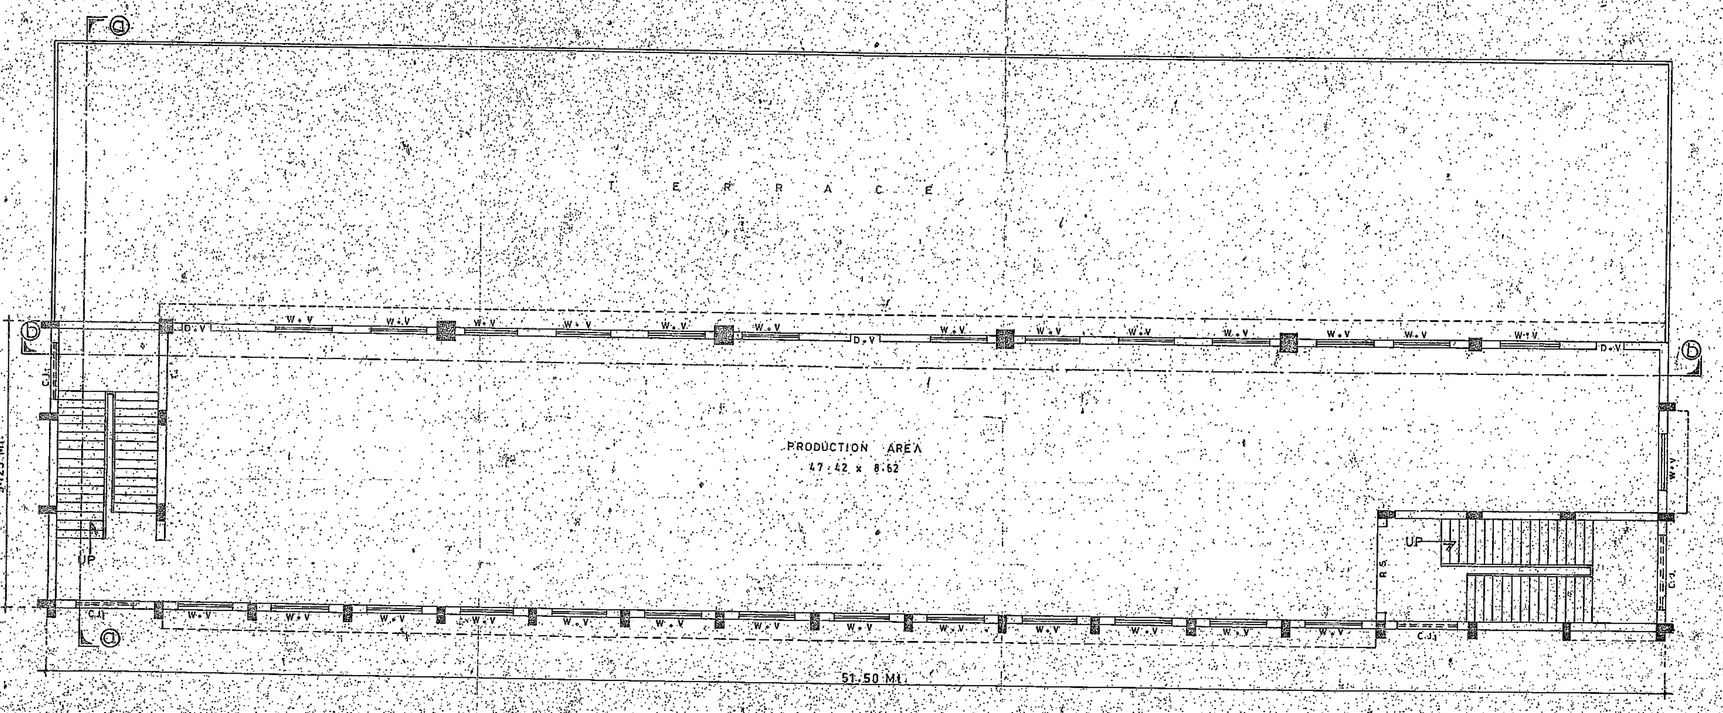

second floor plan UNIT - Ⓐ

stamp of approval

मंजूरीनामा
RECOMMENDED
मेल संख्या 2/12/351/1994-2000/98
L. NO. 12/1/99

स्थपति आयोजक
ARCHITECT PLANNER
स्थपति आयोजक कार्यालय विभाग
Dept. of Planning & Architecture

schedule of opening

TYPE	SIZE	DESCRIPTION
R.S	2.75 x 3.05	M.S. ROLLING SHUTTER
$R.S_1$	2.40 x 3.05	"
$R.S_2$	1.80 x 2.40	"
D	0.90 x 2.10	T.W. FRAME DOOR
D_1	0.75 x 2.10	"
W	1.80 x 1.50	M.S. FRAME WINDOW
V	1.80 x 0.90	M.S. VENTILATOR
V_1	0.60 x 0.90	T.W. LOUVERED VENTILATOR
C.J.	2.40 x —	CEMENT JALLY
$C.J_1$	1.80 x —	"

PROPOSED REVISED CONSTRUCTION OF FACTORY BUILDING (UNIT-A)
ON S. NO. 195/1
AT. - PANCHAL UDYOG NAGAR
BHIMPORE
DAMAN

FOR
SHRI GANGAPRASAD OMKARMAL SARAOGI
AND OTHERS

OWNER'S SIGNATURE
G.P. Saraogi

FOR STEELCON

(NAGINBHAI R PATEL)
CONSULTING ENGINEER (CIVIL) REGD. NO. 5498

steelcon
Architectural Designers, Consulting Engineers & Approved Valuer

OFFICE: Simit Building,1st Floor, GIDC Char Rasta, Vapi-396 195. Tel: 02638-30518, 25172
BRANCH: 124, Bibilos Market, Zampa Bahar, Nani Daman-396 210. Tel: 02836-34425, 34011

DRG. No. SVDV 1069/A1 Date 22.1.1999
Drawn by: pankaj

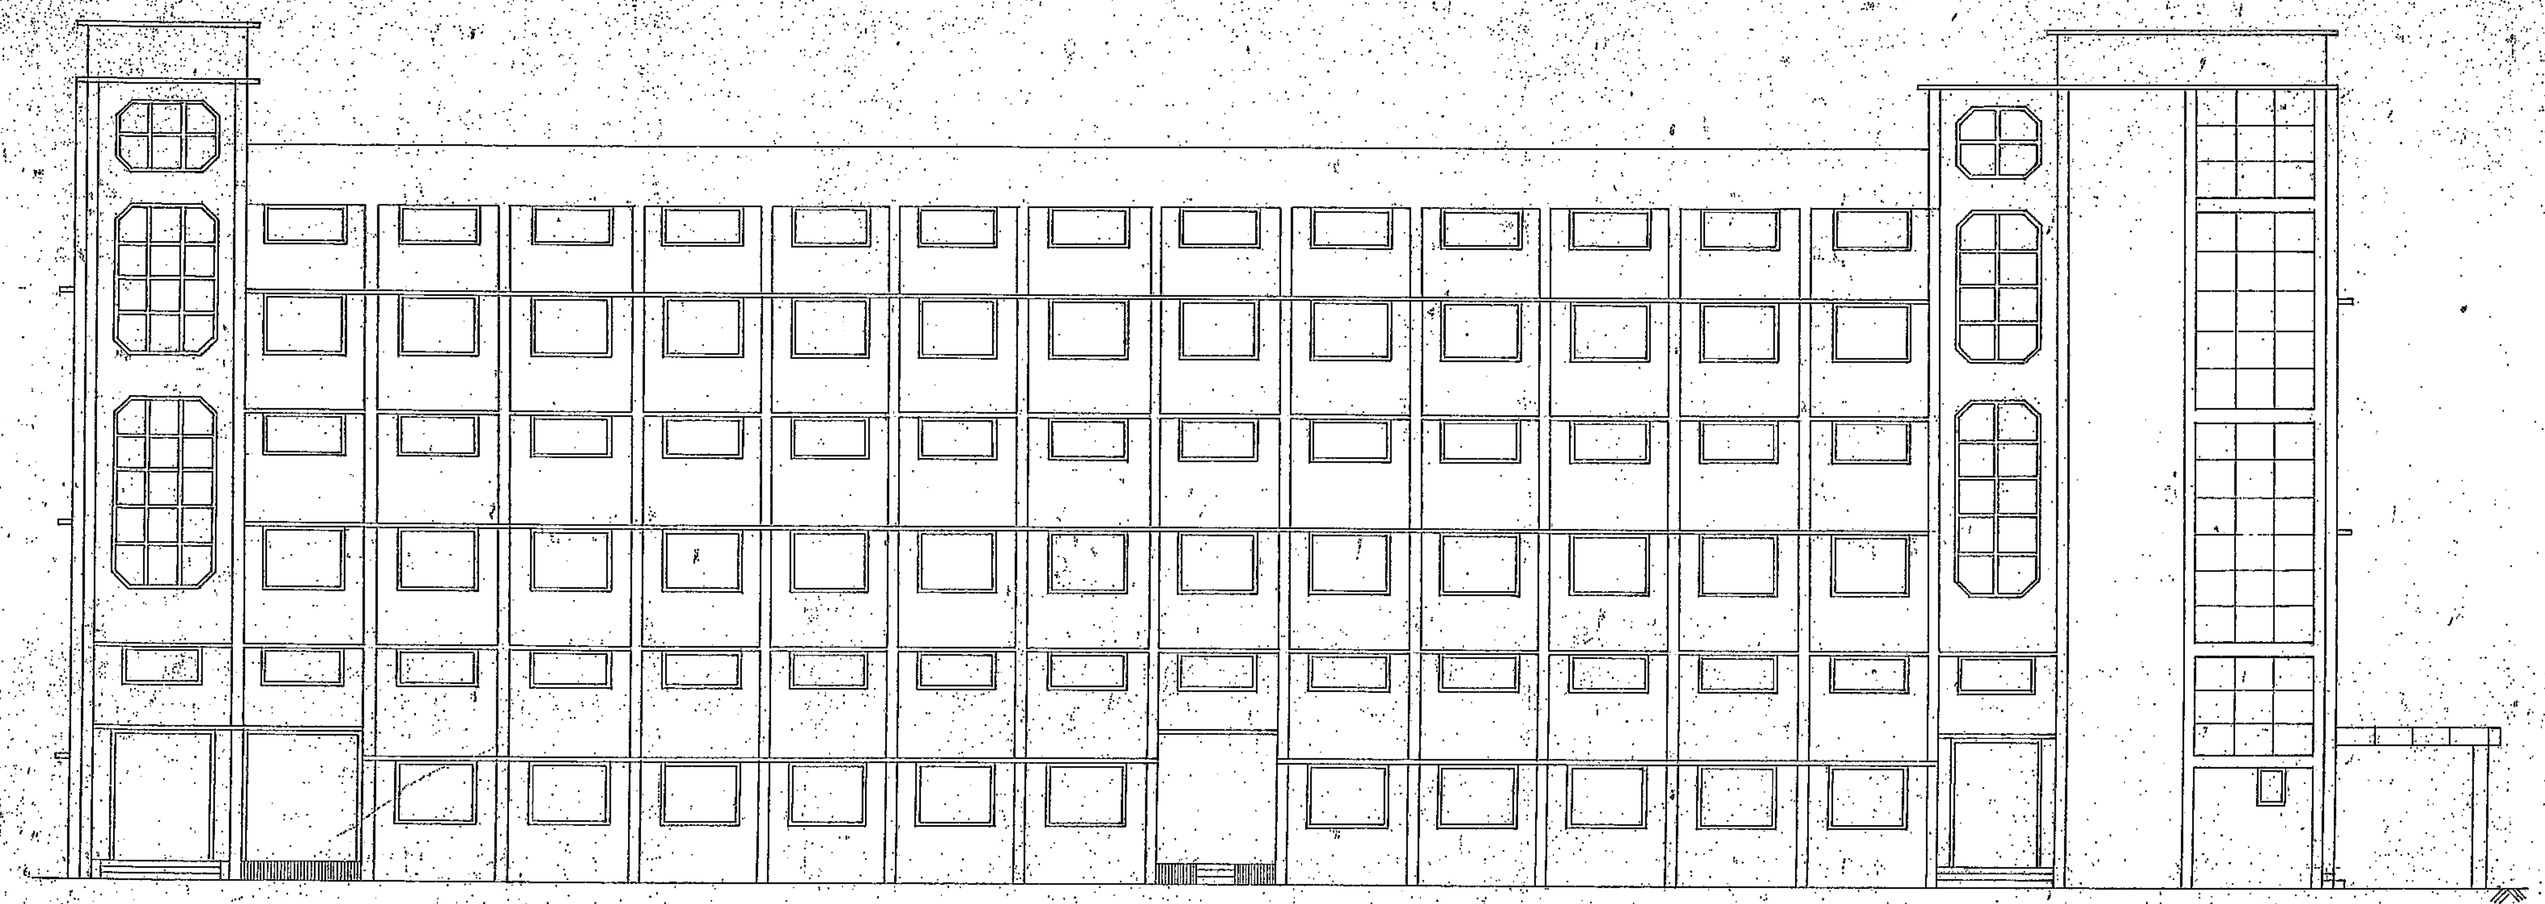

front elevation (UNIT-A)

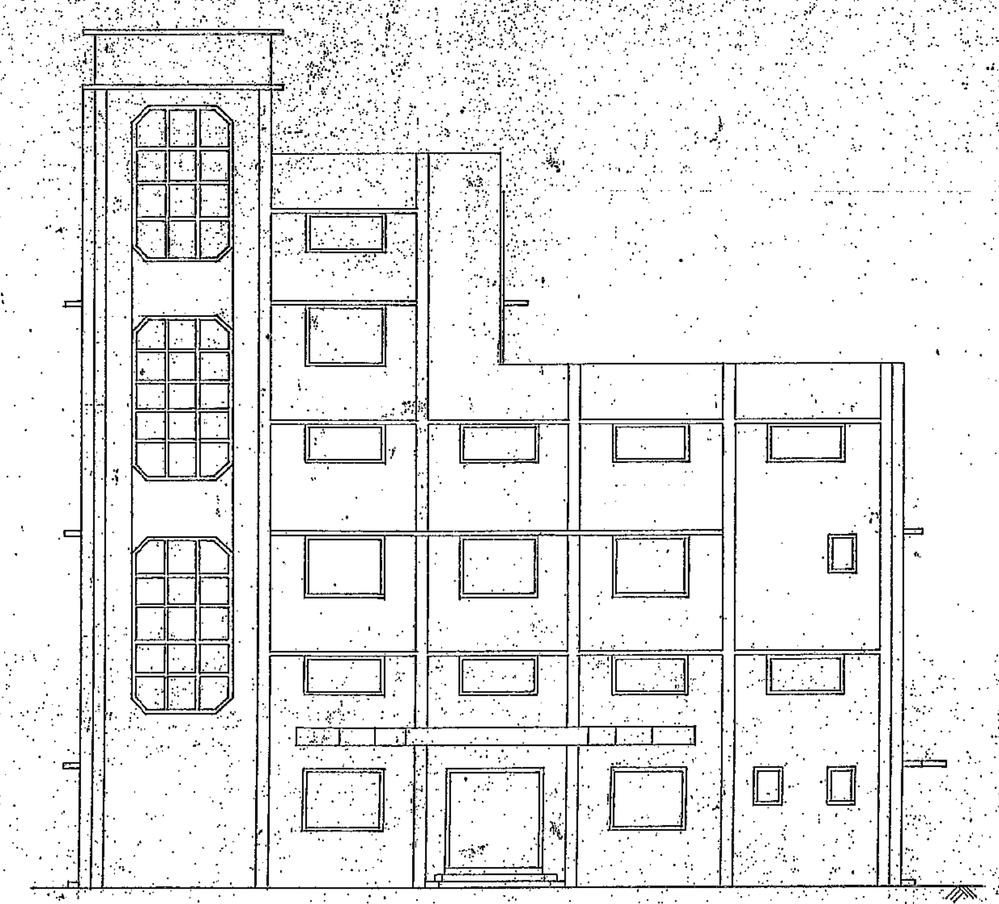

side elevation (UNIT-A)

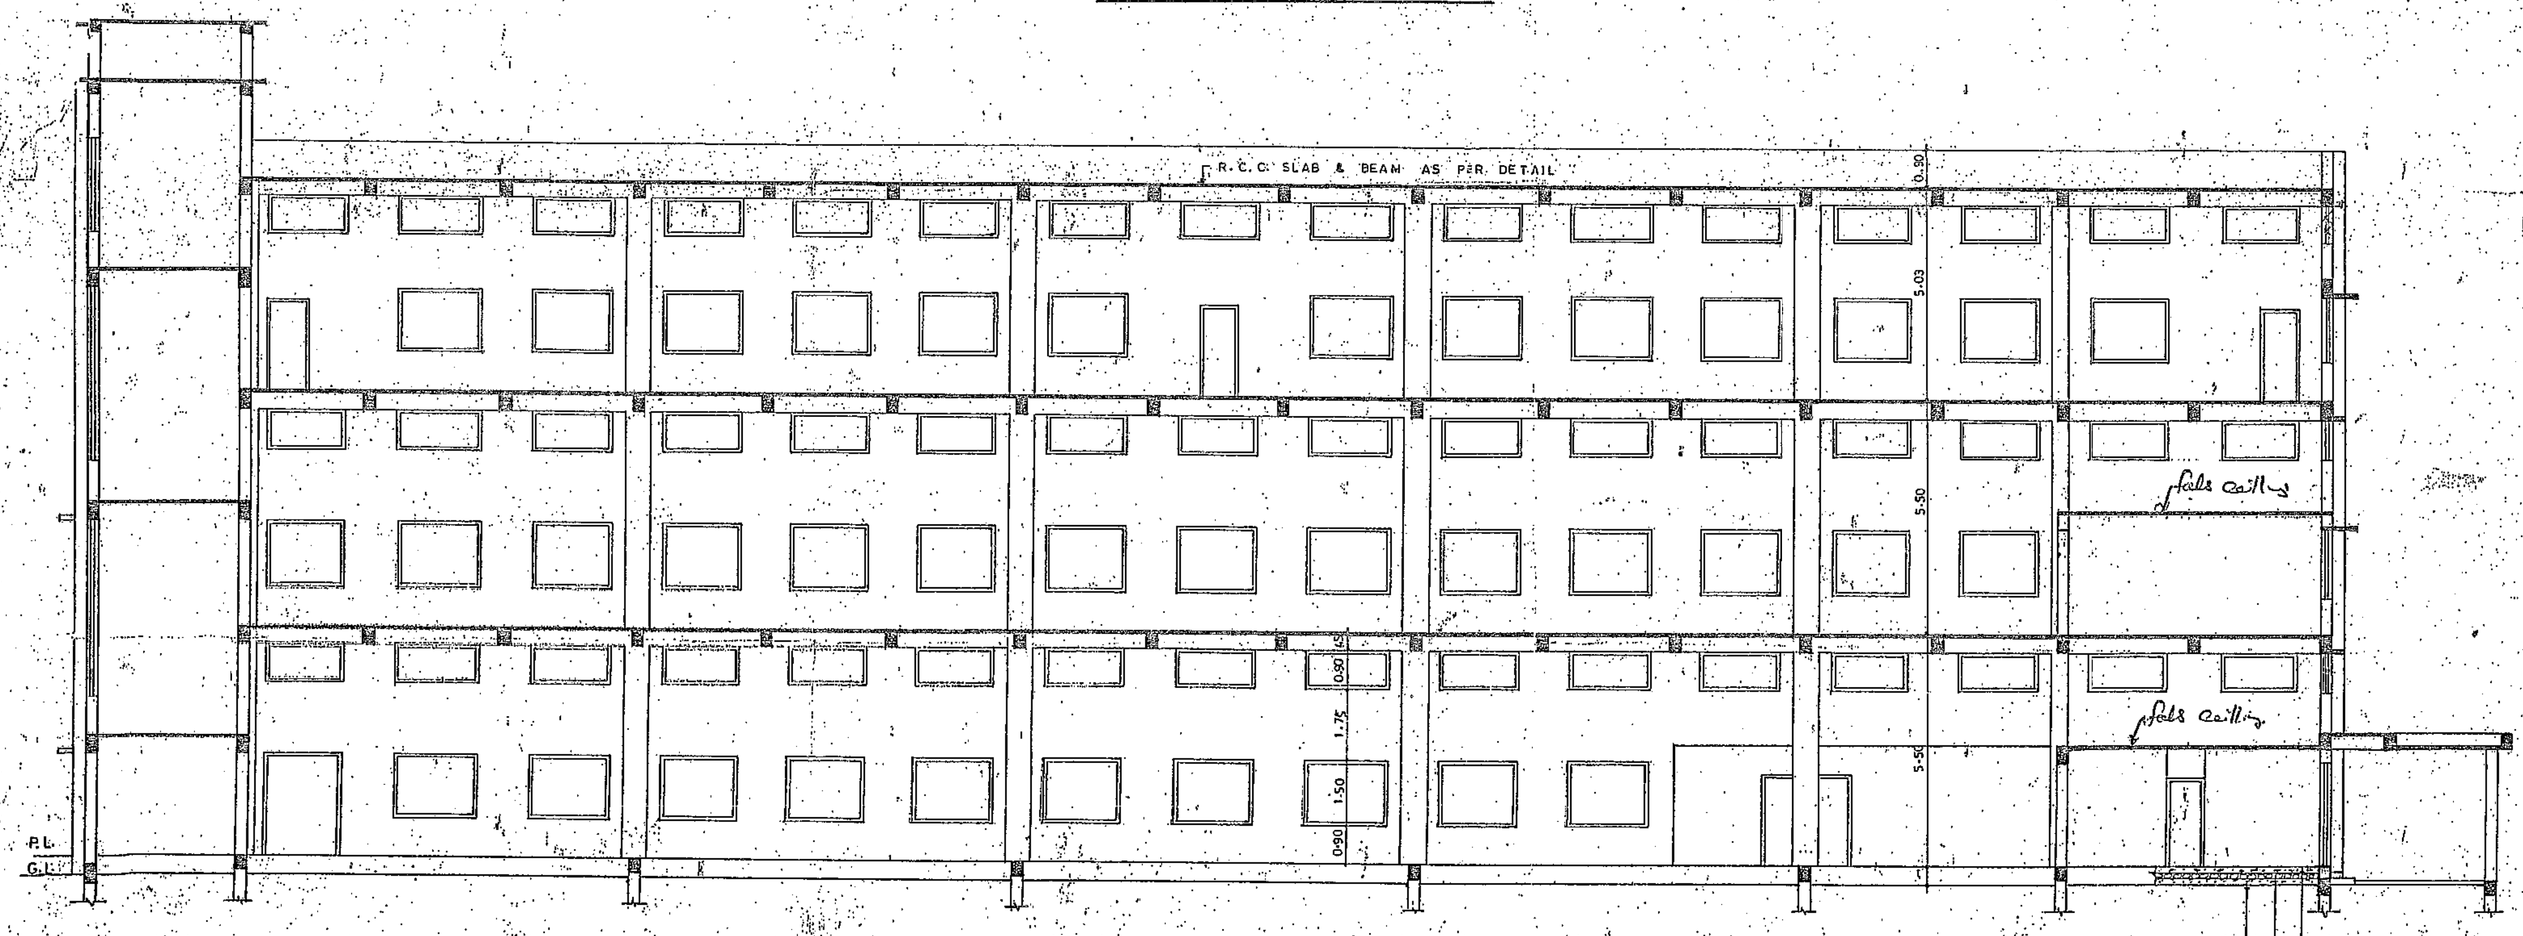

section-bb (UNIT-A)

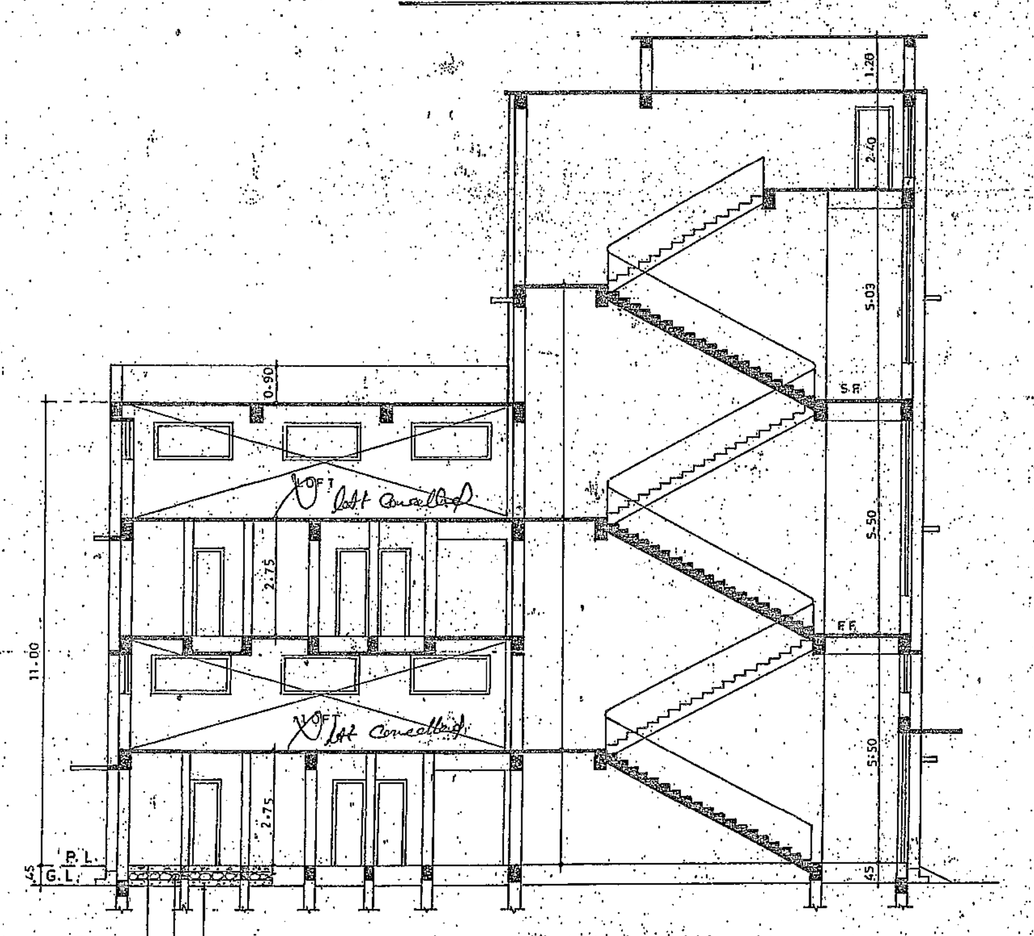

section-aa (UNIT-A)

stamp of approval

मंजूरीपत्र
RECOMMENDED
सेवा संख्या-/1/1371/99-2220/4-6
L. NO. .....

स्थपति आयोजक
ARCHITECT PLANNER
स्थपति आयोजक कार्यालय विभाग
Dept. of Planning & Architecture

PROPOSED REVISED CONSTRUCTION OF FACTORY BUILDING (UNIT-A) ON S. NO. -195/1 AT - PANCHAL UDYOG NAGAR BHIMPORE DAMAN

FOR
SHRI GANGAPRASAD OMKARMAL SARAOGI AND OTHERS

OWNER'S SIGNATURE

X

FOR STEELCON

(NAGINBHAI R. PATEL)
CONSULTING ENGINEER (CIVIL) REGD. NO. 69/88

Steelcon
Architectural Designers, Consulting Engineers & Approved Valuer
OFFICE : Simli Building,1st Floor GIDC Char Rasta, Vapi-396 195. Tel.: 02632-30516, 25172
BRANCH : 124, Biblos Market, Zampa Bahar, Nani Daman-396 210. Tel.: 02636-34425, 34011.

DRG. No. SVD/1069/A2 Date : 22-1-1998
Drawn by Ramku