— अनुमोदित
पत्र क्र. CG/NAKSHA/(HO)/VI/12/02/1CRB/1677
में उल्लेखित शर्तों के साथ अनुमोदित।

(के. पी. खरोज)
मुख्य कारखाना निरीक्षक,
छत्तीसगढ़ रायपुर

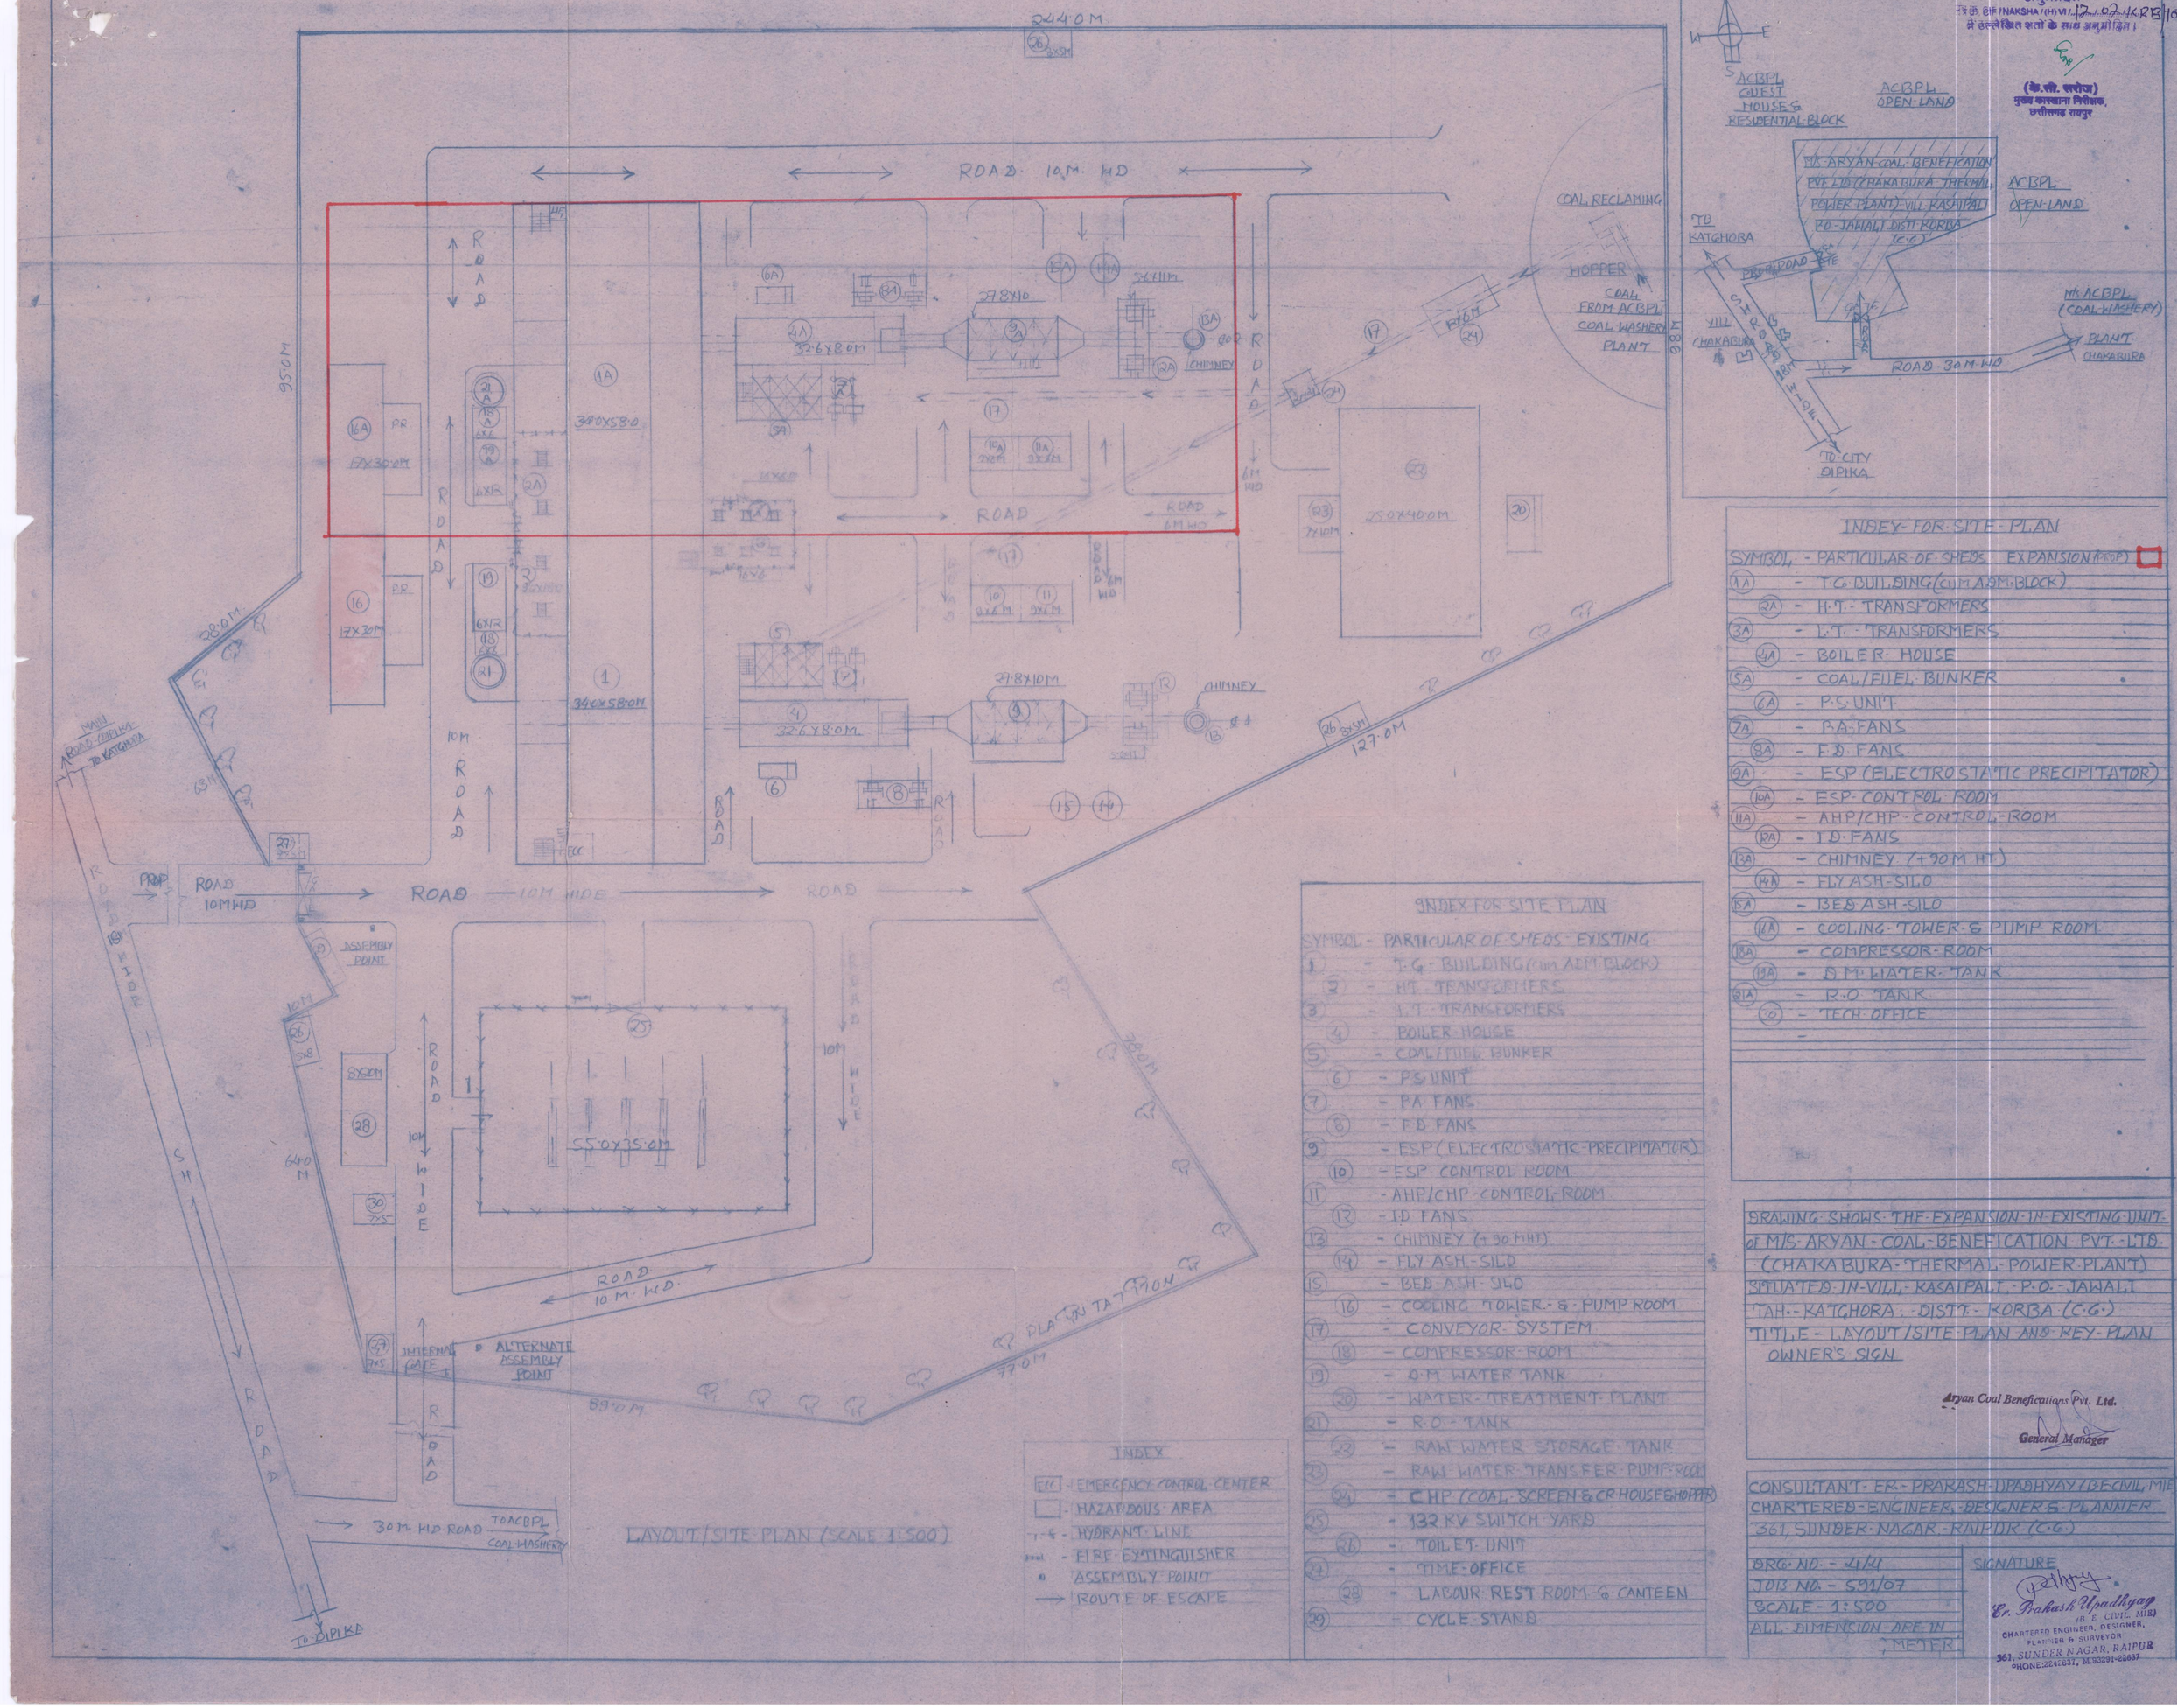

INDEX FOR SITE PLAN

SYMBOL	PARTICULAR OF SHEDS EXPANSION (PROP)
1A	T.G. BUILDING (cum ADM BLOCK)
2A	H.T. TRANSFORMERS
3A	L.T. TRANSFORMERS
4A	BOILER HOUSE
5A	COAL/FUEL BUNKER
6A	P.S. UNIT
7A	P.A. FANS
8A	F.D. FANS
9A	ESP (ELECTROSTATIC PRECIPITATOR)
10A	ESP CONTROL ROOM
11A	AHP/CHP CONTROL ROOM
12A	I.D. FANS
13A	CHIMNEY (+90 M HT.)
14A	FLY ASH SILO
15A	BED ASH SILO
16A	COOLING TOWER & PUMP ROOM
18A	COMPRESSOR ROOM
19A	D.M. WATER TANK
21A	R.O. TANK
20	TECH. OFFICE

INDEX FOR SITE PLAN

SYMBOL	PARTICULAR OF SHEDS EXISTING
1	T.G. BUILDING (cum ADM BLOCK)
2	HT TRANSFORMERS
3	LT TRANSFORMERS
4	BOILER HOUSE
5	COAL/FUEL BUNKER
6	P.S. UNIT
7	PA FANS
8	FD FANS
9	ESP (ELECTROSTATIC PRECIPITATOR)
10	ESP CONTROL ROOM
11	AHP/CHP CONTROL ROOM
12	ID FANS
13	CHIMNEY (+90 MHT)
14	FLY ASH SILO
15	BED ASH SILO
16	COOLING TOWER & PUMP ROOM
17	CONVEYOR SYSTEM
18	COMPRESSOR ROOM
19	D.M WATER TANK
20	WATER TREATMENT PLANT
21	R.O. TANK
22	RAW WATER STORAGE TANK
23	RAW WATER TRANSFER PUMP ROOM
24	CHP (COAL SCREEN & CR HOUSE & HOPPER)
25	132 KV SWITCH YARD
26	TOILET UNIT
27	TIME OFFICE
28	LABOUR REST ROOM & CANTEEN
29	CYCLE STAND

INDEX

- ECC — EMERGENCY CONTROL CENTER
- HAZARDOUS AREA
- HYDRANT LINE
- FIRE EXTINGUISHER
- ASSEMBLY POINT
- ROUTE OF ESCAPE

LAYOUT / SITE PLAN (SCALE 1:500)

DRAWING SHOWS THE EXPANSION IN EXISTING UNIT OF M/S ARYAN COAL BENEFICATION PVT. LTD. (CHAKABURA THERMAL POWER PLANT) SITUATED IN VILL. KASAIPALI P.O. JAWALI TAH. KATGHORA, DISTT. KORBA (C.G.)
TITLE — LAYOUT / SITE PLAN AND KEY PLAN
OWNER'S SIGN

Aryan Coal Beneficiations Pvt. Ltd.
General Manager

CONSULTANT — ER. PRAKASH UPADHYAY / B.E. CIVIL, MIE)
CHARTERED ENGINEER, DESIGNER & PLANNER
361, SUNDER NAGAR, RAIPUR (C.G.)

DRG. NO.	4/R/
JOB NO.	591/07
SCALE	1:500
ALL DIMENSION ARE IN	METER

SIGNATURE
Er. Prakash Upadhyay
(B. E. CIVIL, MIE)
CHARTERED ENGINEER, DESIGNER, PLANNER & SURVEYOR
361, SUNDER NAGAR, RAIPUR
PHONE: 2242031, M. 93291-28837