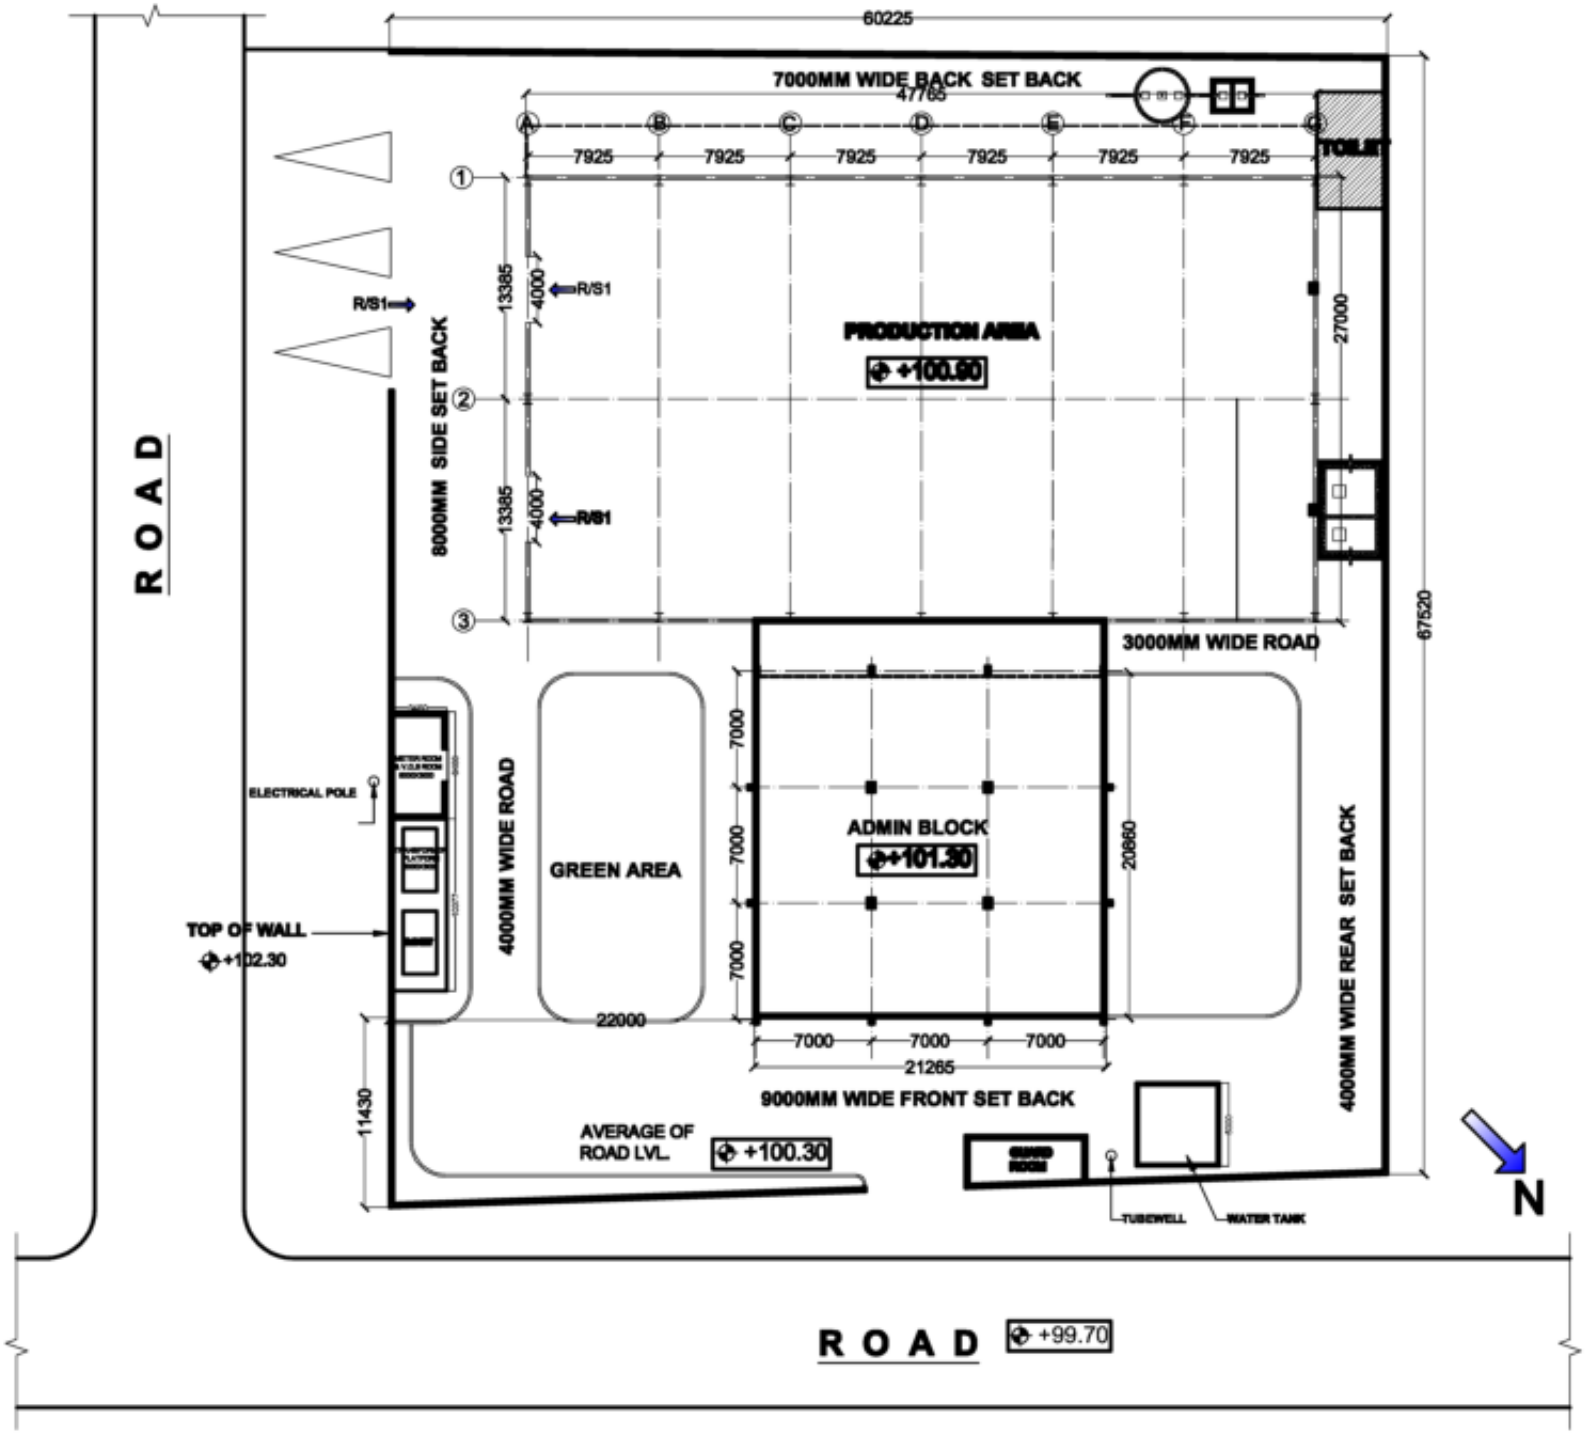

REVISION HISTORY

NOS.	DATE.	ISSUED TO	REV.

PROJECT TITLE:

SCHON ULTRAWARES PVT. LTD.

Drg. Title : SITE PLAN (MEASURED DRAWING)

ALL DIMENSIONS IN MM.

THE FORMATION

URBAN DESIGN, LANDSCAPE , ARCHITECTURE, INTERIOR , STRUCTURES.

DRN : PRAVEEN	CHKD : S. CHANDRA
DATE : 17-09-2013	SCALE : 1:100
JOB.NO :	DRG.NO : AD - 01