
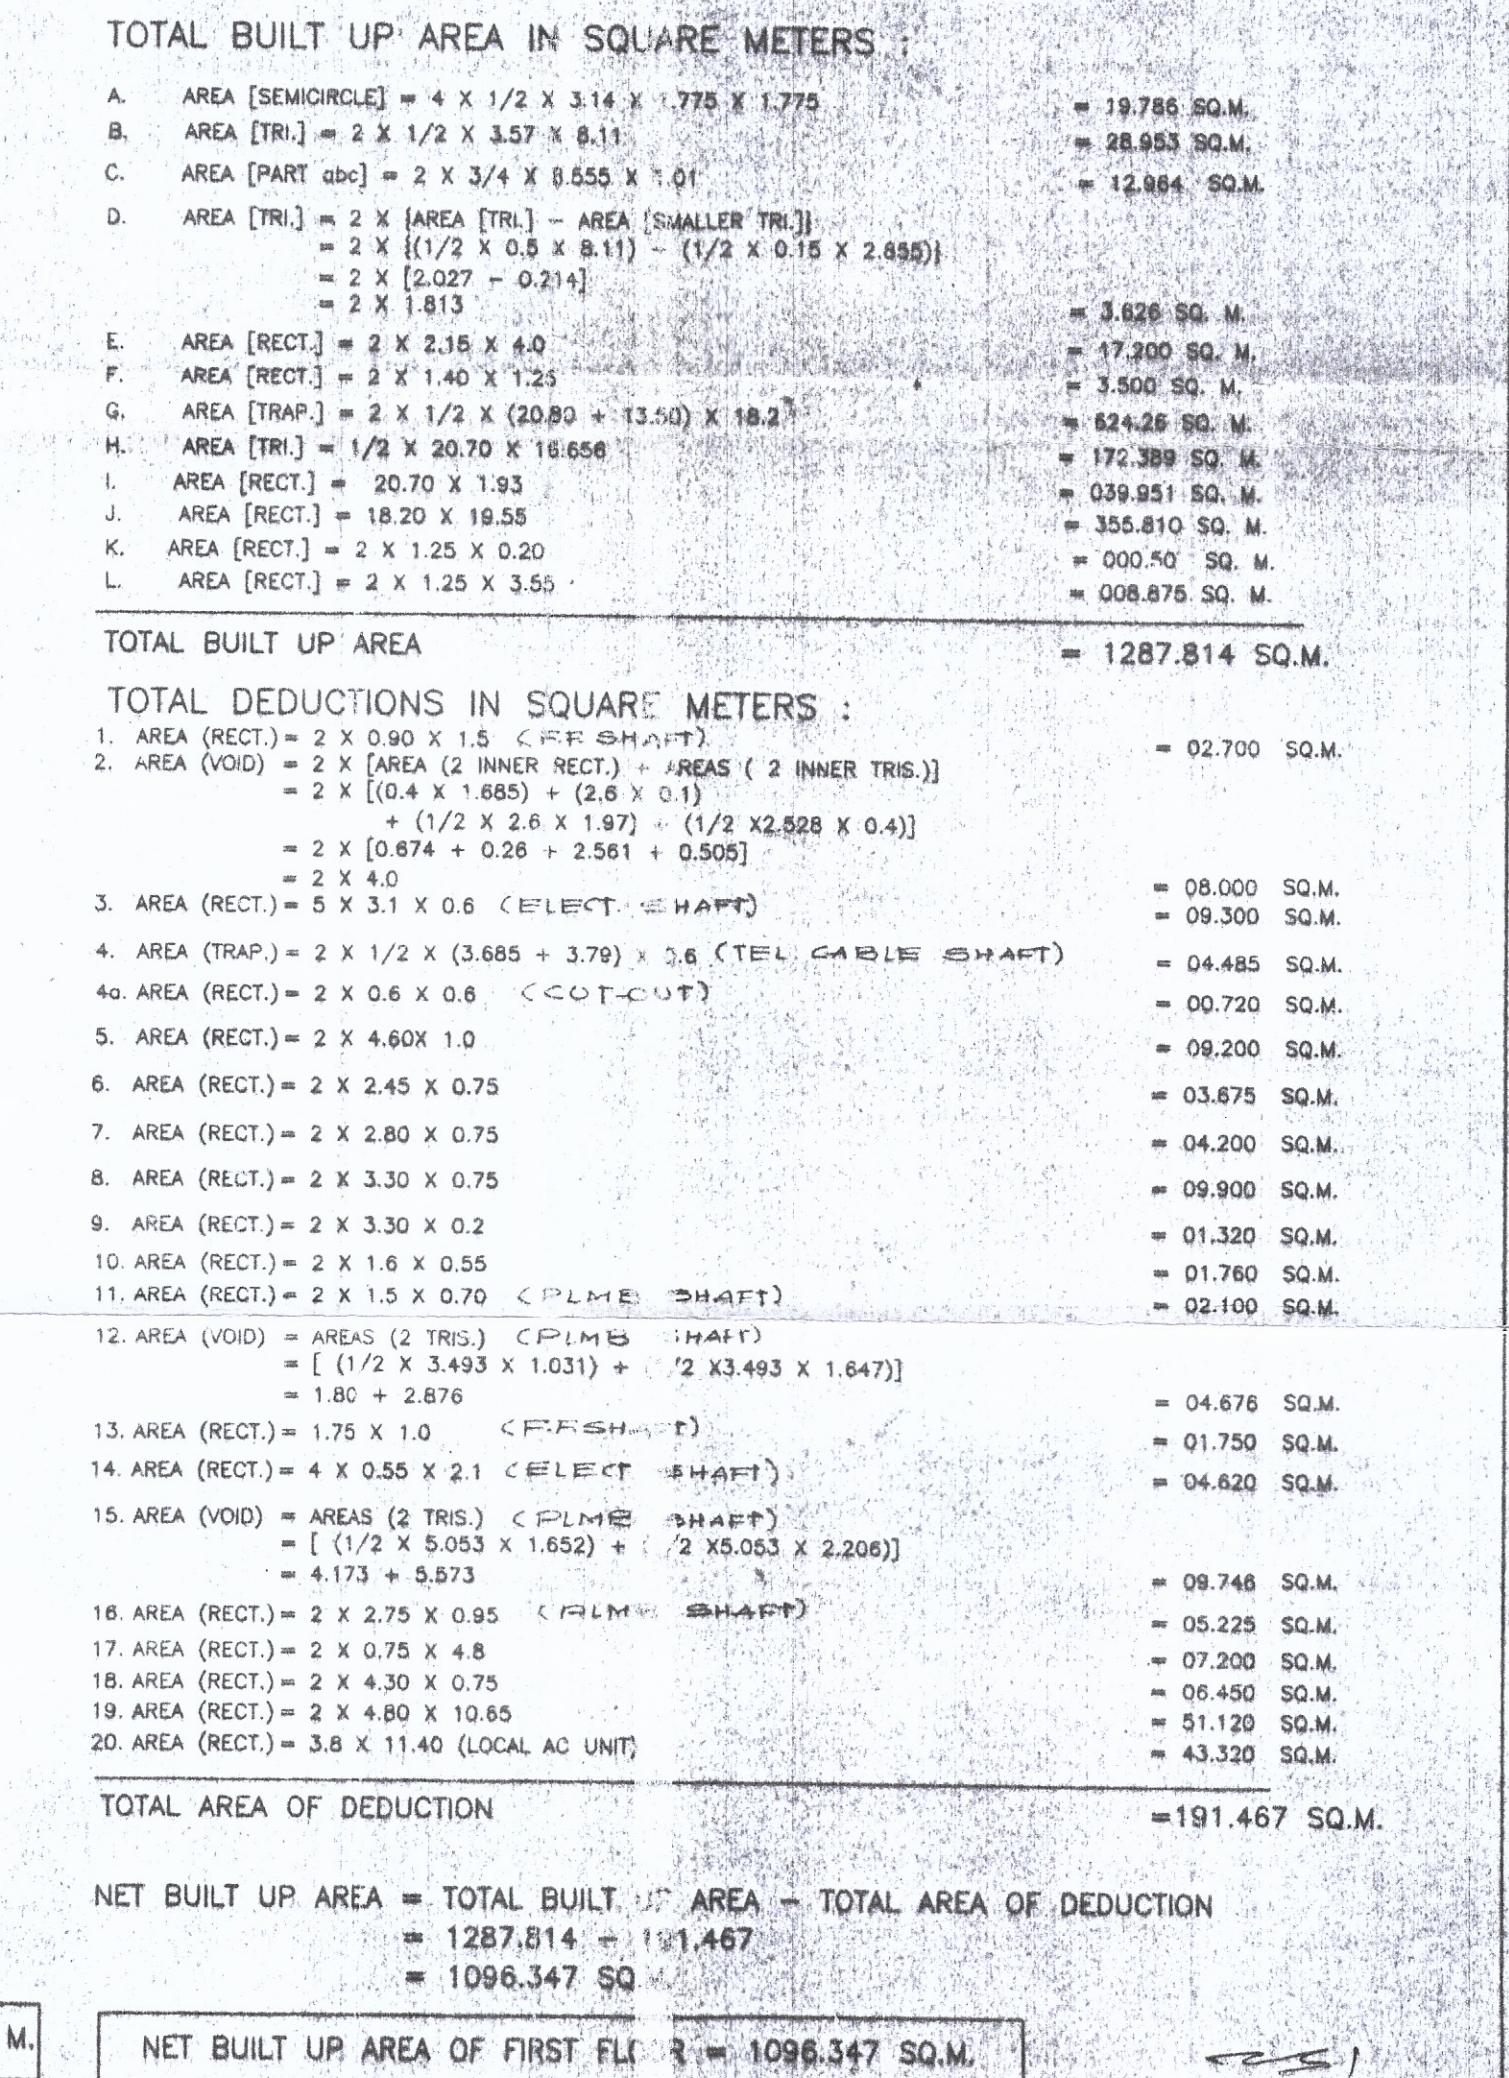
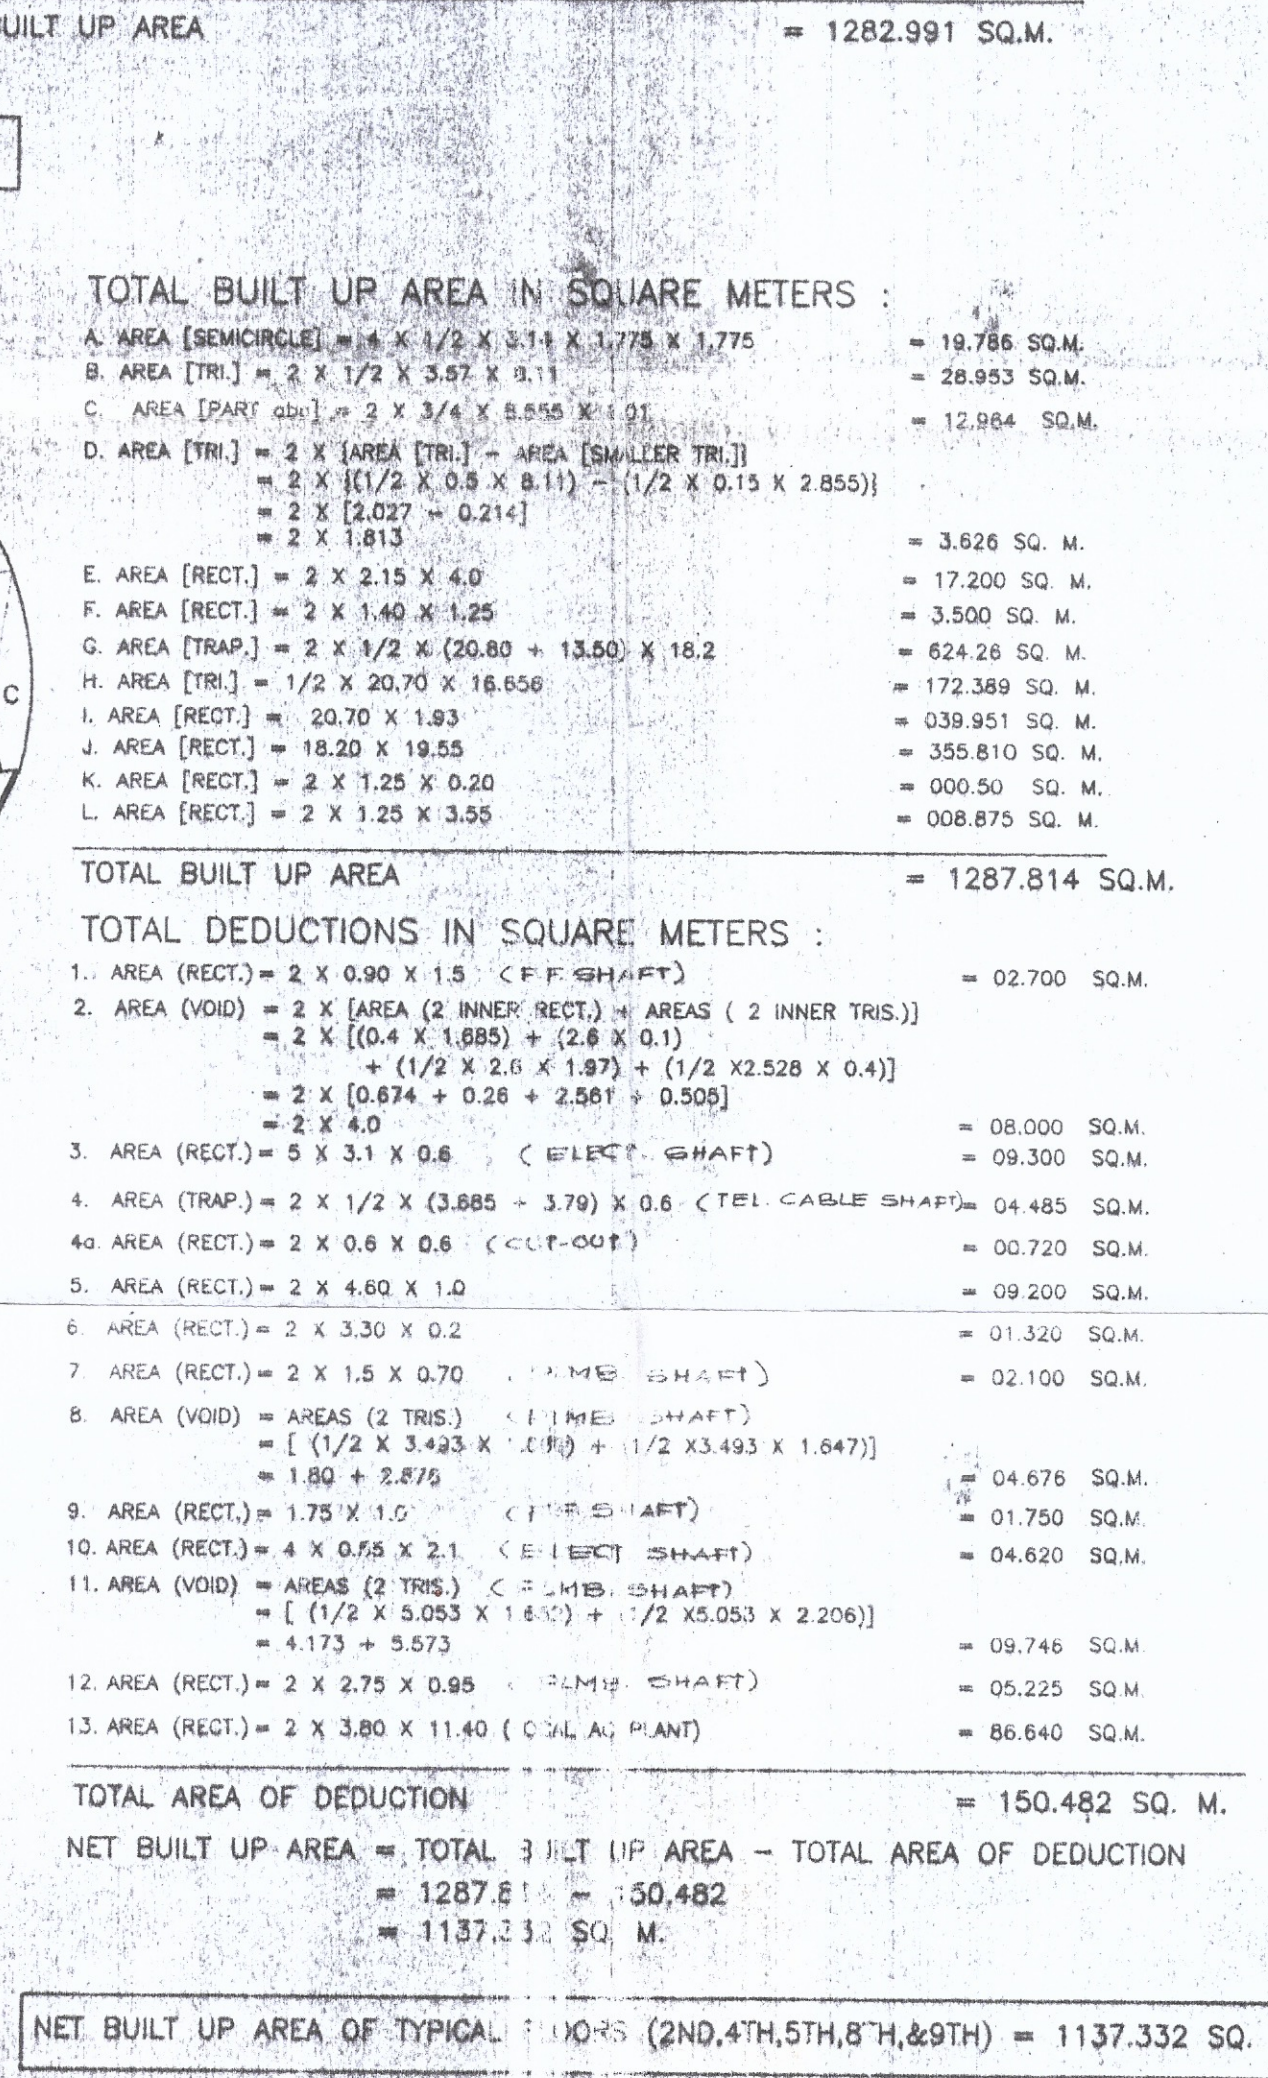
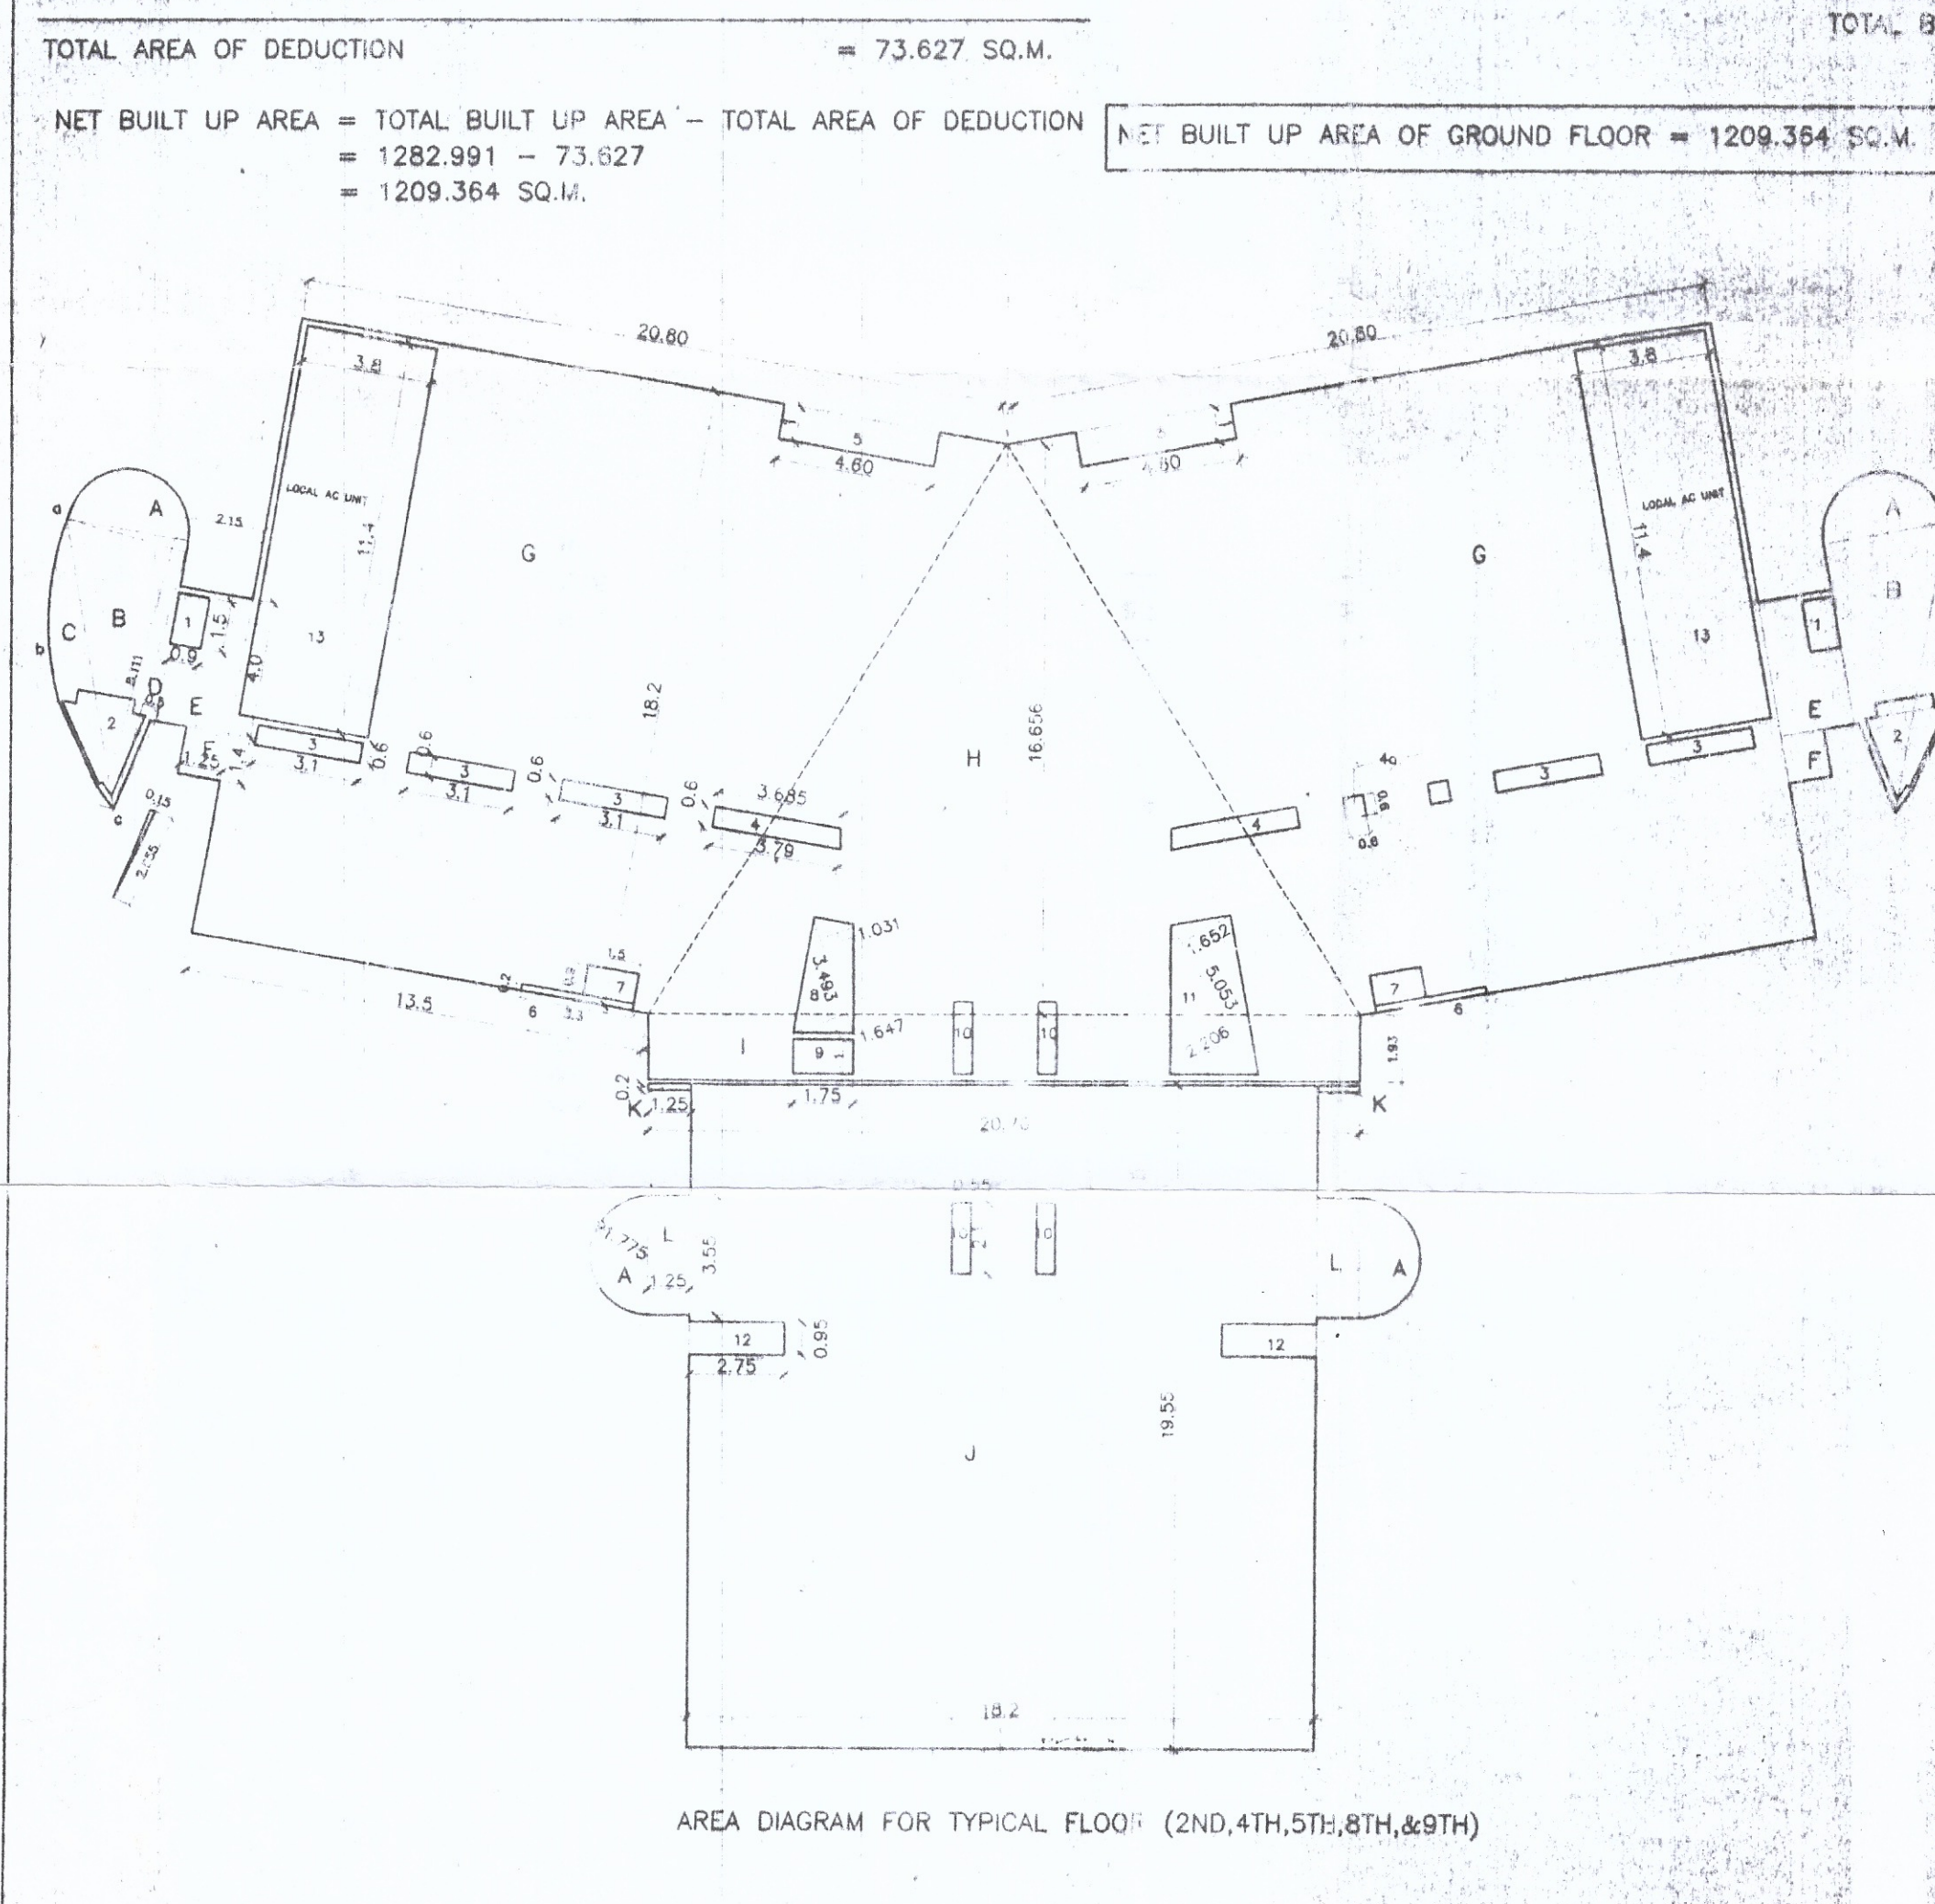


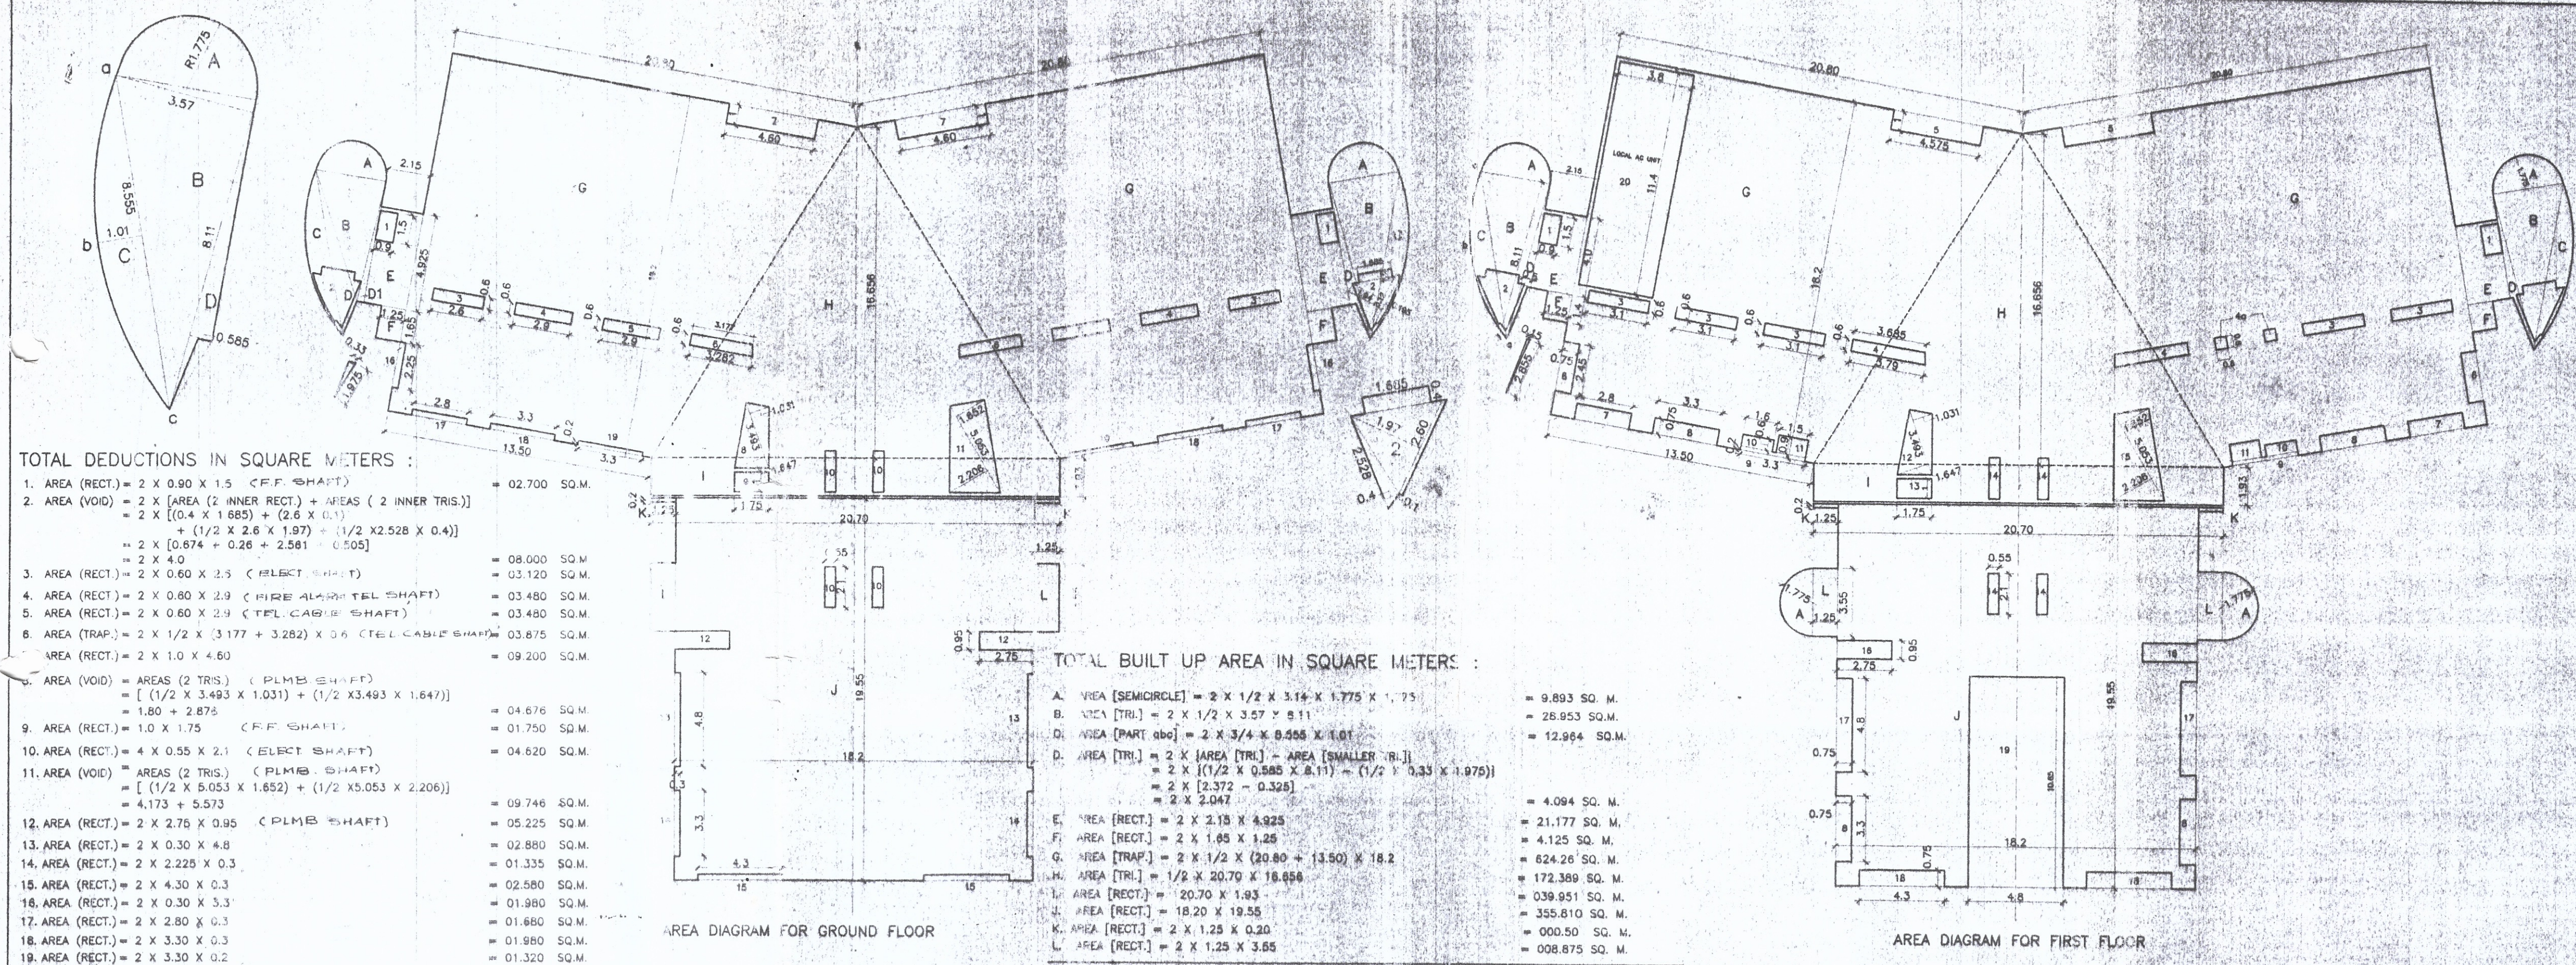

PROFORMA "B"

CONTENTS OF SHEET

AREA DIAGRAM OF GROUND, FIRST, AND TYPICAL (2ND, 4TH, 5TH, 8TH, & 9TH) FLOORS.

DATE OF RECEIPT OF PLANS

1 OCT 1999

DATE OF APPROVAL OF PLANS

APPROVED Subject to Condition mentioned in the File No. EEBP 1112/A dt. 5/10/99

Asstt. Engineer (Exe. Eng. Bldg. Proposal) (City) Bldg. Proposal, City (R&R) Municipal Corporation of Greater Mumbai

SIGNATURE OF ARCHITECT

For Pheroze Kudanavala Consultants Eng. Pvt. Ltd. RAM F. KE. ALBAMANI LICENSED ARCHITECT B. N. G. REG. NO. 1/144/56

NAME AND SIGNATURE OF OWNER

NOTES:

- NO DIMENSIONS TO BE SCALED OFF THE DRAWING
- ONLY WRITTEN DIMENSIONS TO BE FOLLOWED
- ANY DISCREPANCY FOUND IN THE DRAWING TO BE IMMEDIATELY GOT CLARIFIED WITH THE ARCHITECT OR HIS REPRESENTATIVE AT SITE
- ALL DRAWINGS ARE INTERRELATED AND SHALL BE READ IN CONJUNCTION WITH OTHER RELEVANT DRAWINGS
- FOR DETAILS, REFER TO RELEVANT DRAWINGS.

THIS DRAWING IS THE PROPERTY OF PHEROZE KUDANAVALA CONSULTANTS ENGINEERS PVT. LTD. AND IS NOT TO BE REPRODUCED, COPIED, HANDED OVER TO A THIRD PARTY OR USED FOR ANY PURPOSE OTHER THAN THAT FOR WHICH IT HAS BEEN LOANED.

CONSULTANT:

CLIENT: M.T.N.L.

PROJECT: PROPOSED TELEPHONE EXCHANGE BUILDING FOR M.T.N.L. AT PEDDER ROAD, BOMBAY. PREJ. NO. 2245

TITLE: AREA DIAGRAM OF GROUND, FIRST AND TYPICAL (2ND, 4TH, 5TH, 8TH, & 9TH) FLOORS. DRI. NO. REV.

DRAWN: RAJAN GROUP DATE: 01-11-97

CHECKED: RAJAN ARCH. SCALE: 1:100 M1A

PHEROZE KUDANAVALA CONSULTANTS ENGINEERS PVT. LTD. LICENSED SURVEYORS CITY PLANNERS & ENGINEERS MACKINNON MACKENZIE BLDG. BALLARD ESTATE, BOMBAY 400 038

COMPUTER FILE NAME: C:\A\K\M\T\N\AREA.DWG