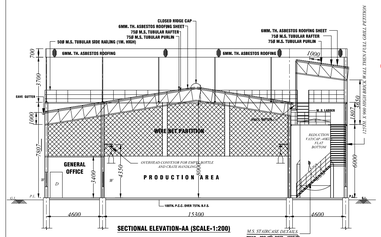

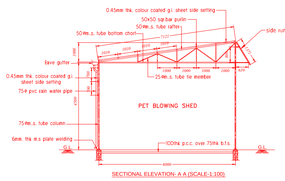

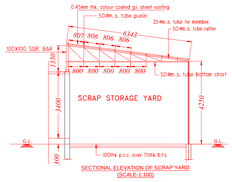

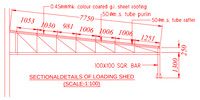

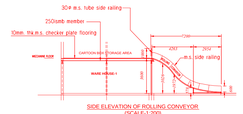

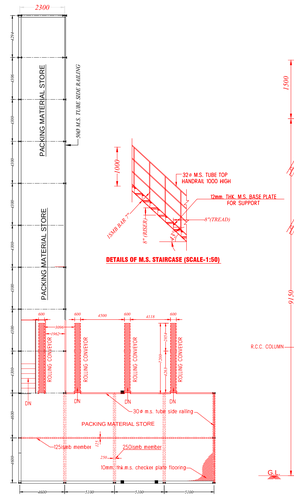

MEZZANINE FLOOR LAYOUT PLAN OF PRODUCTION SHED (SCALE-1:100)

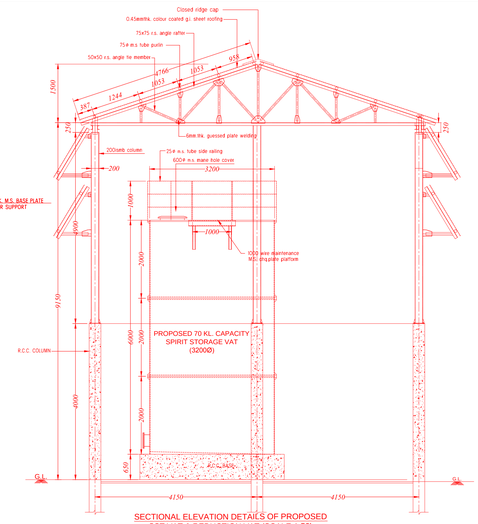

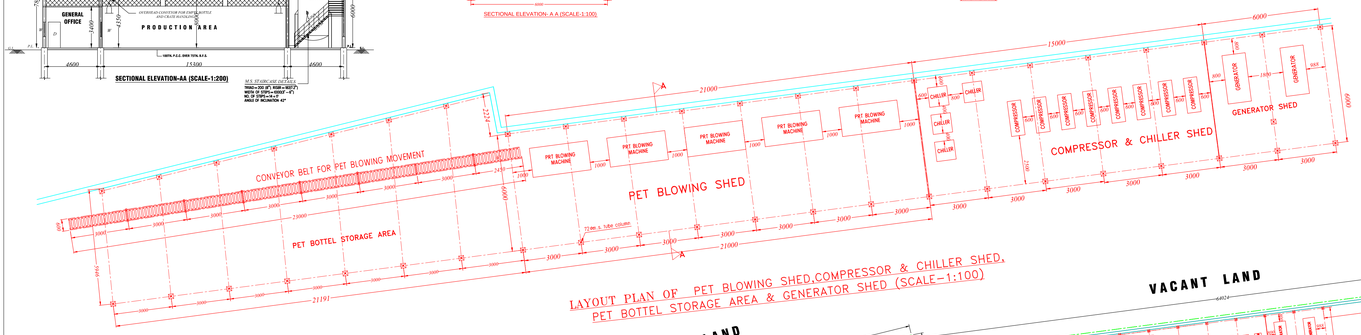

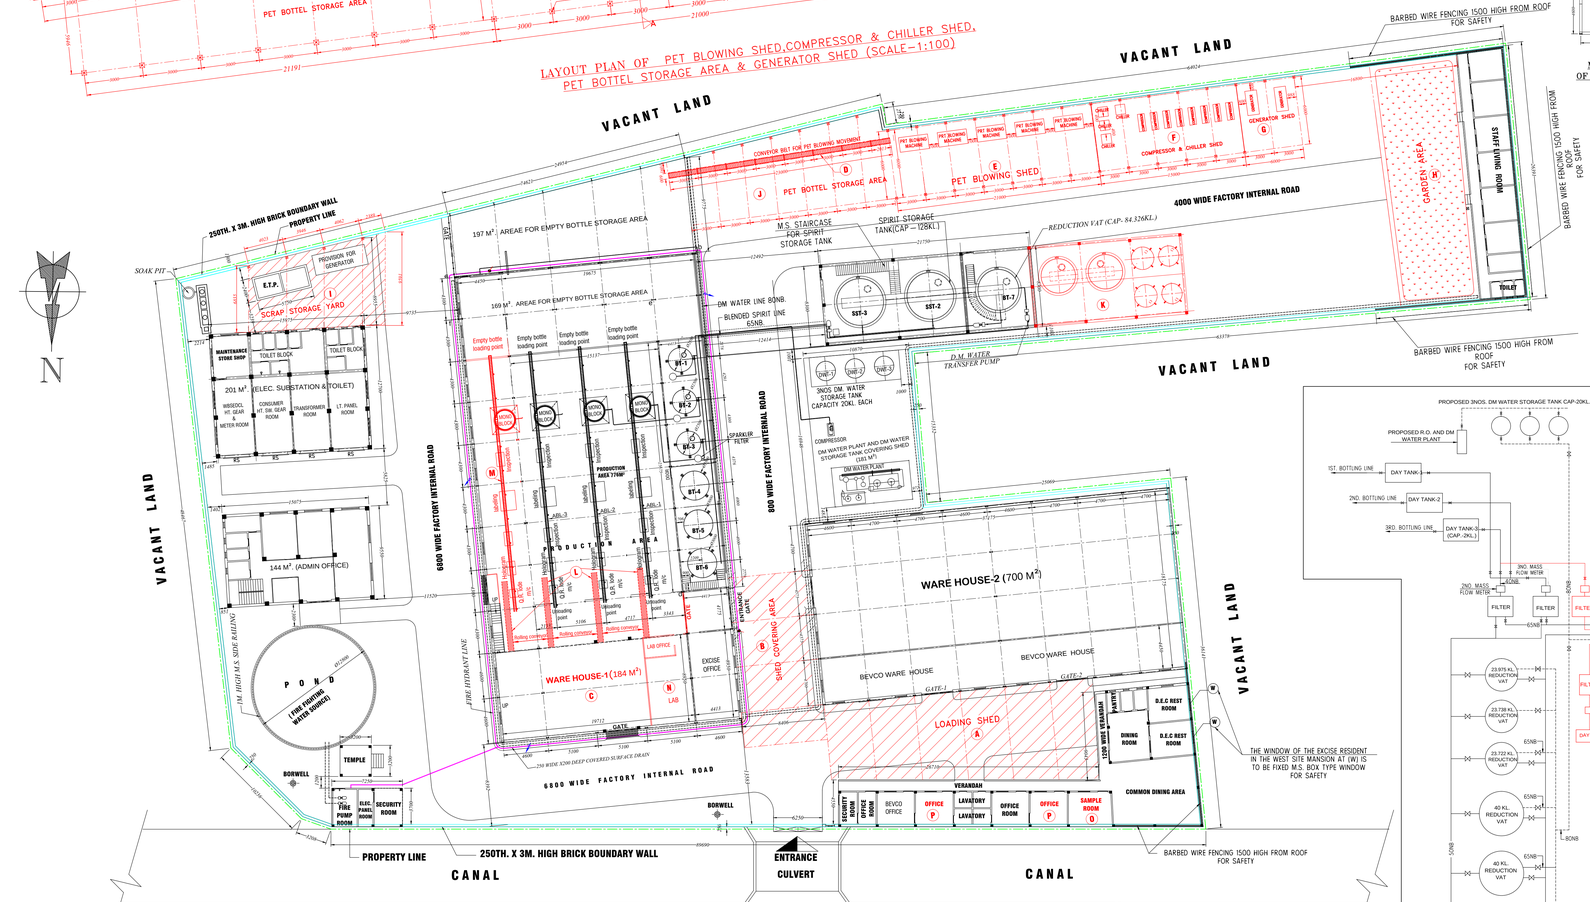

SITE PLAN (SCALE-1:200)

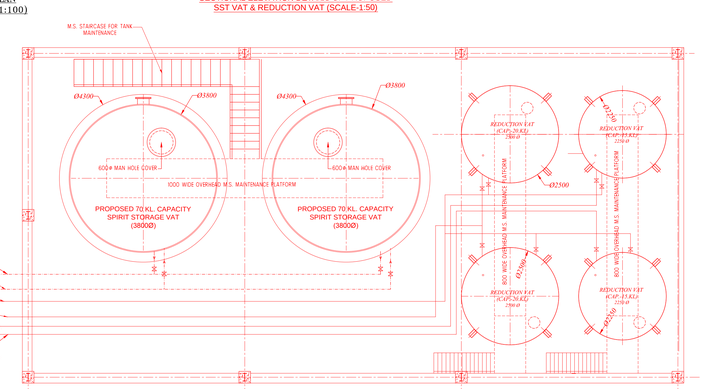

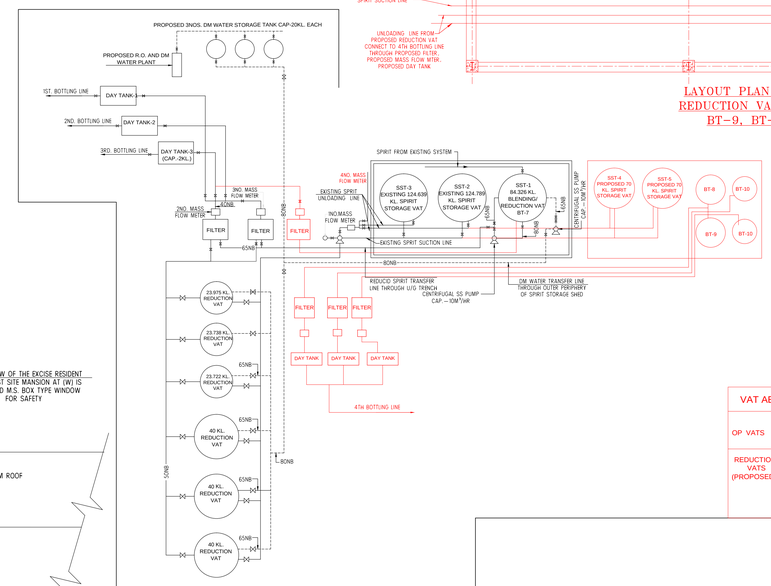

PROPOSED CONSTRUCTION ABBREVIATION	
A	LOADING SHED
B	SHED COVERING AREA
C	WARE HOUSE -1 (FOR GROUND FL.) & CARTOON BOX STORAGE AREA (FOR MEZZANINE FL.)
D	CONVEYOR BELT FOR PET BLOWING MOVEMENT
E	PET BLOWING SHED
F	COMPRESSOR & CHILLER SHED
G	GENERATOR SHED
H	GARDEN AREA
I	SCRAP STORAGE YARD
J	PET BOTTEL STORAGE AREA
K	PROPOSED 70 KL. CAPACITY 2NOS. SPIRIT STORAGE VAT & PROPOSED 20KL. CAPACITY 2NOS. REDUCTION VAT AND PROPOSED 15KL. CAPACITY 2NOS. REDUCTION VAT
L	ROLLING CONVEYOR (3NOS)
M	PROPOSED 4TH NO. BOTTLING LINE
N	LAB AND LAB OFFICE
O	SAMPLE ROOM
P	OFFICE

VAT ABBREVIATION		DIAMETER	CAPACITY
OP VATS	SST- 4	3800	70KL
	SST- 5	3800	70KL
REDUCTION VATS (PROPOSED)	BT- 8	2500	20KL
	BT- 9	2500	20KL
	BT- 10	2250	15KL
	BT- 11	2250	15KL

SIGNATURE OF ARCHITECT

SIGNATURE OF LICENCE OWNER OF THE PREMISES

1. PRECINCT OF THE FACTORY PREMISES SHOWN
2. EXISTING PORTION SHOWN IN
3. EXTENSION PORTION SHOWN IN
4. FIRE HYDRANT LINE SHOWN IN
5. FIRE HYDRANT POINT SHOWN IN
6. BOUNDARY WALL SHOWN IN

1) ALL DIMENSIONS ARE IN M

PROPOSED LAYOUT PLAN FOR ADDITION & ALTERNATION OF HERALD BEVERAGES PVT. LTD. C.S. MANUFACTURING SHEET NO.-1 OF 1

MOUZA-JIYANCHA, P.O-SADHURHAT, P.S-RAMNAGAR, DIST- SOUTH 24 PARGANAS , PIN-743504

SUBJECT			
DETAIL PLAN	DRAWN BY	S.D	
	CHECKED BY	B.D	
	APPROVED		
	SCALE	1:200,100,50	
	DATE	04.03.2020	
	REV.	0	
	SHEET NO.	1 OF 1	