Sheet Title
WORKING PLAN
Ground Floor Plan

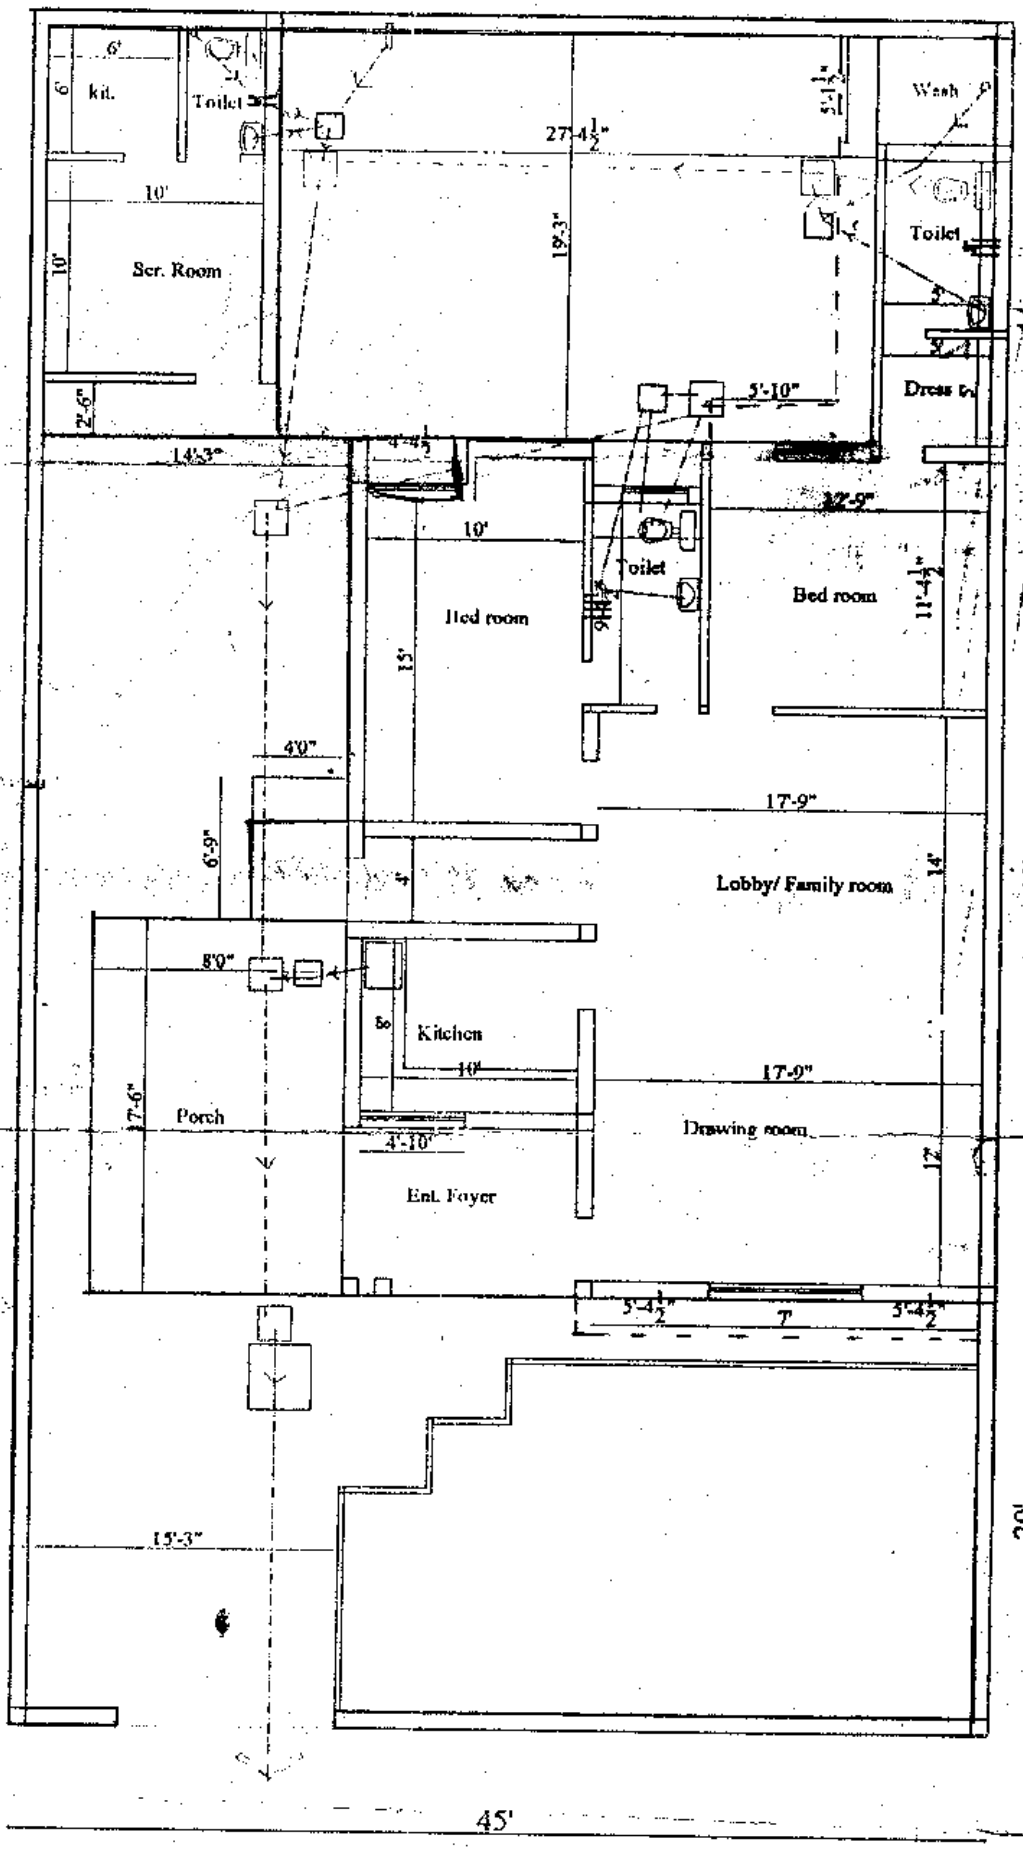

GROUND FLOOR PLAN
HIG 45'0" x 80'0" (Cov area= 1750sq.ft.)

I.T (Inspection chamber 18" x 18")

G.T (Gully trap 12" x 12")

M.T (Master trap 30" x 30")

DESIGNERS
CITY BUILD-CON
Bharat plaza Complex, Garh road, Meerut
Ph: 0121-2762860, 2761526