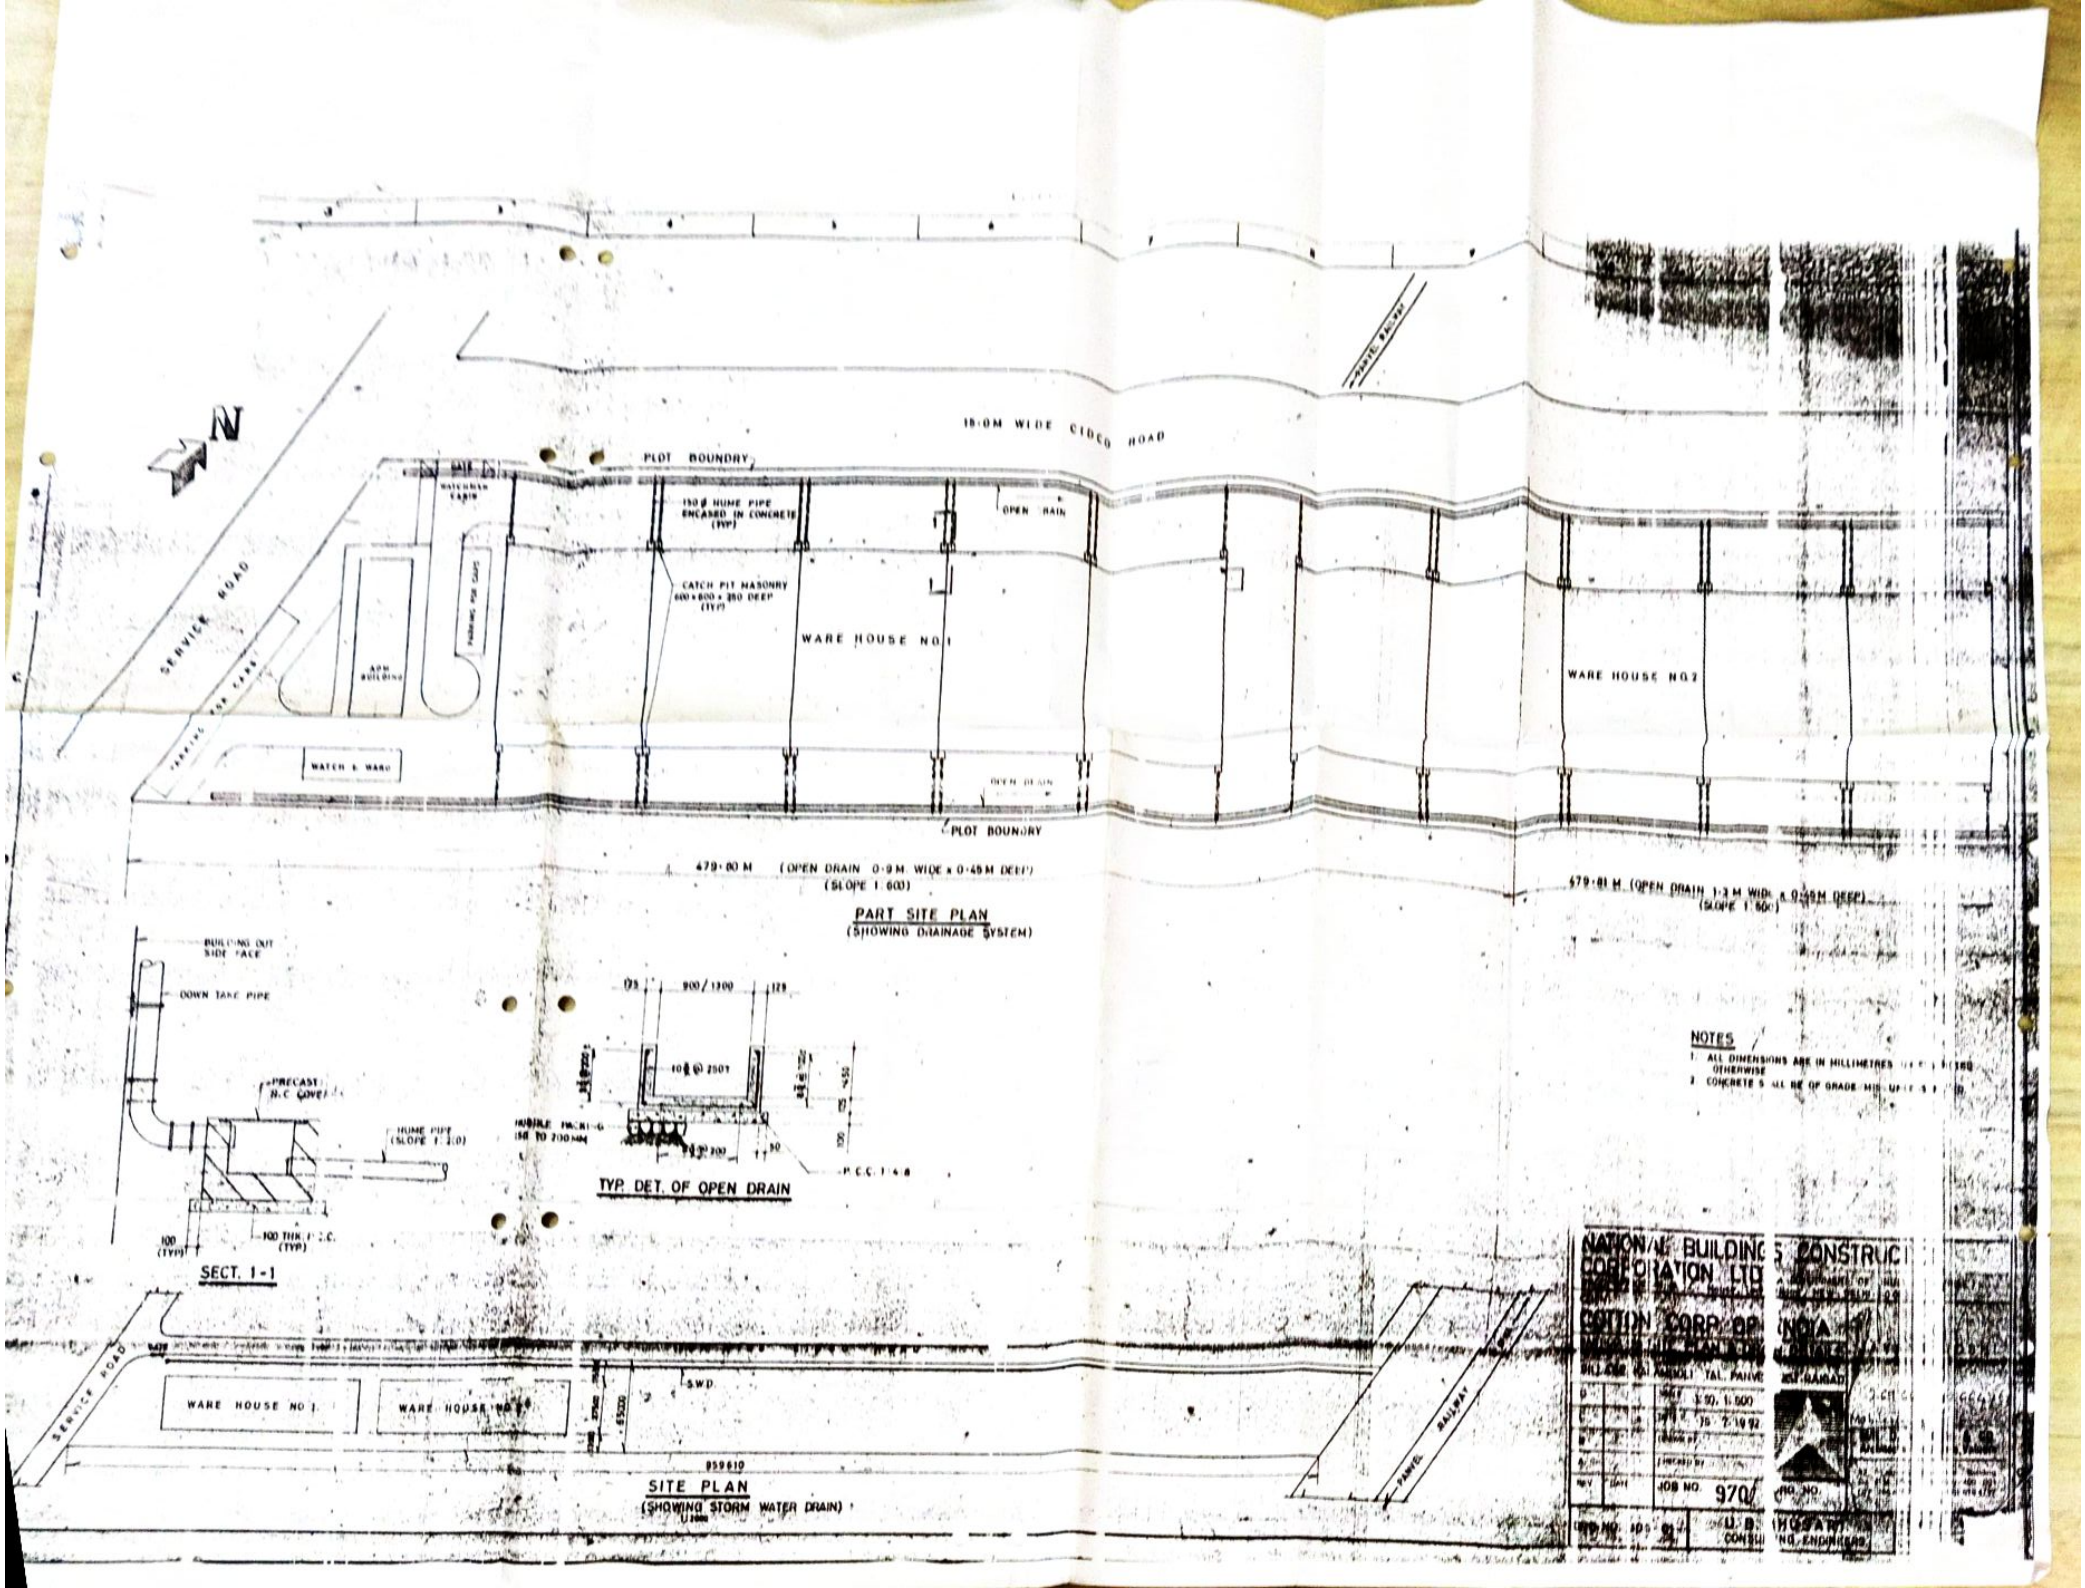
N
15·0M WIDE CIDCO ROAD
PLOT BOUNDRY
SERVICE ROAD
WATCH & WARD
WARE HOUSE NO.1
WARE HOUSE NO.2
OPEN DRAIN
PLOT BOUNDRY
479·80 M (OPEN DRAIN 0·9 M. WIDE x 0·45M DEEP)
(SLOPE 1 600)
679·81 M (OPEN DRAIN 1·2 M WIDE x 0·45M DEEP)
(SLOPE 1 60)
PART SITE PLAN
(SHOWING DRAINAGE SYSTEM)
BUILDING OUT SIDE FACE
DOWN TAKE PIPE
PRECAST R.C COVER
HUME PIPE (SLOPE 1 : 1·0)
100 THK P.C.C. (TYP)
SECT. 1-1
TYP. DET. OF OPEN DRAIN
NOTES
1. ALL DIMENSIONS ARE IN MILLIMETRES
OTHERWISE
2. CONCRETE
SERVICE ROAD
WARE HOUSE NO 1
WARE HOUSE NO 2
SWD
RAILWAY
SITE PLAN
(SHOWING STORM WATER DRAIN)
JOB NO. 970