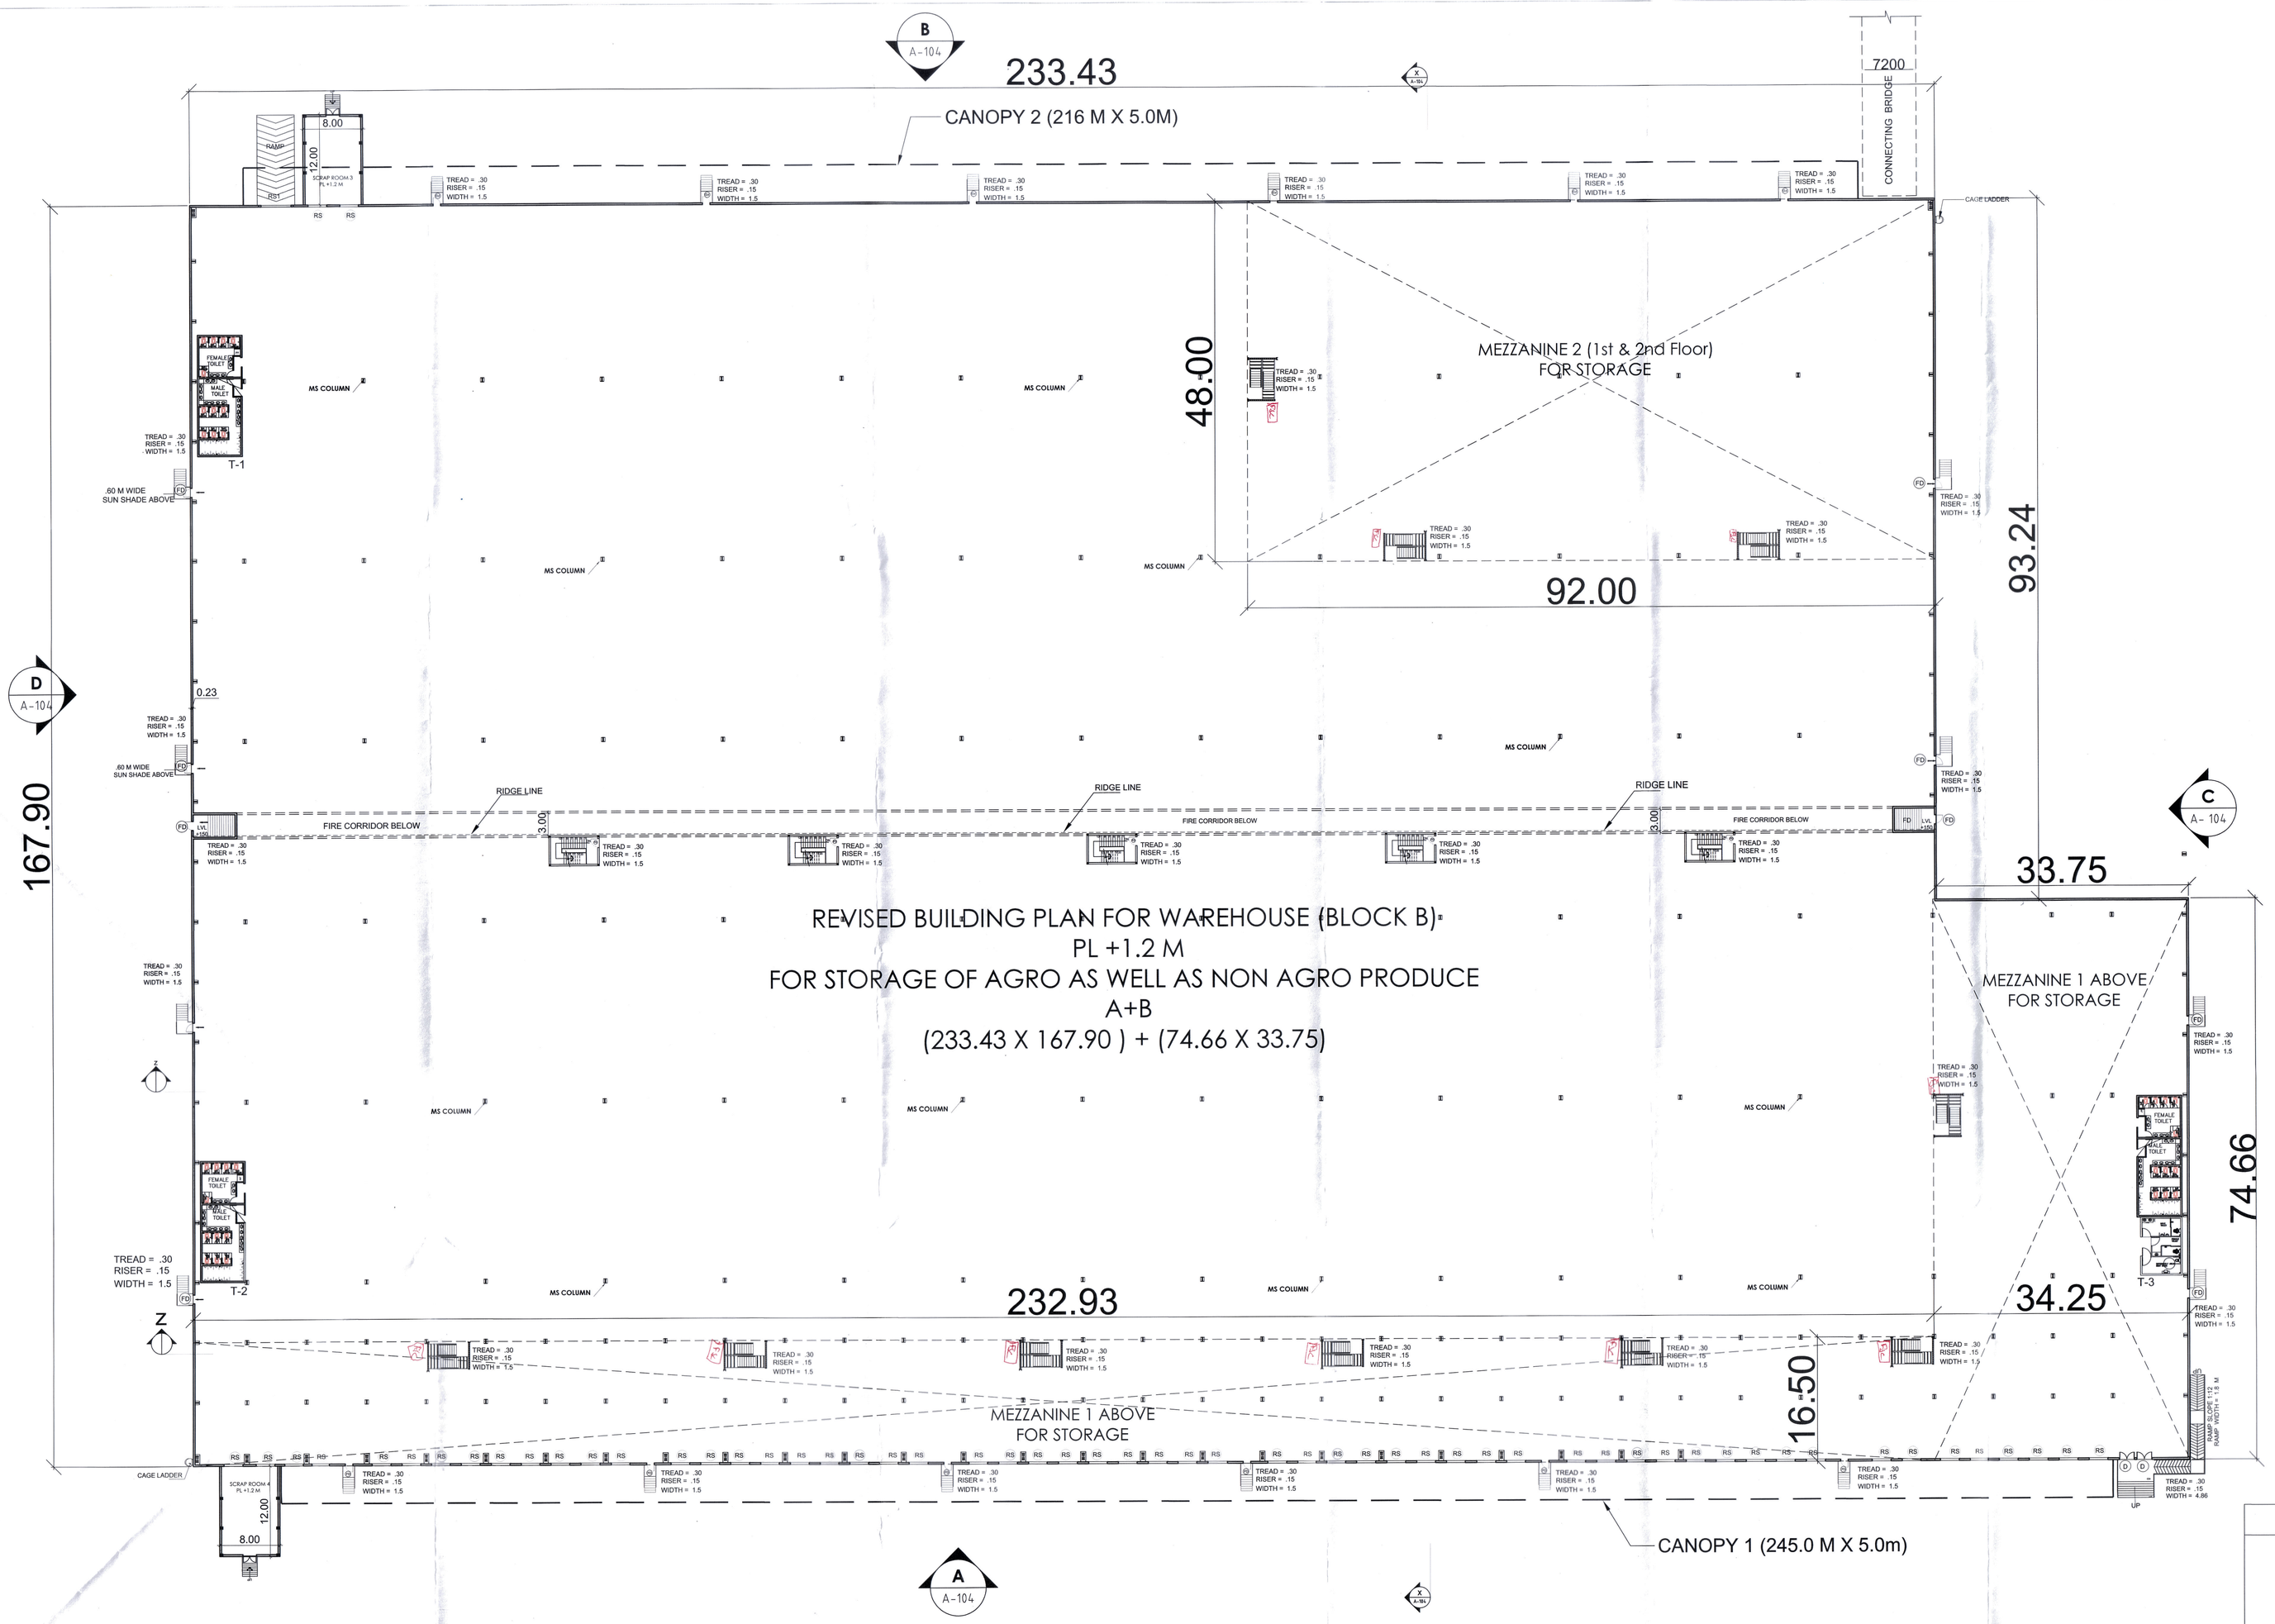

NOTES :
VENTILATION

1. ALL OFFICE BLOCK & TOILET BLOCKS OFFICE WATCH WARD SHALL BE FULLY AIR CONDITIONED & MECHANICALLY VENTILATED WITH 100% POWER BACKUP
2. AUTOMATIC SPRINKLER FOR FIRE FIGHTING WILL BE PROVIDED IN ALL WARE HOUSE BLOCKS AS PER FIRE NORMS

Schedule Of Doors & Windows

S.NO.	TYPE	SIZE	CILL	LINTEL
1.	RS	2500 X 4000	0.0	3000
2.	RS1	4000 X 5000	0.0	5000
3.	FD	1200 X 2100	0.0	2100
4.	D	2400 X 2100	0.0	2100
5.	D1	1200 X 2400	0.0	2400
6.	D2	900 X 2400	0.0	2400
7.	D3	750 X 2100	0.0	2100
7.	SD	1200 X 2400	0.0	2400

Checked and found ok for Public Health (Inform) Service only subject to comments in in forwarding letter No. XCEPHQ/ (175204) Dt. 29/03/21
Additional Chief Engineer (HQ)
HSVP, Panchkula

STP (HQ) Member Secretary, BPAC
CTP (HQ) Member BPAC
CTP (HQ) Vice-Chairman BPAC
DD(HQ) Member BPAC

OWNERS' SIGN:
ARCHITECT'S SIGN:
RANJEET YADAV
ARCHITECT
CA/2005/36179

SHEET TITLE:
GROUND FLOOR PLAN

DRAWING NO:
SD -02

SCALE: 1:300
DATE: AUG 2021

PC DESIGNS
PRIVATE LIMITED
ARCHITECTS' ENGINEERS' PLANNERS
340,SULTANPUR, MG ROAD, NEW DELHI-110030

REVISED BUILDING PLAN FOR WAREHOUSE FOR STORAGE OF AGRO AS WELL AS NON-AGRO PRODUCE FOR AN AREA MEASURING 170726.63 SQM. IN REVENUE ESTATE OF VILLAGE YAKUBPUR, TEHSIL BADLI, DIST. JHAJJAR FOR- P.R.J WAREHOSUING PVT. LTD.