SANCTIONED
TO BE READ WITH THIS OFFICE
MEMO NO.:
DATED :

DDT(T)
MEMBER
BPAC

J.D. P.A. A.T.P.

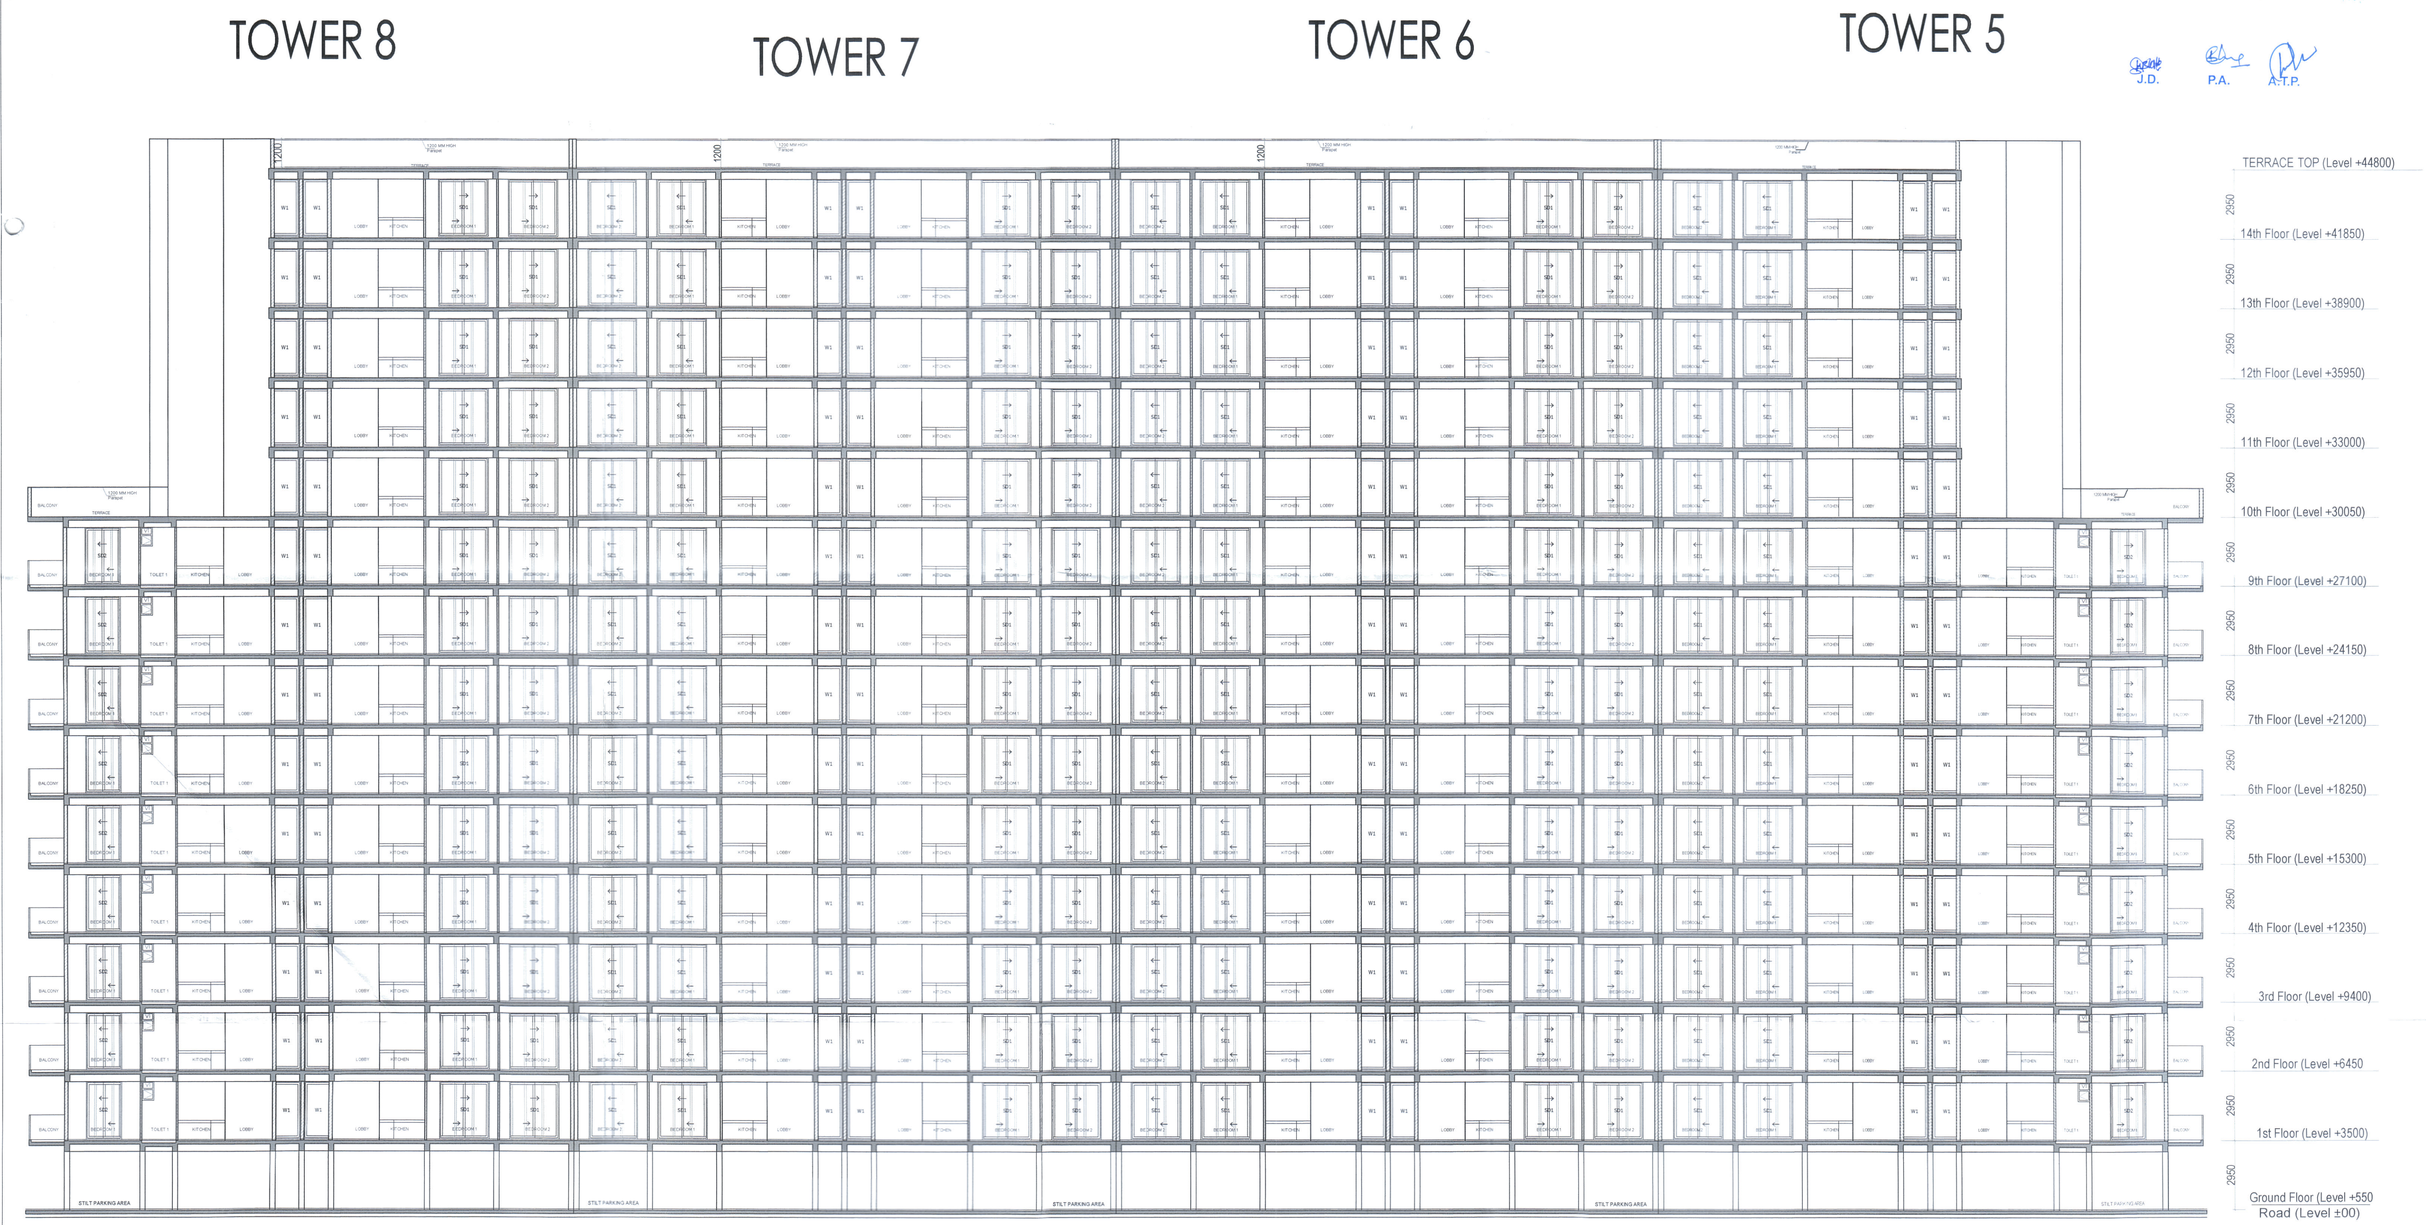

SECTION-A-A'

CLIENT:- SH. JAGDISH S/O SH. LAXMI NARAYAN AND OTHERS IN COLLABORATION WITH RISEONIC REALITY PVT. LTD.

PROJECT : -
PROPOSED BUILDING PLAN OF AFFORDABLE GROUP HOUSING COLONY OVER AN AREA MEASURING 6.15 ACRE(LICENCE NO.03 DATED 07.01.2022) IN SECTOR-70, GURUGRAM BEING DEVELOPED BY SH. JAGDISH S/O SH. LAXMI NARAYAN AND OTHERS IN COLLABORATION WITH RISEONIC REALITY PVT. LTD.

ARCHITECTS
Pinnacle Architects Pvt.Ltd.
938 , SECTOR 14 , GURGAON
HARYANA

SCALE : 1:100

DRAWING NAME
SECTION

DRAWING N0.- 13

Riseonic Realty Pvt. Ltd.
Authorised Signatory
APPLICANT'S SIGN.

VIMAL BAJAJ
Architect CA/96/19791
938, Sector-14, Gurgaon
ARCHITECT'S SIGN