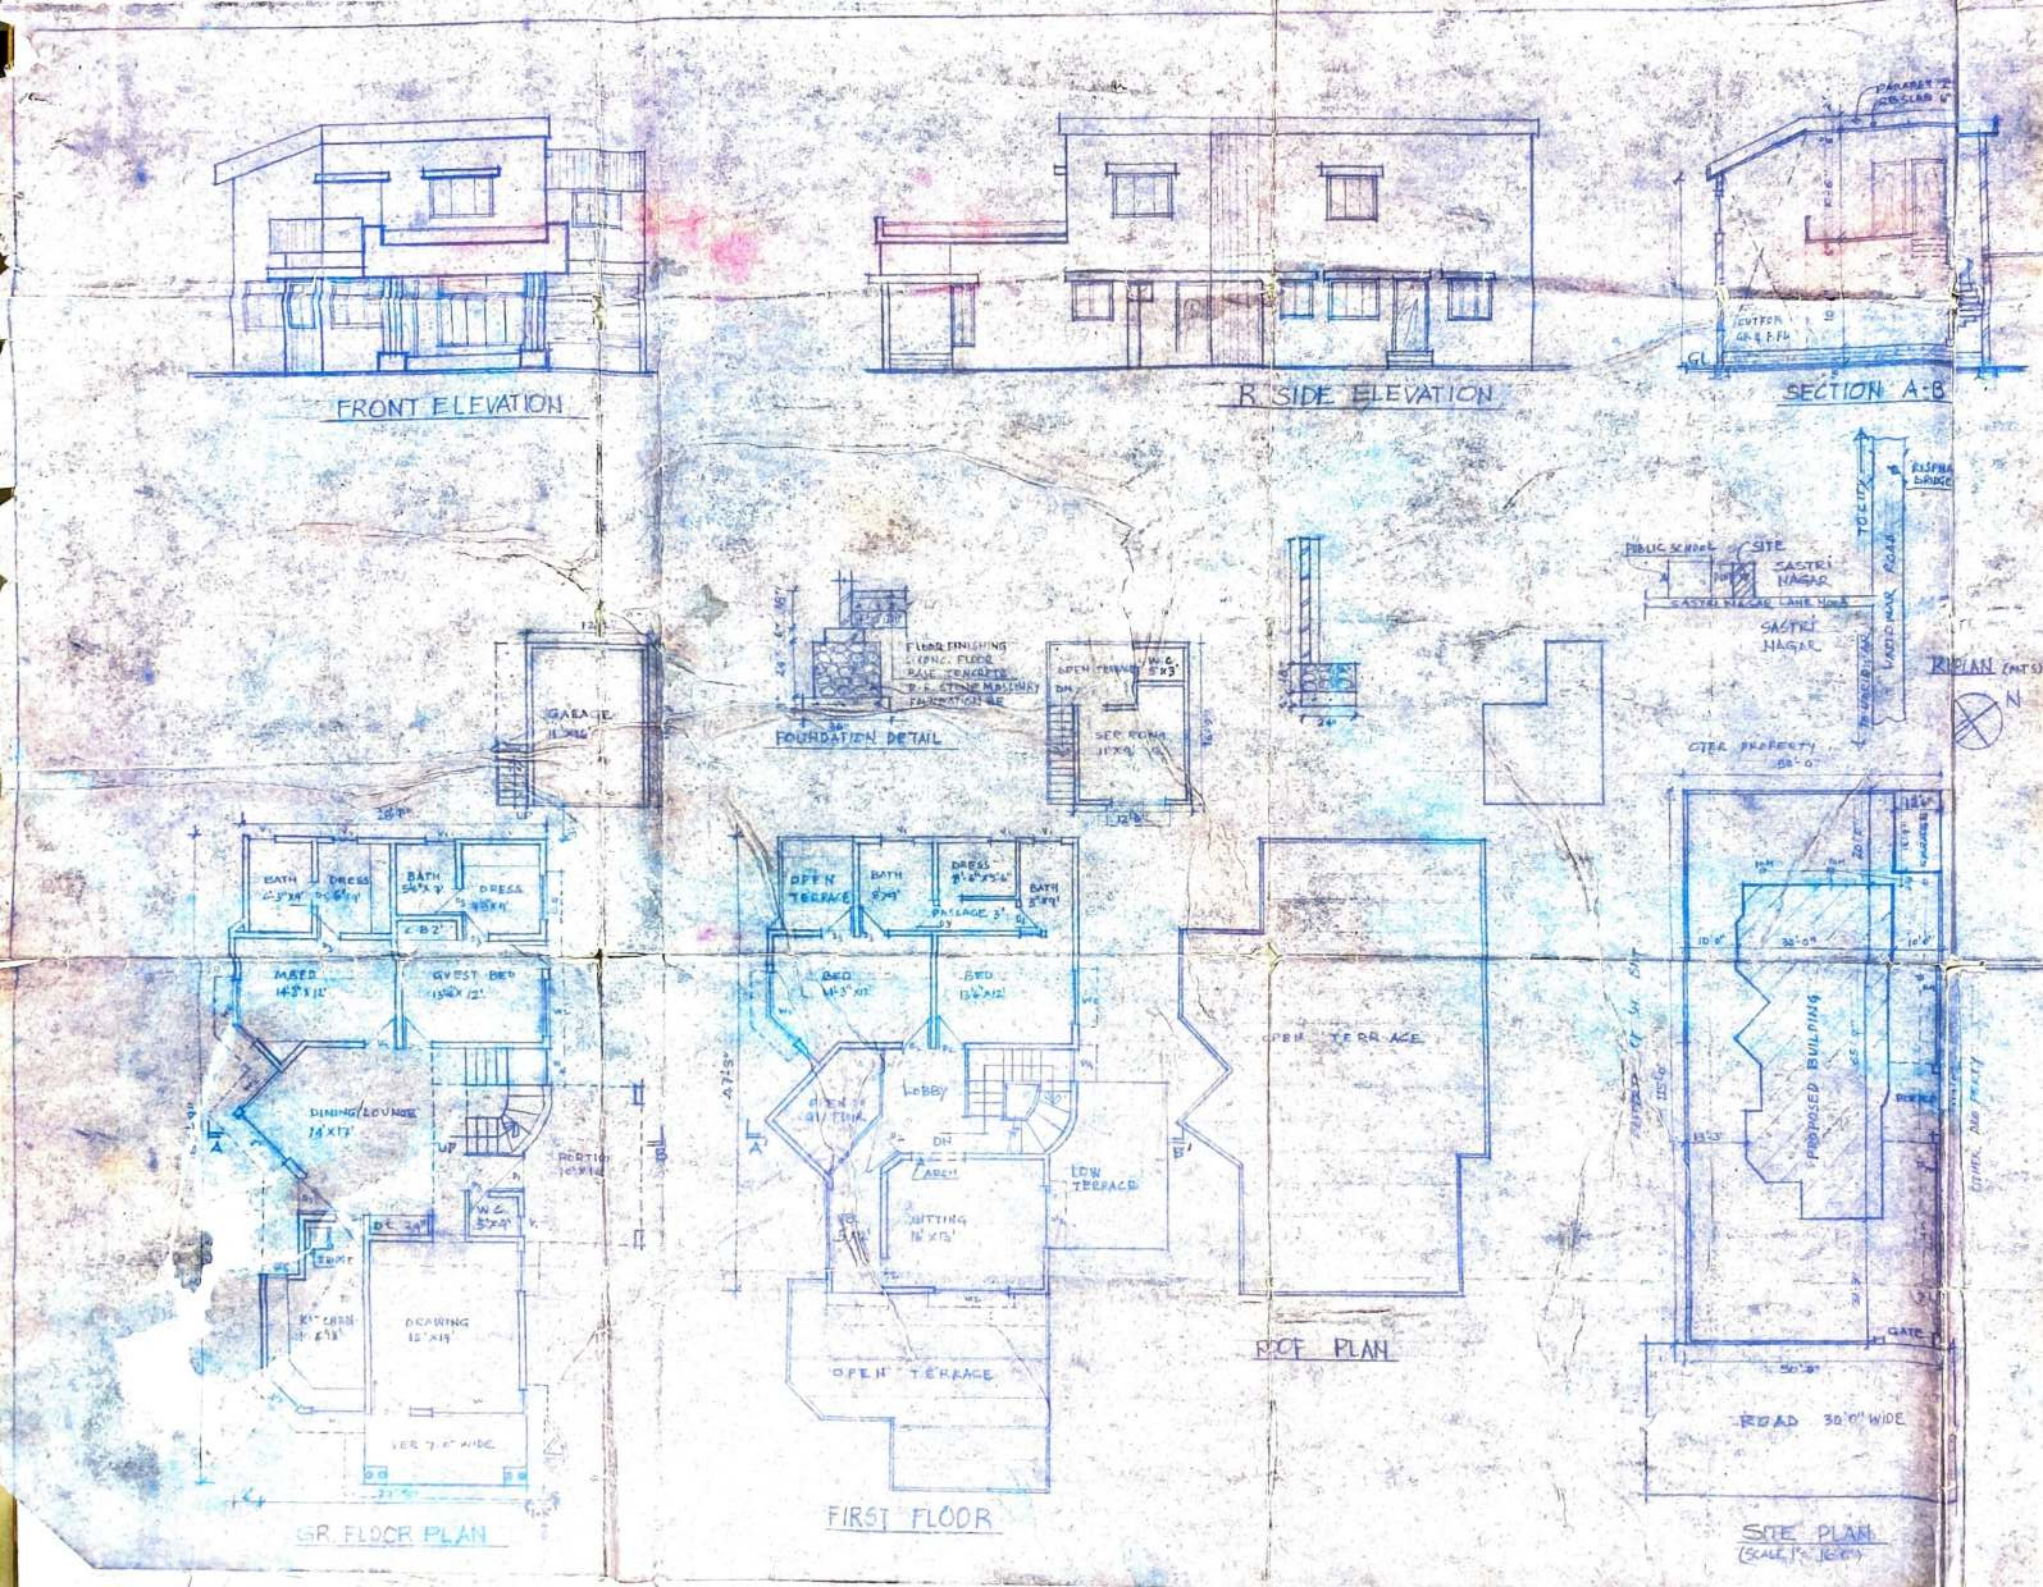
FRONT ELEVATION
R. SIDE ELEVATION
SECTION A-B
FOUNDATION DETAIL
GARAGE
BATH
DRESS
MASTER BED
GUEST BED
DINING/LOUNGE
PORTICO
W.C.
KITCHEN
DRAWING
GR. FLOOR PLAN
OPEN TERRACE
BED
LOBBY
SITTING
LOW TERRACE
FIRST FLOOR
ROOF PLAN
PUBLIC SCHOOL
SITE
SASTRI NAGAR
SASTRI NAGAR LANE
TO CITY
RIVER BRIDGE
RIVER
OTHER PROPERTY
PROPOSED BUILDING
GATE
ROAD 30'-0" WIDE
SITE PLAN
(SCALE 1" = 16'-0")