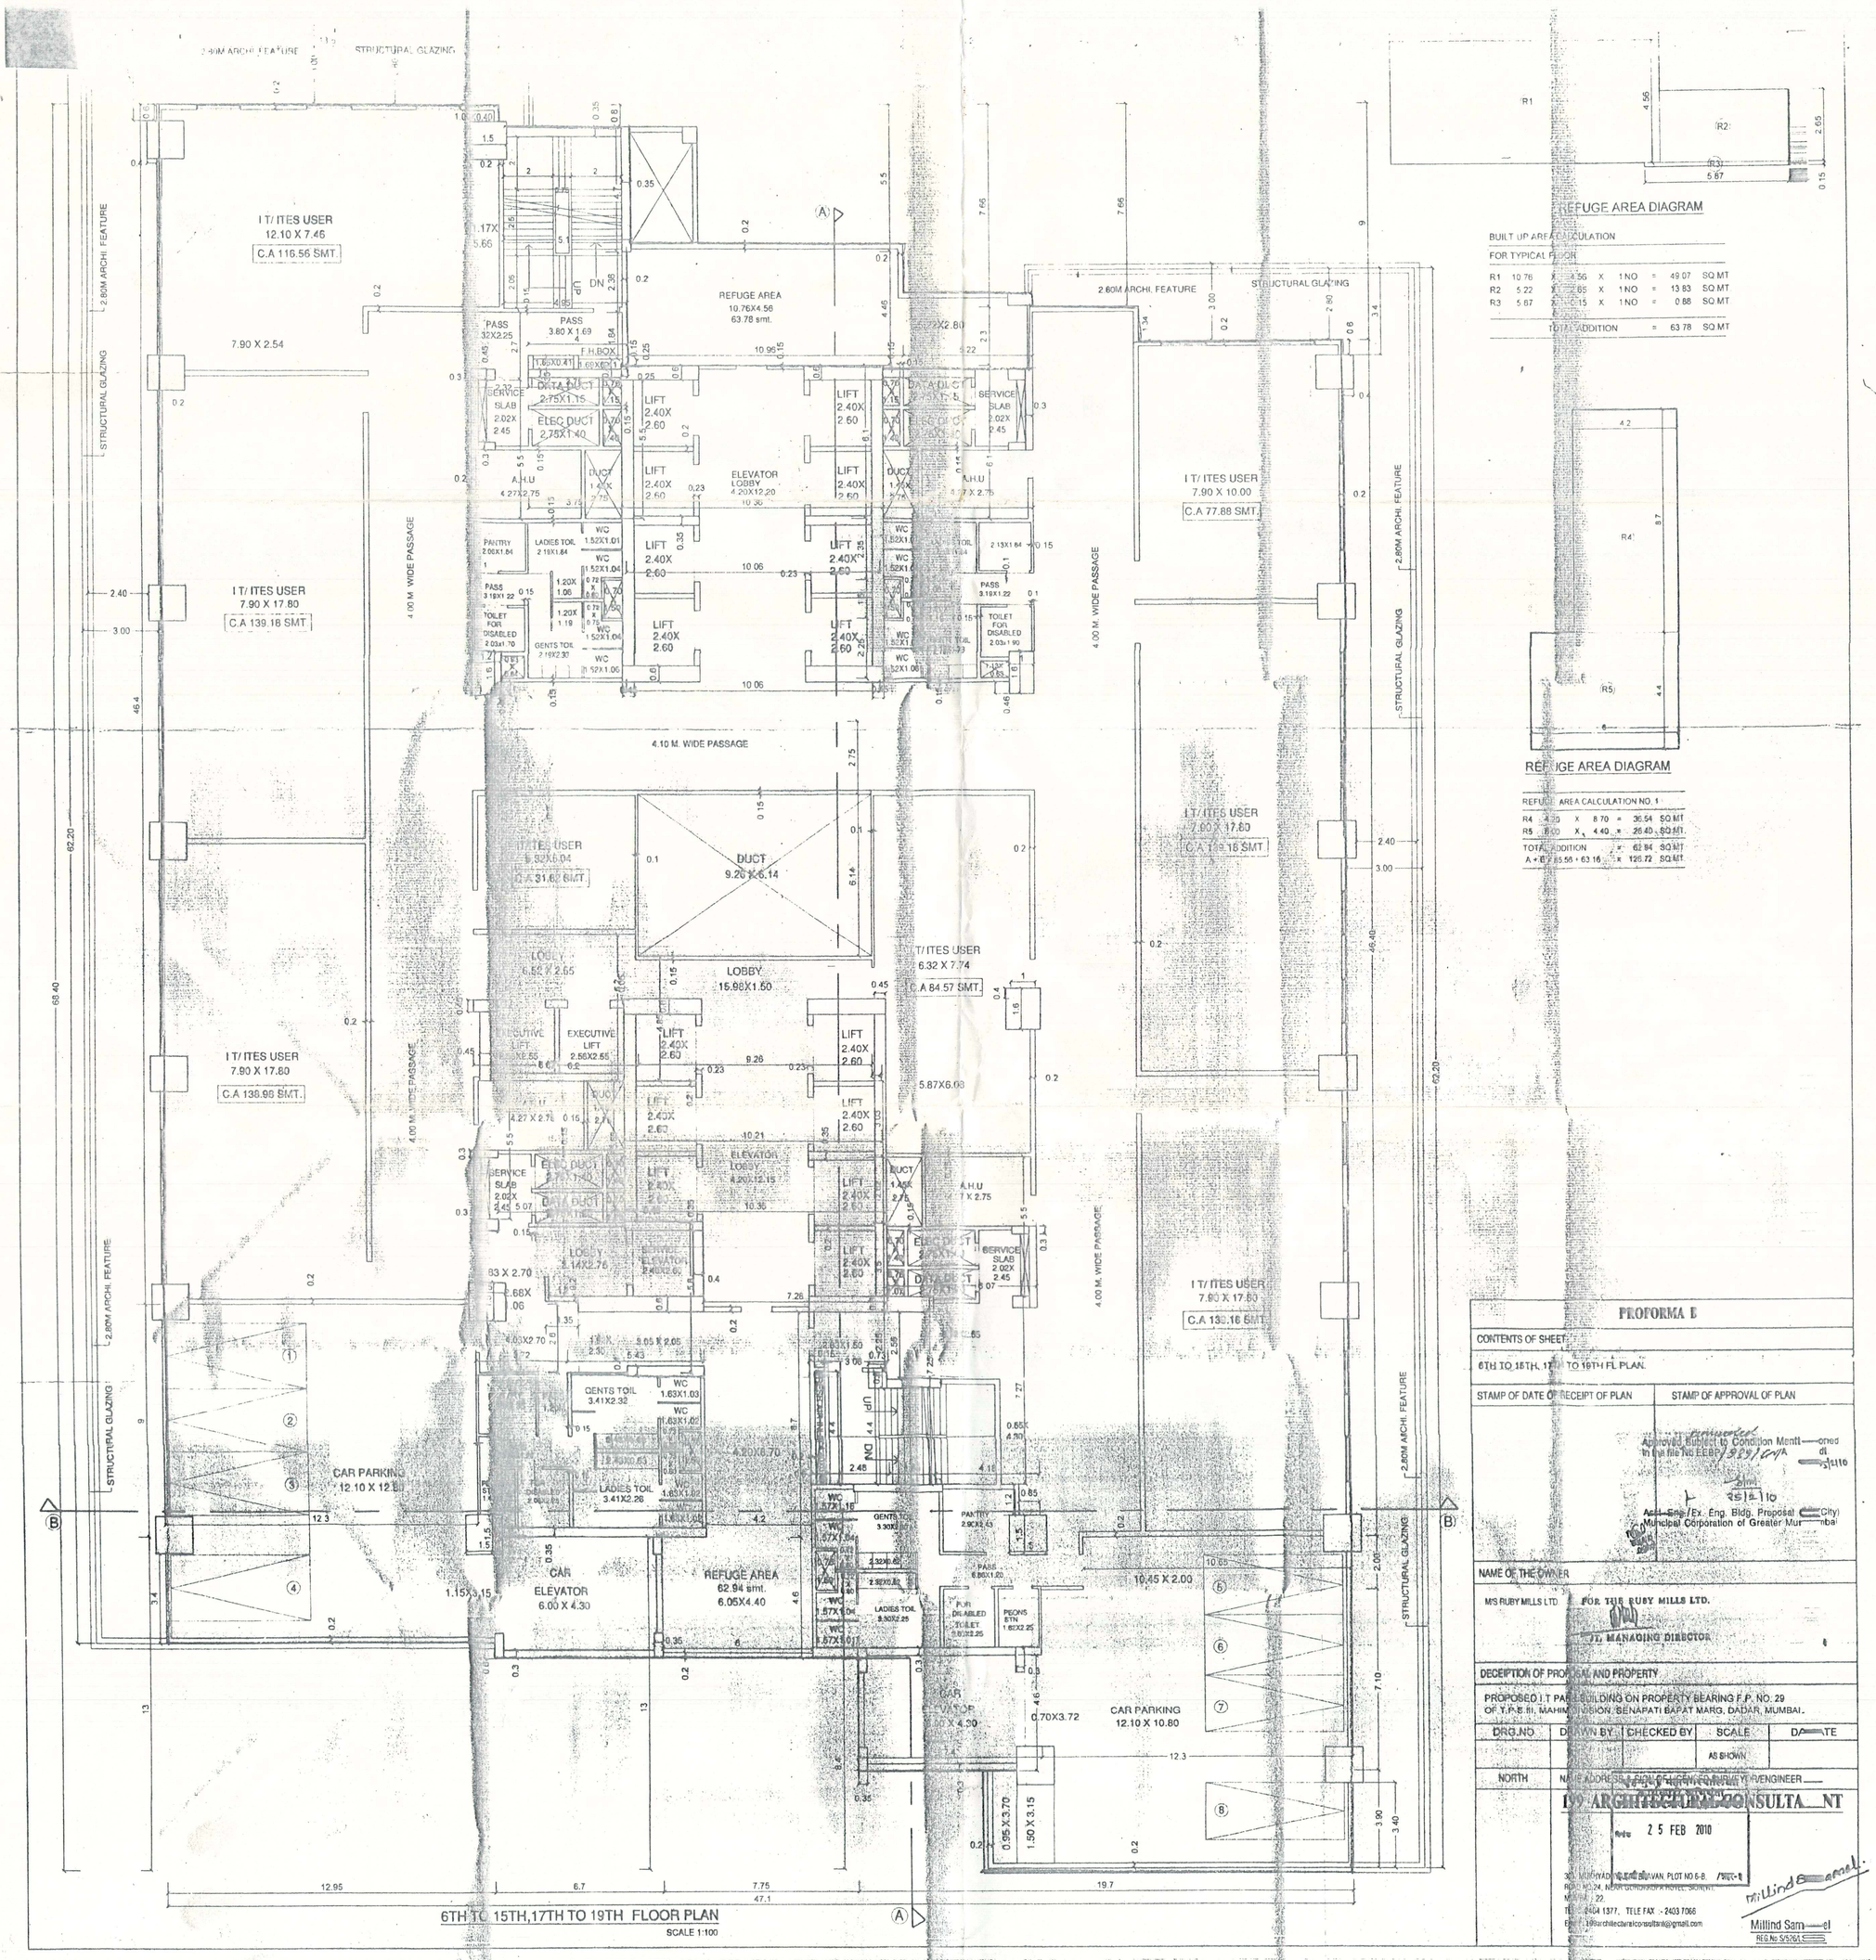

REFUGE AREA DIAGRAM

BUILT UP AREA CALCULATION

FOR TYPICAL FLOOR

R1	10.76	X	4.56	X	1 NO	=	49.07	SQ.MT
R2	5.22	X	2.65	X	1 NO	=	13.83	SQ.MT
R3	5.67	X	0.15	X	1 NO	=	0.88	SQ.MT
					TOTAL ADDITION	=	63.78	SQ.MT

REFUGE AREA DIAGRAM

REFUGE AREA CALCULATION NO. 1

R4	4.20	X	8.70	=	36.54	SQ.MT
R5	6.00	X	4.40	=	26.40	SQ.MT
TOTAL ADDITION				=	62.94	SQ.MT
A + B	85.55 + 63.16			=	126.72	SQ.MT

PROFORMA B

CONTENTS OF SHEET:

6TH TO 15TH, 17TH TO 19TH FL PLAN.

STAMP OF DATE OF RECEIPT OF PLAN	STAMP OF APPROVAL OF PLAN
	Approved Subject to Condition Mentioned in the file No EE BP/959/CP/A 25/2/10 25/2/10 Asst. Eng./Ex. Eng. Bldg. Proposal (City) Municipal Corporation of Greater Mumbai

NAME OF THE OWNER

M/S RUBY MILLS LTD. FOR THE RUBY MILLS LTD.

MANAGING DIRECTOR

DECEIPTION OF PROPOSAL AND PROPERTY

PROPOSED I.T PARK BUILDING ON PROPERTY BEARING F.P. NO. 29 OF T.P.S. III, MAHIM DIVISION, SENAPATI BAPAT MARG, DADAR, MUMBAI.

DRG.NO	DRAWN BY	CHECKED BY	SCALE	DATE
			AS SHOWN	

NORTH

NAME ADDRESS & SIGNATURE OF ARCHITECT/ENGINEER

199 ARCHITECTURAL CONSULTANT

Date 25 FEB 2010

301, MADHAVAD[illegible] BHAVAN, PLOT NO 6-8, [illegible] ROAD NO.24, NEAR GURUDWARA HOTEL, SION(W), MUMBAI - 22.
TEL : 2404 1377, TELE FAX : 2403 7066
E-mail : 199architecturalconsultant@gmail.com

Millind Sam[illegible]el
REG.No.S/5263