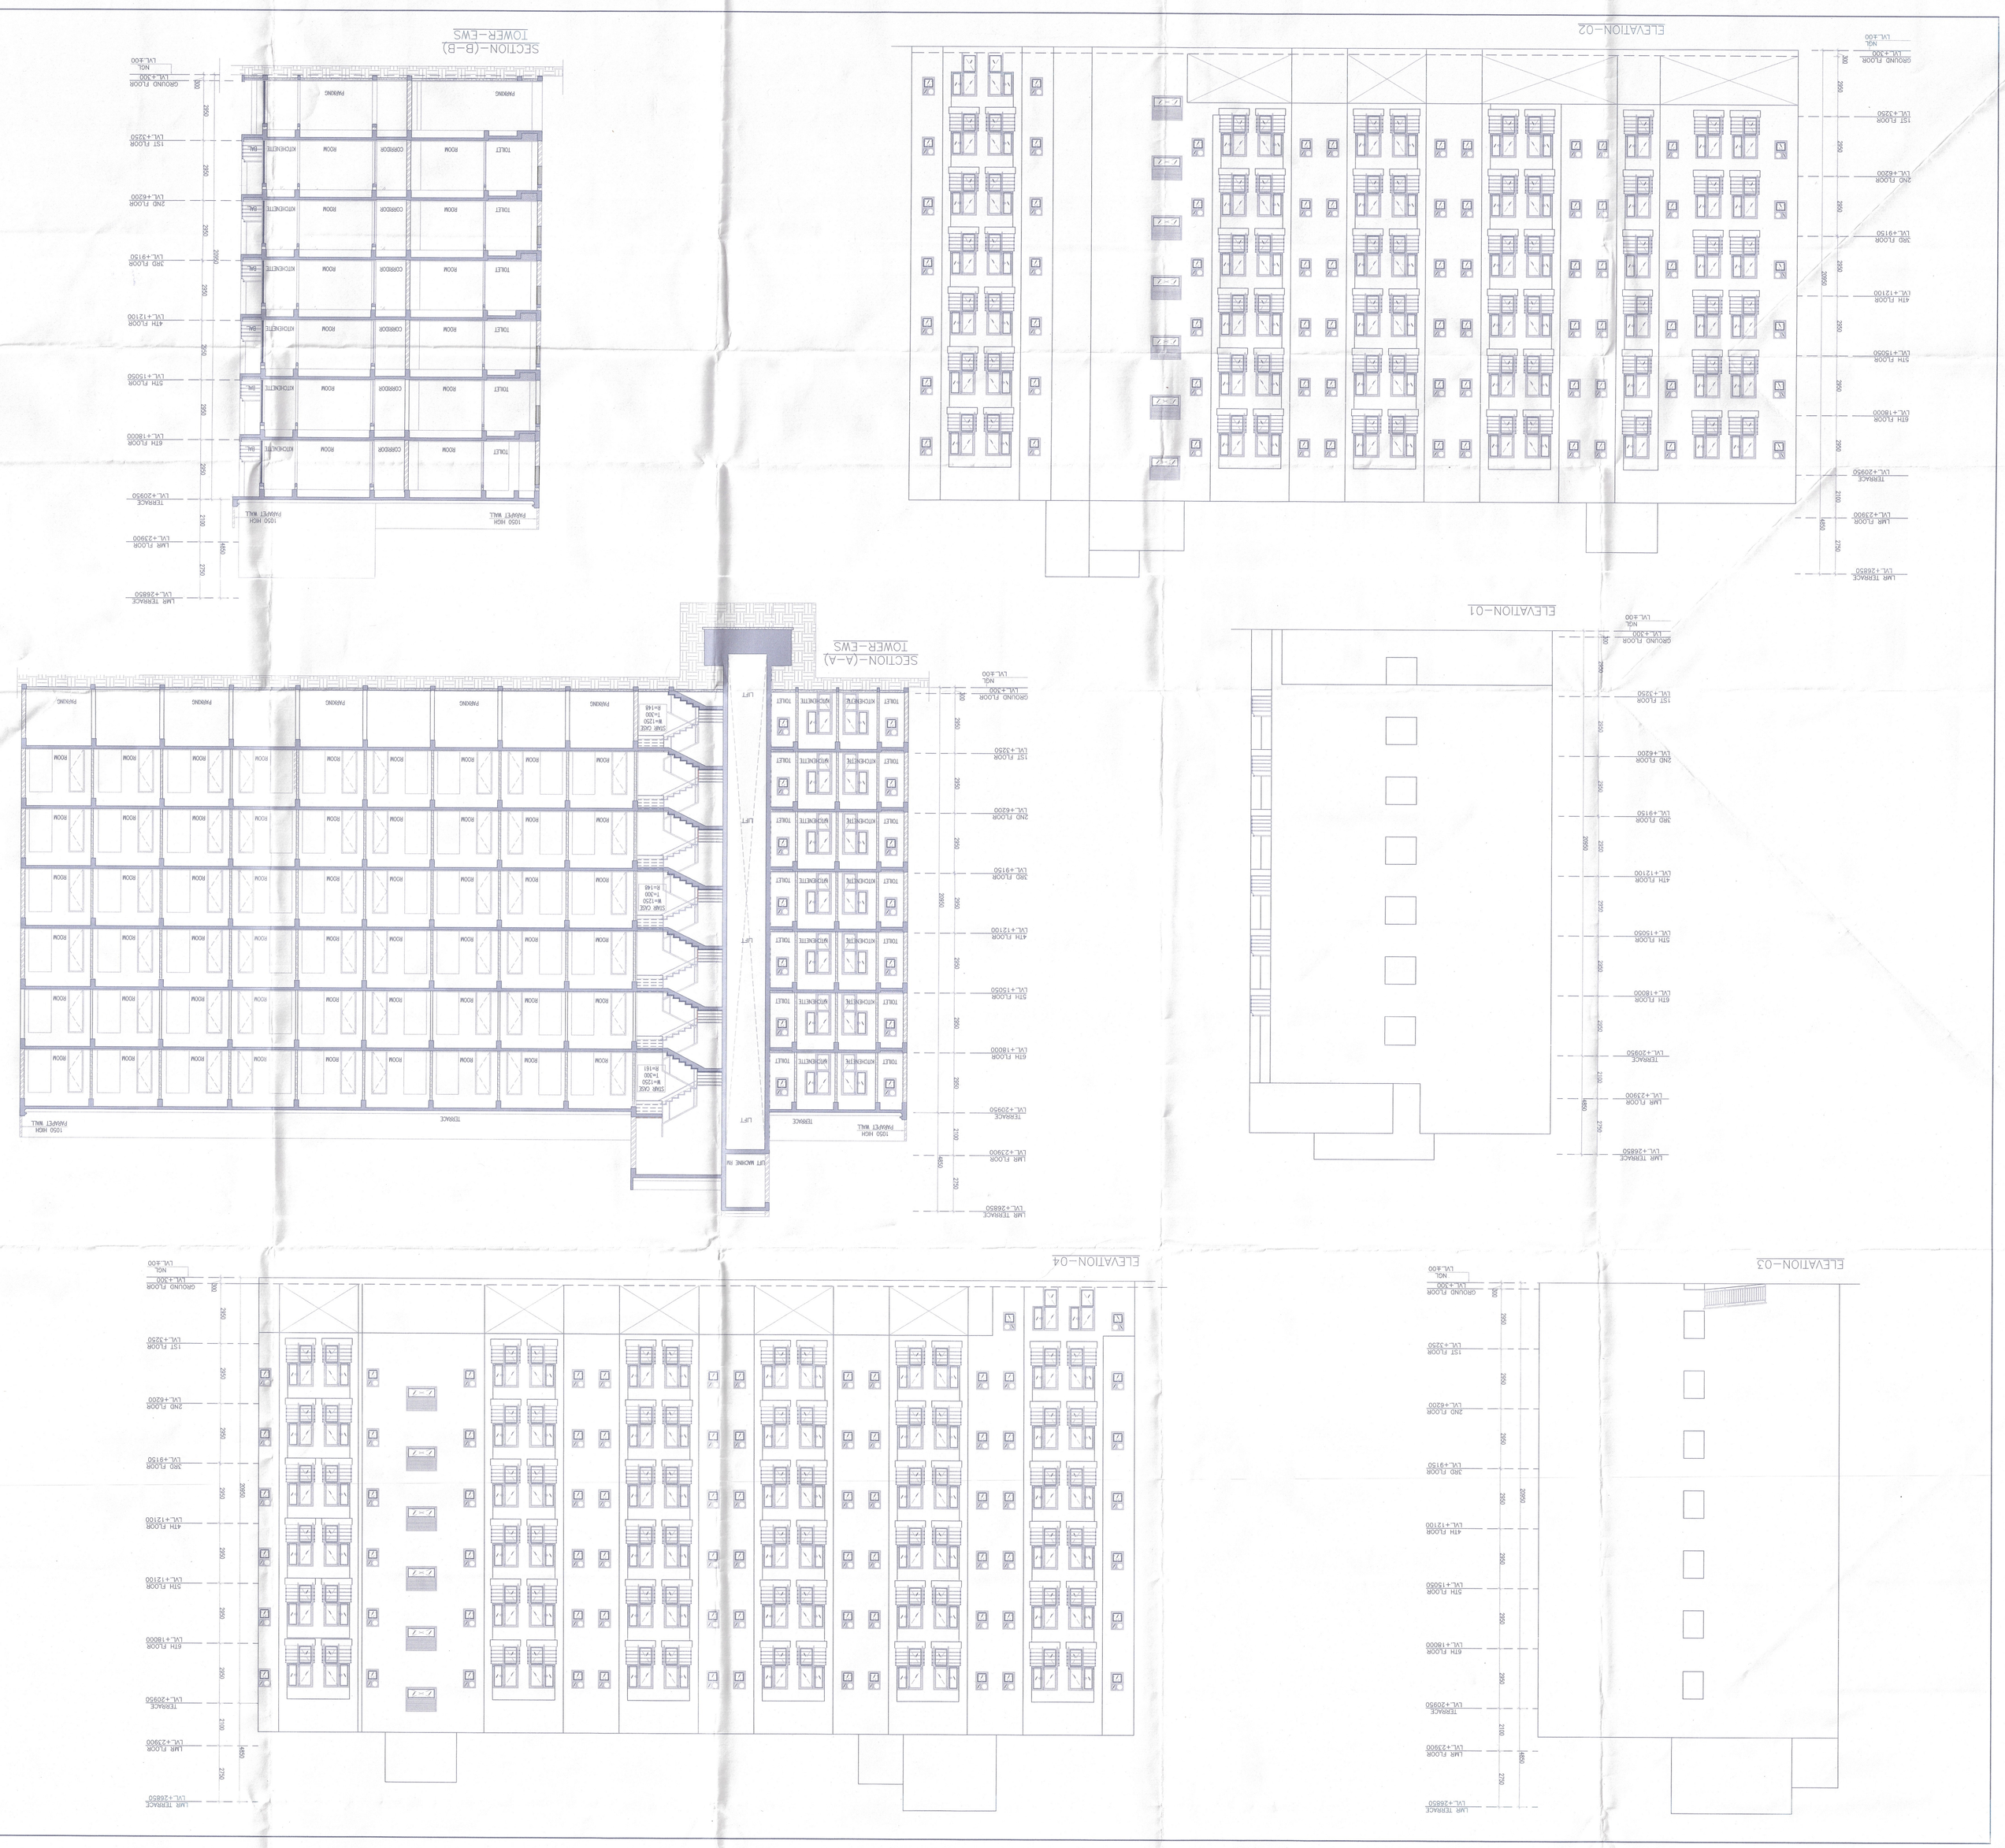

PROJECT:-

PROPOSED BUILDING PLAN OF GROUP HOUSING COLONY AEASURING24.10 ACRES (LICENCE NO 80 OF 2012 DATED 17/08/2012) IN SECTOR 106, GURUGRAM, MANESAR, URBAN COMPLEX BEING DEVELOPED BY AIRMID DEVELOPERS LTD. & OTHERS.

OWNER'S SEAL & SIGNATURE

Airmid Developers Limited
Authorised Signatory

ARCHITECT'S SEAL & SIGNATURE

DELHI MEMBER BPAC

ANIMESH CHANDRA VAIDYA
Architect No. CA/75/02006
H. No. 163, Pkt-II
New Palam Vihar, Gurugram

AUG.-2022.	Scale : 1:100

Drawing Title:- **EWS**
ELEVATION 01 TO 04
&
SECTION-A-A B-B

Drawing No:- D-02

Note:-

1 BUILDING HAS AUTOMATIC SPRINKLER SYSTEM WHEREVER REQUIRED BY NBC.

2 BUILDING WILL BE DESIGNED (STRUCTURES) AS PER RELEVENT IS CODES FOR EARTH QUAKE RESISTANCE.

ATP(HQ)	STP(HQ)	STP(Gurugram)
Manohar	Manoj Kumar	Parmanand
BPAC	BPAC	BPAC BPAC

SANCTIONED
TO BE READ WITH THIS OFFICE
MEMO NO.:
DATED:

DINESH KUMAR
PA(HQ)

J.D. PA. A.T.P.