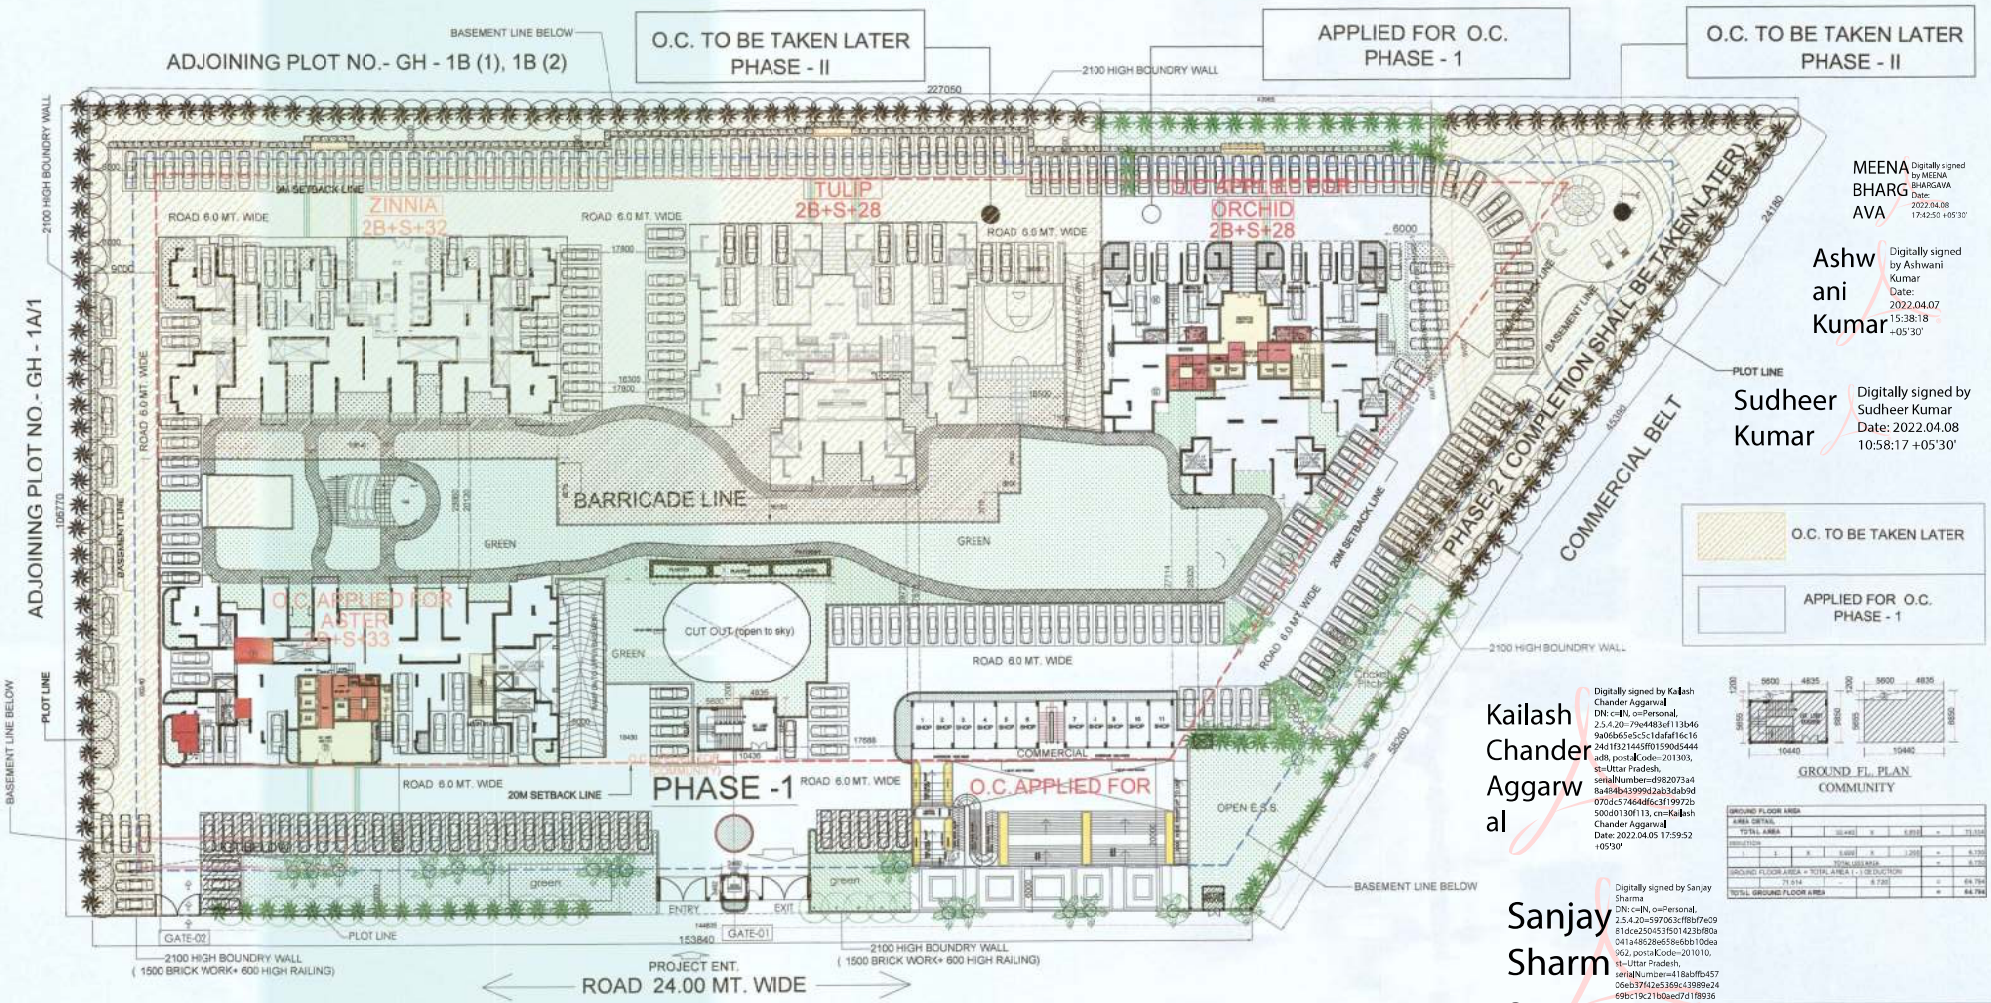

MEENA BHARGAVA Digitally signed by MEENA BHARGAVA Date: 2022.04.08 17:42:50 +05'30'

Ashwani Kumar Digitally signed by Ashwani Kumar Date: 2022.04.07 15:38:18 +05'30'

Sudheer Kumar Digitally signed by Sudheer Kumar Date: 2022.04.08 10:58:17 +05'30'

O.C. TO BE TAKEN LATER

APPLIED FOR O.C. PHASE - 1

Kailash Chander Aggarwal Digitally signed by Kailash Chander Aggarwal DN: c=IN, o=Personal, 2.5.4.20=79e4483ef113b469a06b65e5c5c1dafaf16c1624d1f321445ff01590d5444a8b, postalCode=201303, st=Uttar Pradesh, serialNumber=d982073a48a484b43999d2ab3dab9d070dc57464df6c3f199726b500d0130f113, cn=Kailash Chander Aggarwal Date: 2022.04.05 17:59:52 +05'30'

GROUND FL. PLAN
COMMUNITY

GROUND FLOOR AREA					
AREA DETAIL					
TOTAL AREA	10.440	X	6.919	=	72.224
DEDUCTION					
1	X	3.600	X	1.200	= 4.320
TOTAL DEDUCTION					= 4.320
GROUND FLOOR AREA = TOTAL AREA (-) DEDUCTION					
72.224	—	4.320		=	64.794
TOTAL GROUND FLOOR AREA					= 64.794

Sanjay Sharma Digitally signed by Sanjay Sharma DN: c=IN, o=Personal, 2.5.4.20=597063cff8bf7e0981dce250453f501423bf80a041a48528e658e6bb10dea962, postalCode=201010, st=Uttar Pradesh, serialNumber=418abffb45706eb37f42e5369c43989e24698c19c21bdaed7d1f8936b077861e, cn=Sanjay Sharma Date: 2022.04.05 18:00:24 +05'30'

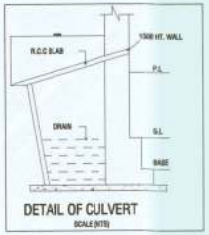

DETAIL OF CULVERT
SCALE (NTS)

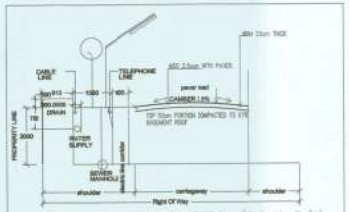

TYPICAL CROSS ROAD SECTION (6.0 M. R/W)

NOTE
(1) IF THE H.T./L.T. LINE IS TO BE TAKEN ACROSS THE ROAD,THE PIPES FOR SAME SHALL BE LAID BELOW THE ROAD FOR WHICH THE SPACING / DIAMETRE OF PIPE SHALL BE INTIMATED BY S.M.(ELECT.)

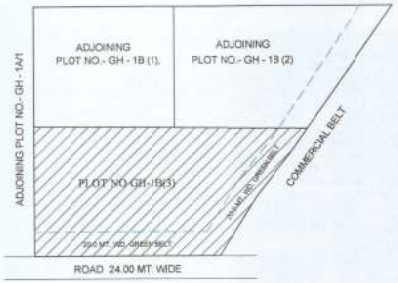

KEY PLAN

DEVENDRA BHANDARI FELLOW MEMBER ITPI (1969 - 38)

GUARD ROOM AREA DETAILS

COVD. AREA AT GR. FL.= 3.46 X 3.462
= 11.98 SQMT

METER ROOM AREA DETAILS

COVD. AREA AT GR. FL.= 3.031 X 3.3
= 10 SQMT

PROJECT : -
PART COMPLETION FOR GROUP HOUSING PROJECT
"SKA METRO VILLE"
PLOT NO CH-1B(3), SECTOR - ETA-II
GREATER NOIDA (UP)

CLIENT :-
M/S KAMROOP INFRABUILD PVT. LTD.
A-134, 3RD FLOOR ,SECTOR-62, NOIDA (UP)

PART COMPLETION APPLIED PH-1

SCALE :-

TITLE :-
SITE PLAN

OWNERS SIGN

ARCHITECT SIGN

DRG. NO. :-
CD-02