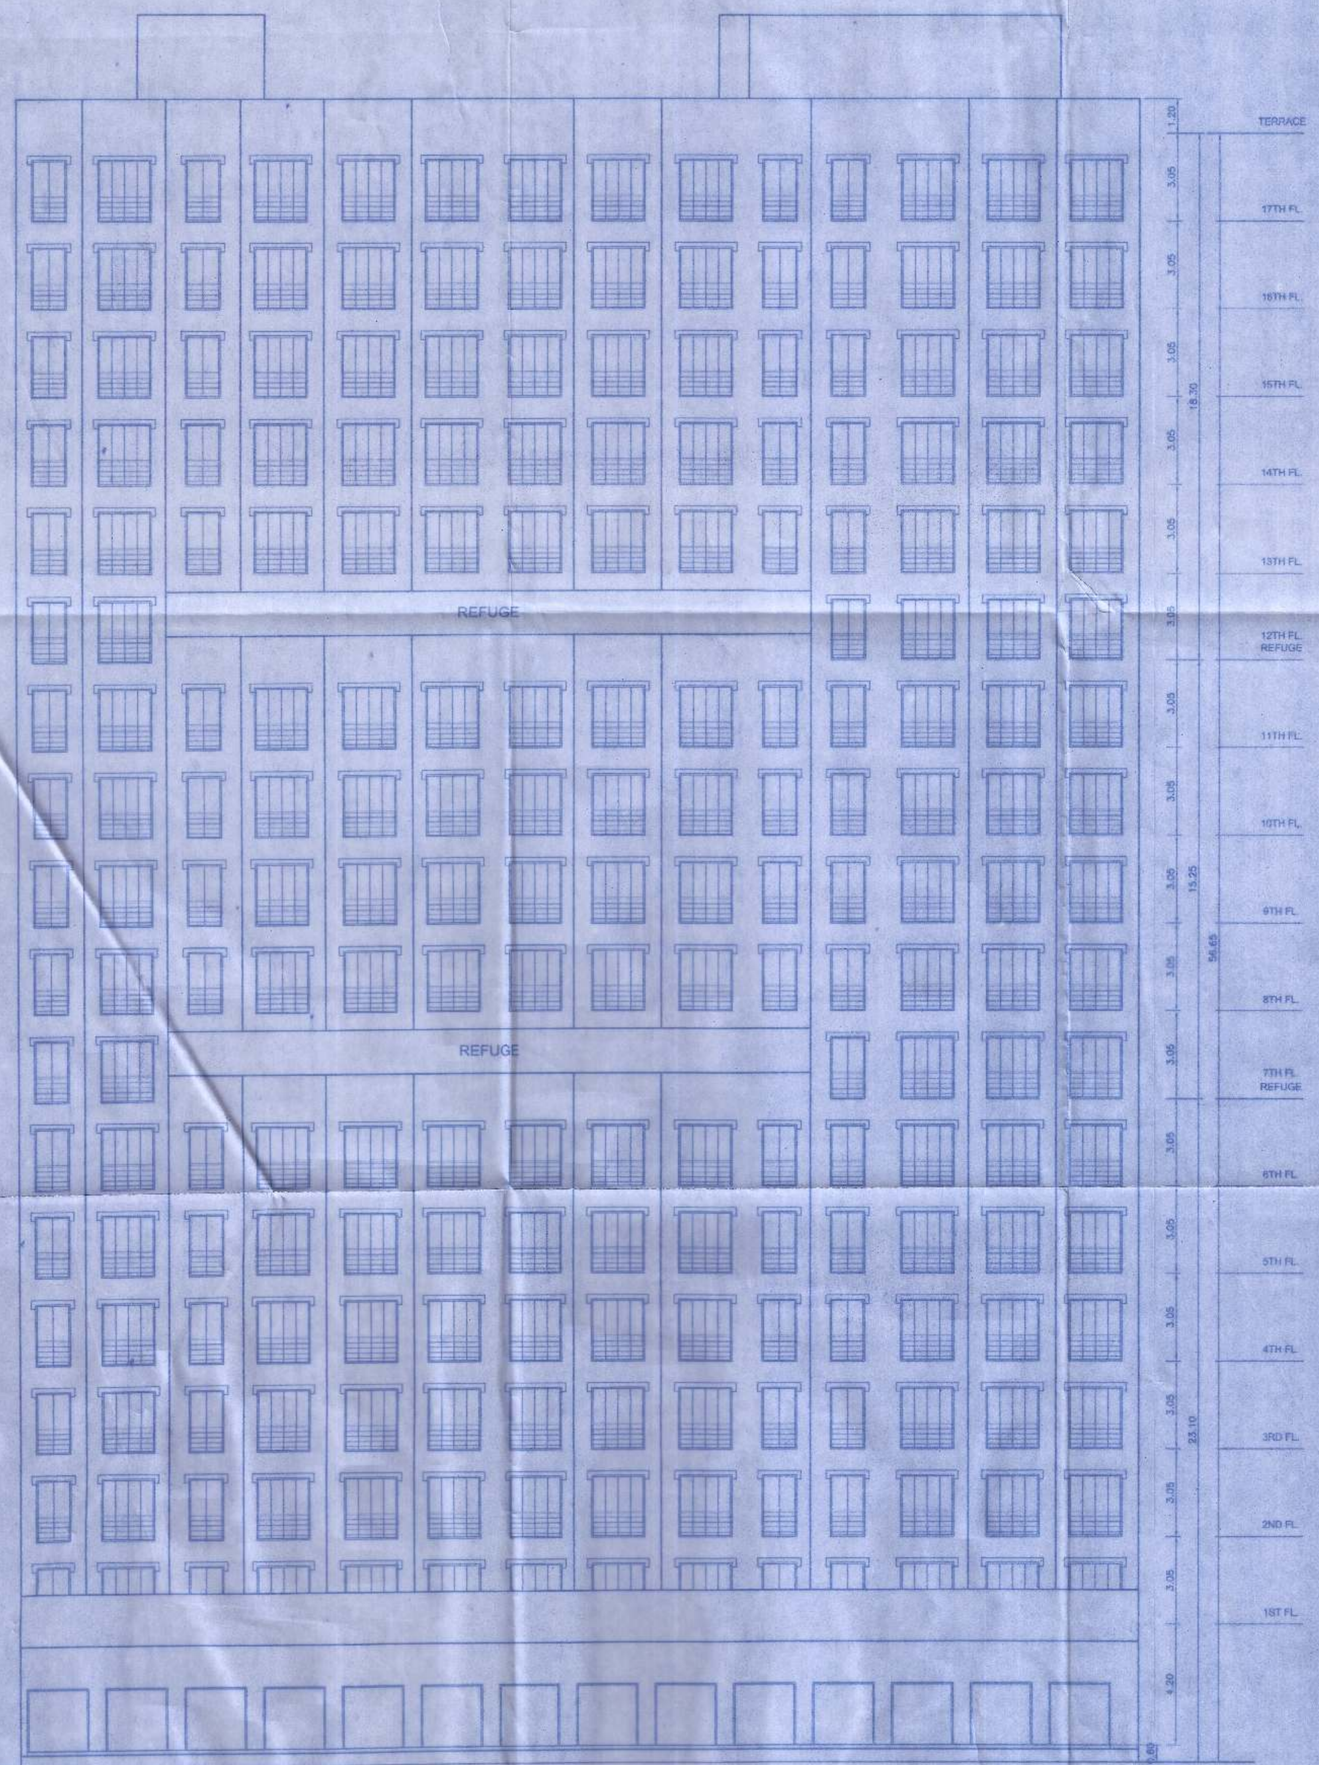

VIEW A-A
SCALE 1:100

PROFORMA II

CONTENTS OF SHEET

VIEW A-A (ELEVATION)

CERTIFICATE OF AREA

CERTIFICATE THAT THE PLOT UNDER REFERENCE WAS SURVEYED BY ME ON 25/05/2019 AND THE DIMENSIONS OF THE SIDE ETC.OF THE PLOT STATED ON THE PLANS ARE AS MEASURED ON SITE AND THE AREA SO WORKED OUT TALLIES WITH THE AREA STATED IN THE DOCUMENTS OF OWNERSHIP.

Signature of Registered Engineer

CERTIFIED THAT THE BUILDING PLANS SUBMITTED FOR APPROVAL SATISFY THE SAFETY REQUIREMENTS FOR STRUCTURES BEING CONSTRUCTED IN SEISMIC ZONE-III IS CORRECT TO THE BEST OF OUR KNOWLEDGE AND UNDERSTANDING.
IT IS ALSO CERTIFIED THAT THE STRUCTURAL DESIGN INCLUDING SAFETY FROM NATURAL HAZARDS HAS BEEN PREPARED BY DULY QUALIFIED STRUCTURAL ENGINEER AT LEAST B.E.(CIVIL) OR EQUIVALENT

Signature of Registered Engineer

STAMP OF DATE OF RECEIPT OF PLANS

THIS PLAN SHALL NOT BE CONSIDERED AS PROOF OF OWNERSHIP FOR ANY DISPUTES IN ANY COURT OF LAW

Town Planning

STAMP OF APPROVAL OF PLANS

Approved as amended in.....
Subject to the Conditions mentioned in this office Letter No. VVCMC/TP/CC/VP/ 6061 / 820 / 2022-23
Dated : 24 / 10 / 2022

COMMISSIONER
VASAI-VIRAR CITY MUNICIPAL CORPORATION
Virar (East), Pin No. 401 305, Dist. Palghar.

Certified that the above permission is issued by Commissioner VVCMC, Virar.

Deputy Director,
VVCMC, Virar.

REVISIONS	DESCRIPTION	DATE	SIGNATURE

DESCRIPTION OF PROPOSAL & PROPERTY

PROPOSED RESIDENTIAL BUILDING WITH SHOPLINE ON LAND BEARING S.NO.23A H.NO.1,2,3; S.NO.23B VILLAGE-UMELE, TAL-VASAI, DIST-PALGHAR.

NAME OF OWNER/APPLICANT
M/S. RUBY LIFESPACES THROUGH PARTNER
M/S. RUBY STRUCTURES PVT.LTD.-DIRECTOR
MR. JUDE S. PEREIRA

SIGNATURE OF APPLICANT

JOB NO. V P-6061 FILE NO-2030	DATE 24-05-22	
DRAWING NO.	SCALE AS SHOWN	
NORTH LINE	DRAWN BY DINESH	
	CHECKED BY	

SANJAY S. NARANG
REGISTERED ENGINEER
(Regn.No.VVCMC/ENGR/81)

EN-CON
Architectural & Structural Works
Project Consultants
G 7/8 "D" WING, SETH PALACE,AMBADI ROAD, VASAI ROAD (WEST) 401 202
PHONE: 0250-2346319, 2332404
E-mail:encon4@gmail.com

133/0/PROMT/VASAI WARD/JUDE PEREIRA/UMELE/FINAL/16.05.22/UMELE PLAN.DWG