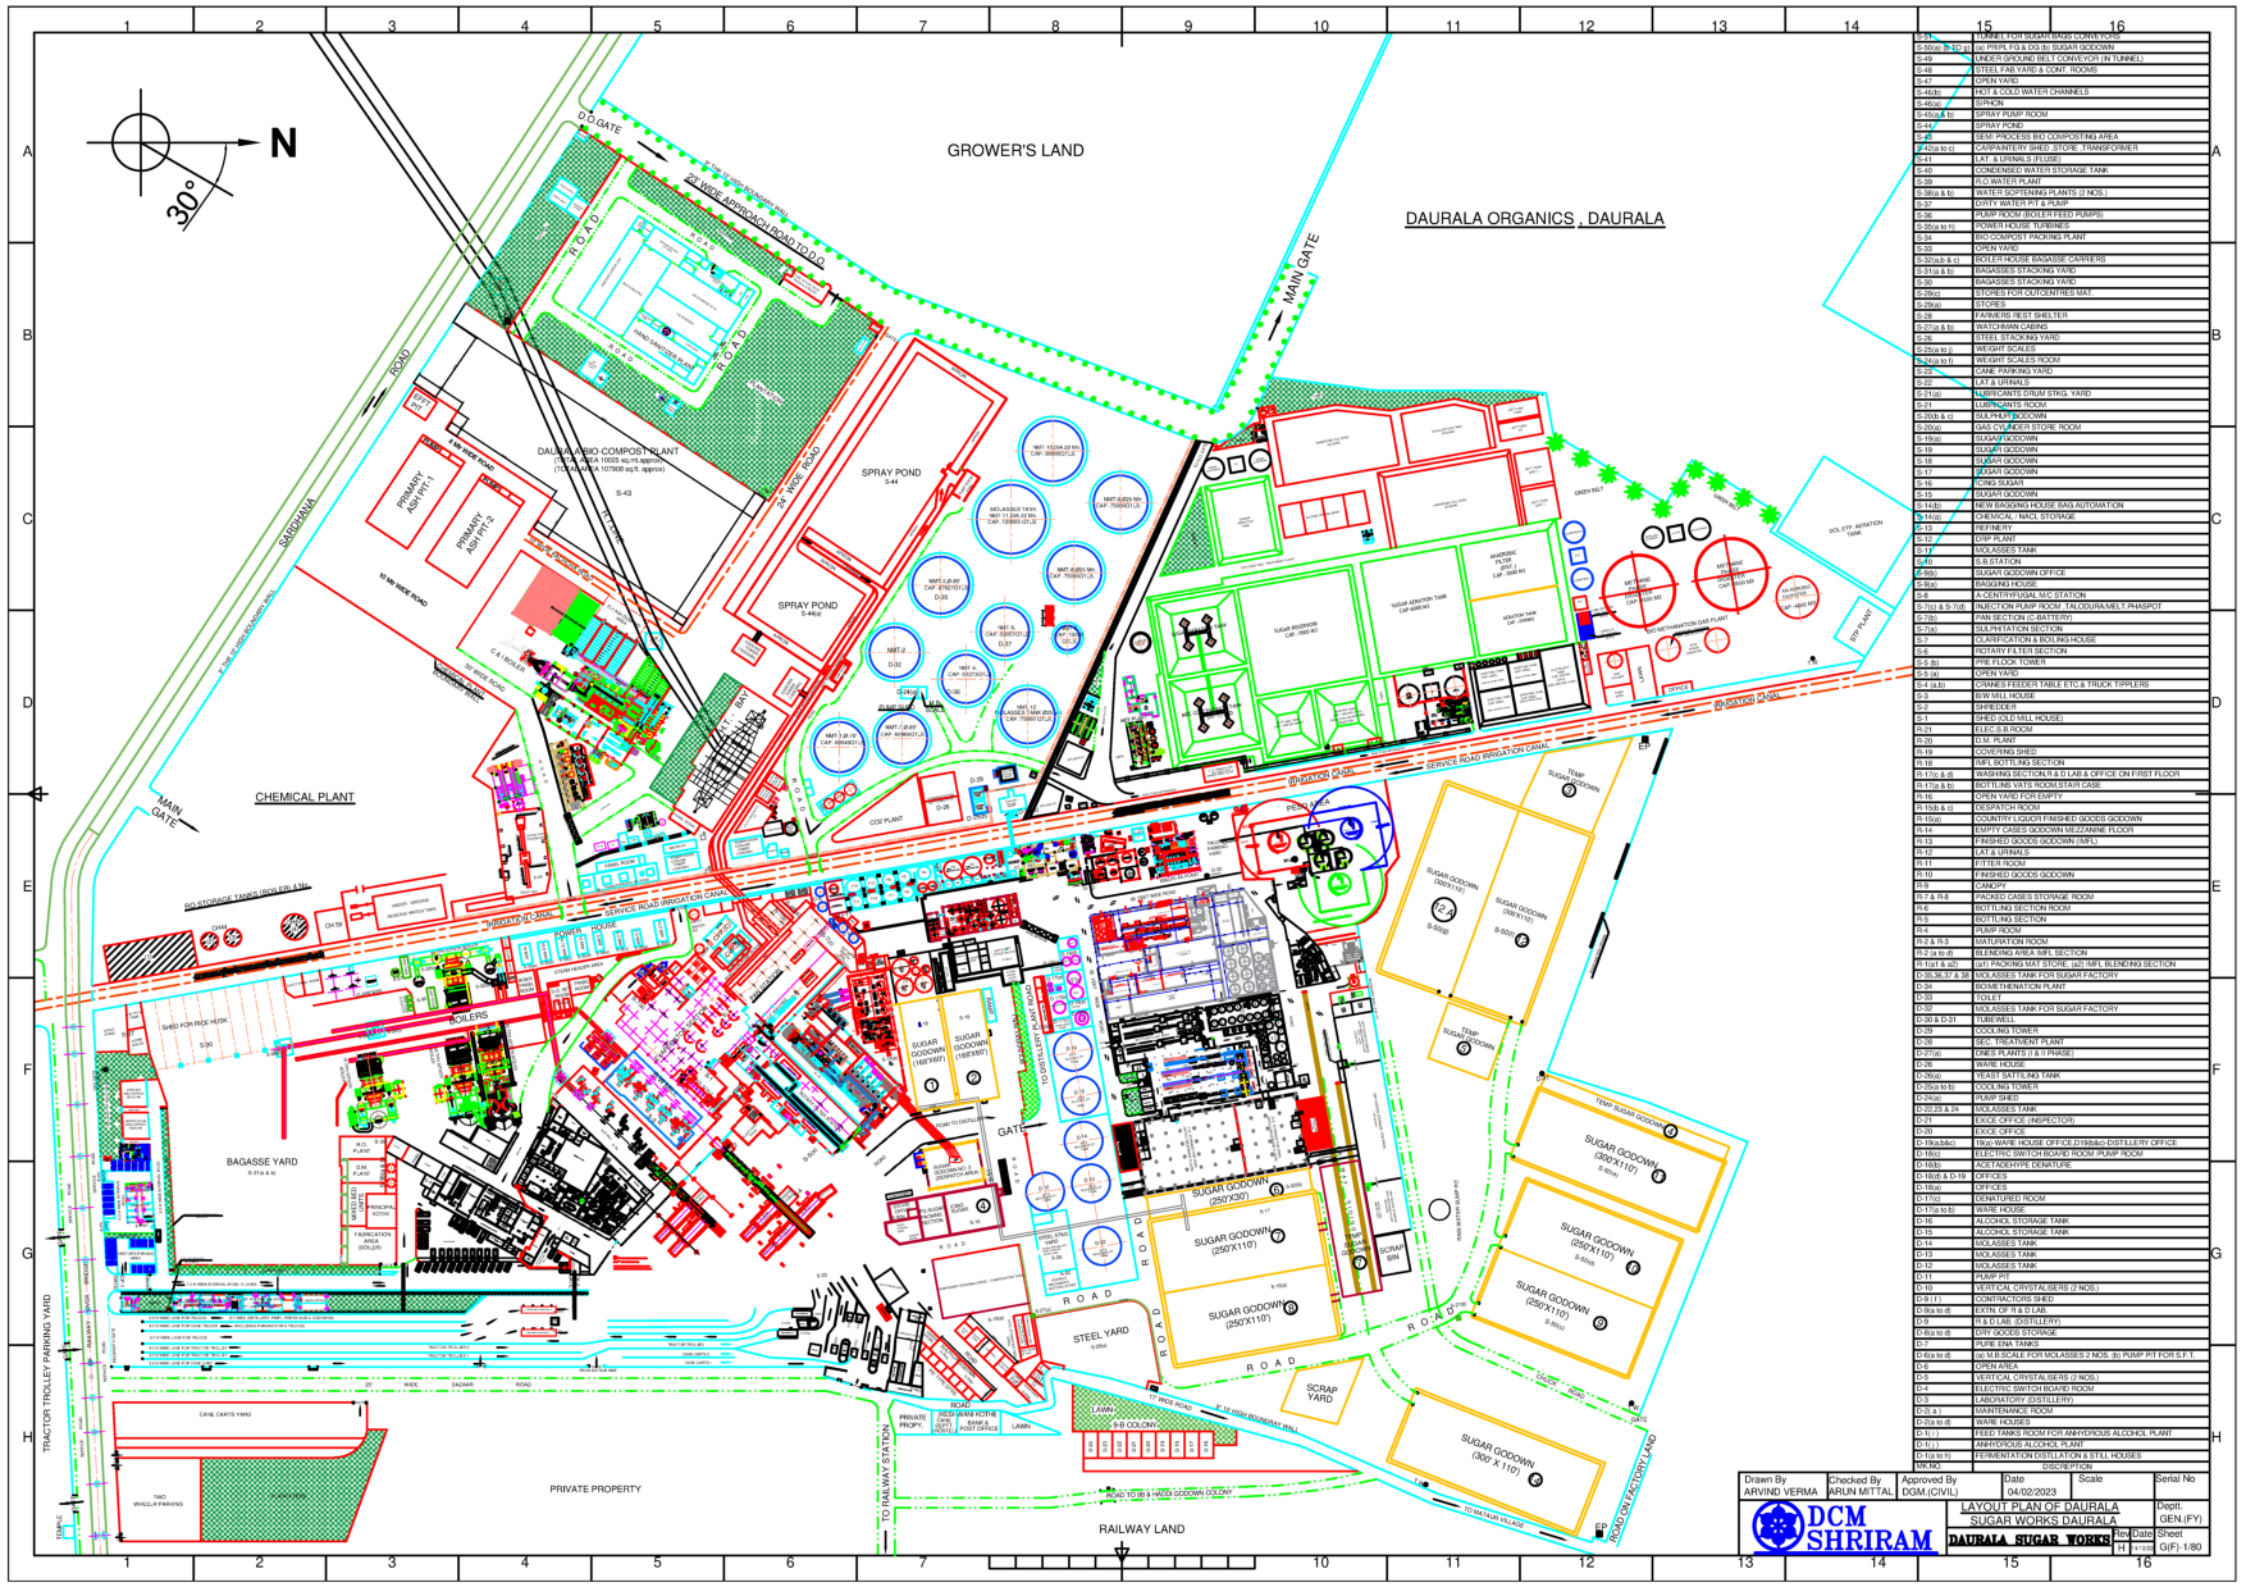

S-No	DESCRIPTION
S-50(a) to S-50 g)	TUNNEL FOR SUGAR BAGS CONVEYORS (a) PRPL FG & DG (b) SUGAR GODOWN
S-49	UNDER GROUND BELT CONVEYOR (IN TUNNEL)
S-48	STEEL FAB.YARD & CONT. ROOMS
S-47	OPEN YARD
S-46(b)	HOT & COLD WATER CHANNELS
S-46(a)	SIPHON
S-45(a & b)	SPRAY PUMP ROOM
S-44	SPRAY POND
S-43	SEMI PROCESS BIO COMPOSTING AREA
S-42(a to c)	CARPAINTERY SHED ,STORE ,TRANSFORMER
S-41	LAT. & URINALS (FLUSE)
S-40	CONDENSED WATER STORAGE TANK
S-39	R.O.WATER PLANT
S-38(a & b)	WATER SOFTENING PLANTS (2 NOS.)
S-37	DIRTY WATER PIT & PUMP
S-36	PUMP ROOM (BOILER FEED PUMPS)
S-35(a to h)	POWER HOUSE TURBINES
S-34	BIO COMPOST PACKING PLANT
S-33	OPEN YARD
S-32(a,b & c)	BOILER HOUSE BAGASSE CARRIERS
S-31(a & b)	BAGASSES STACKING YARD
S-30	BAGASSES STACKING YARD
S-29(c)	STORES FOR OUTCENTRES MAT.
S-29(a)	STORES
S-28	FARMERS REST SHELTER
S-27(a & b)	WATCHMAN CABINS
S-26	STEEL STACKING YARD
S-25(a to j)	WEIGHT SCALES
S-24 (a to f)	WEIGHT SCALES ROOM
S-23	CANE PARKING YARD
S-22	LAT.& URINALS
S-21(a)	LUBRICANTS DRUM STKG. YARD
S-21	LUBRICANTS ROOM
S-20(b & c)	SULPHUR GODOWN
S-20(a)	GAS CYLINDER STORE ROOM
S-19(a)	SUGAR GODOWN
S-19	SUGAR GODOWN
S-18	SUGAR GODOWN
S-17	SUGAR GODOWN
S-16	ICING SUGAR
S-15	SUGAR GODOWN
S-14(b)	NEW BAGGING HOUSE BAG AUTOMATION
S-14(a)	CHEMICAL / NACL STORAGE
S-13	REFINERY
S-12	DRP PLANT
S-11	MOLASSES TANK
S-10	S.B.STATION
S-9(b)	SUGAR GODOWN OFFICE
S-9(a)	BAGGING HOUSE
S-8	A-CENTRYFUGAL M/C STATION
S-7(c) & S-7(d)	INJECTION PUMP ROOM ,TALODURA/MELT PHASPOT
S-7(b)	PAN SECTION (C-BATTERY)
S-7(a)	SULPHITATION SECTION
S-7	CLARIFICATION & BOILING HOUSE
S-6	ROTARY FILTER SECTION
S-5 (b)	PRE FLOCK TOWER
S-5 (a)	OPEN YARD
S-4 (a,b)	CRANES FEEDER TABLE ETC.& TRUCK TPPLERS
S-3	B/W MILL HOUSE
S-2	SHREDDER
S-1	SHED (OLD MILL HOUSE)
R-21	ELEC.S.B.ROOM
R-20	D.M. PLANT
R-19	COVERING SHED
R-18	IMFL BOTTLING SECTION
R-17(c & d)	WASHING SECTION,R & D LAB & OFFICE ON FIRST FLOOR
R-17(a & b)	BOTTLING VATS ROOM,STAIR CASE
R-16	OPEN YARD FOR EMPTY
R-15(b & c)	DESPATCH ROOM
R-15(a)	COUNTRY LIQUOR FINISHED GOODS GODOWN
R-14	EMPTY CASES GODOWN MEZZANINE FLOOR
R-13	FINISHED GOODS GODOWN (IMFL)
R-12	LAT.& URINALS
R-11	FITTER ROOM
R-10	FINISHED GOODS GODOWN
R-9	CANOPY
R-7 & R-8	PACKED CASES STORAGE ROOM
R-6	BOTTLING SECTION ROOM
R-5	BOTTLING SECTION
R-4	PUMP ROOM
R-2 & R-3	MATURATION ROOM
R-2 (a to d)	BLENDING AREA IMFL SECTION
R-1(a1 & a2)	(a1) PACKING MAT STORE, (a2) IMFL BLENDING SECTION
D-35,36,37 & 38	MOLASSES TANK FOR SUGAR FACTORY
D-34	BOIMETHENATION PLANT
D-33	TOILET
D-32	MOLASSES TANK FOR SUGAR FACTORY
D-30 & D-31	TUBE WELL
D-29	COOLING TOWER
D-28	SEC. TREATMENT PLANT
D-27(a)	DNES PLANTS (I & II PHASE)
D-26	WARE HOUSE
D-25(a)	YEAST SATTLING TANK
D-25(a to b)	COOLING TOWER
D-24(a)	PUMP SHED
D-22,23 & 24	MOLASSES TANK
D-21	EXICE OFFICE (INSPECTOR)
D-20	EXICE OFFICE
D-19(a,b&c)	19(a)- WARE HOUSE OFFICE,D19(b&c)- DISTILLERY OFFICE
D-18(c)	ELECTRIC SWITCH BOARD ROOM /PUMP ROOM
D-18(b)	ACETADEHYPE DENATURE
D-18(d) & D-19	OFFICES
D-18(a)	OFFICES
D-17(c)	DENATURED ROOM
D-17(a to b)	WARE HOUSE
D-16	ALCOHOL STORAGE TANK
D-15	ALCOHOL STORAGE TANK
D-14	MOLASSES TANK
D-13	MOLASSES TANK
D-12	MOLASSES TANK
D-11	PUMP PIT
D-10	VERTICAL CRYSTALISERS (2 NOS.)
D-9 (f)	CONTRACTORS SHED
D-9(a to d)	EXTN. OF R & D LAB.
D-9	R & D LAB. (DISTILLERY)
D-8(a to d)	DRY GOODS STORAGE
D-7	PURE ENA TANKS
D-6(a to d)	(a) M.B.SCALE FOR MOLASSES 2 NOS. (b) PUMP PIT FOR S.F.T.
D-6	OPEN AREA
D-5	VERTICAL CRYSTALISERS (2 NOS.)
D-4	ELECTRIC SWITCH BOARD ROOM
D-3	LABORATORY (DISTILLERY)
D-2(a)	MAINTENANCE ROOM
D-2(a to d)	WARE HOUSES
D-1(i)	FEED TANKS ROOM FOR ANHYDROUS ALCOHOL PLANT
D-1(i)	ANHYDROUS ALCOHOL PLANT
D-1(a to h)	FERMENTATION DISTILLATION & STILL HOUSES

Mr.NO	DESCRIPTION

Drawn By	Checked By	Approved By	Date	Scale	Serial No
ARVIND VERMA	ARUN MITTAL	DGM.(CIVIL)	04/02/2023		

DCM SHRIRAM

LAYOUT PLAN OF DAURALA SUGAR WORKS DAURALA

Deptt. GEN.(FY)

DAURALA SUGAR WORKS | Rev | Date | Sheet G(F)-1/80