Land Layout

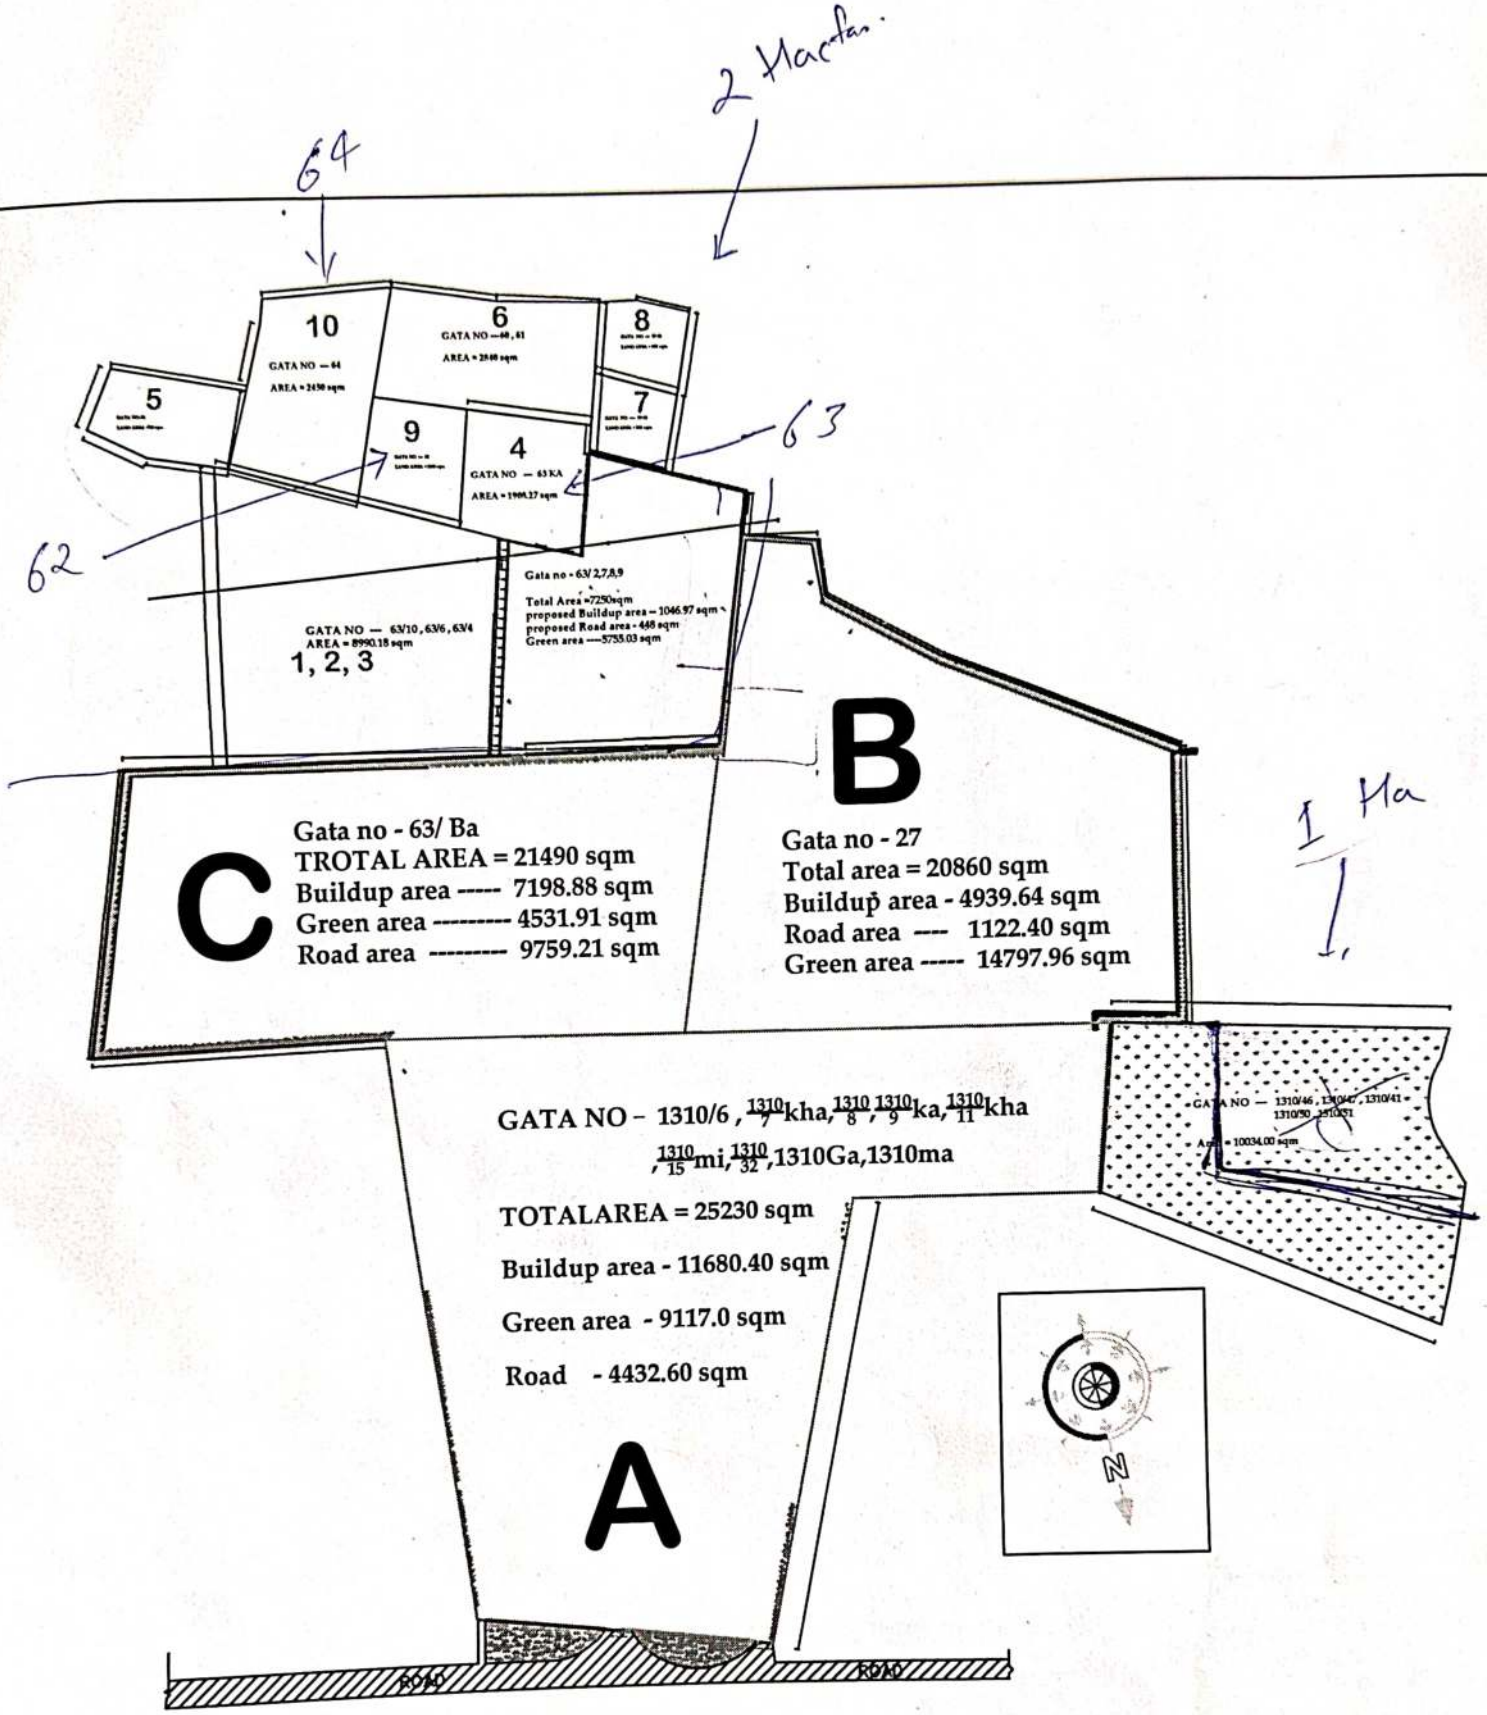
2 Hectar.
64
63
62
10
GATA NO — 64
AREA = 2430 sqm
6
GATA NO — 60, 61
AREA = 2860 sqm
8
5
9
4
GATA NO — 63 KA
AREA = 1900.27 sqm
7
GATA NO — 63/10, 63/6, 63/4
AREA = 8990.18 sqm
1, 2, 3
Gata no - 63/ 2,7,8,9
Total Area =7250sqm
proposed Buildup area – 1046.97 sqm
proposed Road area - 468 sqm
Green area —5755.03 sqm
B
Gata no - 27
Total area = 20860 sqm
Buildup area - 4939.64 sqm
Road area --- 1122.40 sqm
Green area ----- 14797.96 sqm
1 Ha
C
Gata no - 63/ Ba
TROTAL AREA = 21490 sqm
Buildup area ----- 7198.88 sqm
Green area --------- 4531.91 sqm
Road area --------- 9759.21 sqm
GATA NO – 1310/6 , 1310/7 kha, 1310/8 , 1310/9 ka, 1310/11 kha
, 1310/15 mi, 1310/32 ,1310Ga,1310ma
TOTALAREA = 25230 sqm
Buildup area - 11680.40 sqm
Green area - 9117.0 sqm
Road - 4432.60 sqm
A
GATA NO — 1310/46 , 1310/47 , 1310/41 = 1310/50 , 1310/51
Area = 10034.00 sqm
N
ROAD
ROAD

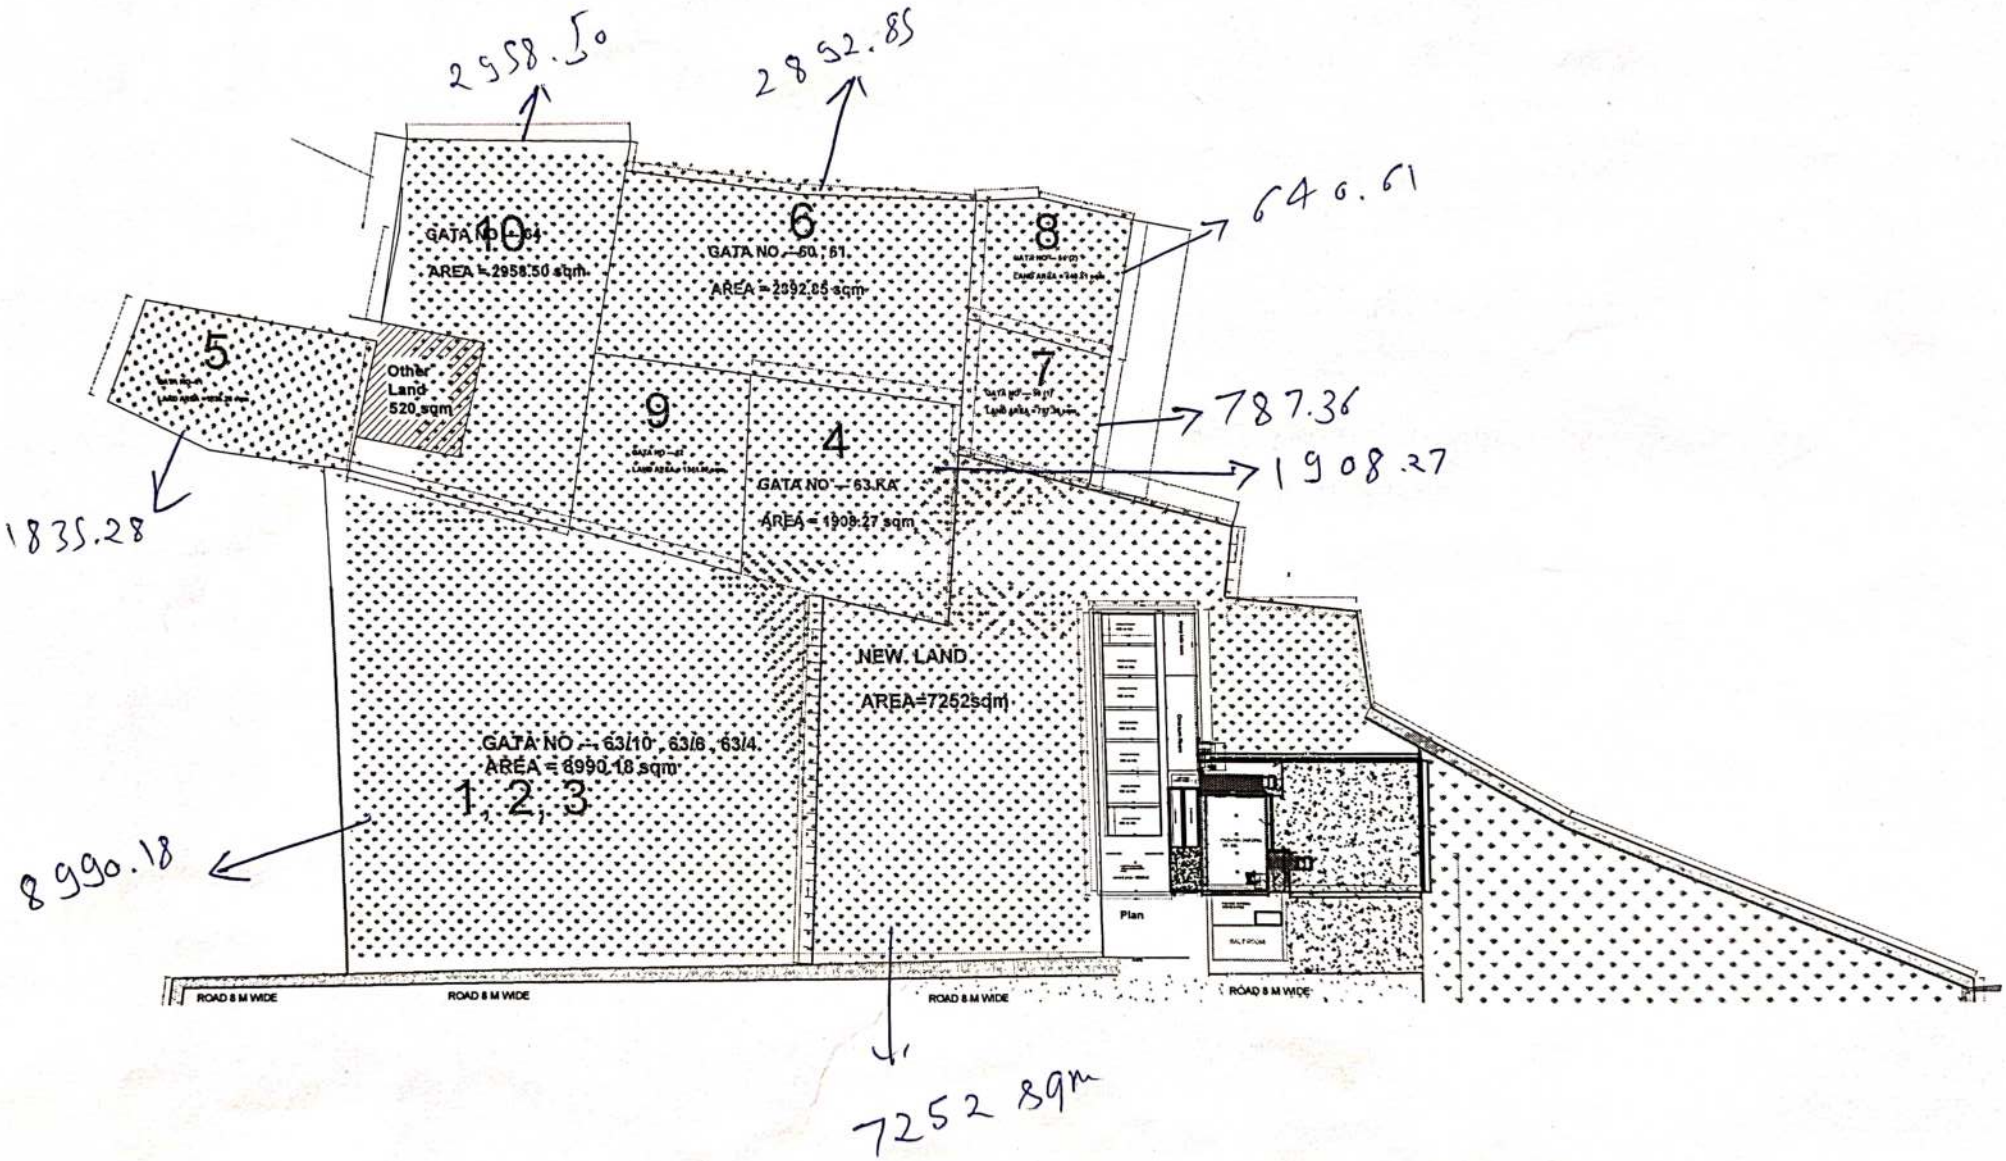
2958.50
2892.85
640.61
787.36
1908.27
1835.28
8990.18
7252 sqm
10
GATA NO - 64
AREA = 2958.50 sqm
6
GATA NO - 60 , 61
AREA = 2892.85 sqm
8
7
5
Other Land 520 sqm
9
4
GATA NO - 63 KA
AREA = 1908.27 sqm
NEW LAND
AREA=7252sqm
GATA NO - 63/10 , 63/8 , 63/4
AREA = 8990.18 sqm
1 , 2 , 3
Plan
ROAD 8 M WIDE
ROAD 8 M WIDE
ROAD 8 M WIDE
ROAD 8 M WIDE

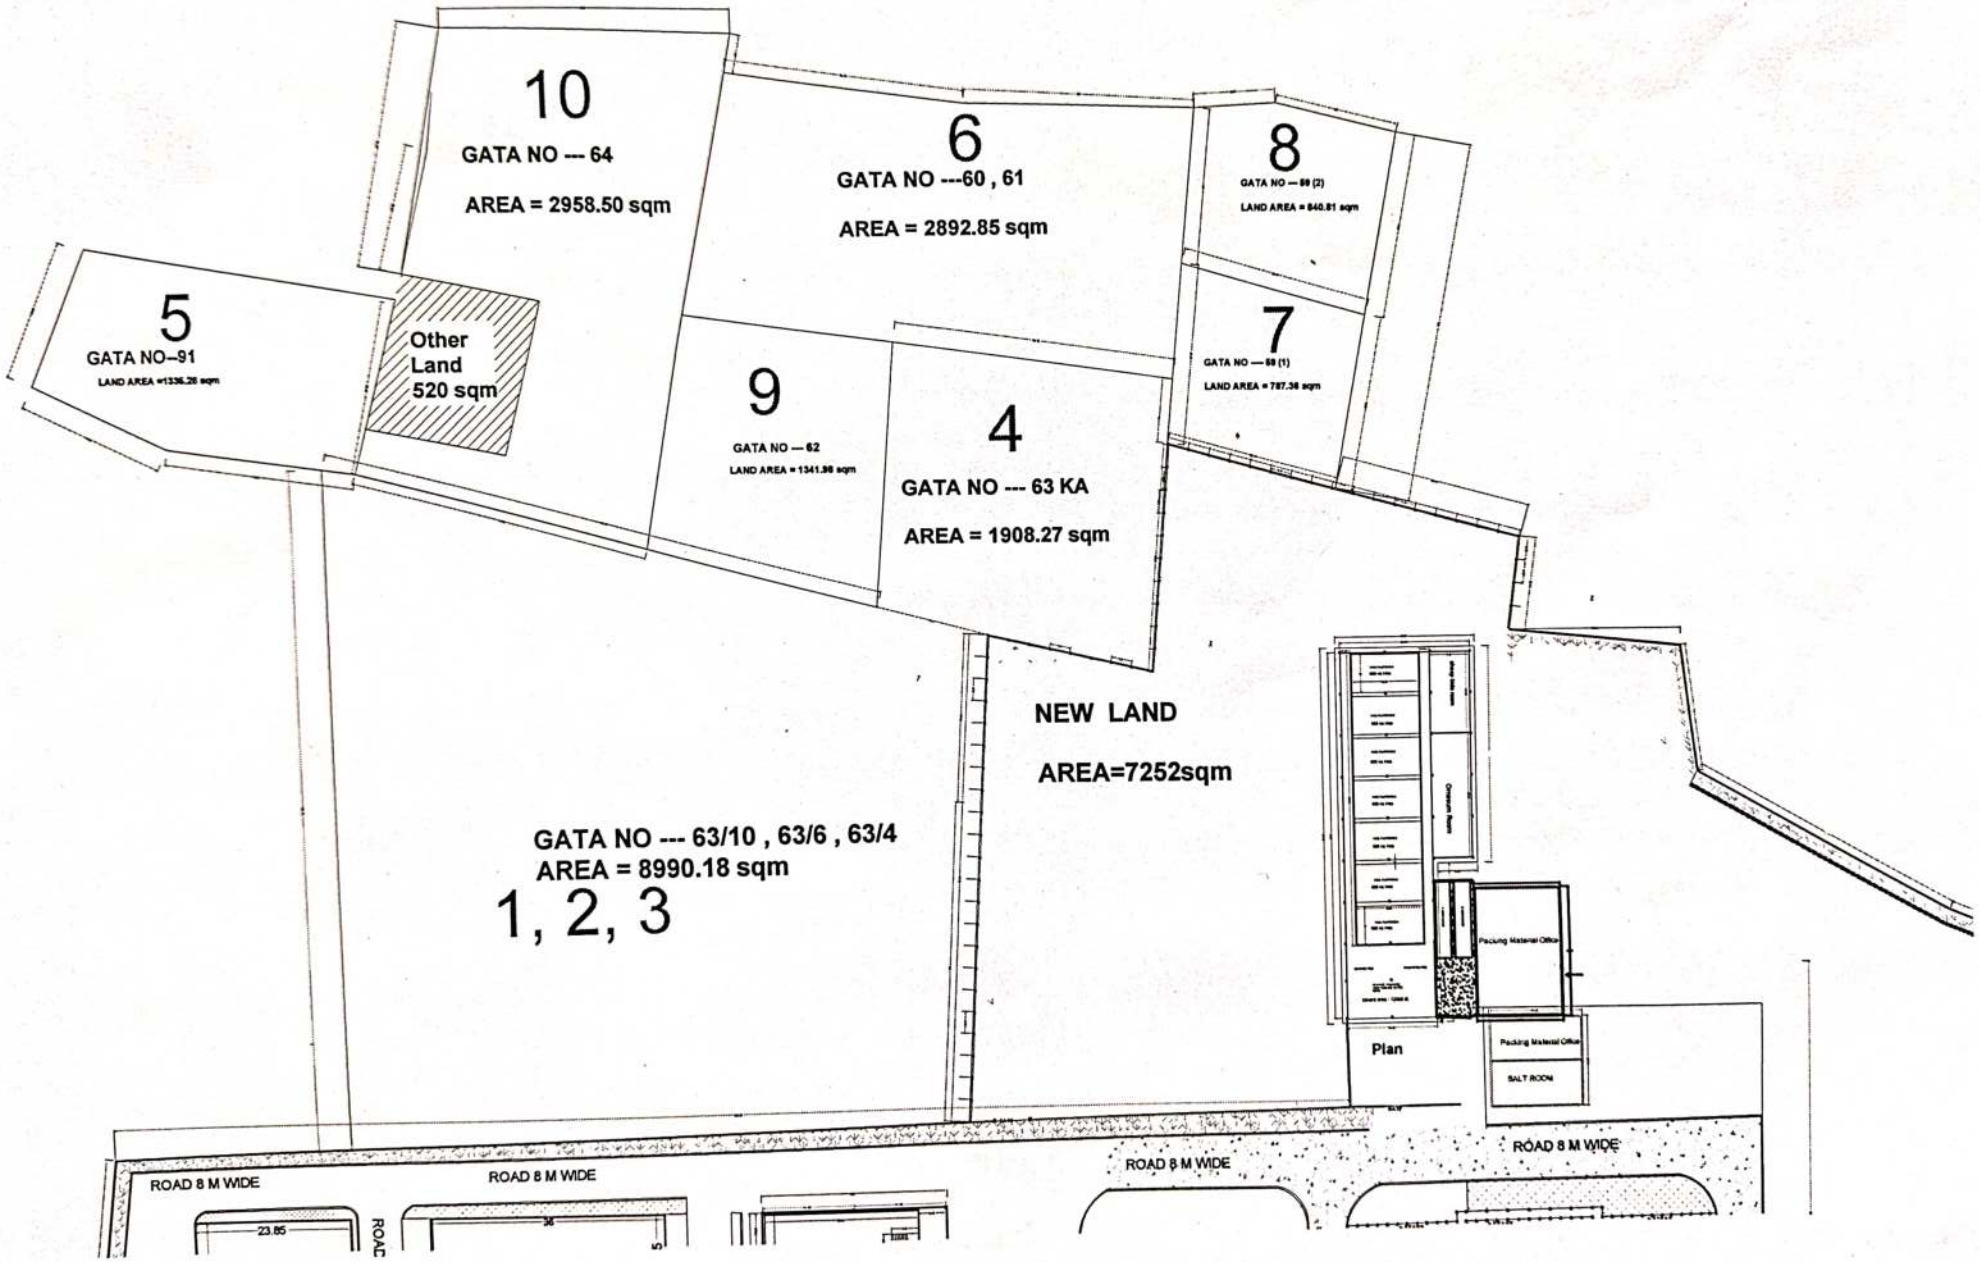
10
GATA NO --- 64
AREA = 2958.50 sqm
6
GATA NO ---60 , 61
AREA = 2892.85 sqm
8
GATA NO --- 69 (2)
LAND AREA = 840.81 sqm
5
GATA NO--91
LAND AREA =1336.26 sqm
Other
Land
520 sqm
9
GATA NO --- 62
LAND AREA = 1341.96 sqm
4
GATA NO --- 63 KA
AREA = 1908.27 sqm
7
GATA NO --- 69 (1)
LAND AREA = 787.36 sqm
NEW LAND
AREA=7252sqm
GATA NO --- 63/10 , 63/6 , 63/4
AREA = 8990.18 sqm
1, 2, 3
Plan
Packing Material Office
SALT ROOM
ROAD 8 M WIDE
ROAD 8 M WIDE
ROAD 8 M WIDE
ROAD 8 M WIDE
23.85