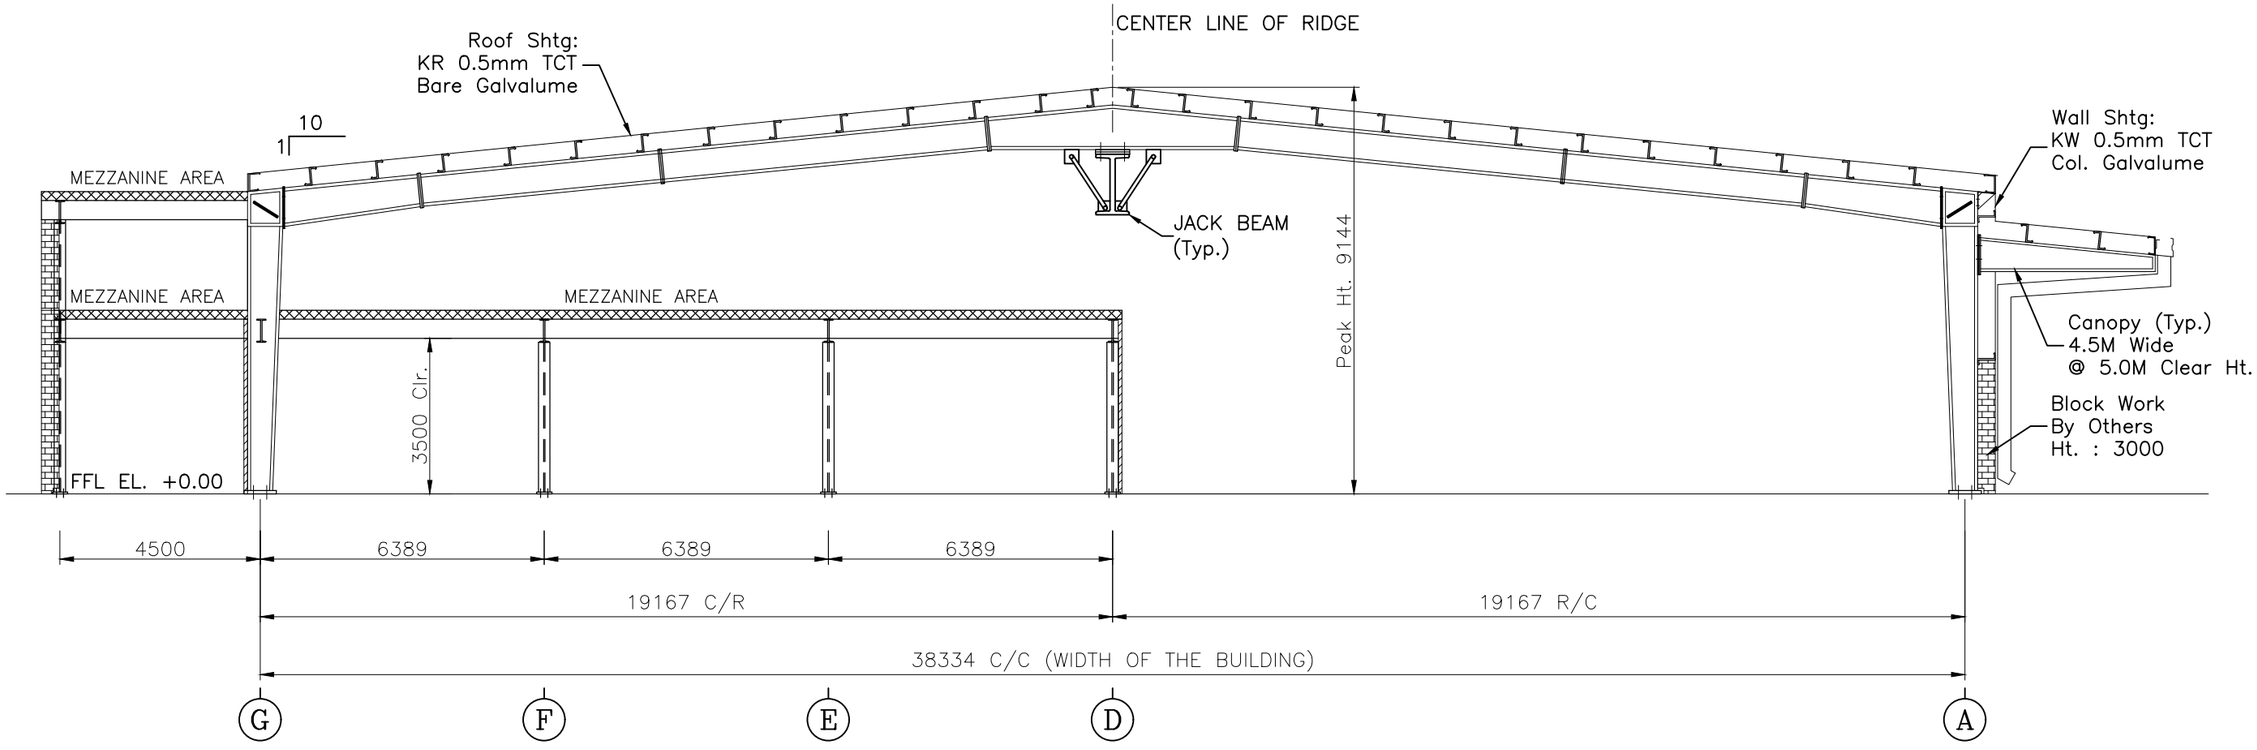

SECTION A–A

(BUILDING–A)

NOTES:–
1. All dimensions are in 'MM'.
2. Please don't scale the drawings.
Written dimensions are to be followed.

CLIENT & PLACE	M/s. TEJA INNOVATIVES (P) LTD. EMC–2, TIRUPATI	DESIGNED : UBI	DQ.NO. : -----
		DRAWN : MDC	KBSI NO.: 46747
		DATE: : 07.11.2022	REV : 06

Kirby Building Systems & Structures India Pvt Ltd