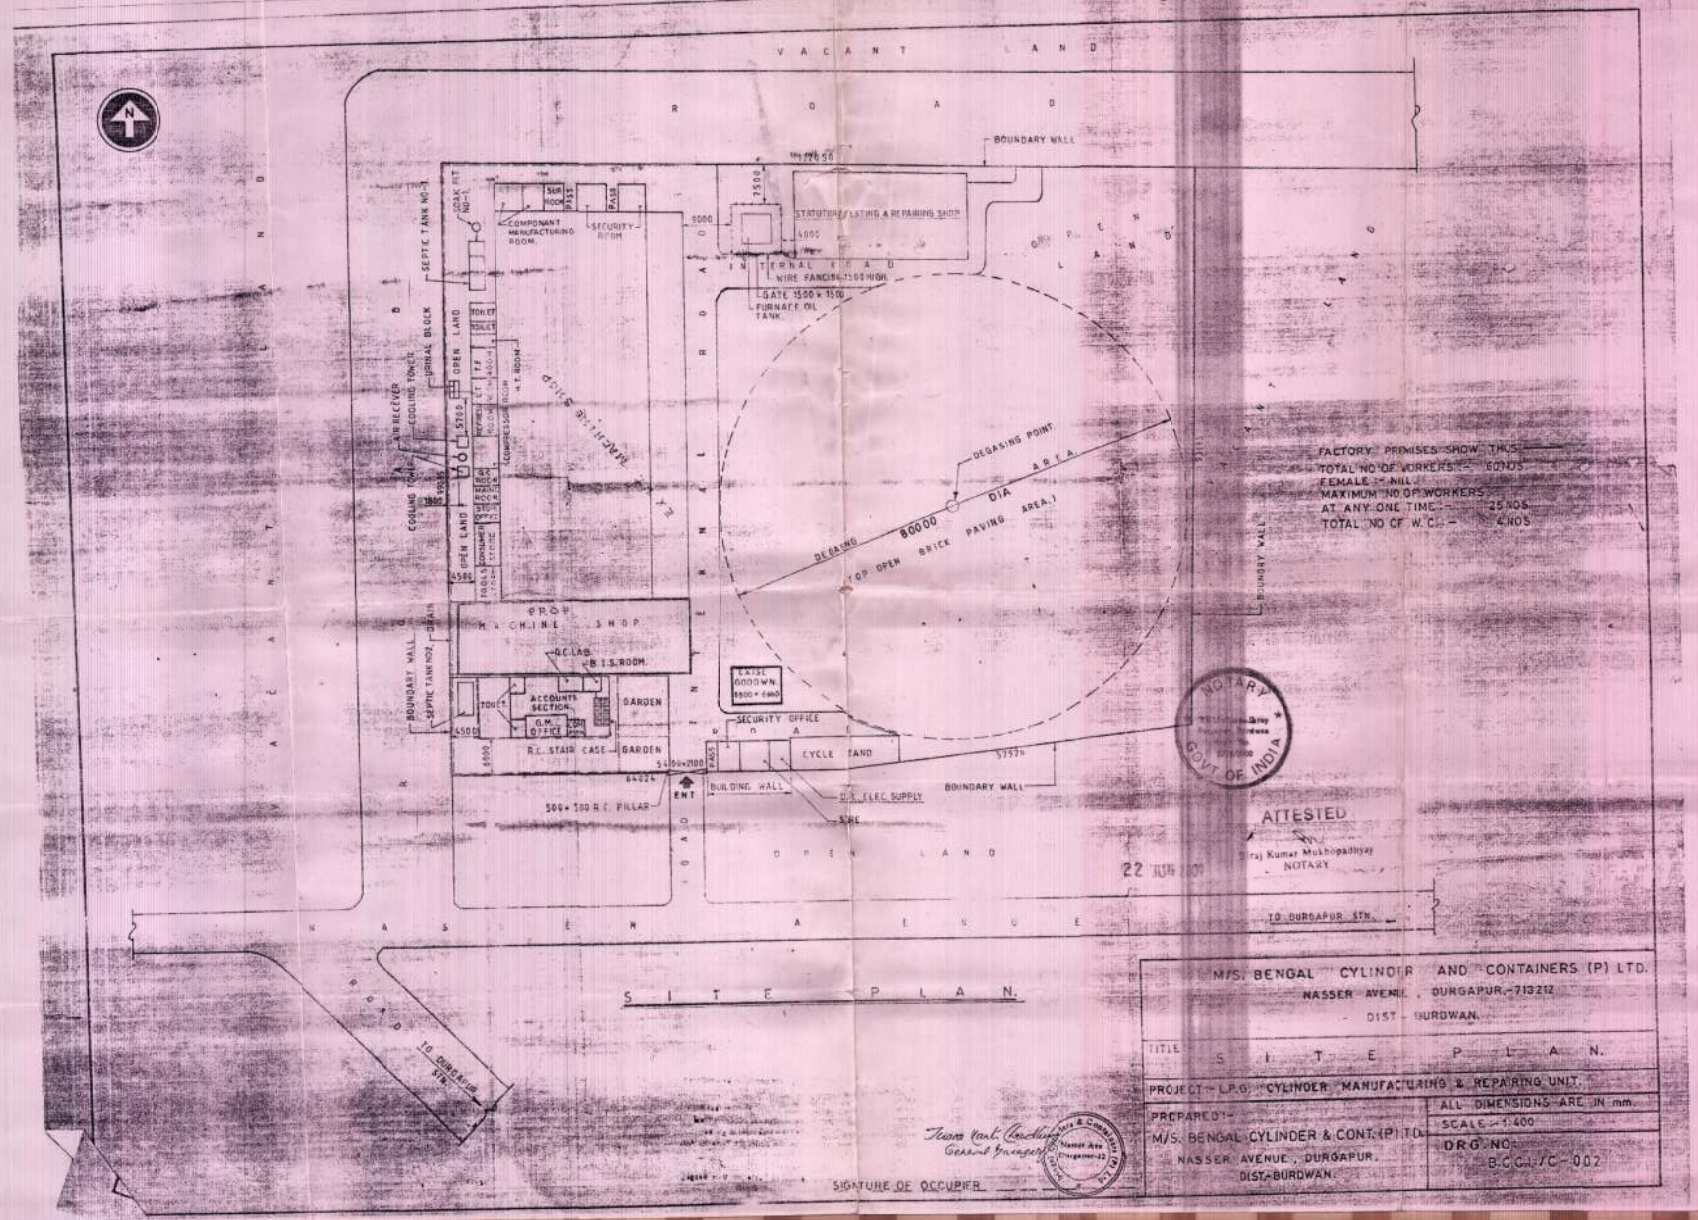
VACANT LAND
ROAD
BOUNDARY WALL
COMPONANT MANUFACTURING ROOM
SECURITY ROOM
STATUTORY LATING & REPAIRING SHOP
INTERNAL ROAD
WIRE FANCING 1500 HIGH
GATE 1500 x 1500
FURNACE OIL TANK
DEGASING POINT
DEGASING 60000 DIA AREA
TOP OPEN BRICK PAVING AREA
FACTORY PREMISES SHOW THUS
TOTAL NO OF WORKERS - 60 NOS
FEMALE - NILL
MAXIMUM NO OF WORKERS
AT ANY ONE TIME - 25 NOS
TOTAL NO OF W.C. - 4 NOS
MACHINE SHOP
PROP
MACHINE SHOP
R.C. LAB.
B.I.S. ROOM
ACCOUNTS SECTION
G.M. OFFICE
GARDEN
R.C. STAIR CASE
SECURITY OFFICE
CYCLE STAND
BUILDING WALL
D.G. ELEC SUPPLY
SIRE
500 x 500 R.C. PILLAR
ENT
OPEN LAND
NASSER AVENUE
TO DURGAPUR STN.
SITE PLAN.
NOTARY GOVT OF INDIA
ATTESTED
Raj Kumar Mukhopadhyay
NOTARY
22 JUN 1997
M/S. BENGAL CYLINDER AND CONTAINERS (P) LTD.
NASSER AVENUE, DURGAPUR-713212
DIST - BURDWAN.
TITLE S I T E P L A N.
PROJECT - L.P.G. CYLINDER MANUFACTURING & REPAIRING UNIT.
PREPARED:-
M/S. BENGAL CYLINDER & CONT. (P) LTD.
NASSER AVENUE, DURGAPUR.
DIST-BURDWAN.
ALL DIMENSIONS ARE IN mm.
SCALE - 1:400
DRG NO:
B.C.C.L./C-002
SIGATURE OF OCCUPIER