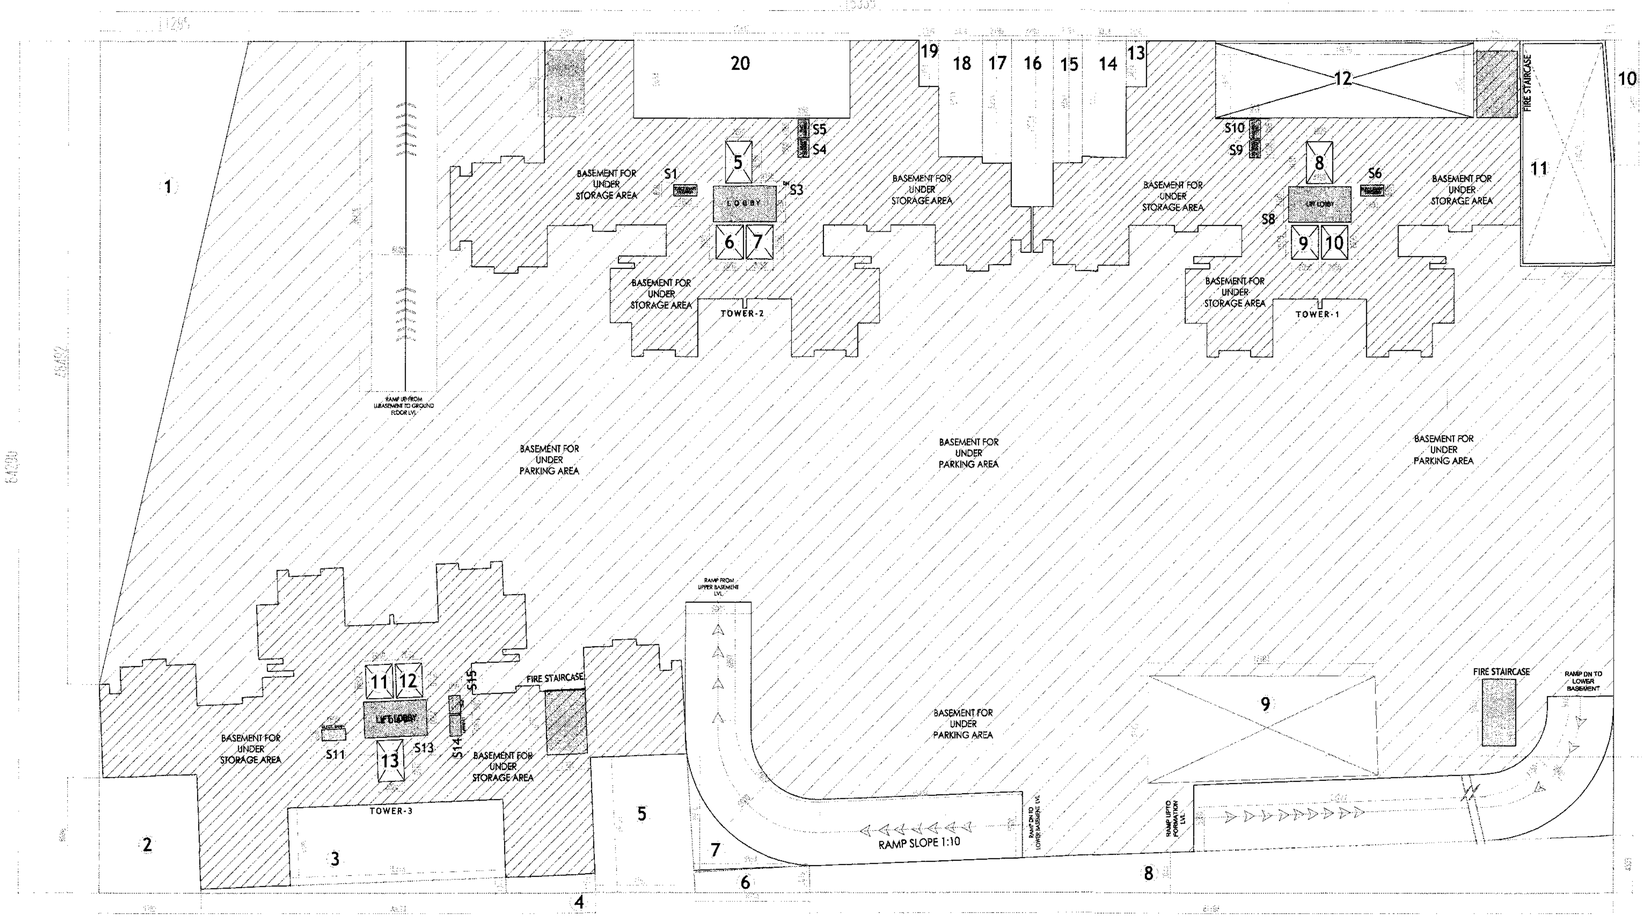

UPPER BASEMENT ENVELOPE PLAN

RAMP	1	X	36.400	X	5.000	=	182.000	
RAMP	1	X	26.415	X	5.000	=	132.075	
BASEMENT FOR STORAGE AREA T1 =							468.240	
BASEMENT FOR STORAGE AREA T2 =							561.483	
BASEMENT FOR STORAGE AREA T3 =							588.441	

Basement parking area = 6060.223 -(132.075+182.0+92.718 + 12.75+ 468.240+561.483+588.441)

= 6060.223 - 2037.707 = 4022.516 Sqm (Non.F.A.R)

(services area tower area)

S1	=	1	X	1.800	X	0.850	=	1.53
S3	=	1	X	4.790	X	2.700	=	12.933
S4	=	1	X	1.350	X	0.850	=	1.147
S5	=	1	X	1.365	X	0.850	=	1.160
S6	=	1	X	1.800	X	0.850	=	1.53
S8	=	1	X	4.790	X	2.700	=	12.933
S9	=	1	X	1.350	X	0.850	=	1.147
S10	=	1	X	1.365	X	0.850	=	1.160
S11	=	1	X	1.800	X	0.850	=	1.53
S12	=	1	X	2.980	X	4.900	=	14.602
S13	=	1	X	4.790	X	2.700	=	12.933
S14	=	1	X	1.580	X	0.850	=	1.343
S15	=	1	X	1.365	X	0.850	=	1.160
S16	=	2	X	2.750	X	5.02	=	27.610
						Total	=	92.718

(services area non tower area)

S16	=	2	X	2.750	X	5.02	=	27.610

AREA CALCULATION								
L	X	B	=	115.335	X	64.290	=	7414.887
Open Areas:								
1	=	1 /2	X	11.295	X	48.492	=	273.858
2	=	1	X	7.773	X	8.828	=	68.620
3	=	1	X	16.413	X	5.872	=	96.377
4	=	1 /2	X	30.074	X	1.459	=	21.938
5	=	1	X	7.593	X	10.251	=	77.835
6	=	1	X	8.704	X	2.046	=	17.808
7	=	1	X	8.594	X	8.910	=	38.286
8	=	1	X	61.194	X	3.044	=	186.274
9	=	1	X	13.103	X	9.145	=	119.826
10	=	1 /2	X	0.715	X	9.435	=	3.373
11	=	1	X	5.502	X	17.02	=	93.644
12	=	1	X	19.675	X	5.625	=	110.671
13	=	1	X	1.550	X	3.475	=	5.384
14	=	1	X	3.324	X	8.779	=	29.181
15	=	1	X	2.195	X	9.264	=	20.334
16	=	1	X	3.20	X	12.534	=	40.108
17	=	1	X	2.196	X	9.264	=	20.343
18	=	1	X	3.324	X	8.779	=	29.181
19	=	1	X	1.550	X	3.474	=	5.384
20	=	1	X	16.440	X	5.854	=	96.239
						Total	=	1354.664
Total covered area = 7414.887 - 1354.664 = 6060.223								

APPROVED
Vide Letter No. 659 Dated 25/1/2014
Validity is for a period of 5 years
D.G.M. (Plng. & Arch.)
Gen. Manager (Plng. & Arch.)
Asstt. Arch.
G.M. (Plng.)

Project Architect

RBA Raghvendra Bean Architects

response@rba.net.in
B - 33, Sector - 51,
NOIDA 201301, INDIA
Telephone (95120)4246195-96
Fax (95120)4246195
www.rba.net.in

Project :-

PROPOSED REVISED GROUP HOUSING FOR M/S SOLARIS REALTECH PRIVATE LTD ON PLOT NO- GH- 16 B,SECTOR 01 GREATER NOIDA.

Drawing title :-

REVISED SANCTION DRAWING

Drawing No. :-07

SCALE. :-
1:100 , 1: 200

ARCHITECT'S SIGN

AUTHORISED SIGNATORY

OWNER'S SIGN