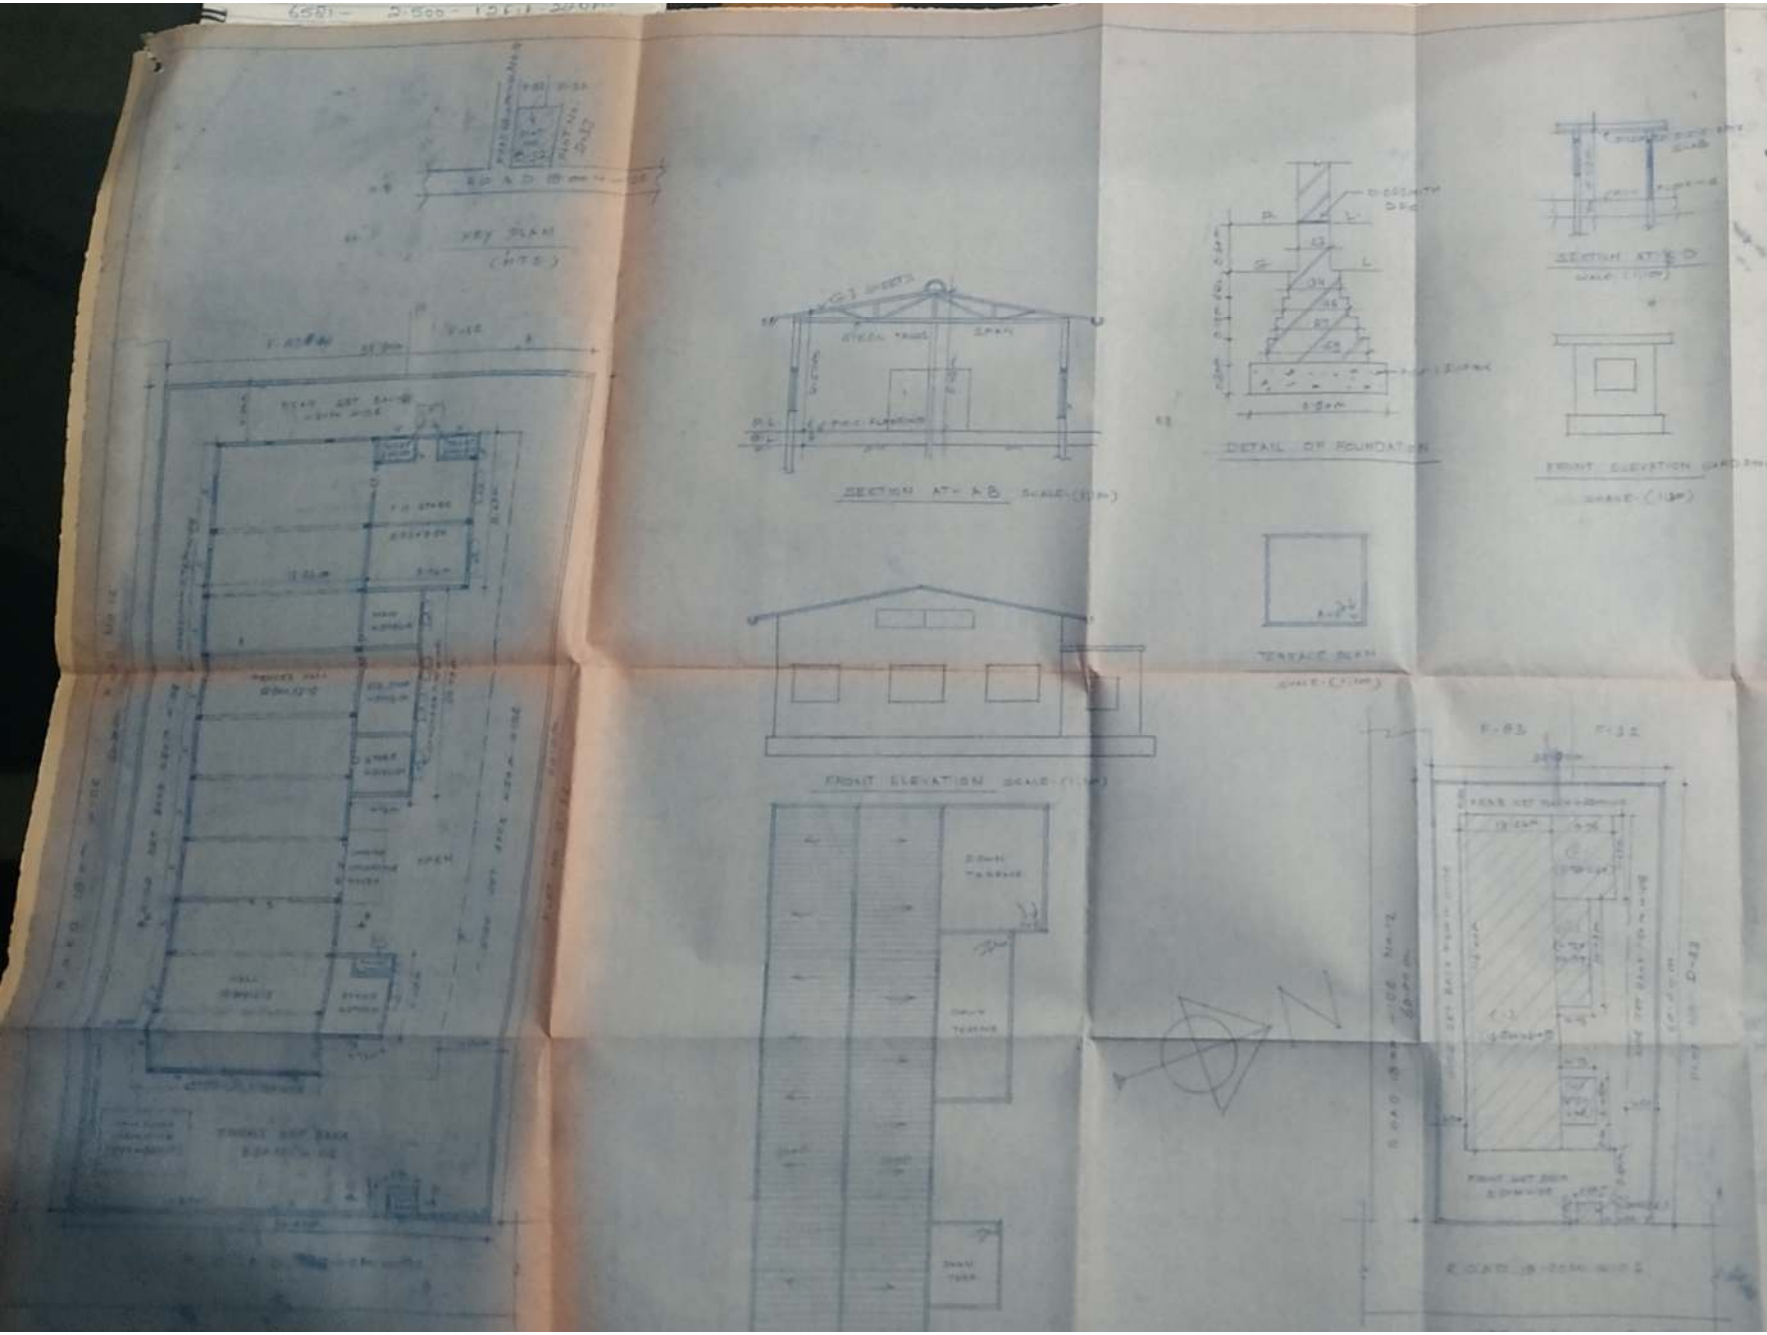
KEY PLAN
(NTS)
SECTION AT- A B
DETAIL OF FOUNDATION
SECTION AT C D
FRONT ELEVATION
TERRACE PLAN
FRONT ELEVATION
SCHEDULE OF DOOR
SCHEDULE OF OPENING
ANALYSIS OF AREA
PROPOSED INDUSTRIAL BUILDING PLAN FOR
M/S GANGA EXTRUSIONS
PVT. LIMITED PROPERTY OF
SH NARESH KUMAR SULTANIA S/O
SH GOVIND PRSAD SULTANIA
PLOT NO D-32
LOCATED AT- INDUSTRIAL AREA
BAHADRABAD PARGANA- JWALAPUR
TEHSIL & DISTT- HARDWAR
ARCHITECTS SIGN
SIGN OF ARCH
AR. AMIT CHAUHAN
SANJAY AND ASSOCIATES
BUILDING CONSULTANTS
ESTIMATORS SURVEYORS
DELHI