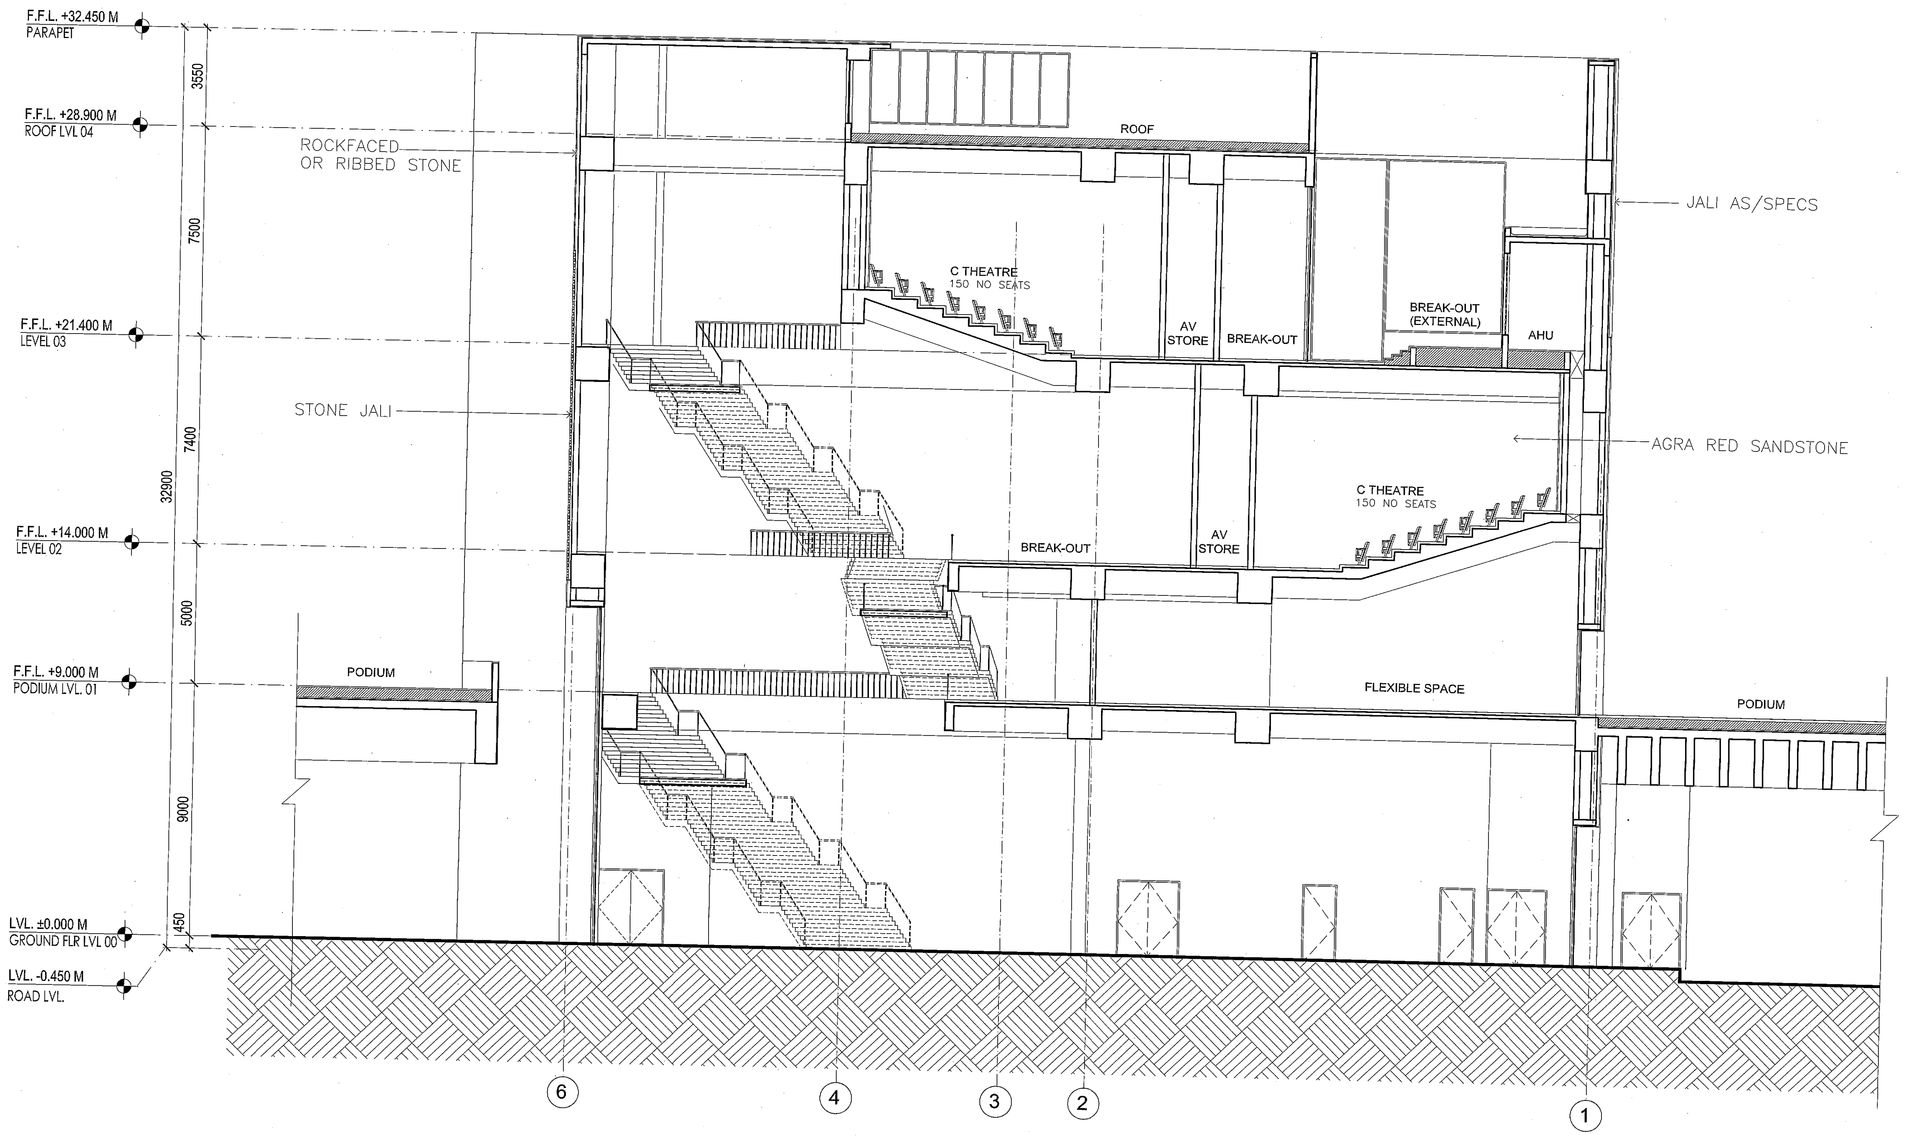


NOTE:-

NGL IS 257.80

ROAD LEVEL IS 258.30, WHICH CORRESPONDS TO (-)0.450 M

NOTES
1. ALL DIMENSIONS ARE IN MM. U.N.O.
2. ALL DIMENSIONS ARE TO BE READ ONLY AND NOT TO BE MEASURED/ SCALED
3. THIS DRAWING SHOULD BE READ IN CONJUNCTION WITH ALL RELEVANT STRUCTURAL, ARCHITECTURAL SERVICES AND LANDSCAPE DRAWINGS.
4. ANY DISCREPANCIES IN THE DRAWINGS OR AT SITE SHOULD BE BROUGHT TO THE NOTICE OF THE ARCHITECTS IMMEDIATELY
5. FURNITURE/ FIXTURES SHOWN ARE INDICATIVE ONLY, PLEASE REFER TO RESPECTIVE DETAIL DRAWINGS & SCHEDULES.
6. ARCHITECTURAL DRAWINGS TO BE FOLLOWED FOR THE LOCATION OF ALL OPENINGS IN STRUCTURAL MASONRY WALL, FOR SIZES AND REINFORCEMENT DETAILS OF STRUCTURAL MEMBERS RELEVANT STRUCTURAL DWGS. TO BE REFERRED.
7. FOR DETAILS REFER RELEVANT LARGE SCALE DETAIL DRAWINGS W.R.T. INDICATED
8. REINFORCEMENT TO BE PROVIDED FOR SLABS IN ALL SHAFTS AND CUTOUTS IN EXCEPT LIFT SHAFTS FOR SLAB TO BE CAST TO SEAL THE SHAFT AFTER INSTALLATION OF ALL SERVICES.
9. MASONRY WORK AROUND SERVICES SHAFTS AND CUTOUTS TO BE COORDINATED & SYNCHRONIZED WITH SERVICES CONTRACTORS FOR INSTALLATION OF ALL SERVICES.
10. FLOOR FINISH/DROP FOR BALCONY SLABS SHALL BE 10MM, AND AT BALCONY (7 SIMS) BE 20MM UNLESS OTHERWISE SPECIFIED.
11. SLAB DROP: IN KITCHEN = 200MM, IN BATH=200MM, IN BALCONIES= 10MM, IN COVERED BALCONY=20MM, IN ALL LEDGE = 10MM UNLESS OTHERWISE SPECIFIED.
12. ALL PRELIMINARY WALLS TO BE 100/200 MM THK BRICK WORK UNLESS OTHERWISE SPECIFIED AND ALL OPENINGS SIZES MENTIONED IN ARE UNFINISHED PRELIMINARY SIZES.
13. SLOPE IN FLOOR FINISH FOR BALCONY DRAINAGE/TOILETS SHALL BE 1:100 UNLESS NOTED OTHERWISE.

THIS DRAWING IS THE PROPERTY OF DESIGNPLUS ASSOCIATES SERVICES PVT.LTD. (NEW DELHI) AND NOT TO BE COPIED OR USED WITHOUT THEIR WRITTEN PERMISSION.

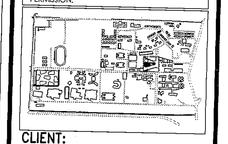

CLIENT:

THAPAR UNIVERSITY
Thapar Technology Campus
Patiala 147004
Punjab, India

CONSULTANTS:

DESIGN ARCHITECT:
McCULLOUGHMULVIN ARCHITECTS
16, Molesworth Street
Dublin 2, Ireland
Email : thapar@mcculloughmulvin.com

EXECUTIVE ARCHITECT:
DESIGNPLUS ASSOCIATES SERVICES PVT. LTD.
E-145, Okhla Industrial Estate
Phase III New Delhi - 110020
Email : projects@dpa.co.in

STRUCTURAL CONSULTANTS:
PRISTINE IDEAS CONSULTING ENGINEERS
C-520, Lower Ground Floor
Chittranjan Park
New Delhi- 110019
Email : dpy@pristineideas.org

MEP CONSULTANT:
KANWAR KRISHAN ASSOCIATES PVT. LTD.
F-301, Lodi Road
New Delhi-110030
Email : mmdn@kkapl.com

LANDSCAPE CONSULTANT:
INTEGRAL DESIGNS
E-99 Anand Niketan
New Delhi- 110021
Email : Sunil@integraldesigns.in

PRASHANT Kr. ARORA
Architect
(Regd. No. CA/96/20846)
Designplus Associates Services Pvt. Ltd. New Delhi

LEGEND:
1. F.F.L. — FINISHED FLOOR LEVEL (IN METER)
2. T.O.S — TOP OF SLAB/STRUCTURE (IN METER)
3. B.O.B — BOTTOM OF BEAM
4. B.O.S — BOTTOM OF SLAB
5. C.M.O — CLEAR MASONRY OPENING
6. B.O.F.C — BOTTOM OF FALSE CEILING
7. T.B.C — TO BE CONFIRMED
8. A/S — ARCHITECTURAL DET./CLUSTER NO. / STAIRCASE NUMBER.
9. D/W/RS — D: DOOR, W: WINDOW, RS: ROLLING SHUTTER, TYPE NUMBER
10. E/S — ELEVATION AND SECTION NO. / REFERENCE DRAWING NO.

Notes:
1. DO NOT SCALE THE DRAWING.
2. ALL DIMENSIONS TO BE CHECKED ON SITE BEFORE ANY CONSTRUCTION OR MANUFACTURE.
3. THIS DRAWING TO BE READ IN CONJUNCTION WITH ALL RELEVANT ARCHITECTURAL, STRUCTURAL AND MEP SERVICES DRWGS.
4. ANY DISCREPANCIES BETWEEN DRAWINGS TO BE IMMEDIATELY BROUGHT TO CONSULTANTS ATTENTION.

| REV.NO. | DESCRIPTION | DATE | BY |
|---|---|---|---|
| REVISIONS LOG | | | |

SUBMISSION DRAWING

Project
THAPAR UNIVERSITY
EXTENSION
PATIALA

Drawing Title
LECTURE BUILDING
SECTION A-A

| | |
|---|---|
| Job Number: — | Scale: 1:100 |
| CAD file ref. | Date: Nov, 2015 |
| Drawn by / Checked by | Approved by: PA |
| Drawing Number: THP/LB/A-120 | Rev.: 00 |

A

ਨਕਸ਼ਾ ਇਸ ਸਥਾਨ ਤੇ ਪ੍ਰਵਾਨ ਕੀਤਾ ਜਾਂਦਾ ਹੈ ਕਿ ਉਸਾਰੀ ਦਾ ਕੰਮ ਬੈਲਾਨ ਨੋਟਸ ਮਹਿਕਮੇ ਦੇ ਨਾਲ ਸੰਮਿਲਤਾਯ ਕੋਡਾਂ ਦੀ ਹੀ ਸਫਾਈਸ਼ਿਤ ਹਨੀ।

ਨਕਸ਼ਾ ਇਸ ਸਥਾਨ ਤੇ ਪ੍ਰਵਾਨ ਕੀਤਾ ਜਾਂਦਾ ਹੈ ਕਿ ਉਸਾਰੀ ਕਰਨ ਸਮੇਂ ਅੰਤਰ ਰਾਸ਼ਟ੍ਰੀਯ ਵਾਟਰ ਜੀ ਵਾਲੇ ਨਹੀਂ ਕੀਤੀ ਜਾਏਗੀ।