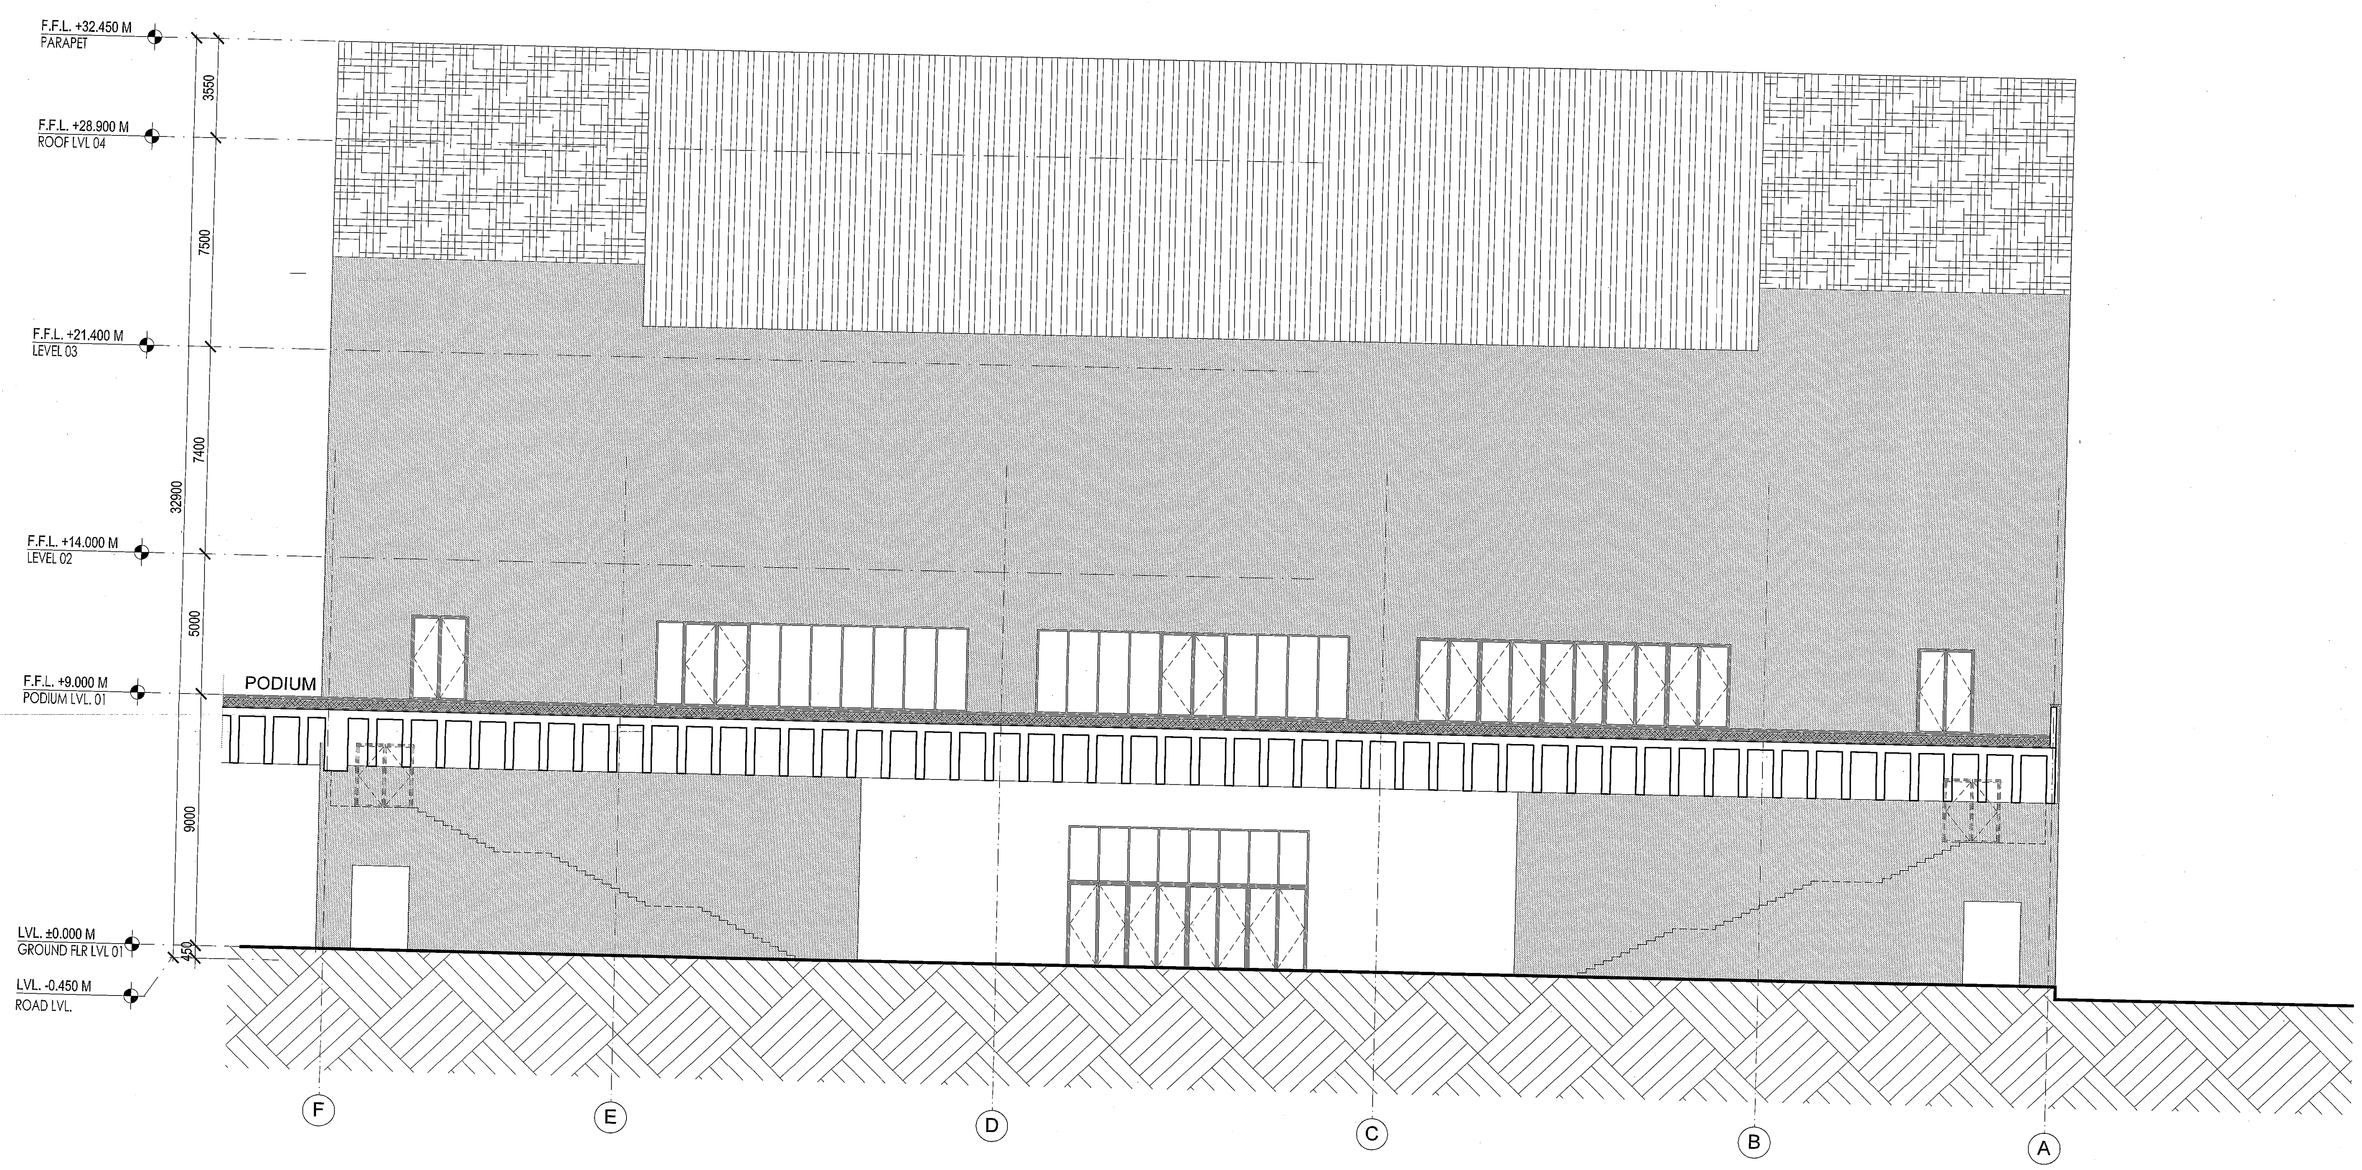

FACADE MATERIAL KEY

- JALI – 1
- AGRA RED SANDSTONE
- JALI – 1
- WHITE MARBLE
- ROCKFACED OR RIBBED STONE
- RC EXPOSED
- ALUMINIUM LOUVERS

NOTE:-
NGL IS 257.80
ROAD LEVEL IS 258.30, WHICH CORRESPONDS TO (-)0.450 M

ਨਕਸ਼ਾ ਨਿਗਮ, ਪਟਿਆਲਾ
ਪਾਸ ਹੈ ਪਤੇ ਮਿਤੀ 23/11/18
ਫਾਈਲ ਨੰ.

ਅਸਿਸਟੰਟ ਨਕਸ਼ਾ ਨਿਗਮ ਦੇ ਦਸਤਖਤ:
ਮਿਤੀ 24.11.16 ਕਾਪੀ
ਨਕਸ਼ਾ ਪ੍ਰਵਾਨ ਹੈ
ਸਿਵਿਲ ਟਾਊਨ ਪਲੈਨਰ
ਨਗਰ ਨਿਗਮ, ਪਟਿਆਲਾ

ਨਕਸ਼ਾ ਇਸ ਸਰਤ ਤੇ ਪ੍ਰਵਾਨ ਕੀਤਾ ਜਾਂਦਾ ਹੈ ਕਿ ਉਸਾਰੀ ਦਾ ਕੰਮ ਕੇਵਲ ਨੋਰਮ ਅਧਿਕਾਰੀ ਦੇ ਨਾਲ ਰਜਿਸਟਰਡ ਕੰਸਲ ਤੋਂ ਹੀ ਕਰਵਾਇਆ ਜਾਏ।

ਨਕਸ਼ਾ ਇਸ ਸਰਤ ਤੇ ਪ੍ਰਵਾਨ ਕੀਤਾ ਜਾਂਦਾ ਹੈ ਕਿ ਉਸਾਰੀ ਦਾਨਸ ਸਮੇਂ ਅੰਦਰ ਗਰਾਊਂਡ ਵਾਟਰ ਦੀ ਵਰਤੋਂ ਨਹੀਂ ਕੀਤੀ ਜਾਵੇਗੀ।

THIS DRAWING IS THE PROPERTY OF DESIGNPLUS ASSOCIATES SERVICES PVT.LTD. (NEW DELHI) AND NOT TO BE COPIED OR USED WITHOUT THEIR WRITTEN PERMISSION.

NOTES
1. ALL DIMENSIONS ARE IN MM. U.N.O.
2. ALL DIMENSIONS ARE TO BE READ ONLY AND NOT TO BE MEASURED SCALED.
3. THIS DRAWING SHOULD BE READ IN CONJUNCTION WITH ALL RELEVANT STRUCTURAL, ARCHITECTURAL SERVICES AND LANDSCAPE DRAWINGS.
4. ANY DISCREPANCIES IN THE DRAWINGS OR AT SITE SHOULD BE BROUGHT TO THE NOTICE OF THE ARCHITECTS IMMEDIATELY.
5. FURNITURE/ FIXTURES SHOWN ARE INDICATIVE ONLY. PLEASE REFER RESPECTIVE DETAIL DRAWINGS & SCHEDULES.
6. ALL EXTERNAL DRAWINGS TO BE FOLLOWED FOR THE LOCATION OF ALL STRUCTURAL MEMBERS & MASONRY WALL, FOR SIZES AND REINFORCEMENT DETAILS OF ALL STRUCTURAL MEMBERS RELEVANT STRUCTURAL DWGS. TO BE REFERRED.
7. FOR DETAILS REFER RELEVANT LARGE SCALE DETAIL DRAWINGS AS INDICATED.
8. REINFORCEMENT TO BE PROVIDED FOR SLABS IN ALL SHAFTS AND OUTLETS & EXCEPT LIFT SHAFT TO BE SLAB TO BE CAST TO SEAL THE SHAFT AFTER INSTALLATION OF ALL SERVICES.
9. MASONRY WORK AROUND SERVICES SHAFTS AND OUTLETS TO BE KEPT ON HOLD/ COORDINATED WITH SERVICES CONTRACTORS IN PLACE FOR ENTRY OF ALL SERVICES.
10. FLOOR FINISH FOR TOILETS SHALL BE 10MM, AND AT BALCONY IT SHALL BE 20MM UNLESS OTHERWISE SPECIFIED.
11. SLAB DROP IN KITCHEN = 150MM, IN BATH=200MM, IN BALCONIES= 50MM, IN SERVICE BALCONY=100MM, IN A/C LEDGE = 100MM UNLESS OTHERWISE SPECIFIED.
12. ALL MASONARY WALLS TO BE 150/230 (M) THK BRICK WORK UNLESS OTHERWISE SPECIFIED AND ALL OPENINGS SIZES MENTIONED A. ARE UNFINISHED MASONARY SIZES.
13. SLOPE IN FLOOR FINISH FOR BALCONY DRAINAGE/TOILETS SHALL BE 1:100 UNLESS NOTED OTHERWISE.

CLIENT:
THAPAR UNIVERSITY
Thapar Technology Campus
Patiala 147004
Punjab, India

CONSULTANTS:

DESIGN ARCHITECT:
McCULLOUGHMUHLVIN ARCHITECTS
16, Molesworth Street
Dublin 2, Ireland
Email : thapar@mcculloughmuhlv.com

EXECUTIVE ARCHITECT:
DESIGNPLUS ASSOCIATES SERVICES PVT. LTD.
E-145, Okhla Industrial Estate
Phase III New Delhi - 110020
Email : projects@dpa.co.in

STRUCTURAL CONSULTANTS:
PRISTINE IDEAS CONSULTING ENGINEERS
G-520, Lower Ground Floor
Chittranjan Park
New Delhi- 110019
Email : ajay@pristineideas.org

MEP CONSULTANT:
KANWAR KRISHAN ASSOCIATES PVT. LTD.
F-301, Lado Sarai
New Delhi-110030
Email : mail@kkapl.com

LANDSCAPE CONSULTANT:
INTEGRAL DESIGNS
E-90 Anand Niketan
New Delhi- 110021
Email : Sunil@integraldesigns.in

PRASHANT Kr. ARORA
Architect
(Regd. No. CA/98/20346)
New Delhi

LEGEND:
1. F.F.L — FINISHED FLOOR LEVEL (IN METER)
2. TOS — TOP OF SLAB/STRUCTURE (IN METER)
3. BOB — BOTTOM OF BEAM
4. BOS — BOTTOM OF SLAB
5. C.M.O — CLEAR MASONRY OPENING
6. B.O.F.C — BOTTOM OF FALSE CEILING
7. T.B.C — TO BE CONFIRMED
8. (A-A) / (G.F.) — ARCHITECTURAL DET./CLUSTER NO. / STAIRCASE NUMBER.
9. (D-##) / (S-##) — D: DOOR, W: WINDOW, RS: ROLLING SHUTTER. TYPE NUMBER
10. (A-A) / (G.F.) — ELEVATION AND SECTION NO. / REFERENCE DRAWING NO.

Notes:
1. DO NOT SCALE THE DRAWING.
2. ALL DIMENSIONS TO BE CHECKED ON SITE BEFORE ANY CONSTRUCTION OR MANUFACTURE.
3. THIS DRAWING TO BE READ IN CONJUNCTION WITH ALL RELEVANT ARCHITECTURAL, STRUCTURAL AND MEP SERVICES DRWGS.
4. ANY DISCREPANCIES BETWEEN DRAWINGS TO BE IMMEDIATELY BROUGHT TO CONSULTANTS ATTENTION.

REV.NO.	DESCRIPTION	DATE	BY
REVISIONS LOG			

SUBMISSION DRAWING

Project
THAPAR UNIVERSITY EXTENSION PATIALA

Drawing Title
LECTURE BUILDING ELEVATION E1

Job- Number: ---		Scale: 1:100
CAD file ref.		Date: Nov, 2016
Drawn by	Checked by: SN	Approved by: PA
Drawing Number: THP/LB/A-150		Rev.: 00

A