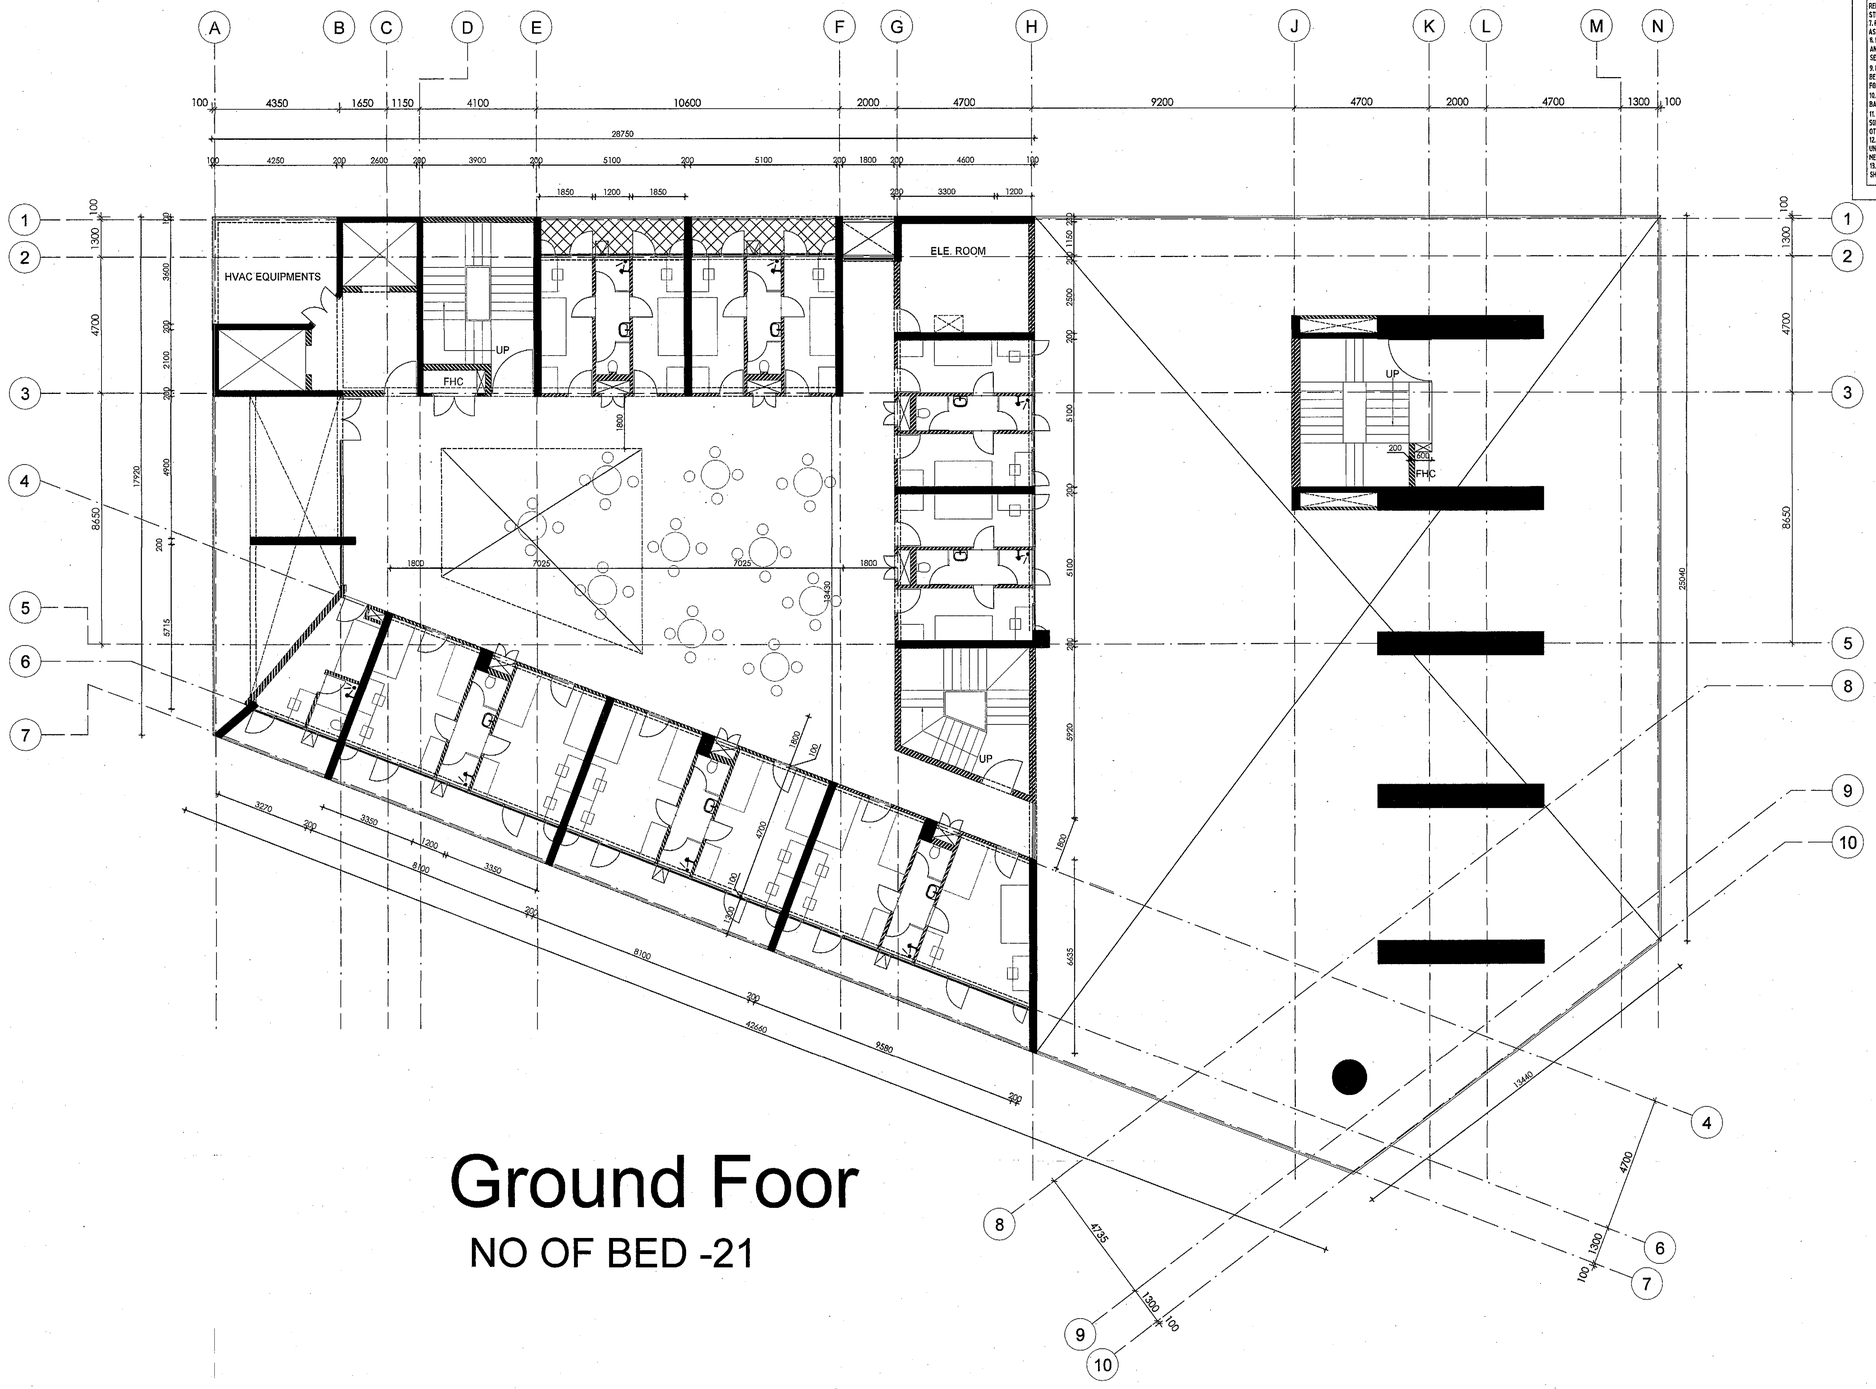

Ground Foor

NO OF BED -21

NOTES
1. ALL DIMENSIONS ARE IN MM, U.N.O.
2. ALL DIMENSIONS ARE TO BE READ ONLY AND NOT TO BE MEASUREDI SCALED.
3. THIS DRAWING SHOULD BE READ IN CONJUNCTION WITH ALL RELEVANT STRUCTURAL, ARCHITECTURAL SERVICES AND LANDSCAPE DRAWINGS.
4. ANY DISCREPANCES IN THE DRAWINGS OR AT SITE SHOULD BE BROUGHT TO THE NOTICE OF THE ARCHITECTS IMMEDIATELY.
5. FURNITURE/ FIXTURES SHOWN ARE INDICATIVE ONLY, PLEASE REFER RESPECTIVE DETAIL DRAWINGS & SCHEDULES.
6. ARCHITECTURAL DRAWINGS TO BE FOLLOWED FOR THE LOCATION OF ALL STRUCTURAL MEMBERS & MASONRY WALL, FOR SIZES AND REINFORCEMENT DETAILS OF STRUCTURAL MEMBERS RELEVANT STRUCTURAL DWGS. TO BE REFERED.
7. FOR DETAILS REFER RELEVANT LARGE SCALE DETAIL DRAWINGS AS INDICATED.
8. REINFORCEMENT TO BE PROVIDED FOR SLABS IN ALL SHAFTS AND CUTOUTS (EXCEPT LIFT SHAFTS) FOR SLAB TO BE CAST TO SEAL THE SHAFT AFTER INSTALLATION OF ALL SERVICES.
9. MASONRY WORK AROUND SERVICES SHAFTS AND CUTOUTS TO BE KEPT ON HOLD/ COORDINATED WITH SERVICES CONTRACTORS FOR INSTALLATION OF ALL SERVICES.
10. FLOOR FINISH DROP FOR TOILETS SHALL BE 10MM, AND AT BALCONY IT SHALL BE 20MM UNLESS OTHERWISE SPECIFIED.
11. SLAB DROP: IN KITCHEN = 300MM, IN BATH=300MM, IN BALCONIES=50MM, IN SERVICE BALCONY=150MM, IN A/C LEDGE = 100MM UNLESS OTHERWISE SPECIFIED.
12. ALL MASONARY WALLS TO BE 115/230 MM THK BRICK WORK UNLESS OTHERWISE SPECIFIED AND ALL OPENINGS SIZES MENTIONED A. ARE UNFINISHED MASONARY SIZES.
13. SLOPE IN FLOOR FINISH FOR BALCONY DRAINAGE/TOILETS SHALL BE 1:200 UNLESS NOTED OTHERWISE.

THIS DRAWING IS THE PROPERTY OF DESIGNPLUS ASSOCIATES SERVICES PVT.LTD. (NEW DELHI) AND NOT TO BE COPIED OR USED WITHOUT THEIR WRITTEN PERMISSION.

ਰਜਾਵਤ ਨਗਰ, ਪਟਿਆਲਾ
ਨਕਸ਼ਾ ਨੰ. ਸੀਵੀਐਮਸੀ-2015
ਮਿਤੀ ਨੰ. 20/10/15.....

CLIENT:

THAPAR UNIVERSITY
Thapar Technology Campus
Patiala 147004
Punjab, India

ਕਾਰਜਕਾਰੀ ਇੰਜੀਨੀਅਰ ਨਗਰ ਨਿਗਮ ਤੋਂ ਸੂਚਨਾ ਮਿਤੀ...20/10/15.....ਤਕ ਨਕਸ਼ਾ ਪਾਸ ਹੈ

CONSULTANTS:

DESIGN ARCHITECT:
McCULLOUGHMULVIN ARCHITECTS
16, Molesworth Street
Dublin 2, Ireland
Email : thapar@mcculloughmulvin.com

EXECUTIVE ARCHITECT:
DESIGNPLUS ASSOCIATES SERVICES PVT. LTD.
E-145, Okhla Industrial Estate
Phase III New Delhi – 110020
Email : projects@dpa.co.in

STRUCTURAL CONSULTANTS:
CHORODIA TECHNO CONSULTANT
I-1738, Chittranjan Park
Lower Ground Floor
New Delhi- 110019
Email : chordiatech@gmail.com

PRISTINE IDEAS CONSULTING ENGINEERS
C-520, Lower Ground Floor
Chittranjan Park
New Delhi- 110019
Email : ajay@pristineideas.org

MEP CONSULTANT:
KANWAR KRISHAN ASSOCIATES PVT. LTD.
F-301, Lado Sarai
New Delhi-110030
Email : novin@kkapl.com

LANDSCAPE CONSULTANT:
INTEGRAL DESIGNS
E-90 Anand Niketan
New Delhi- 110021
Email : Samir@integraldesigns.in

ਸਹਾਇਕ ਟਾਊਨ ਪਲੈਨਰ
ਨਗਰ ਨਿਗਮ, ਪਟਿਆਲਾ

LEGEND:

1	FFL	FINISHED FLOOR LEVEL (IN MTRS)
2	TOS	TOP OF SLAB/STRUCTURE (IN MTRS)
3	BOB	BOTTOM OF BEAM
4	BOS	BOTTOM OF SLAB
5	CMO	CLEAR MASONRY OPENING
6	BOFC	BOTTOM OF FALSE CEILING
7	TBC	TO BE CONFIRMED
8	A/A	ARCHITECTURAL DET./CLUSTER STAIRCASE NUMBER.
9	D-##	D: DOOR, W: WINDOW, RS: ROLLING SHUTTER, TYPE NUMBER.
10	A/A 1/D	ELEVATION AND SECTION REFERENCE DRAWING NO.

Notes:
1. DO NOT SCALE THE DRAWING
2. ALL DIMENSIONS TO BE CHECKED ON SITE BEFORE ANY CONSTRUCTION OR MANUFACTURE.
3. THIS DRG TO BE READ IN CONJUNCTION WITH ALL RELEVANT ARCHITECTURAL, STRUCTURAL AND MEP SERVICES DRAWINGS.
4. ANY DISCREPANCIES BETWEEN DRAWINGS TO BE IMMEDIATELY BROUGHT TO CONSULTANTS ATTENTION.

REV.NO.	DESCRIPTION	DATE	BY
REVISIONS LOG			

Project
THAPAR UNIVERSITY
EXTENSION
PATIALA

ਕਿਰਪਾ ਇਸ ਸਰਤ ਤੇ ਪ੍ਰਵਾਨ ਕੀਤਾ ਜਾਂਦਾ ਹੈ ਕਿ ਉਸਾਰੀ ਦਰਦਨ ਲਈ ਅੰਕਿਤ ਨਕਸ਼ਾ ਸ਼ਹਰ ਦੀ ਯੋਜਨਾ ਅਨੁਸਾਰ ਹਾਲਤ ਨਹੀਂ ਕੀਤੀ ਜਾਵੇਗੀ।

Drawing Title
BOYS HOSTEL
GROUND FLOOR PLAN

ਕਿਰਪਾ ਇਸ ਸਰਤ ਤੇ ਪ੍ਰਵਾਨ ਕੀਤਾ ਜਾਂਦਾ ਹੈ ਕਿ ਉਸਾਰੀ ਦਾ ਕੰਮ ਕੇਵਲ ਲੇਸਰ ਮਾਪਕਾਂ ਦੇ ਨਾਲ ਸਟੀਮਾਟਰਡ ਲੇਸਰ ਤੇ ਹੀ ਕਰਵਾਇਆ ਜਾਵੇ।

Job Number: —	Scale: 1:100	
CAD file ref.	Date: 20th July, 2015	
Drawn by	Checked by	Approved by: PA
Drawing Number: THP/BH/A-100		Rev.: 00

VERINDER KUMAR GOYAL
Registered 'A' Class
Building Designer & Supervisor
By Municipal Corporation Patiala