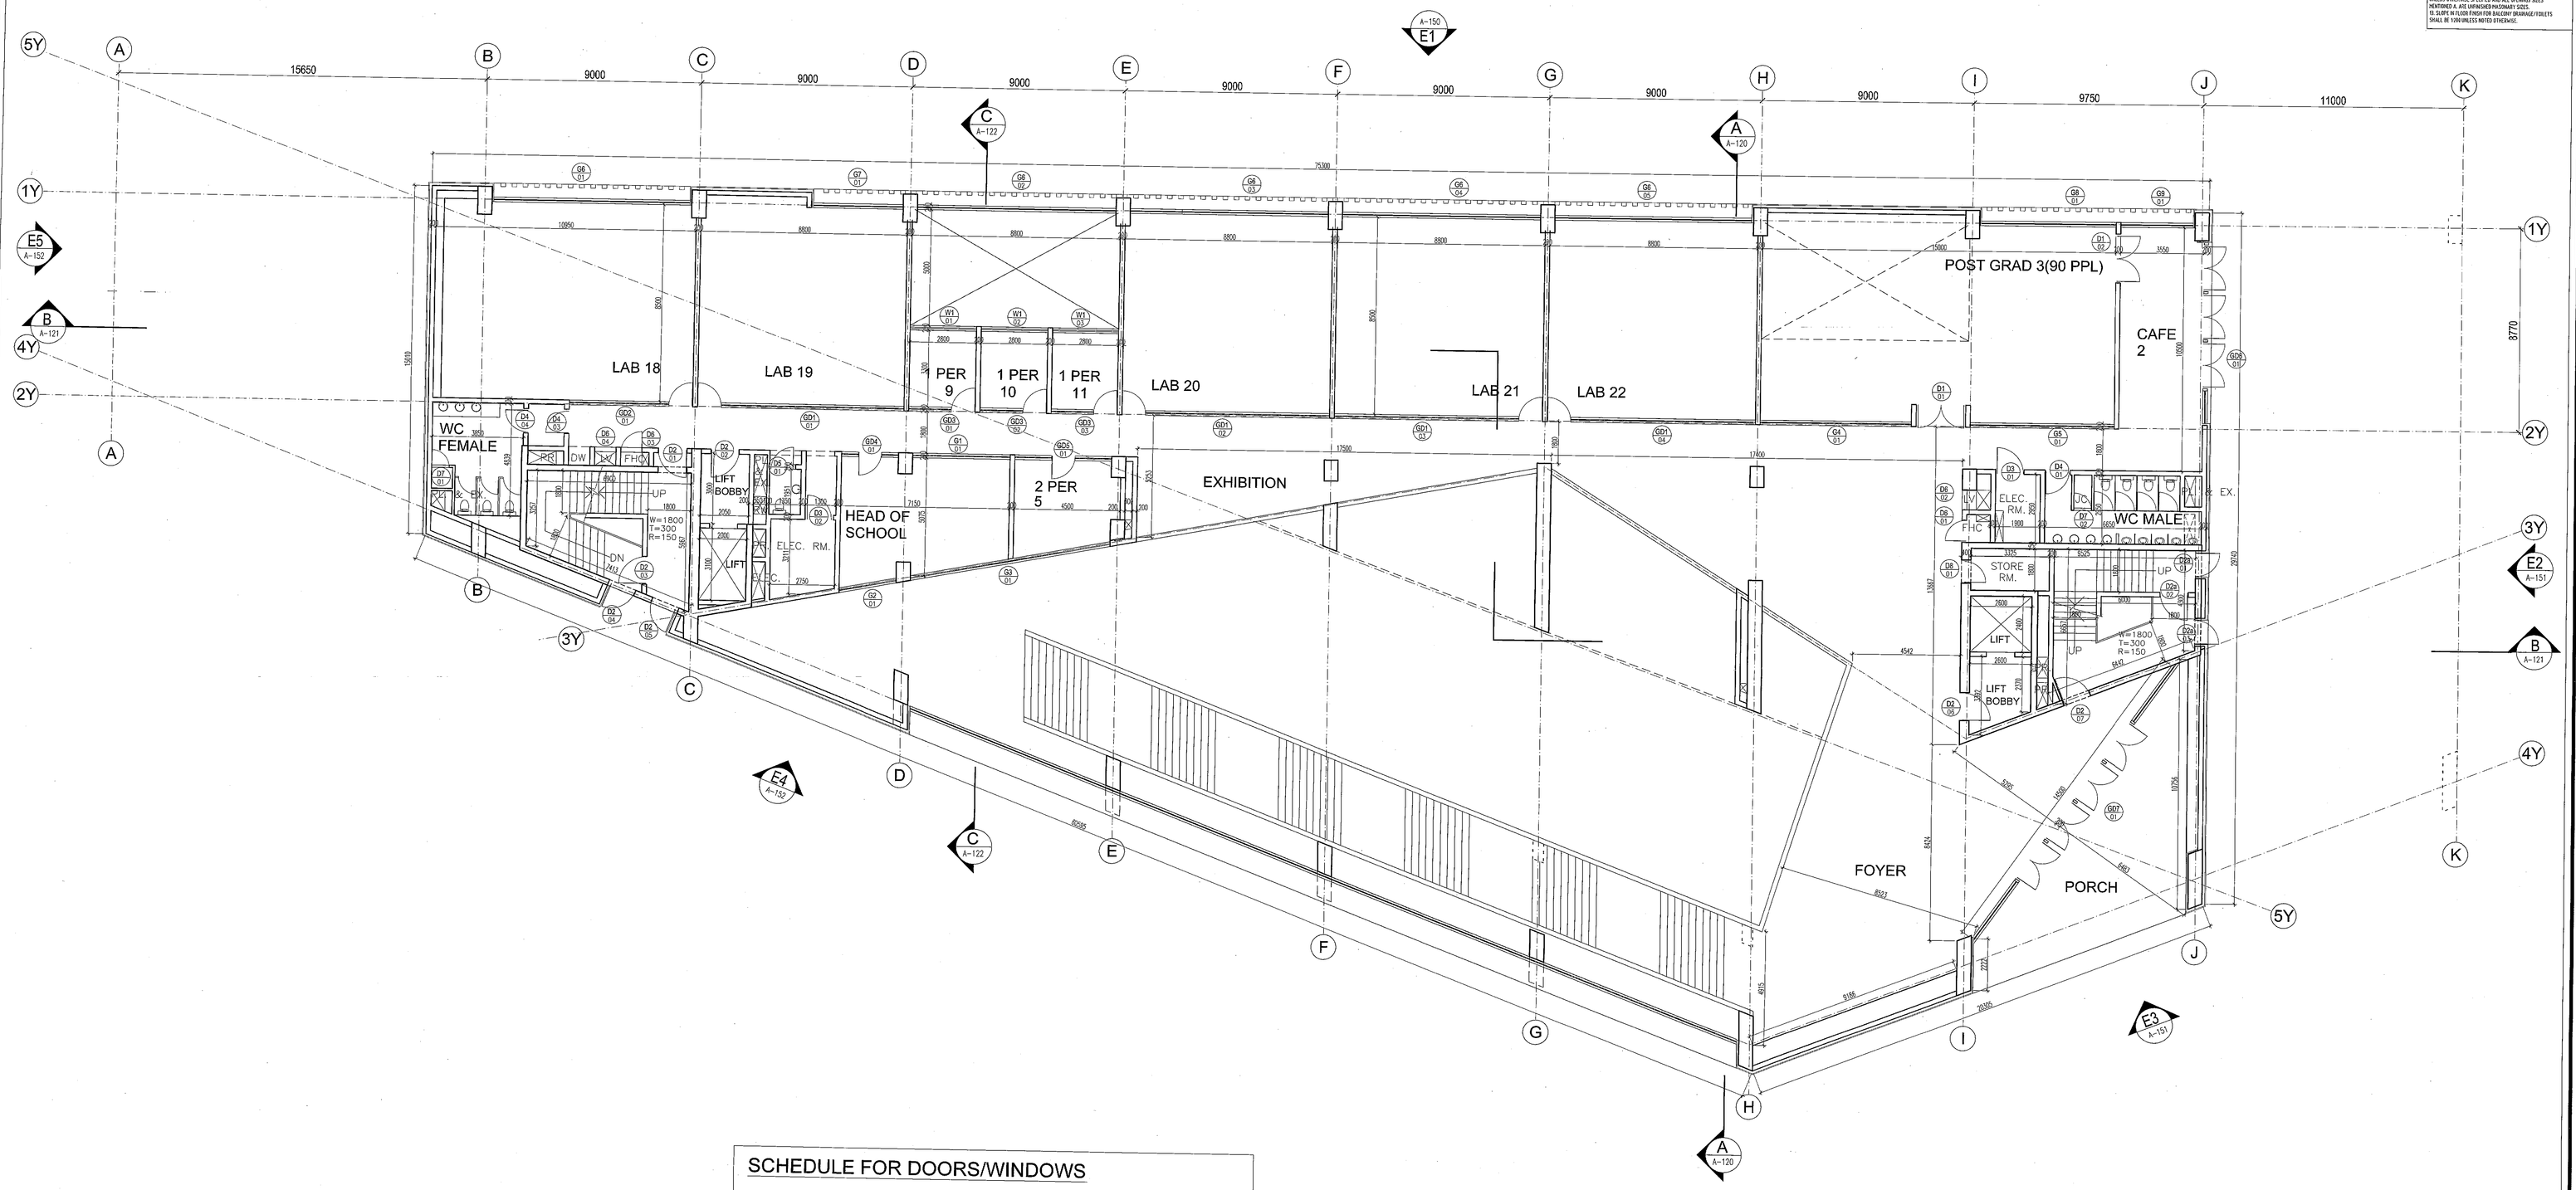

SCHEDULE FOR DOORS/WINDOWS

TAG NO.	SPACE	SIZE	REMARKS
GD1	LABS	8800 x 2725	(WITH 1000mm WIDE OPENING)
GD2	LAB 18	5200 x 2725	(WITH 1000mm WIDE OPENING)
GD3	OFFICE	2800 x 2725	(WITH 1000mm WIDE OPENING)
GD4	OFFICE	2450 x 2725	(WITH 1000mm WIDE OPENING)
GD5	OFFICE	4100 x 2725	(WITH 1000mm WIDE OPENING)
GD6	ENTRANCE	7950 x 3800	
GD7	ENTRANCE	14925 x 5050	
G1	OFFICE	4100 x 2725	
G2	OFFICE	2500 x 3800	
G3	OFFICE	8550 x 3800	
G4	POST GRAD-3	6400 x 3800	
G5	POST GRAD-3	6100 x 3800	
G6	LABS	8400 x 3950	
G7	LABS	3925 x 3950	
G8	LABS	5800 x 3950	
G9	LABS	3150 x 3950	
D1	POST GRAD-3	2100 x 2725	
D2	STAIRCASES+LIFT LOBBIES	1200 x 2725	
D2a	STAIRCASE	1200 x 2125	
D3	ELECTRICAL ROOM	1200 x 2725	
D4	TOILETS	1050 x 2725	
D5	DISABLE TOILET	1100 x 2725	
D6	FHC'S & LV	900 x 2725	
D7	JANITOR CLOSET	750 x 2100	
D8	STORE ROOM	1000 x 2725	
W1	OFFICES	2800 x 1800	

NOTES:
1. ALL DIMENSIONS ARE IN MM (UNO).
2. ALL DIMENSIONS ARE TO BE READ ONLY AND NOT TO BE MEASURED/ SCALED.
3. THIS DRAWING SHOULD BE READ IN CONJUNCTION WITH ALL RELEVANT STRUCTURAL, ARCHITECTURAL, SERVICES AND LANDSCAPE DRAWINGS.
4. ANY DISCREPANCIES IN THE DRAWINGS OR AT SITE SHOULD BE BROUGHT TO THE NOTICE OF THE ARCHITECTS IMMEDIATELY.
5. FURNITURE/ FIXTURES SHOWN ARE INDICATIVE ONLY. PLEASE REFER RESPECTIVE DETAIL DRAWINGS & SCHEDULES.
6. ARCHITECTURAL DRAWINGS TO BE FOLLOWED FOR THE LOCATION OF ALL STRUCTURAL MEMBERS & INCIDENTAL WALL, FOR SIZES AND REINFORCEMENT DETAILS OF STRUCTURAL MEMBERS RELEVANT STRUCTURAL DWGS. TO BE REFERED.
7. FOR STAIRS REFER RELEVANT LARGE SCALE DETAIL DRAWINGS AS UNDER NOTED.
8. REINFORCEMENT TO BE PROVIDED FOR SLABS IN ALL SHAFTS AND CUTOUTS EXCEPT LIFT SHAFTS FOR SLAB TO BE CAST TO SEAL THE SHAFT AFTER INSTALLATION OF ALL SERVICES.
9. PAUCITY WORK AROUND SERVICES SHAFTS AND CUTOUTS TO BE KEPT ON HOLD/ COORDINATED WITH SERVICES CONTRACTORS FOR INSTALLATION OF ALL SERVICES.
10. FLOOR FINISH DROP FOR TOILETS SHALL BE 10MM, AND AT BALCONY IT SHALL BE 20MM UNLESS OTHERWISE SPECIFIED.
11. SLAB DROP: IN KITCHEN = 300MM, IN BATH=200MM, IN BALCONIES= 50MM, IN SERVICE BALCONY=300MM, IN ALL LEDGE = 100MM UNLESS OTHERWISE SPECIFIED.
12. ALL INTERNAL WALLS TO BE 100/230 MM THK BRICK WORK UNLESS OTHERWISE SPECIFIED AND ALL OPENINGS SIZES MENTIONED A. ARE UNFINISHED/PROFINISH SIZES.
13. SLURY IN FLOOR FINISH FOR BALCONY DRAINAGE/TOILETS SHALL BE 1:6 UNLESS NOTED OTHERWISE.

THIS DRAWING IS THE PROPERTY OF DESIGNPLUS ASSOCIATES SERVICES PVT.LTD. INTY DELHI AND NOT TO BE COPIED OR USED WITHOUT WRITTEN PERMISSION.

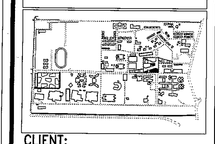

CLIENT:

THAPAR UNIVERSITY
Thapar Technology Campus
Patiala 147004
Punjab, India

CONSULTANTS:

DESIGN ARCHITECT:
McCULLOUGH|MULVIN ARCHITECTS
16, Molesworth Street
Dublin 2, Ireland
Email : thapar@mccullloughmulvin.com

EXECUTIVE ARCHITECT:
DESIGNPLUS ASSOCIATES SERVICES PVT. LTD.
E-145, Okhla Industrial Estate
Phase III New Delhi - 110020
Email : projects@dpa.co.in

STRUCTURAL CONSULTANTS:
PRISTINE IDEAS CONSULTING ENGINEERS
C-320, Lower Ground Floor
Chittranjan Park
New Delhi- 110019
Email : ajay@pristineideas.org

MEP CONSULTANT:
KANWAR KRISHAN ASSOCIATES PVT. LTD.
F-304, Lado Sarai
New Delhi-110030
Email : mail@kkapl.com

LANDSCAPE CONSULTANT:
INTEGRAL DESIGNS
E-60 Anand Niketan
New Delhi- 110021
Email : Sunil@integraldesigns.in

LEGEND:
1. FFL — FINISHED FLOOR LEVEL (IN METER)
2. TOS — TOP OF SLAB/STRUCTURE (IN METER)
3. BOB — BOTTOM OF BEAM
4. BOS — BOTTOM OF SLAB
5. CWO — CLEAR MASONRY OPENING
6. BOFC — BOTTOM OF FACIE CEILING
7. RBC — TO BE CONFINED
8. ARCHITECTURAL JOT/CLUSTER NO. SURVEYOR NUMBER
9. D, DOOR, W, WINDOW, RS, ROLLING SHUTTER, SITE NUMBER
10. ELEVATION AND SECTION NO. REFERENCE DRAWING NO.

Notes:
1. DO NOT SCALE THE DRAWING.
2. ALL DIMENSIONS TO BE CHECKED ON SITE BEFORE ANY CONSTRUCTION OR MANUFACTURE.
3. THIS DRG TO BE READ IN CONJUNCTION WITH ALL RELEVANT ARCHITECTURAL, STRUCTURAL AND MEP SERVICES DRWGS.
4. ANY DISCREPANCIES BETWEEN DRAWINGS TO BE IMMEDIATELY BROUGHT TO CONSULTANTS ATTENTION.

REV.NO	DESCRIPTION	DATE	BY
REVISIONS LOG			

SUBMISSION DRAWING

Project
THAPAR UNIVERSITY
EXTENSION
PATIALA

Drawing Title
COMPUTER SCIENCE
PODIUM LEVEL-01 PLAN

Job Number	Scale
—	1:100
CAD file ref.	Date
	Nov. 2015

Drawn by	Checked by	Approved by
		PA

Drawing Number	Rev.
THP/CS/A-102	00

A

PRASHANT Kr. ARORA
Architect
(Regd. No. CA/98/20846)

ਨਗਰਾਣ ਵਿਭਾਗ, ਪਟਿਆਲਾ
ਨਕਸ਼ਾ ਨੂੰ ਅਥੇ ਕਿਤੇ ਕੀਤੇ ਗਏ ਹਨ ਜੋ ਕਿ ਮਿਤੀ 27/7/16
ਹਸਤਾਖਰ

ਕਾਰਜਕਾਰੀ ਨਗਰ ਨਿਗਮ ਦੇ ਦੁਆਰਾ
ਮਿਤੀ 27/7/16 ਜਾਰੀ
ਹਸਤਾਖਰ ਪ੍ਰਵਾਨ ਹੈ
ਸਿਵਿਲ ਟਾਊਨ ਪਲਾਨਰ
ਜਿਲਾ ਪਿਕਾਂ, ਪਟਿਆਲਾ

ਨਗਰ ਨਿਗਮ ਨਗਰ ਦੇ ਪੁਖਤਾ ਕੀਤਾ ਜਾਣਾ ਹੈ ਕਿ ਇਸਦੀ ਵਰਤਾ ਨਹੀਂ ਕਰਨ ਲਈ ਕਾਰਜ ਤਜਵੀਜ਼ ਕਰਨ ਵਾਲੇ ਨੂੰ ਕੋਈ ਖਰਚੇ ਨਹੀਂ ਕੀਤੇ ਜਾਣ ।

ਨਕਸ਼ਾ ਨਿਗਮ ਨਗਰ ਦੇ ਪੁਖਤਾ ਕੀਤਾ ਜਾਣਾ ਹੈ ਕਿ ਇਸਦੀ ਵਰਤਾ ਨਹੀਂ ਕਰਨ ਲਈ ਕਾਰਜ ਤਜਵੀਜ਼ ਕਰਨ ਵਾਲੇ ਨੂੰ ਕੋਈ ਖਰਚੇ ਨਹੀਂ ਕੀਤੇ ਜਾਣ ।