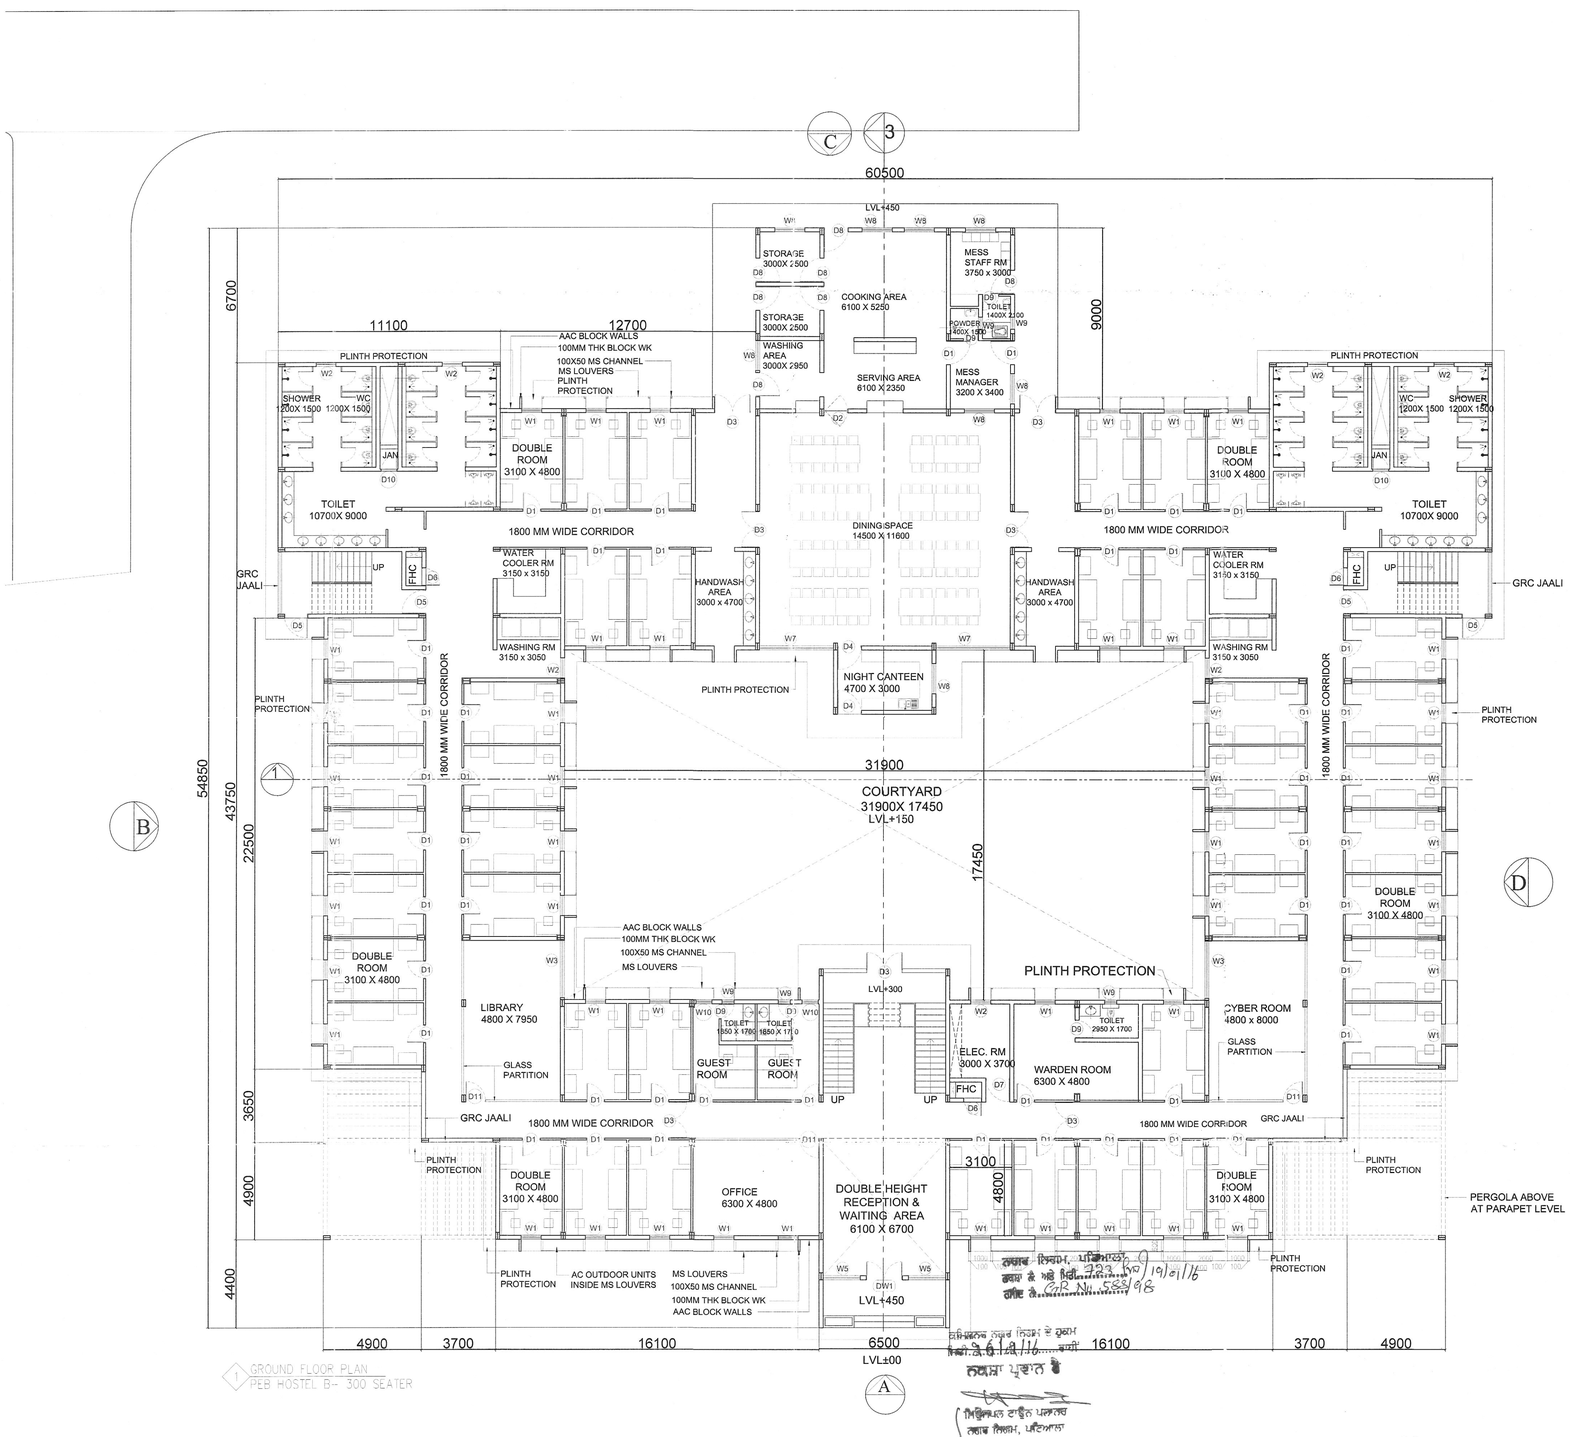

1 GROUND FLOOR PLAN
PEB HOSTEL B- 300 SEATER

ਨਕਸ਼ਾ ਇਸ ਸ਼ਰਤ ਤੇ ਪ੍ਰਵਾਨ ਕੀਤਾ ਜਾਂਦਾ ਹੈ ਕਿ ਉਸਾਰੀ ਦਾ ਕੰਮ ਕੇਵਲ ਲੋਕਲ ਅਥਿਰਕਸੀ ਦੇ ਨਾਲ ਰਜਿਸਟਰਡ ਲੇਖਰ ਹੀ ਕਰਵਾਇਆ ਜਾਵੇ ।

ਨਕਸ਼ਾ ਪ੍ਰਵਾਨ ਕੀਤਾ ਜਾਂਦਾ ਹੈ ਕਿ ਉਸਾਰੀ ਕਰਨ ਸਮੇਂ ਅੰਡਰ ਗਰਾਊਂਡ ਵਾਟਰ ਦੀ ਵਰਤੋਂ ਨਹੀਂ ਕੀਤੀ ਜਾਵੇਗੀ।

ਤਲਾਬ ਨਿਰਮਾਣ, ਪਟਿਆਲਾ
ਤਲਾਬ ਨਿਰਮਾਣ, ਪਟਿਆਲਾ

NOTES

1. ALL DIMENSIONS ARE IN MM, U.N.O.
2. ALL DIMENSIONS ARE TO BE READ ONLY AND NOT TO BE MEASURED/ SCALED.
3. THIS DRAWING SHALL BE READ IN CONJUNCTION WITH ALL RELEVANT ARCHITECTURAL, ARCHITECTURAL SERVICES AND LANDSCAPE DRAWINGS.
4. ANY DISCREPANCIES IN THE DRAWINGS OR AT SITE SHOULD BE BROUGHT TO THE NOTICE OF THE ARCHITECTS IMMEDIATELY.
5. FURNITURE/ FIXTURES SHOWN ARE INDICATIVE ONLY. PLEASE REFER RESPECTIVE DETAIL DRAWINGS & SCHEDULES.
6. ARCHITECTURAL DRAWINGS TO BE FOLLOWED FOR THE LOCATION OF ALL STRUCTURAL MEMBERS & MASONRY WALL. FOR SIZES AND REINFORCEMENT DETAILS OF STRUCTURAL MEMBERS RELEVANT STRUCTURAL DWGS. TO BE REFERED.
7. ALL DETAILS REFER RELEVANT LARGE SCALE DETAIL DRAWINGS I.E. 1:50 SCALE.
8. REINFORCEMENT TO BE PROVIDED FOR SLABS IN ALL SHAFTS AND OUTSITS EXCEPT LIFT SHAFTS FOR SLAB TO BE CAST TO SEAL THE SHAFT AFTER INSTALLATION OF ALL SERVICES.
9. MASONRY WORK AROUND SERVICES SHAFTS AND OUTSITS TO BE KEPT ON HOLD/ COORDINATED WITH SERVICES CONTRACTORS FOR INSTALLATION OF ALL SERVICES.
10. PLINTH FINISH DROP FOR TOILETS SHALL BE 10MM, AND AT BALCONY IT SHALL BE 20MM UNLESS OTHERWISE SPECIFIED.
11. SLAB DROP IN KITCHEN = 200MM, IN BATH=200MM, IN BALCONIES= 100MM, IN TERRACE=200(+)MM, IN AC LOUVE = 100MM UNLESS OTHERWISE SPECIFIED.
12. ALL MASONARY WALLS TO BE 100/200 MM THK BRICK WORK UNLESS OTHERWISE SPECIFIED AND ALL OPENINGS SIZES MENTIONED & ARE IMPROVED MASONARY SIZES.
13. SLOPE IN PLUSH FINISH FOR BALCONY DRAINAGE/TOILETS SHALL BE 1:200 UNLESS NOTED OTHERWISE.

THIS DRAWING IS THE PROPERTY OF DESIGNPLUS ASSOCIATES SERVICES PVT.LTD. (NEW DELHI) AND NOT TO BE COPIED OR USED WITHOUT THEIR WRITTEN PERMISSION.

CLIENT:
THAPAR UNIVERSITY
Thapar Technology Campus
Patiala 147004
Punjab, India

CONSULTANTS:

ARCHITECT:
DESIGNPLUS ASSOCIATES SERVICES PVT. LTD.
E-145, Okhla Industrial Estate
Phase II New Delhi - 110020
Email : projects@dpa.co.in

STRUCTURAL CONSULTANTS:
PRISTINE IDEAS CONSULTING ENGINEERS
C-520, Lower Ground Floor
Chittranjan Park
New Delhi- 110019
Email : ajay@pristineideas.org

MEP CONSULTANT:
KANWAR KRISHAN ASSOCIATES PVT. LTD.
F-309, Lado Sarai
New Delhi-110030
Email : ranish@kkprj.com

LANDSCAPE CONSULTANT:
INTEGRAL DESIGNS
E-90 Anand Niketan
New Delhi- 110021
Email : Somir@integraldesigns.in

LEGEND:
1.FFL FINISHED FLOOR LEVEL (IN METER)
2.TOS TOP OF SLAB/STRUCTURE (IN METER)
3.BOB BOTTOM OF BEAM
4.BOS BOTTOM OF SLAB
5.CMO CLEAR MASONRY OPENING
6.BOFC BOTTOM OF FALSE CEILING
7.TBC TO BE CONFIRMED
8. A/1 ARCHITECTURAL UNIT/CLUSTER NO. STAIRCASE NUMBER.
9. D. DOOR, W. WINDOW, RS: ROLLING SHUTTER, FIRE NUMBER
10. A/1 ELEVATION AND SECTION NO. REFERENCE DRAWING NO.

REV.NO.	DESCRIPTION	DATE	BY
REVISIONS LOG			

Notes:
1. DO NOT SCALE THE DRAWING.
2. ALL DIMENSIONS TO BE CHECKED ON SITE BEFORE ANY CONSTRUCTION OR MANUFACTURE.
3. THIS DRG TO BE READ IN CONJUNCTION WITH ALL RELEVANT ARCHITECTURAL, STRUCTURAL AND MEP SERVICES DRWGS.

N W E S

SUBMISSION DRAWING

Project
THAPAR UNIVERSITY
EXTENSION
PATIALA

Drawing Title
PEB HOSTEL B- 300 SEATER
GROUND FLOOR PLAN

Job Number	Scale
---	1:100
CAD file ref.	Date
	NOV 2015

Drawn by	Checked by	Approved by
AA		PA

Drawing Number	Rev.
THP/PHB2/ A- 101	00

A

PRASHANT Kr. ARORA
Architect
(Regd. No. CA/86/20518)