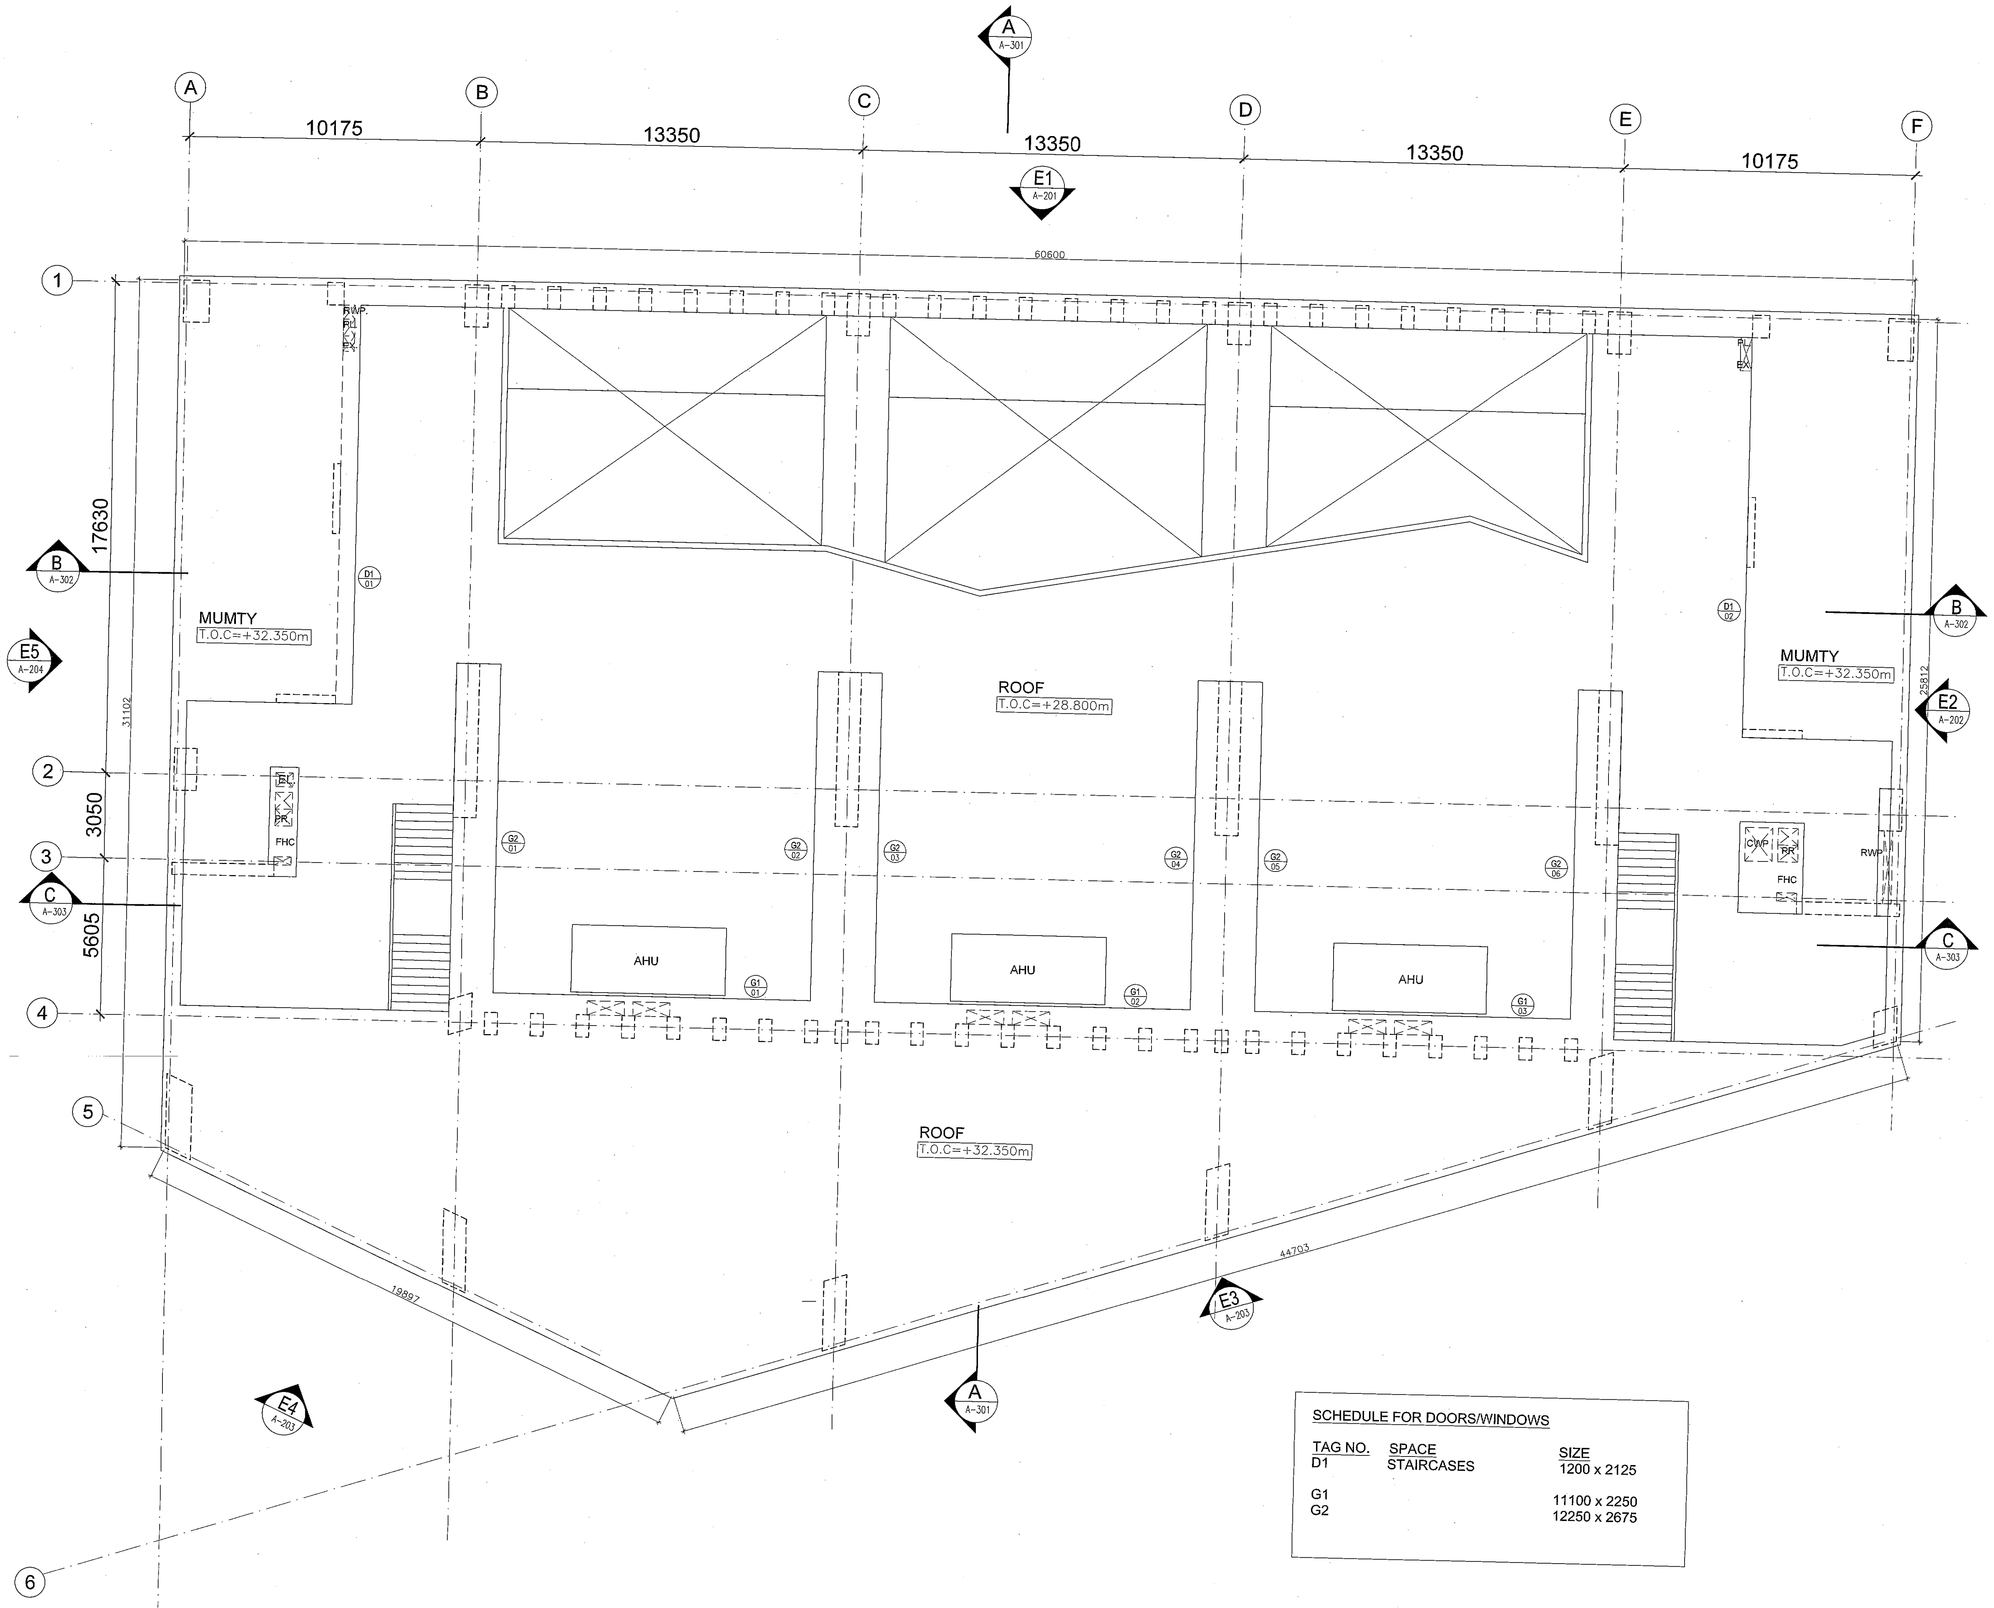


| SCHEDULE FOR DOORS/WINDOWS | | |
|---|---|---|
| TAG NO. | SPACE | SIZE |
| D1 | STAIRCASES | 1200 x 2125 |
| G1 | | 11100 x 2250 |
| G2 | | 12250 x 2675 |

NOTES:
1. ALL DIMENSIONS ARE IN MM U.N.O.
2. ALL DIMENSIONS ARE TO BE READ ONLY AND NOT TO BE MEASURED SCALED.
3. THIS DRAWING SHOULD BE READ IN CONJUNCTION WITH ALL RELEVANT STRUCTURAL, ARCHITECTURAL SERVICES AND MEP DRAWINGS.
4. ANY DISCREPANCIES IN THE DRAWINGS ON AT SITE SHOULD BE BROUGHT TO THE ATTENTION OF THE ARCHITECTS IMMEDIATELY.
5. POINTERS/ FACTORS LIKE DRAWING INDICATIVE ONLY, PLEASE REFER RESPECTIVE DETAIL DRAWINGS WHERE ARE AVAILABLE.
6. ARCHITECTURAL DRAWINGS TO BE FOLLOWED FOR THE LOCATION OF ALL STRUCTURAL MEMBERS & MASONRY WALL, FOR SIZES AND REINFORCEMENT DETAILS OF STRUCTURAL MEMBERS RELEVANT STRUCTURAL DWGS, TO BE REFERRED.
7. FOR DETAILS REFER RELEVANT LARGE SCALE DETAIL DRAWINGS AS INDICATED.
8. ADEQUATE CLEARANCE TO BE PROVIDED FOR SLABS IN ALL SHAFTS AND OPENINGS EXCEPT LIFT SHAFTS FOR SLAB TO BE CAST TO SEAL THE SHAFT AFTER INSTALLATION OF ALL SERVICES.
9. MASONRY WORK AROUND SERVICES SHAFTS AND CUTOUTS TO BE KEPT ON HOLD/ COORDINATED WITH SERVICES CONTRACTORS FOR INSTALLATION OF ALL SERVICES.
10. FLOOR FINISH DROP FOR TOILETS SHALL BE 18MM, AND AT BALCONY IT SHALL BE 20MM UNLESS OTHERWISE SPECIFIED.
11. SLAB DROP IN KITCHEN = 300MM, IN BATH=300MM, IN BALCONIES= 50MM, IN SERVICE BALCONY=200MM, IN AC LEDGE = 100MM UNLESS OTHERWISE SPECIFIED.
12. ALL INTERNAL PARTITION WALLS TO BE 150/230 MM THK BRICK WORK UNLESS OTHERWISE SPECIFIED AND ALL OPENINGS SIZES MENTIONED A. ARE INFORMED MASONRY SIZES.
13. SLOPE IN FLOOR FINISH FOR BALCONY/SERVANT/TOILETS SHALL BE 1:200 UNLESS NOTED OTHERWISE.

THIS DRAWING IS THE PROPERTY OF DESIGNPLUS ASSOCIATES SERVICES PVT.LTD. (NEW DELHI) AND NOT TO BE COPIED OR USED WITHOUT THEIR WRITTEN PERMISSION.

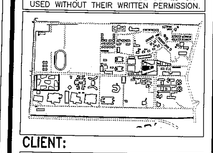

CLIENT:

THAPAR UNIVERSITY
Thapar Technology Campus
Patiala 147004
Punjab, India

CONSULTANTS:

DESIGN ARCHITECT:
McCULLOUGHMULVIN ARCHITECTS
16, Molesworth Street
Dublin 2, Ireland
Email : thapar@mcculloughmulvin.com

EXECUTIVE ARCHITECT:
DESIGNPLUS ASSOCIATES SERVICES PVT. LTD.
E-145, Okhla Industrial Estate
Phase III New Delhi – 110020
Email : projects@dpa.co.in

STRUCTURAL CONSULTANTS:
PRISTINE IDEAS CONSULTING ENGINEERS
C-320, Lower Ground Floor
Chittranjan Park
New Delhi– 110019
Email : ajay@pristineideas.org

MEP CONSULTANT:
KANWAR KRISHAN ASSOCIATES PVT. LTD.
F-301, Lado Sarai
New Delhi-110030
Email : noida@kapl.com

LANDSCAPE CONSULTANT:
INTEGRAL DESIGNS
E-90 Anand Niketan
New Delhi– 110021
Email : Sanil@integraldesigns.in

PRASHANT Kr. ARORA
Architect
(Regd.- No/CA/98/20946)
New Delhi

LEGEND:
1FFL FINISHED FLOOR LEVEL (IN
2TOS TOP OF SLAB/STRUCTURE (IN
3BOB BOTTOM OF BEAM
4BOS BOTTOM OF SLAB
5CMO CLEAR MASONRY OPENING
6BOFC BOTTOM OF FALSE CEILING
7TBC TO BE CONFIRMED
A ARCHITECTURAL REF. /CLUSTER ARCHITECTURAL REF.
D: DOOR, W: WINDOW, RS: ROLLING SHUTTER,
B TYPE NUMBER
10 ELEVATION AND SECTION REFERENCE DRAWING NO.

Notes:
1. DO NOT SCALE THE DRAWINGS.DIMENSIONS TO BE CHECKED ON SITE BEFORE ANY CONSTRUCTION OR MANUFACTURE.
2. DRAWINGS TO BE READ IN CONJUNCTION WITH ALL RELEVANT ARCHITECTURAL, STRUCTURAL AND MEP SERVICES DRAWINGS.
3. ANY DISCREPANCIES BETWEEN DRAWINGS TO BE IMMEDIATELY BROUGHT TO CONSULTANTS ATTENTION.

| REV.NO. | DESCRIPTION | DATE | BY |
|---|---|---|---|
| REVISIONS LOG | | | |

SUBMISSION DRAWING

Project
THAPAR UNIVERSITY
EXTENSION
PATIALA

Drawing Title
LECTURE BUILDING
ROOF LEVEL-04 PLAN

| | |
|---|---|
| Job Number: — | Scale: 1:100 |
| CAD file ref. | Date: Nov. 2015 |
| Drawn by | Checked by | Approved by: PA |
| Drawing Number: THP/LB/A-105 | Rev.: 00 |

A

ਨਕਸ਼ਾ ਵਿਭਾਗ, ਪਟਿਆਲਾ
ਨਕਸ਼ਾ ਨੰ ਅਰੂਲ ਕਿਤੇ 5324 ਮਿਤੀ 27/11/18
ਫਾਈਲ ਨੰ 6-2/2011 ਨਕਸ਼ਾ/12

ਸਹਾਇਕ ਨਗਰ ਯੋਜਨਾਕਾਰ ਦੇ ਦਫ਼ਤਰ
ਮਿਤੀ 29.11.18 ਰਾਹੀਂ
ਨਕਸ਼ਾ ਪ੍ਰਵਾਨ ਹੈ
ਸੀਨਿਅਰ ਟਾਊਨ ਪਲੈਨਰ
ਨਕਸ਼ਾ ਵਿਭਾਗ, ਪਟਿਆਲਾ

ਨਕਸ਼ਾ ਇਸ ਸਰਟ ਤੇ ਪ੍ਰਵਾਨ ਕੀਤਾ ਜਾਂਦਾ ਹੈ ਕਿ ਉਸਾਰੀ ਦਾ ਕੰਮ ਕੇਵਲ ਨੇਬਰ ਹੁਡ ਕਰਾਈਟੇਰਿਆ ਦੇ ਨਾਲ ਯੋਜਨਾਬਦਲ ਨੇਬਰ ਹੁੱਡ ਦੀ ਪਰਵਾਨਗੀ ਲਾਜ਼ੀ।

ਨਕਸ਼ਾ ਇਸ ਸਰਟ ਤੇ ਪ੍ਰਵਾਨ ਕੀਤਾ ਜਾਂਦਾ ਹੈ ਕਿ ਉਸਾਰੀ ਦਾਰਾ ਸਾਰੇ ਅੰਦਰ ਰਹਾਇਸ਼ੀ ਵਾਟਰ ਦੀ ਵਰਤੋਂ ਲਈ ਕੀਤੀ ਜਾਵੇਗੀ।