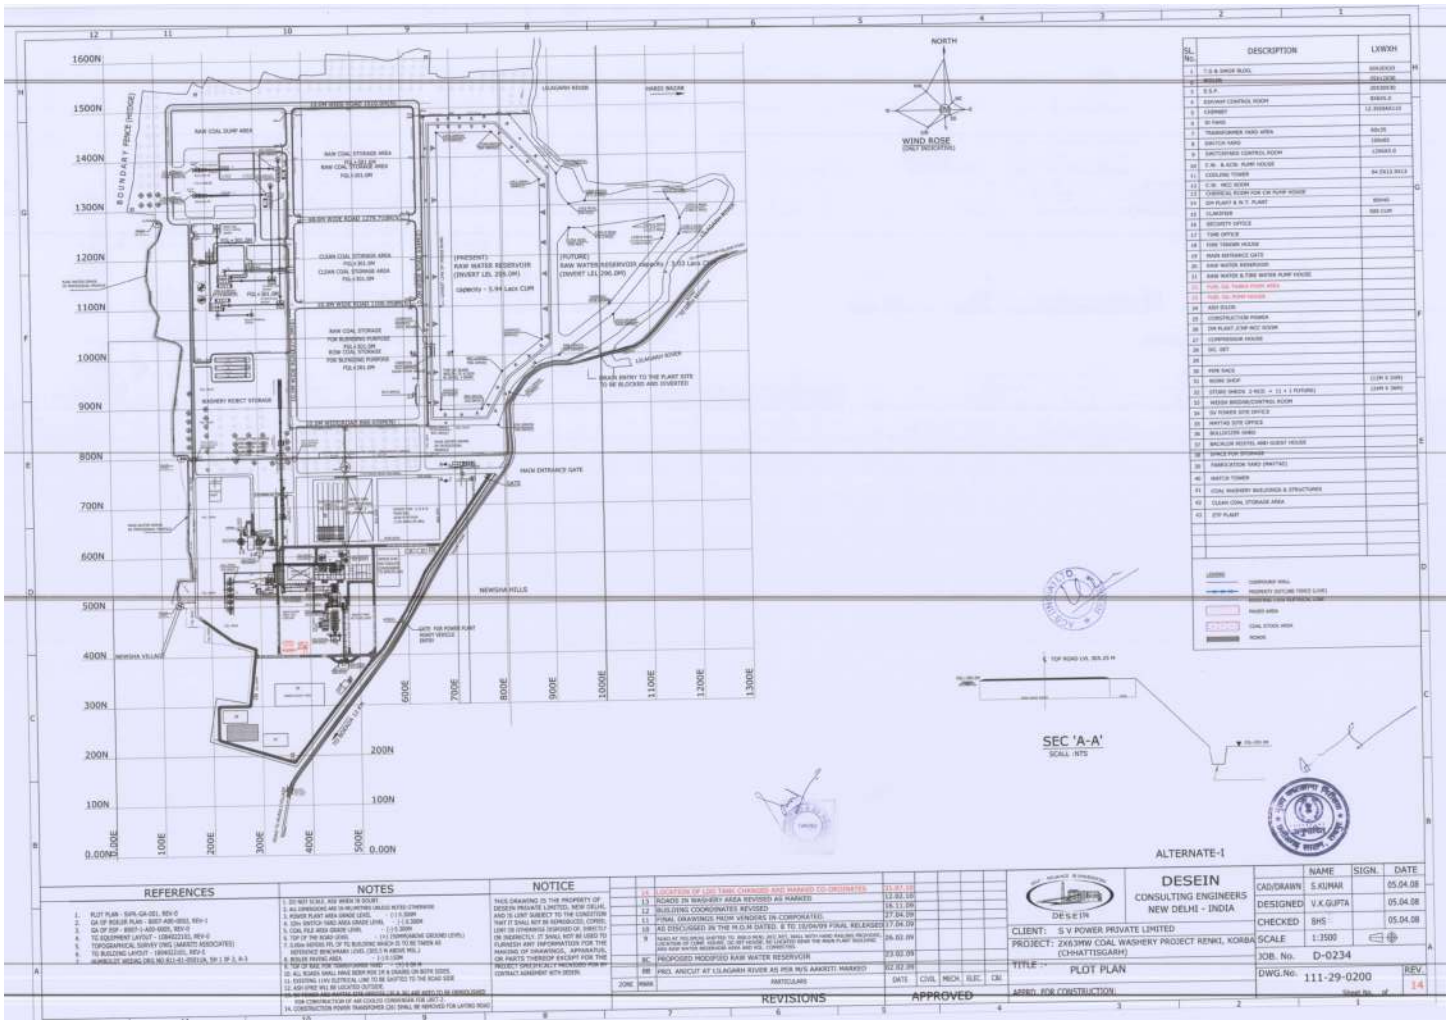
NORTH
WIND ROSE
SEC 'A-A'
SCALE :NTS
ALTERNATE-I
DESEIN
CONSULTING ENGINEERS
NEW DELHI - INDIA
CLIENT: S V POWER PRIVATE LIMITED
PROJECT: 2X63MW COAL WASHERY PROJECT RENKI, KORBA (CHHATTISGARH)
TITLE : PLOT PLAN
JOB. No. D-0234
DWG.No. 111-29-0200
REV. 14
CAD/DRAWN S.KUMAR 05.04.08
DESIGNED V.K.GUPTA 05.04.08
CHECKED SHS 05.04.08
SCALE 1:3500
REFERENCES
NOTES
NOTICE
REVISIONS
APPROVED
ISSUED FOR CONSTRUCTION