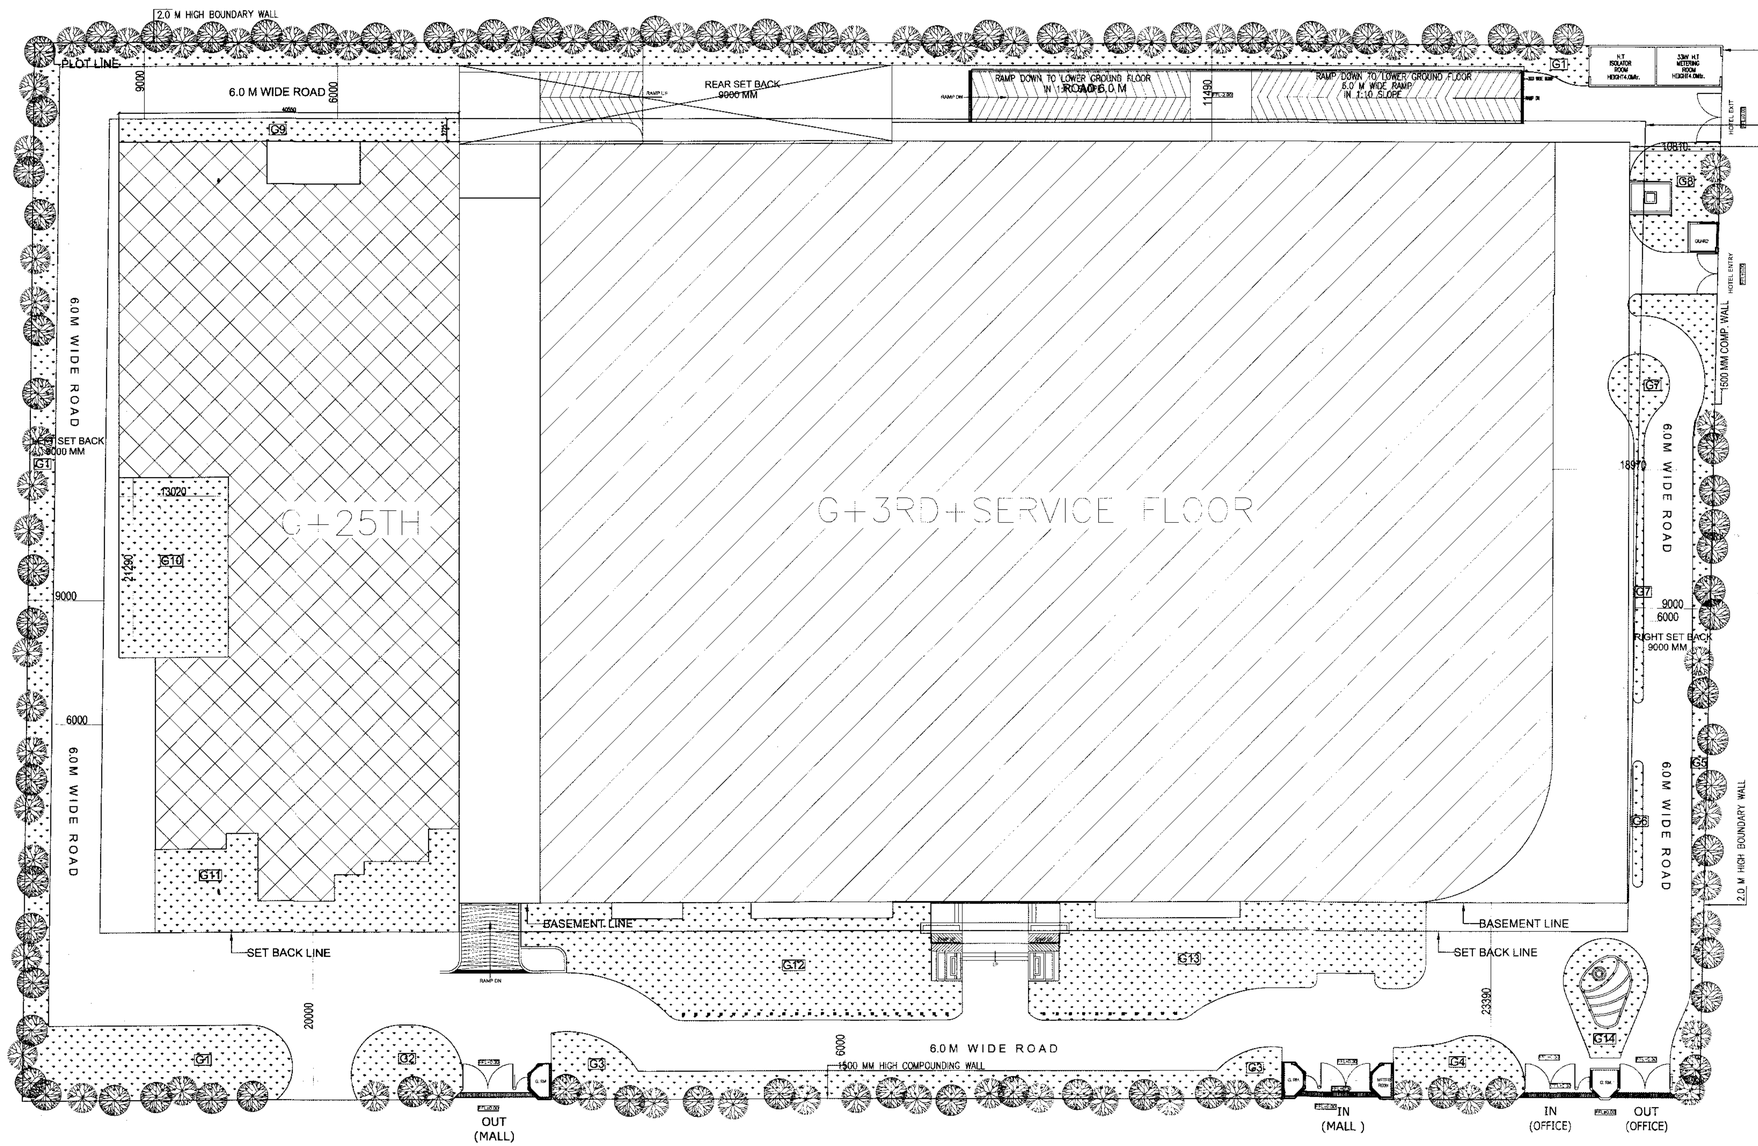

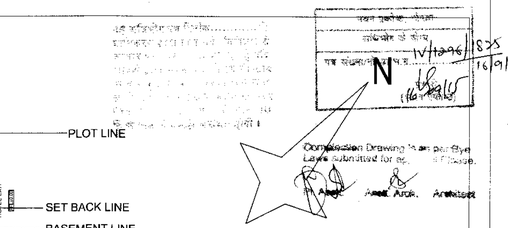

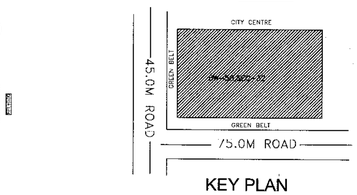

KEY PLAN

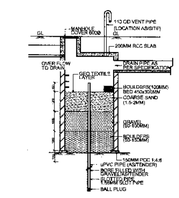

SECTION

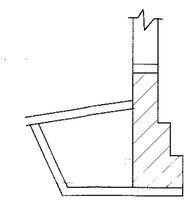

CULVERT DETAIL

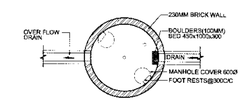

PLAN

TYPICAL DETAIL OF RAIN WATER PIT

LANDSCAPING AREA

G1 = 1647.542 Sqm
G2 = 150.505 Sqm
G3 = 574.207 Sqm
G4 = 150.248 Sqm
G5 = 459.636 Sqm
G6 = 30.689 Sqm
G7 = 100.436 Sqm
G8 = 120.065 Sqm
G9 = 110.498 Sqm
G10 = 277.195 Sqm
G11 = 529.584 Sqm
G12 = 984.359 Sqm
G13 = 913.703 Sqm
G14 = 205.237 Sqm

TOTAL = 6253.904 SAY = 6254.0 Sqm

PROJECT	TITLE	JOB.NO.	DATE	DRN. BY	ARCHITECT'S SIGN.	OWNER'S SIGN	CONSULTANT
EXISTING COMMERCIAL BUILDING ON PLOT NO. - BW - 58,SEC - 32 NOIDA FOR.- LOGIX BUILD TECH PVT. LTD.	COMPLETION DRAWING	1104	06 - 08 - 14	DINESH			R.N.Gupta & Associates Consulting Engineers, Architects & Valuers E - 1, Sector-55, Noida Phones - (+120) 4321556 email-info@rngcorp.com
	SITE PLAN & LANDSCAPE PLAN (MALL TOWER)	DR.NO.	NORTH	CHKD. BY			
		02		G.S.B.			