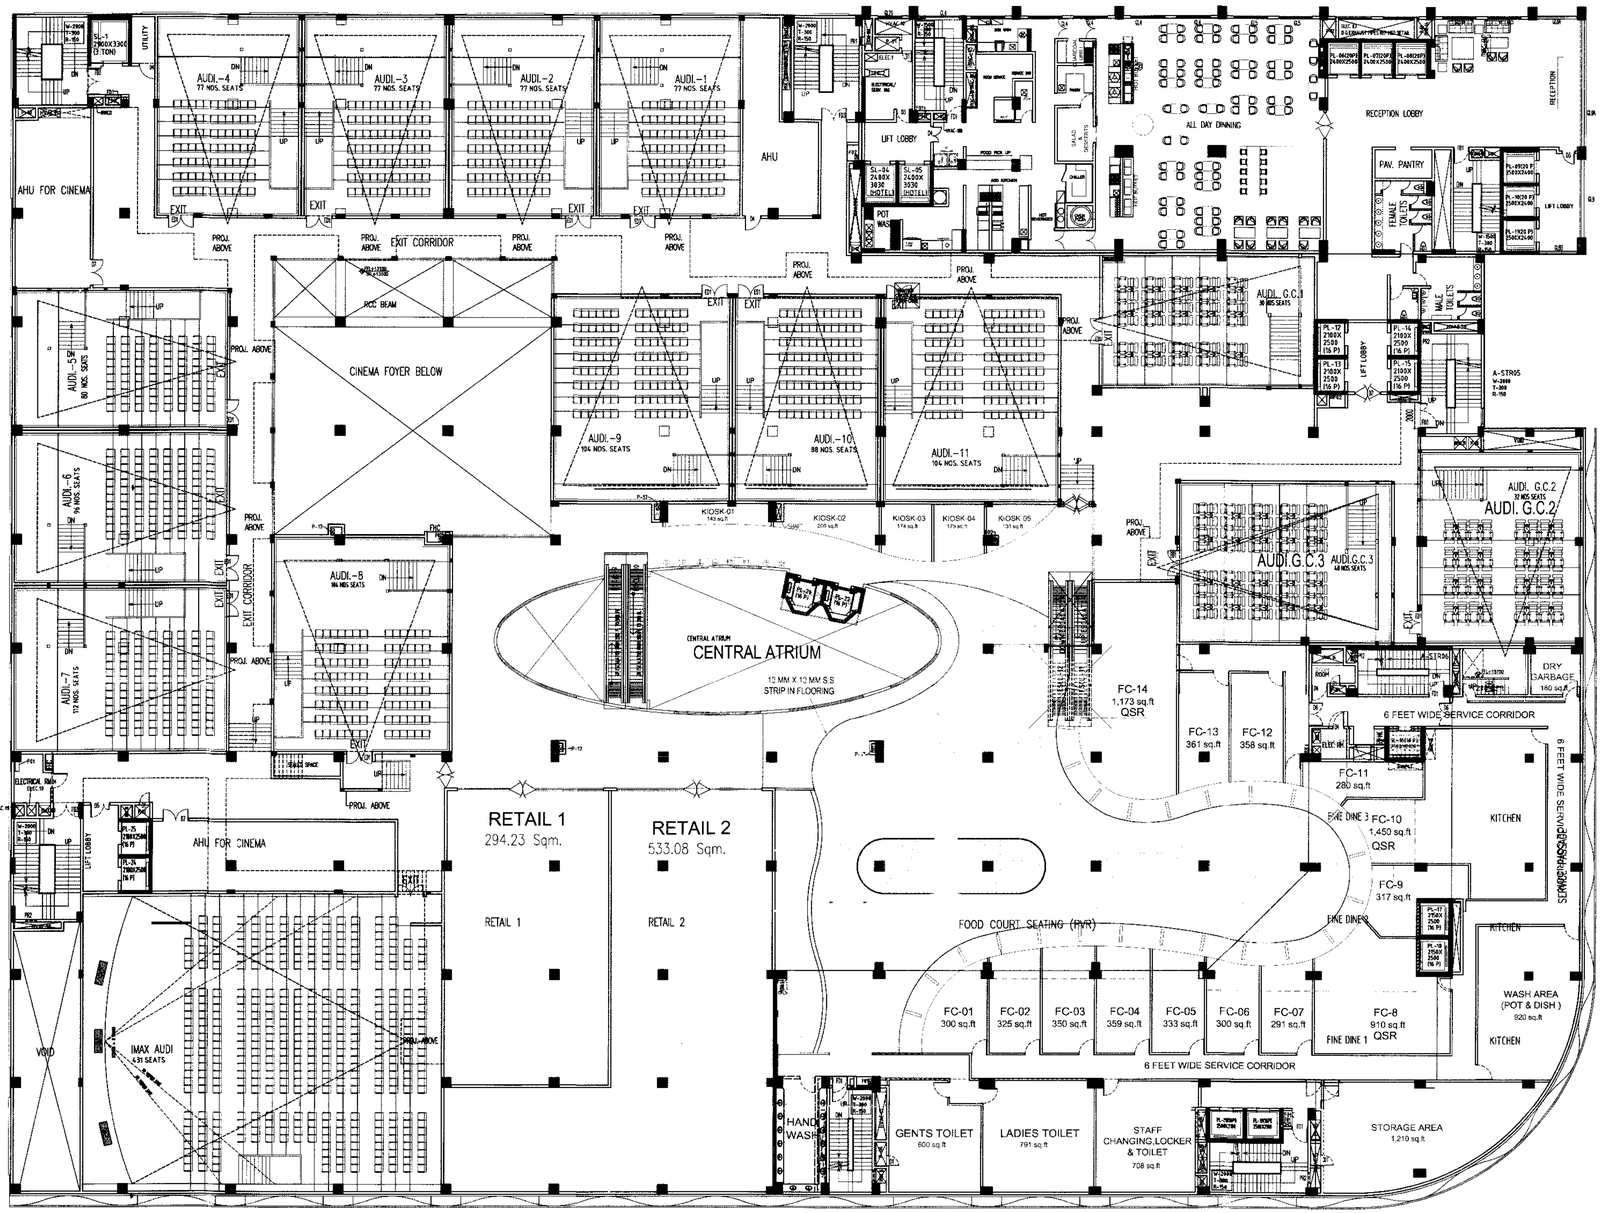

SCHEDULE OF DOOR WINDOW OPENINGS (FIRST FLOOR)

TYPE	WIDTH	HEIGHT	SILL LVL.	LINTEL LVL.	LOCATION
D1	800	2000	100	2100	SHUTTER DOOR, STORE
D1a	900	2000	100	2100	SHUTTER DOOR
D2	900	2100	00	2100	TOILET, RESTORANT AREA, FREEZER, CHILLER, FLOWER HAL
D3	1200	2100	00	2100	FRANCHISE OFFC, TOILET, CATERERY LAUNDRY/VALET, ELECTRICAL HAL, BANKER
D4	1200	2100	00	2100	PURCHASE OFFICE, CHECK MANAGER, MIS PREP., SECURITY, CORRIDOR, ELECTRICAL HAL, MAIN PLUMBING CLOSE, CLEAN AGAINST LOCKER, TOBACCO, MAIN TOILET, ELEC. HAL, LIFT MACHINE ROOM
D4a	1350	2100	00	2100	MENCHANT/SEATING AREA
D5	1500	2100	00	2100	MAIN T.&B STORE, CORRIDOR, STAFF DINING
D21	1800	2100	00	2100	LIFT LOBBY (F1-22)
F31	1200	2100	00	2100	FIRE RATED DOOR
F32	1200	2100	00	2100	FIRE RATED DOOR
F33	2000	2100	00	2100	FIRE RATED DOOR
F61	800	600	REF.SUNROOF SECTION		SUNROOF- PROTRUSION VENTILATOR
F62	800	600	REF.SUNROOF SECTION		SUNROOF- PROTRUSION VENTILATOR
G1	3600	2400	900	3300	PURCHASE OFFICE
G.2	5825	2400	900	3300	SHOP ANCHOR STORE
G.3	6000	2400	900	3300	SHOP & ANCHOR STORE
G.4	7600	2400	900	3300	CORRIDOR, HOUSE KEEPING,EMERGENCY, LAUNDRY/ VALET
G.5	2200	2400	900	3300	CORRIDOR, BAGGAGE, SEATS LOCKERS
G.6a	23000	7750	300	7750	MALL ENTRY
G.7		ALUMIUM ELEV. SEC.			OFFICE LOBBY
G.8	4415	2000	70	2330	EXTERNAL GLAZING
G.8a	7190	ALUMIUM ELEV. SEC			EXTERNAL GLAZING
G.8B	2960	ALUMIUM ELEV. SEC			EXTERNAL GLAZING
G.9	5330	ALUMIUM ELEV. SEC			EXTERNAL GLAZING
G.9a	9650	ALUMIUM ELEV. SEC			EXTERNAL GLAZING
G.10	5315	ALUMIUM ELEV. SEC			BAGGAGE CHECK POINT
G.11	2575	ALUMIUM ELEV. SEC			STAFF ENTRY
G.12	6020	3500	00	3500	DISPLAY SHOP 1 & 2
G.13	6000	2400	00/900	3300	ENTRY FOR CENTRAL ATRIUM, ANCHOR STORE
G.13a	6000	2400	900	3300	ENTRY FOR CENTRAL ATRIUM, ANCHOR STORE
G.14	2380	2400	900	3300	GENTS LOCKERS, ANCHOR STORE
G.15	2760	2400	900	3300	ANCHOR STORE
G.16	8000	2400	900	3300	SHOP & ANCHOR STORE
G.17	1500	2400	900	3300	SUNROOF -9
G.18	4415	ALUMIUM ELEV. SEC.			ANCHOR STORE
G.19	3000				SUNROOF -1
G.20	3030	2400	900	3300	LIFT MACHINE ROOM (SL-2)
G.21	1880	2400	600	3300	GAS OUT (BANC 10)
G01	2000	2400	00	2400	LIFT LOBBY , CORRIDOR & ANCHOR STORE
G21	3000	2400	00	2400	SHOP ENTRY
G21a	4075	2400	00	2400	SHOP
G22	5330	2400	00	2400	SHOP ENTRY
G22a	5675	2400	00	2400	SHOP
G23	8600	2400	00	2400	SHOP ENTRY & ANCHOR STORE
G23a	8600	2400	00	2400	ANCHOR STORE
G24	5900	2400	00	2400	SHOP ENTRY
G24a	5900	2400	00	2400	SHOP ENTRY
G24b	3900	2400	00	2400	SHOP WINDOW
G25	3440	2400	00	2400	SHOP ENTRY
G26	9425	2400	00	2400	SHOP ENTRY
G27	9950	2400	00	2400	SHOP ENTRY & ANCHOR STORE
G27a	10168	2400	00	2400	SHOP ENTRY
G28	4000	2400	00	2400	BANK
G29	4300	2400	00	2400	SHOP ENTRY
G210	7515	2400	00	2400	SHOP ENTRY
G211	8850	2400	00	2400	SHOP ENTRY
G212	6930	2400	00	2400	SHOP ENTRY
G213	5885	2400	00	2400	SHOP ENTRY
G214	2225	2400	00	2400	SHOP ENTRY
G215	7550	2400	00	2400	SHOP ENTRY
G216	5675	2400	00	2400	SHOP ENTRY
W	4000	2200	550	2750	ANCHORE STORE 1 & 2
W1	1250	900	1200	2100	RECEIVING OFFICE
W2	1565	900	1200	2100	KICHEN
W3	2650	900	1200	2100	PURCHASE OFFICE
W4	2400	900	1200	2100	PURCHASE OFFICE & HYGIENE LAB
DW1	2075	900	00/1200	2100	HYGIENE LAB
DW2	2475	900	00/1200	2100	FINANCE MGR.
DW3	3265	900	00/1200	2100	MIS PREP.
DW4	3175	900	00/1200	2100	BUTCHERY
DW5	3250	900	00/1200	2100	STAFF ENTRY CORRIDOR
DW6	3300	900	00/1200	2100	VALET
R5	4245	2400	00	2400	RECEIVING
FHC	1000	2000	100	2100	ALU.ALUMINIUM GLAZED DOOR
LVR1	5670	ALUMIUM ELEV. SEC.			ALUMINIUM LOUVERED VENTILATOR (MAKE EXHAUST SEC)

PROJECT	TITLE	JOB.NO.	DATE	DRN. BY	ARCHITECT'S SIGN.	OWNER'S SIGN	CONSULTANT
EXISTING COMMERCIAL BUILDING ON PLOT NO. - BW - 58,SEC - 32 NOIDA FOR.- LOGIX BUILD TECH PVT. LTD.	COMPLETION DRAWING	1104	06 - 08 - 14	DINESH	RAJIV GOEL CA/76/2361		R.N.Gupta & Associates Consulting Engineers, Architects & Valuers E - 1, Sector-55, Noida Phones - (+120) 4321556 email-info@rngcorp.com
	THIRD FLOOR PLAN (MALL TOWER)	DR.NO. 08	NORTH	CHKD. BY G.S.B.			