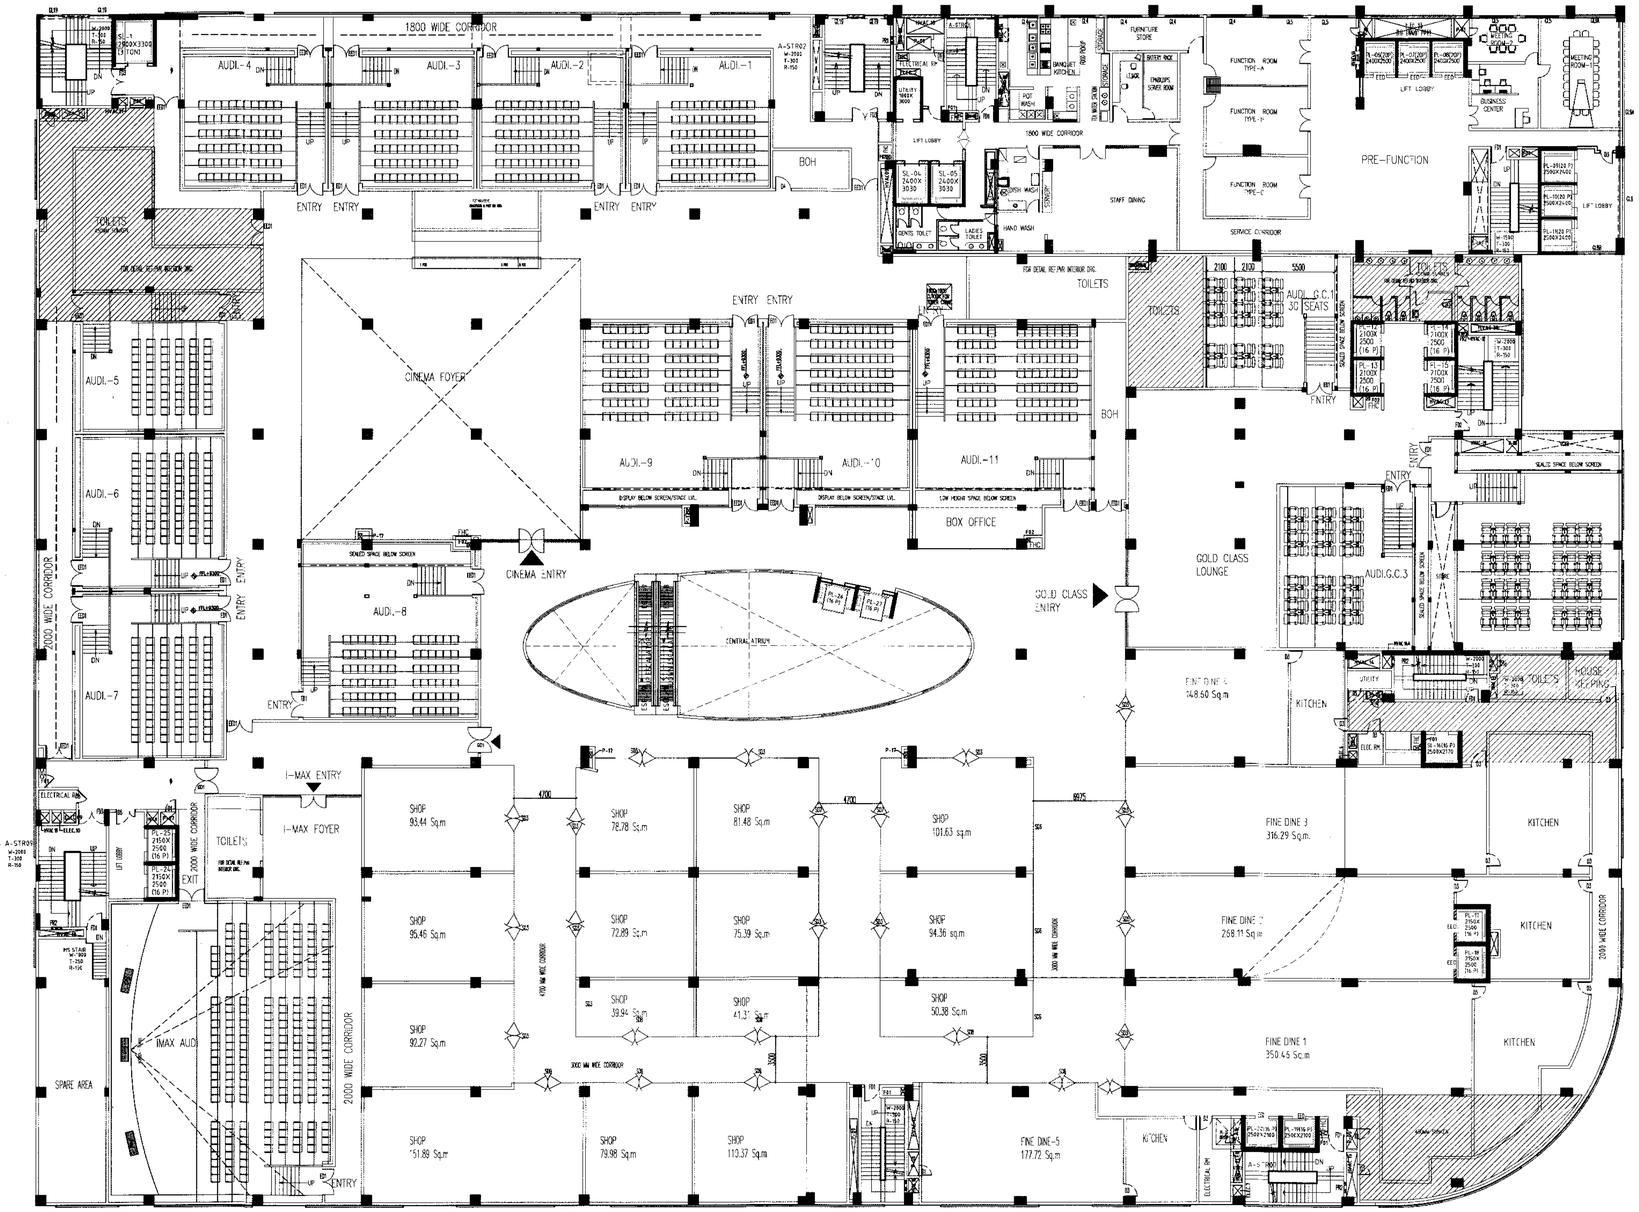

SCHEDULE OF DOOR WINDOW OPENINGS (FIRST FLOOR)					
TYPE	WIDTH	HEIGHT	SILL LVL.	LINTEL LVL.	LOCATION
D1	800	2000	100	2100	2MM DOOR, 3MM
D1a	800	2000	100	2100	2MM DOOR
D2	900	2100	00	2100	TOILET, RESTRAND AREA, FREEZER, CHILLER, FLOWER RM.
D3	1000	2100	00	2100	PRIVATE DUTY, TOILET, EMERGENCY, ADMIN/VAULT, ELECTRICAL RM, BANQUET
D4	1200	2100	00	2100	PURCHASE OFFICE, CARGO MANAGER, MEG PREP., BUTCHERY, CHANGING, ELECTRICAL RM, HOUSE CLEANING, CLINIC, LENTIL BLANKETS ENGINEERS, TERRACE, RAMPS, TOILET, FUEL RM., LIFT MACHINE ROOM
D4a	1350	2100	00	2100	LAUNDRY/LIFT/CONTROL AREA
D5	1500	2100	00	2100	MAIN FIRE STAIRS, CORRIDOR, STAFF DINING
D6	1800	2100	00	2100	LIFT LOBBY (L-07)
FD1	1200	2100	00	2100	FIRE RATED DOOR
FD2	1500	2100	00	2100	FIRE RATED DOOR
FD3	2000	2100	00	2100	FIRE RATED DOOR
FW1	600	600	RESTAWORK SECTION		STAIRCASE - PRESSURIZATION VENTILATOR
FW2	600	600	RESTAWORK SECTION		STAIRCASE - PRESSURIZATION VENTILATOR
GL1	3800	2400	900	3300	PURCHASE OFFICE
GL2	5825	2400	900	3300	SHOP/ANCHOR STORE
GL3	8000	2400	900	3300	SHOP & ANCHOR STORE
GL4	2800	2400	900	3300	CORRIDOR, HOUSE KEEPING,EMERGENCY JANITOR/ VALET
GL5	2500	2400	900	3300	CORRIDOR, SAUNAS, GENTS LOCKERS
GL6A	23800	7750	000	7750	MALL ENTRY
GL7		ALPLAN ELEV. SEC.			OFFICE LOOP
GL8	4415	3500	00	3500	EXTERNAL GLAZING
GL8A	3180	ALPLAN ELEV. SEC.			EXTERNAL GLAZING
GL8B	2980	ALPLAN ELEV. SEC.			EXTERNAL GLAZING
GL8	6320	ALPLAN ELEV. SEC.			EXTERNAL GLAZING
GL9A	5950	ALPLAN ELEV. SEC.			EXTERNAL GLAZING
GL10	5315	ALPLAN ELEV. SEC.			BAGAGE CHECK POINT
GL11	2575	ALPLAN ELEV. SEC.			STAFF ENTRY
GL12	6000	3500	00	3500	DISPLAY SHOP 1 & 2
GL13	6000	2400	00/900	3300	ENTRY FOR CENTRAL ATRIUM, ANCHOR STORE
GL13A	6000	2400	900	3300	ENTRY FOR CENTRAL ATRIUM, ANCHOR STORE
GL14	2380	2400	900	3300	GENTS LOCKERS, ANCHOR STORE
GL15	2160	2400	900	3300	ANCHOR STORE
GL16	8000	2400	900	3300	SHOP & ANCHOR STORE
GL17	1500	2400	900	3300	STAIRCASE -6
GL18	4415	ALPLAN ELEV. SEC.			ANCHOR STORE
GL19	2000				STAIRCASE -11
GL20	3530	2400	900	3300	LIFT MACHINE ROOM (SL-2)
GL21	1180	2400	900	3300	LIFT M/C (MMC 12)
SD1	2000	2400	00	2400	LIFT LOBBY, CORRIDOR & ANCHOR STORE
SD1	3550	2400	00	2400	SHOP ENTRY
SD1a	4875	2400	00	2400	SHOP
SD2	5530	2400	00	2400	SHOP ENTRY
SD2a	5875	2400	00	2400	SHOP
SD3	6900	2400	00	2400	SHOP ENTRY & ANCHOR STORE
SD3a	6800	2400	00	2400	ANCHOR STORE
SD4	5900	2400	00	2400	SHOP ENTRY
SD4a	6850	2400	00	2400	SHOP ENTRY
SD4b	5800	2400	00	2400	SHOP WINDOW
SD5	3440	2400	00	2400	SHOP ENTRY
SD6	9495	2400	00	2400	SHOP ENTRY
SD7	9980	2400	00	2400	SHOP ENTRY & ANCHOR STORE
SD7a	10168	2400	00	2400	SHOP ENTRY
SD8	4000	2400	00	2400	BANK
SD9	4300	2400	00	2400	SHOP ENTRY
SD10	7015	2400	00	2400	SHOP ENTRY
SD11	6850	2400	00	2400	SHOP ENTRY
SD12	6930	2400	00	2400	SHOP ENTRY
SD13	7595	2400	00	2400	SHOP ENTRY
SD14	3225	2400	00	2400	SHOP ENTRY
SD15	7550	2400	00	2400	SHOP ENTRY
SD16	5875	2400	00	2400	SHOP ENTRY
W	4500	7250	550	7750	ANCHOR STORE 1 & 2
W1	1230	900	1200	2100	RESERVE OFFICE
W2	1540	900	1200	2100	CASHIER
W3	2050	900	1200	2100	PURCHASE OFFICE
W4	2400	900	1200	2100	PURCHASE OFFICE & HYGIENE LAB
DW1	2075	900	00/1200	2100	HYGIENE LAB
DW2	2475	900	00/1200	2100	FINANCE MGR.
DW3	3085	900	00/1200	2100	MEG PREP.
DW4	3175	900	00/1200	2100	BUTCHERY
DW5	3250	900	00/1200	2100	STAFF ENTRY CORRIDOR
DW6	3300	900	00/1200	2100	VALET
RS	4045	2400	00	2400	RESTAWRK
FHC	1200	2000	100	2100	M.S.CHAMPION GRATE DOOR
LVR1	5875	ALPLAN ELEV. SEC.			ALUMINIUM LOUVRED VENTILATOR (MAC EXHAUST DUCT)

PROJECT	TITLE	JOB.NO.	DATE	DRN. BY	ARCHITECT'S SIGN.	OWNER'S SIGN	CONSULTANT
EXISTING COMMERCIAL BUILDING ON PLOT NO. - BW - 58,SEC - 32 NOIDA FOR.- LOGIX BUILD TECH PVT. LTD.	COMPLETION DRAWING	1104	06 - 08 - 14	DINESH	RAJIV GOEL CA/75/2361		R.N.Gupta & Associates Consulting Engineers, Architects & Valuers E - 1, Sector-55, Noida Phones - (+120) 4321556 email-info@rngcorp.com
	SECOND FLOOR PLAN (MALL TOWER)	DR.NO. 07	NORTH	CHKD. BY G.S.B.			