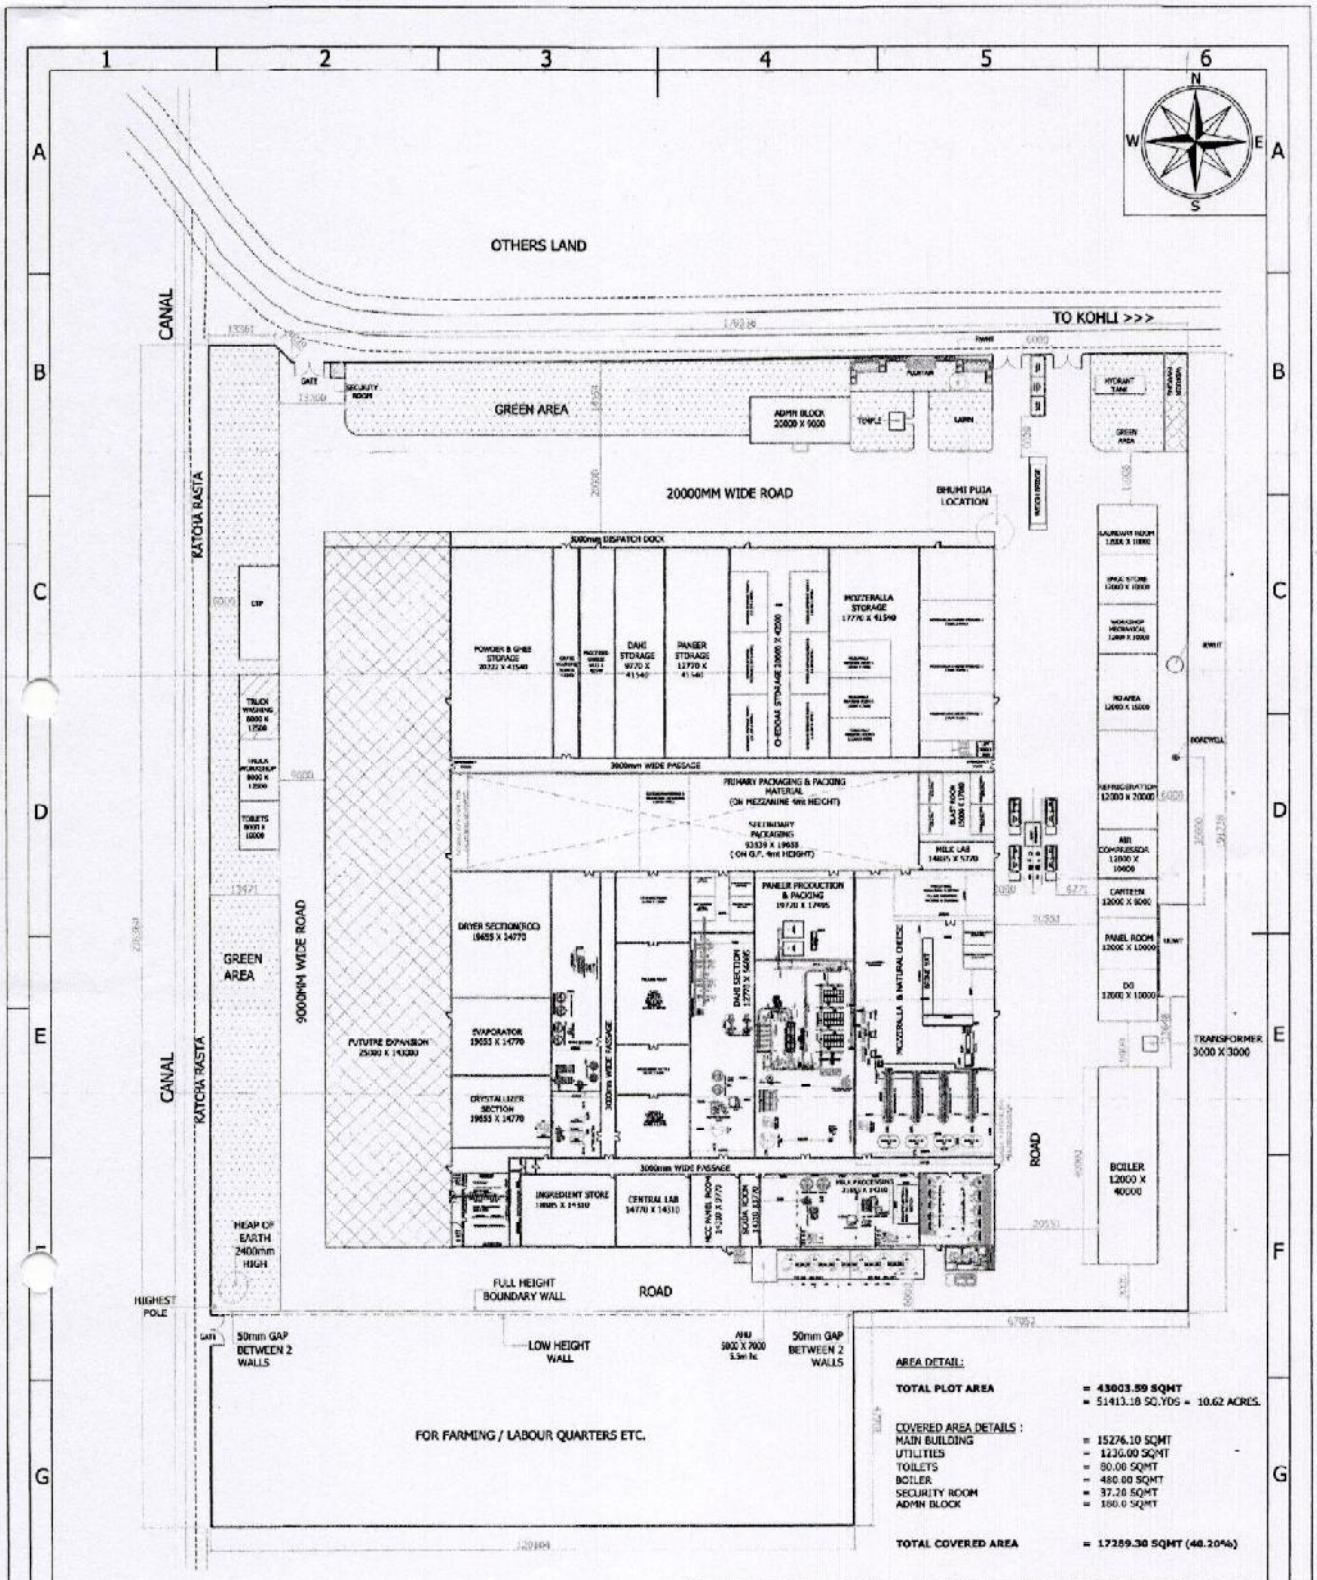

AREA DETAIL:

TOTAL PLOT AREA	= 43003.59 SQMT
	= 51413.18 SQ.YDS = 10.62 ACRES.

COVERED AREA DETAILS :

MAIN BUILDING	= 15276.10 SQMT
UTILITIES	= 1230.00 SQMT
TOILETS	= 80.00 SQMT
BOILER	= 480.00 SQMT
SECURITY ROOM	= 37.20 SQMT
ADMIN BLOCK	= 180.0 SQMT
TOTAL COVERED AREA	= 17289.30 SQMT (40.20%)

LAYOUT PLAN

Client:
M/S CHOUDHERY CHEESE BAZAR PVT LTD.
MOUJA KOHLI, ADAMPUR, HISAR

S.No	Revisions	Date	Name
13.	Layout revised.	20-11-23	SWATI
12.	Layout revised as/meeting.	18-11-23	SWATI
11.	Layout revised as/mail.	10-11-23	SWATI

Project: CCBPLH/2023 | Date: 20th SEPT., 2023

Title
LAYOUT PLAN

ARCHITECTS :
VIVEK CONSULTANTS
ARCHITECT'S,ENGINEERS & INTERIOR DESIGNER
1231, SEC. 43 B, CHANDIGARH.
ph. 0172-2616146, FAX 0172-2608257.
AR. ANURAG VINOD SHARMA.

THIS DRAWING IS THE PROPERTY OF THE CONSULTANTS. NO PART OF THIS SHALL BE USED, COPIED OR REPRODUCED WITHOUT THEIR WRITTEN PERMISSION

DEALT BY	SUMAERA
CHECKED	VINOD
Approved	VINOD
DRAWING NO.	02
REF. NO. 40/153	SCALE : NTS M-S

For Choudhery Cheese Bazar Pvt Ltd

Authorised Signatory