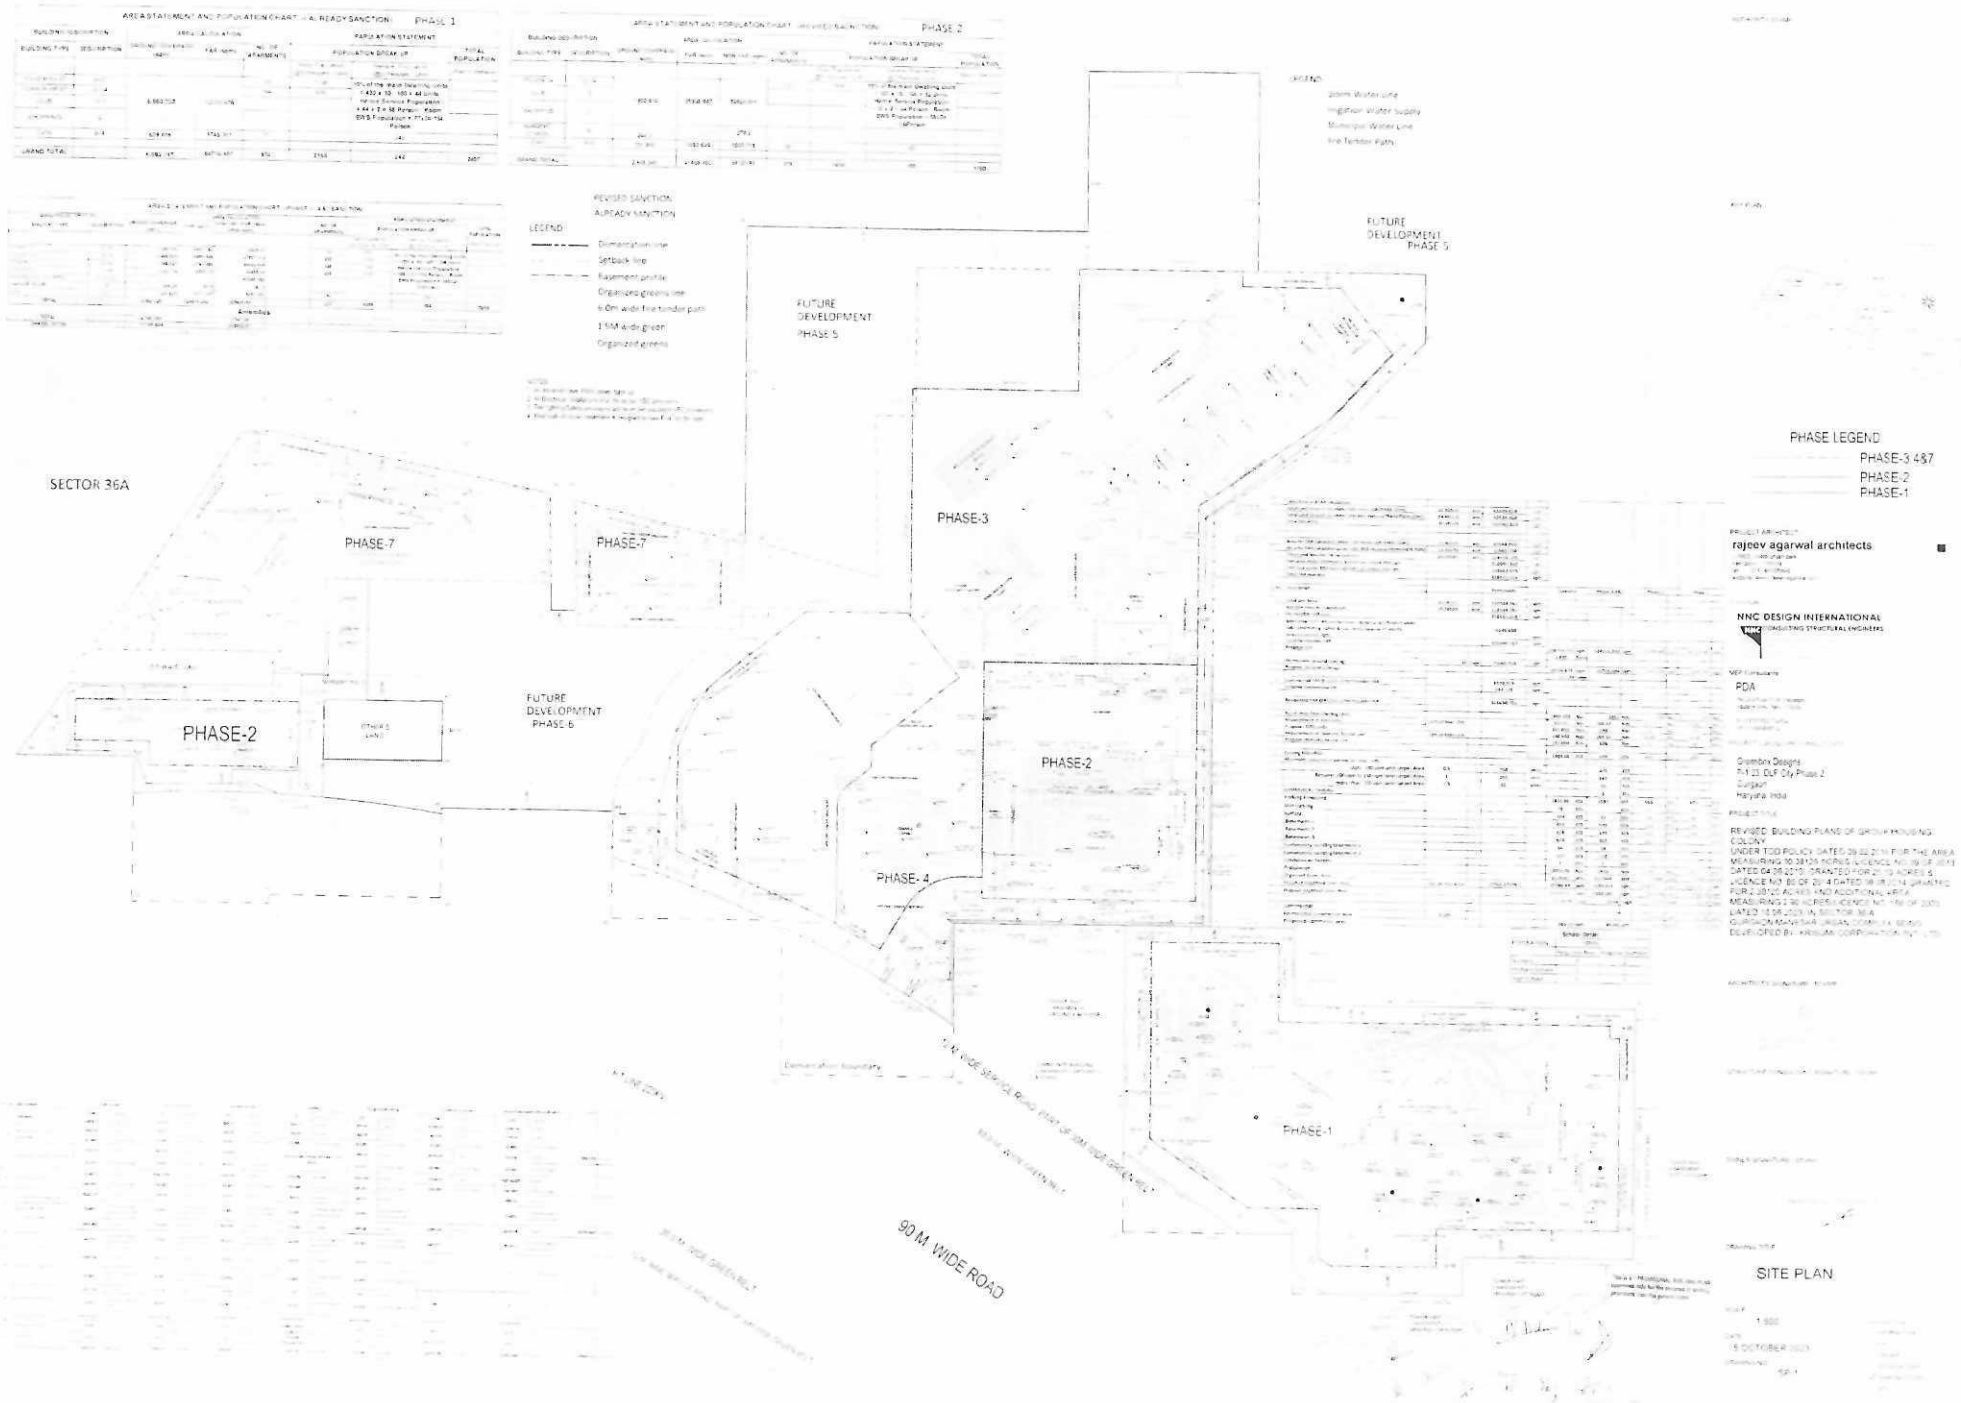
AREA STATEMENT AND POPULATION CHART - ALREADY SANCTION - PHASE 1
AREA STATEMENT AND POPULATION CHART - REVISED SANCTION - PHASE 2
REVISED SANCTION
ALREADY SANCTION
LEGEND
Dimension line
Setback line
Easement profile
Organized greens line
6.0m wide fire tender path
1.5M wide green
Organized greens
Storm Water Line
Irrigation Water Supply
Municipal Water Line
Fire Tender Path
SECTOR 36A
PHASE-7
PHASE-7
PHASE-2
FUTURE DEVELOPMENT PHASE 6
FUTURE DEVELOPMENT PHASE 5
FUTURE DEVELOPMENT PHASE 5
PHASE-3
PHASE-2
PHASE-4
PHASE-1
90 M WIDE ROAD
PHASE LEGEND
PHASE-3 4&7
PHASE-2
PHASE-1
rajeev agarwal architects
NNC DESIGN INTERNATIONAL
CONSULTING STRUCTURAL ENGINEERS
PDA
Grombox Designs
7-1-23 DLF City Phase 2
Gurgaon
Haryana India
SITE PLAN