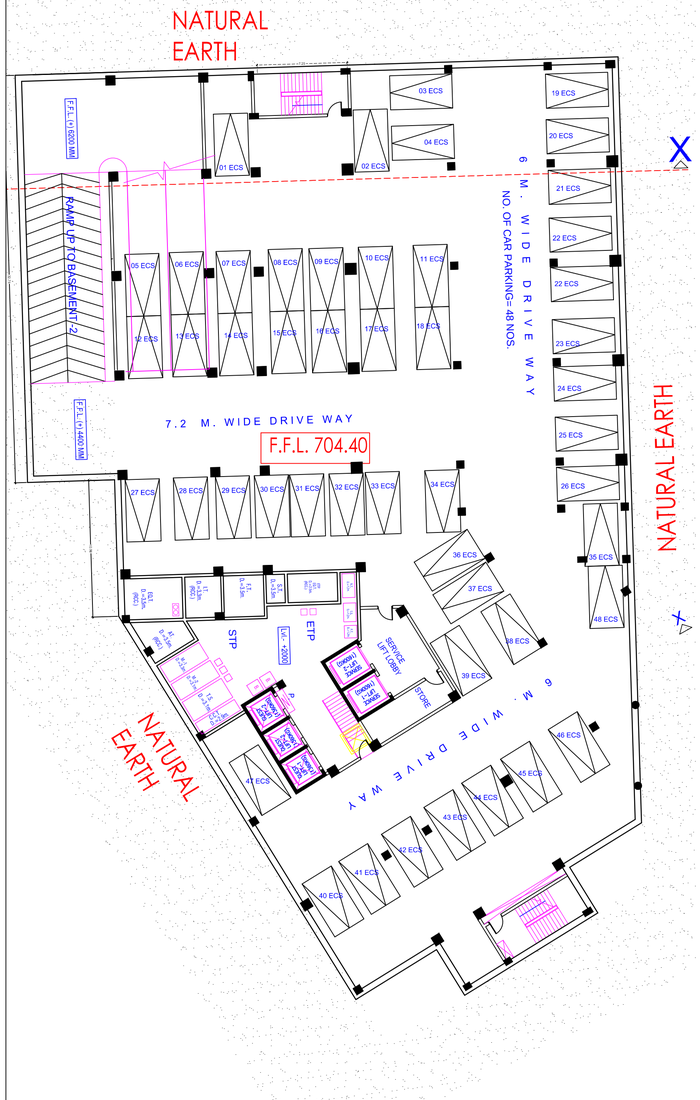

EXISTING BASEMENT-3

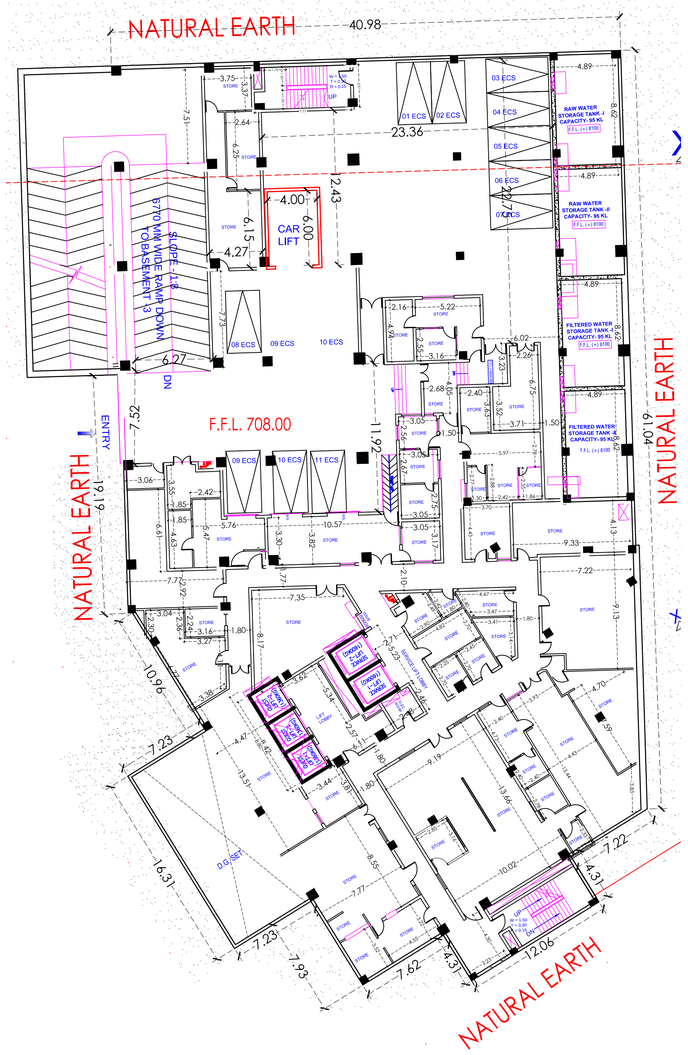

BASEMENT-2 PARKING

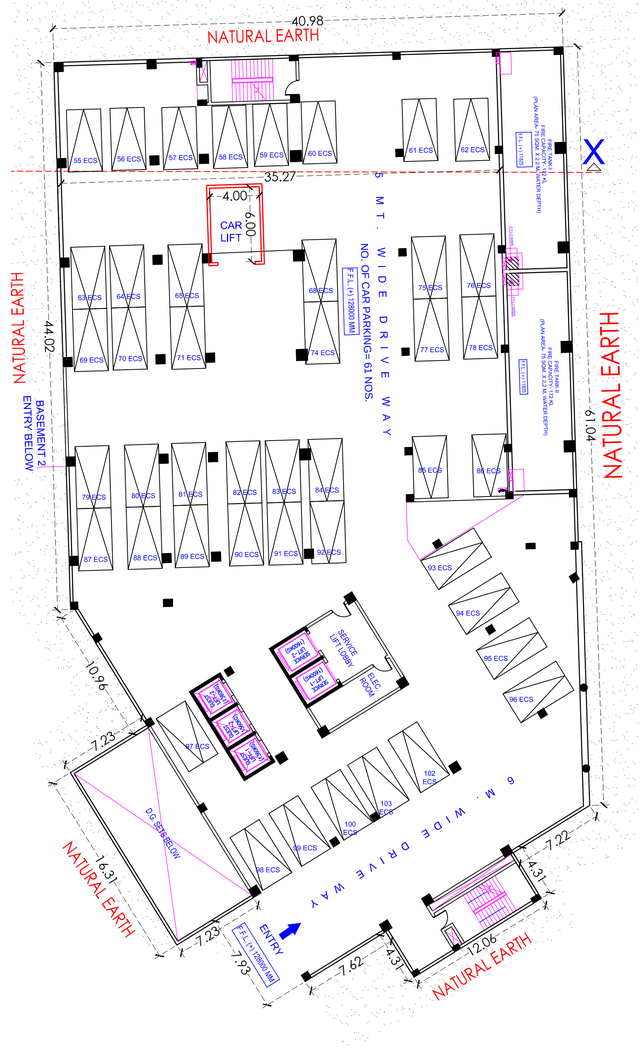

BASEMENT-1 PARKING

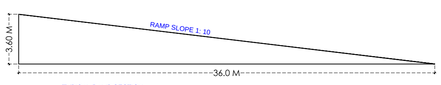

TYPICAL RAMP SECTION
BASEMENT-3 TO BASEMENT-2

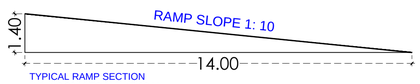

TYPICAL RAMP SECTION
LVL + 6.20 M TO LVL +7.60 M

FOR OFFICE USE ONLY:

Digitally signed by HARICHAND SINGH RANA
Date: 2021.08.07 15:31:19 IST
Reason: The Map no C-0086/21-22 is approved by Ranvir Singh Chauhan, IAS (Vice Chairman, MDDA), and is recommended for approval by Govind Singh (Junior Engineer, MDDA), Harichand Singh Rana (Superintendent Engr., MDDA), Prakash Chandra Dumka (Secretary, MDDA), Date: 17.07.2021 06:53:25 PM
Location: Dehradun

SEAL / STAMP

PROJECT :-

REVISED PROPOSED HOTEL BUILDING MAP FOR MR. AMARJEET SINGH S/O MR. PREETAM SINGH AND MR. PARVINDER PREET SINGH S/O MR. NAUNIHAL SINGH LAND BEARING KHATA NO. (179,177,180,2,164,292) AND KHASRA NO. 279 Kha, 283, 284, 269, 282, 268Kha, 275Ka,268Ka,281,270,272,273,274 SITUATED AT MAUZA MALSI, PARGANA PACHWADUN, DISTT.-DEHRADUN

AREA STATEMENT OF BUILDING :-

RAIN WATER HARVESTING TANK CALCULATIONS:-

CERTIFIED THAT:-

1. THE BUILDING PLANS SUBMITTED FOR APPROVAL SATISFY THE SAFETY REQUIREMENT AS STIPULATED IN ANNEXTURE-II AND THE BEST OF OUR KNOWLEDGE AND UNDER STANDING.

2. THE STRUCTURE DESIGN INCLUDING SAFETY FROM NATURAL HAZARDS BASED ON SOIL CONDITIONS HAS BEEN PREPARED BY DULY QUALIFIED STRUCTURAL ENGG. AT LEAST B.E (CIVIL) OR EQUIVALENT AND THESE PROVISIONS SHALL BE ADHERED TO DURING THE CONSTRUCTION.

GAURAV SINGH
Registered Architect
Reg. No. CA/2007/39549

SIGNATURE OF ARCHITECT

SIGNATURE OF STRUCTURAL ENGINEER

SIGNATURE OF OWNER

SHEET TITLE	SUBMISSION :-BASEMENT WITH GROUND FLOOR PLAN
SCALE 1:100	JOB NO
	DRG. NO 04

ARCHITECTURE
INTERIORS
LANDSCAPE
PLANNING
GAURAV SINGH ARCHITECTS

FIRST FLOOR, CSM WESTEND MALL, NEAR IMA BLOOD BANK, CHAKRATA ROAD, DEHRADUN, PIN-248003.