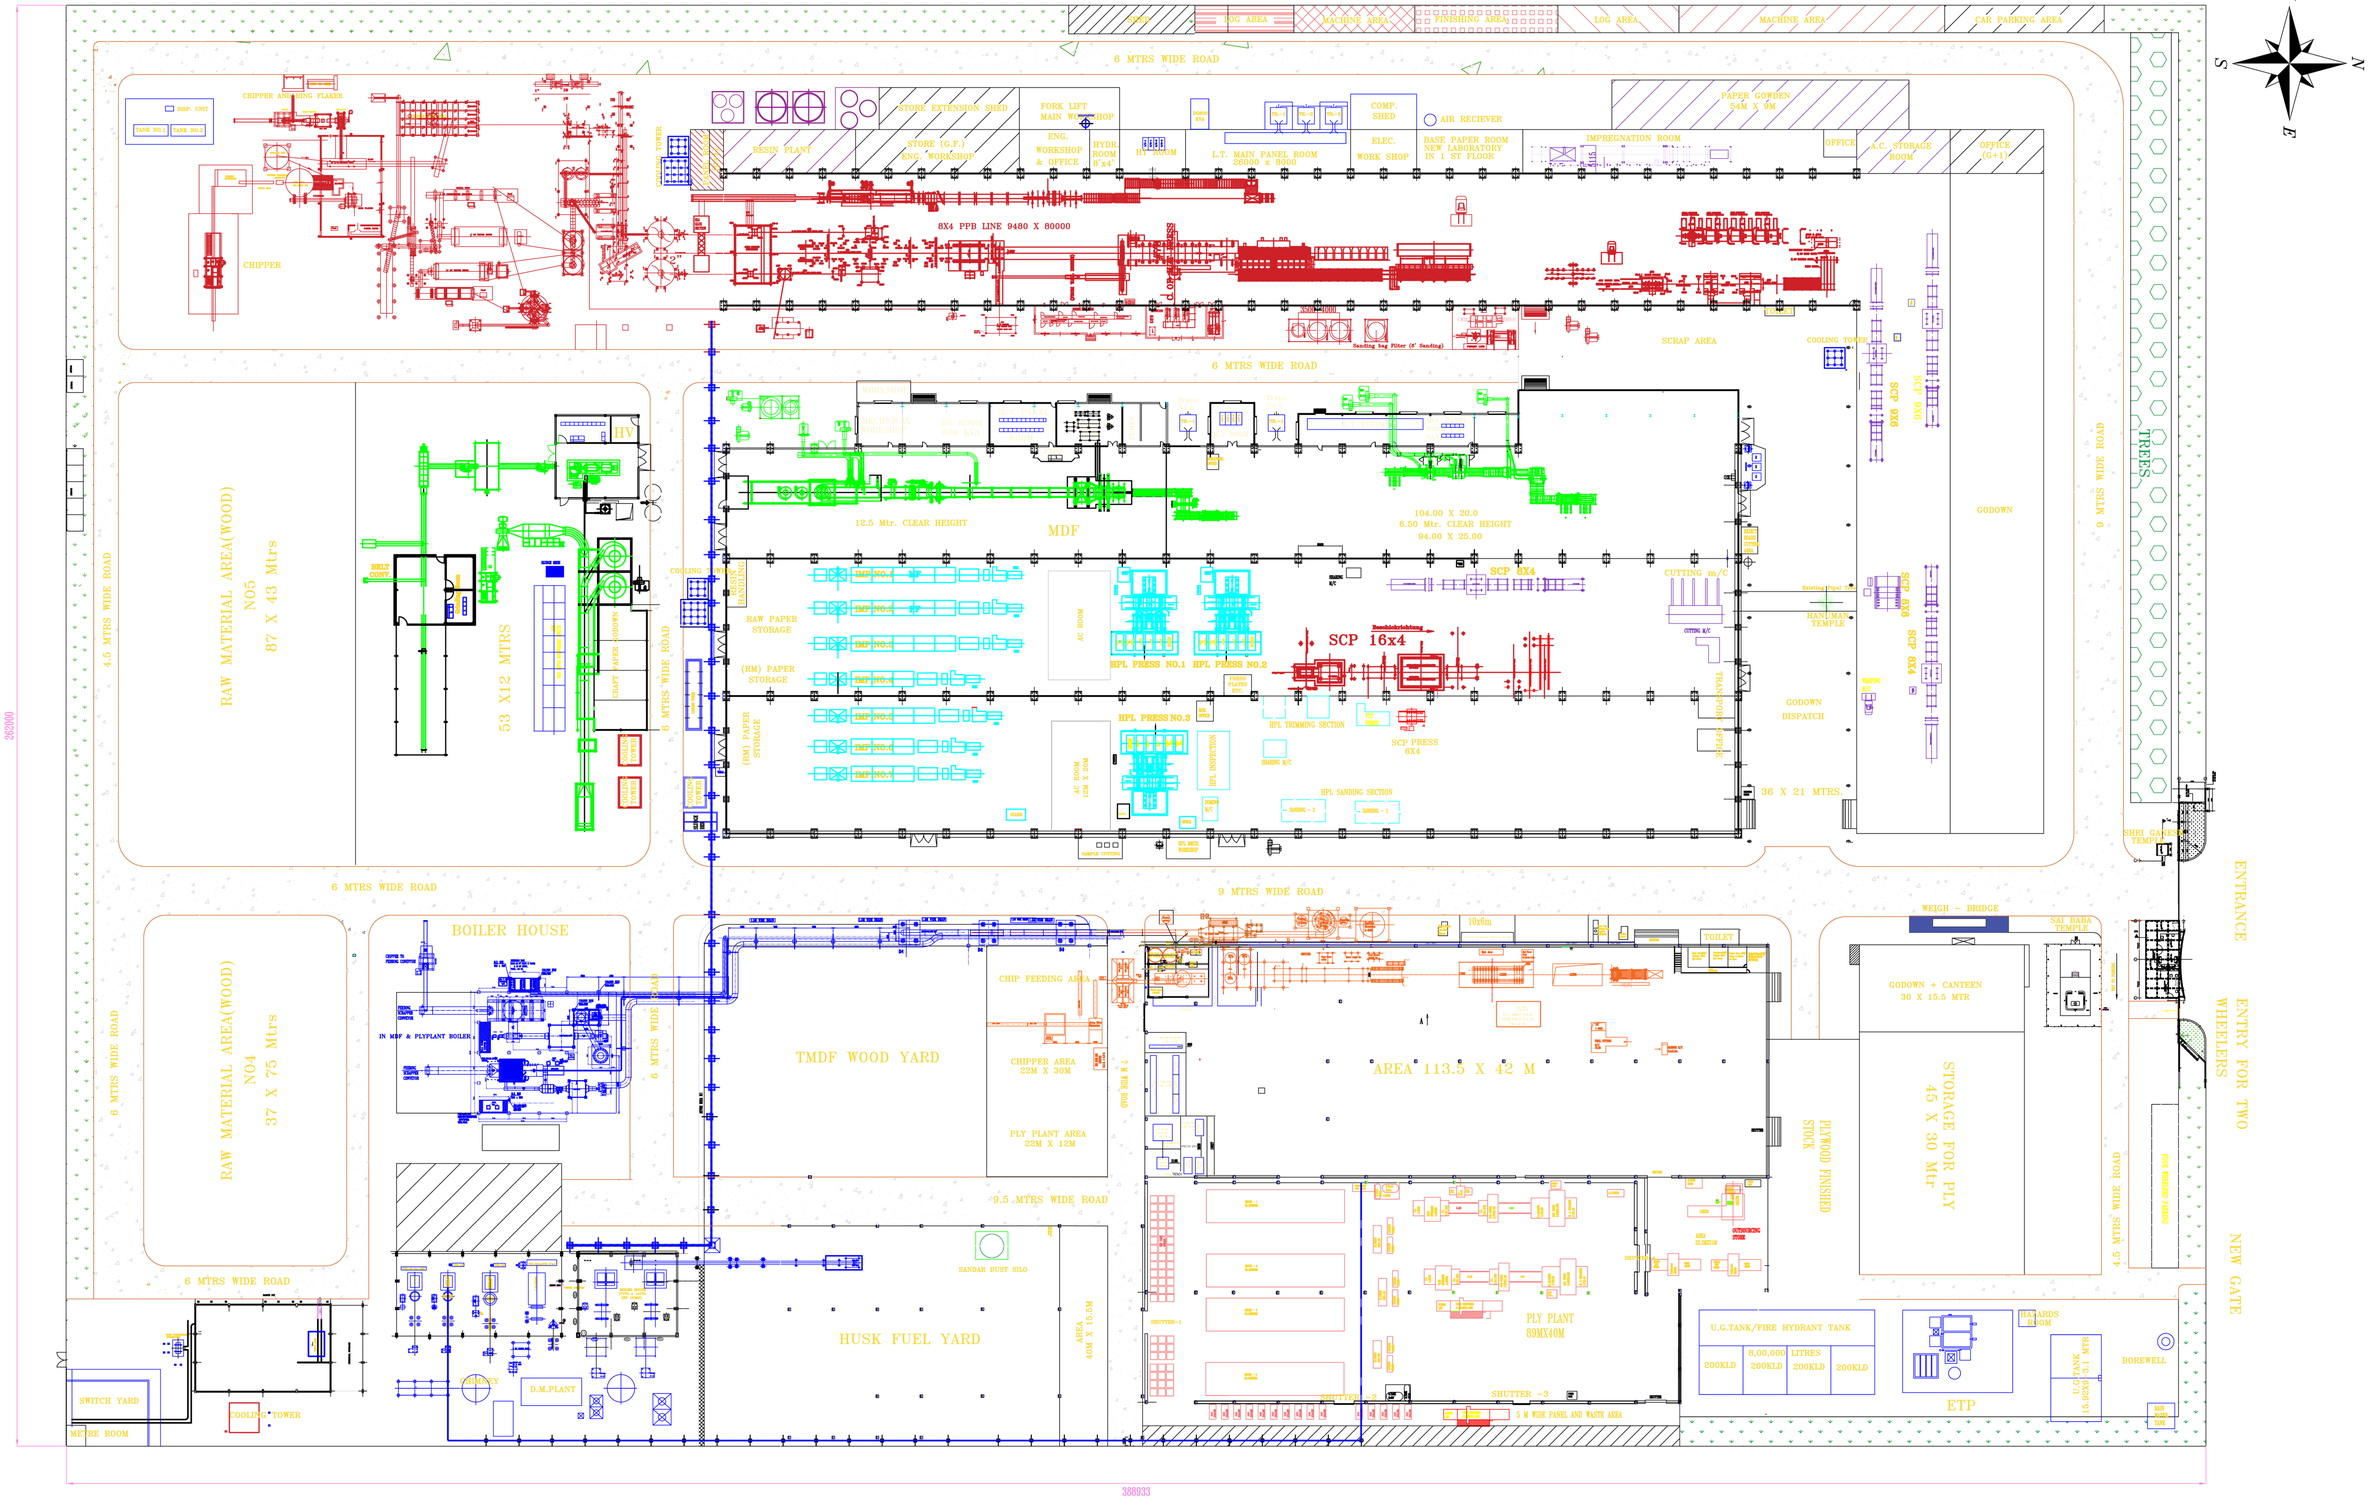

LEGEND

S.NO	DESCRIPTION	COLOUR CODE
1	ROAD	
2	UTILITY	
3	MDF	
4	HPL	
5	SCP	

LEGEND

S.NO	DESCRIPTION	COLOUR CODE
6	TMDF	
7	DIMENSION	
8	PLYWOOD	
9	COMMON INFRASTRUCTURE / BUILDING	
10	NOT IN USE	

FILE NAME: SITE PLAN WITH MACHINERY

SHIRDI INDUSTRIES LIMITED, MUMBAI

DRG.NAME- FINAL SITE LAYOUT

	NAME	SIGN	DATE-28/02/18	LAST UPDATED- 03/02/2024
DRN	SANTHOSH		SCALE- 1:1	DRG.NO.- SIL/SITE LAYOUT/001R2
CHD	SRINIVAS			
APPRD.			SHEET SIZE-	

ALL DIMENSIONS ARE IN MM UNLESS OTHERWISE SPECIFIED.