CIVIL/STRUCTURES VALUATION									
S.No.	Block Name	Total Slabs/ Floors	Floor wise Height (ft.)	Year of construction	Type of construction (select from drop down)	Structure condition	Area (in sq. mtr.)	Area (sq. fts.)	REMARK
				FACTORY BUILDINGS					
1	SECURITY CABIN	1	13	2016	RCC framed pillar beam column structure on RCC		6.25	67.25	
2	WEIGH BRIDGE	1	12	2016	RCC framed pillar beam column structure on RCC		9.00	96.84	
3	CANTEEN	1	12	2016			160.00	1721.60	
4	GERNAL STORE	1	12	2016			288.00	3098.88	
5	IMFL BOTTLING HALL		30	2016			5500.00	59180.00	
	MAZANINE FLOOR -ABOVE PG		12	2016			900.00	9684.00	
	MAZANINE FLOOR -ABOVE FG		12	2016			1200.00	12912.00	MS STRUCTURE COLUMN WITH ROOF TRUSS BUILDING WITH PPGI SHEET ROOM - BRICK WORK WALL
6	CL BOTTLING HALL		30	2016			1680.00	18076.80	
	MAZANINE FLOOR -ABOVE FG		12	2016			720.00	7747.20	
7	IMFL BOTTLING HALL EXPANSION		30	2022			2184.00	23499.84	
	MAZANINE FLOOR -ABOVE PG	1	12	2022			600.00	6456.00	
	MAZANINE FLOOR -ABOVE FG	1	12	2022			450.00	4842.00	
8	TOILETS -1	1	10	2016	RCC framed pillar beam column structure on RCC		100.00	1076.00	
9	TOILETS -2	1	10	2016	RCC framed pillar beam column structure on RCC		25.00	269.00	
10	TOILETS -3	1	10	2016	RCC framed pillar beam column structure on RCC		25	269.00	
11	OLD DISTILLATION BUILDING	2	30	2016	RCC framed pillar beam column structure on RCC		150	1614.00	
12	NEW DISTILLATION BUILDING	2	30	2021			150	1614.00	
13	DRYER OLD- 120 KLPD	2	30	2016			125	1345.00	MS STRUCTURE COLUMN WITH ROOF TRUSS BUILDING WITH PPGI SHEET ROOM - BRICK WORK WALL
14	DRYER OLD- 140 KLPD	2	30	2021			125	1345.00	
15	DRYER OLD- 60 KLPD	2	30	2023			36	387.36	
16	OLD DEARATOR BUILDING	2	30	2016	RCC framed pillar beam column structure on RCC		72	774.72	
17	OLD TURBINE BUILDING	2	30	2016	RCC framed pillar beam column structure on RCC		300	3228.00	
18	NEW DEARATOR BUILDING	2	30	2021	RCC framed pillar beam column structure on RCC		72	774.72	
19	NEW TURBINE BUILDING	2	30	2021	RCC framed pillar beam column structure on RCC		300	3228.00	
20	GATE COMPLEX	1	12	2022	RCC framed pillar beam column structure on RCC		112	1205.12	
21	OLD DISTILLATION SECTION	1	15	2016	RCC framed pillar beam column structure on RCC		500	5380.00	
22	ENA STORAGE SECTION OLD	1	30	2016	RCC framed pillar beam column structure on RCC		160	1721.60	ONLY ROOF WITH MS TRUSS AND PPGI SHEET
23	ENA STORAGE SECTION NEW	1	30	2021	RCC framed pillar beam column structure on RCC		160	1721.60	ONLY ROOF WITH MS TRUSS AND PPGI SHEET
24	ENGINEERING OFFICE	1	12	2020	RCC framed pillar beam column structure on RCC		50	538.00	
25	ENGINEERING WORK SHOP	1	12	2020	RCC framed pillar beam column structure on RCC		100	1076.00	
26	OLD BOILER	1	15	2016	RCC framed pillar beam column structure on RCC		225	2421.00	
27	NEW BOILER	1	15	2016	RCC framed pillar beam column structure on RCC		225	2421.00	
28	DDGS GODOWN OLD	1	25	2016			384	4131.84	
29	DDGS GODOWN NEW	1	25	2021			350	3766.00	MS STRUCTURE COLUMN WITH ROOF TRUSS BUILDING WITH PPGI SHEET ROOM - BRICK WORK WALL
30	COAL GODOWN OLD	1	30	2016			2016	21692.16	
31	COAL GODOWN NEW	1	30	2021			1904	20487.04	

CIVIL/STRUCTURES VALUATION

S.No.	Block Name	Total Slabs/ Floors	Floor wise Height (ft.)	Year of construction	Type of construction (select from drop down)	Structure condition	Area (in sq. mtr.)	Area (sq. fts.)	REMARK
					FACTORY BUILDINGS				
1	SECURITY CABIN	1	13	2016	RCC framed pillar beam column structure on RCC		6.25	67.25	
2	WEIGH BRIDGE	1	12	2016	RCC framed pillar beam column structure on RCC		9.00	96.84	
3	CANTEEN	1	12	2016			160.00	1721.60	
4	GERNAL STORE	1	12	2016			288.00	3098.88	
5	IMFL BOTTLING HALL		30	2016			5500.00	59180.00	
	MAZANINE FLOOR -ABOVE PG		12	2016			900.00	9684.00	
	MAZANINE FLOOR -ABOVE FG		12	2016			1200.00	12912.00	MS STRUCTURE CC
6	CL BOTTLING HALL		30	2016			1680.00	18076.80	WITH PPGI SH
	MAZANINE FLOOR -ABOVE FG		12	2016			720.00	7747.20	
7	IMFL BOTTLING HALL EXPANSION		30	2022			2184.00	23499.84	
	MAZANINE FLOOR -ABOVE PG	1	12	2022			600.00	6456.00	
	MAZANINE FLOOR -ABOVE FG	1	12	2022			450.00	4842.00	
8	TOILETS -1	1	10	2016	RCC framed pillar beam column structure on RCC		100.00	1076.00	
9	TOILETS -2	1	10	2016	RCC framed pillar beam column structure on RCC		25.00	269.00	
10	TOILETS -3	1	10	2016	RCC framed pillar beam column structure on RCC		25	269.00	
11	OLD DISTILLATION BUILDING	2	30	2016	RCC framed pillar beam column structure on RCC		150	1614.00	
12	NEW DISTILLATION BUILDING	2	30	2021			150	1614.00	
13	DRYER OLD- 120 KLPD	2	30	2016			125	1345.00	MS STRUCTURE CC
14	DRYER OLD- 140 KLPD	2	30	2021			125	1345.00	WITH PPGI SH
15	DRYER OLD- 60 KLPD	2	30	2023			36	387.36	
16	OLD DEARATOR BUILDING	2	30	2016	RCC framed pillar beam column structure on RCC		72	774.72	
17	OLD TURBINE BUILDING	2	30	2016	RCC framed pillar beam column structure on RCC		300	3228.00	
18	NEW DEARATOR BUILDING	2	30	2021	RCC framed pillar beam column structure on RCC		72	774.72	
19	NEW TURBINE BUILDING	2	30	2021	RCC framed pillar beam column structure on RCC		300	3228.00	
20	GATE COMPLEX	1	12	2022	RCC framed pillar beam column structure on RCC		112	1205.12	
21	OLD DISTILLATION SECTION	1	15	2016	RCC framed pillar beam column structure on RCC		500	5380.00	
22	ENA STORAGE SECTION OLD	1	30	2016	RCC framed pillar beam column structure on RCC		160	1721.60	ONLY ROOF WITH
23	ENA STORAGE SECTION NEW	1	30	2021	RCC framed pillar beam column structure on RCC		160	1721.60	ONLY ROOF WITH
24	ENGINEERING OFFICE	1	12	2020	RCC framed pillar beam column structure on RCC		50	538.00	
25	ENGINEERING WORK SHOP	1	12	2020	RCC framed pillar beam column structure on RCC		100	1076.00	
26	OLD BOILER	1	15	2016	RCC framed pillar beam column structure on RCC		225	2421.00	
27	NEW BOILER	1	15	2016	RCC framed pillar beam column structure on RCC		225	2421.00	
28	DDGS GODOWN OLD	1	25	2016			384	4131.84	
29	DDGS GODOWN NEW	1	25	2021			350	3766.00	MS STRUCTURE CC
30	COAL GODOWN OLD	1	30	2016			2016	21692.16	WITH PPGI SH
31	COAL GODOWN NEW	1	30	2021			1904	20487.04	

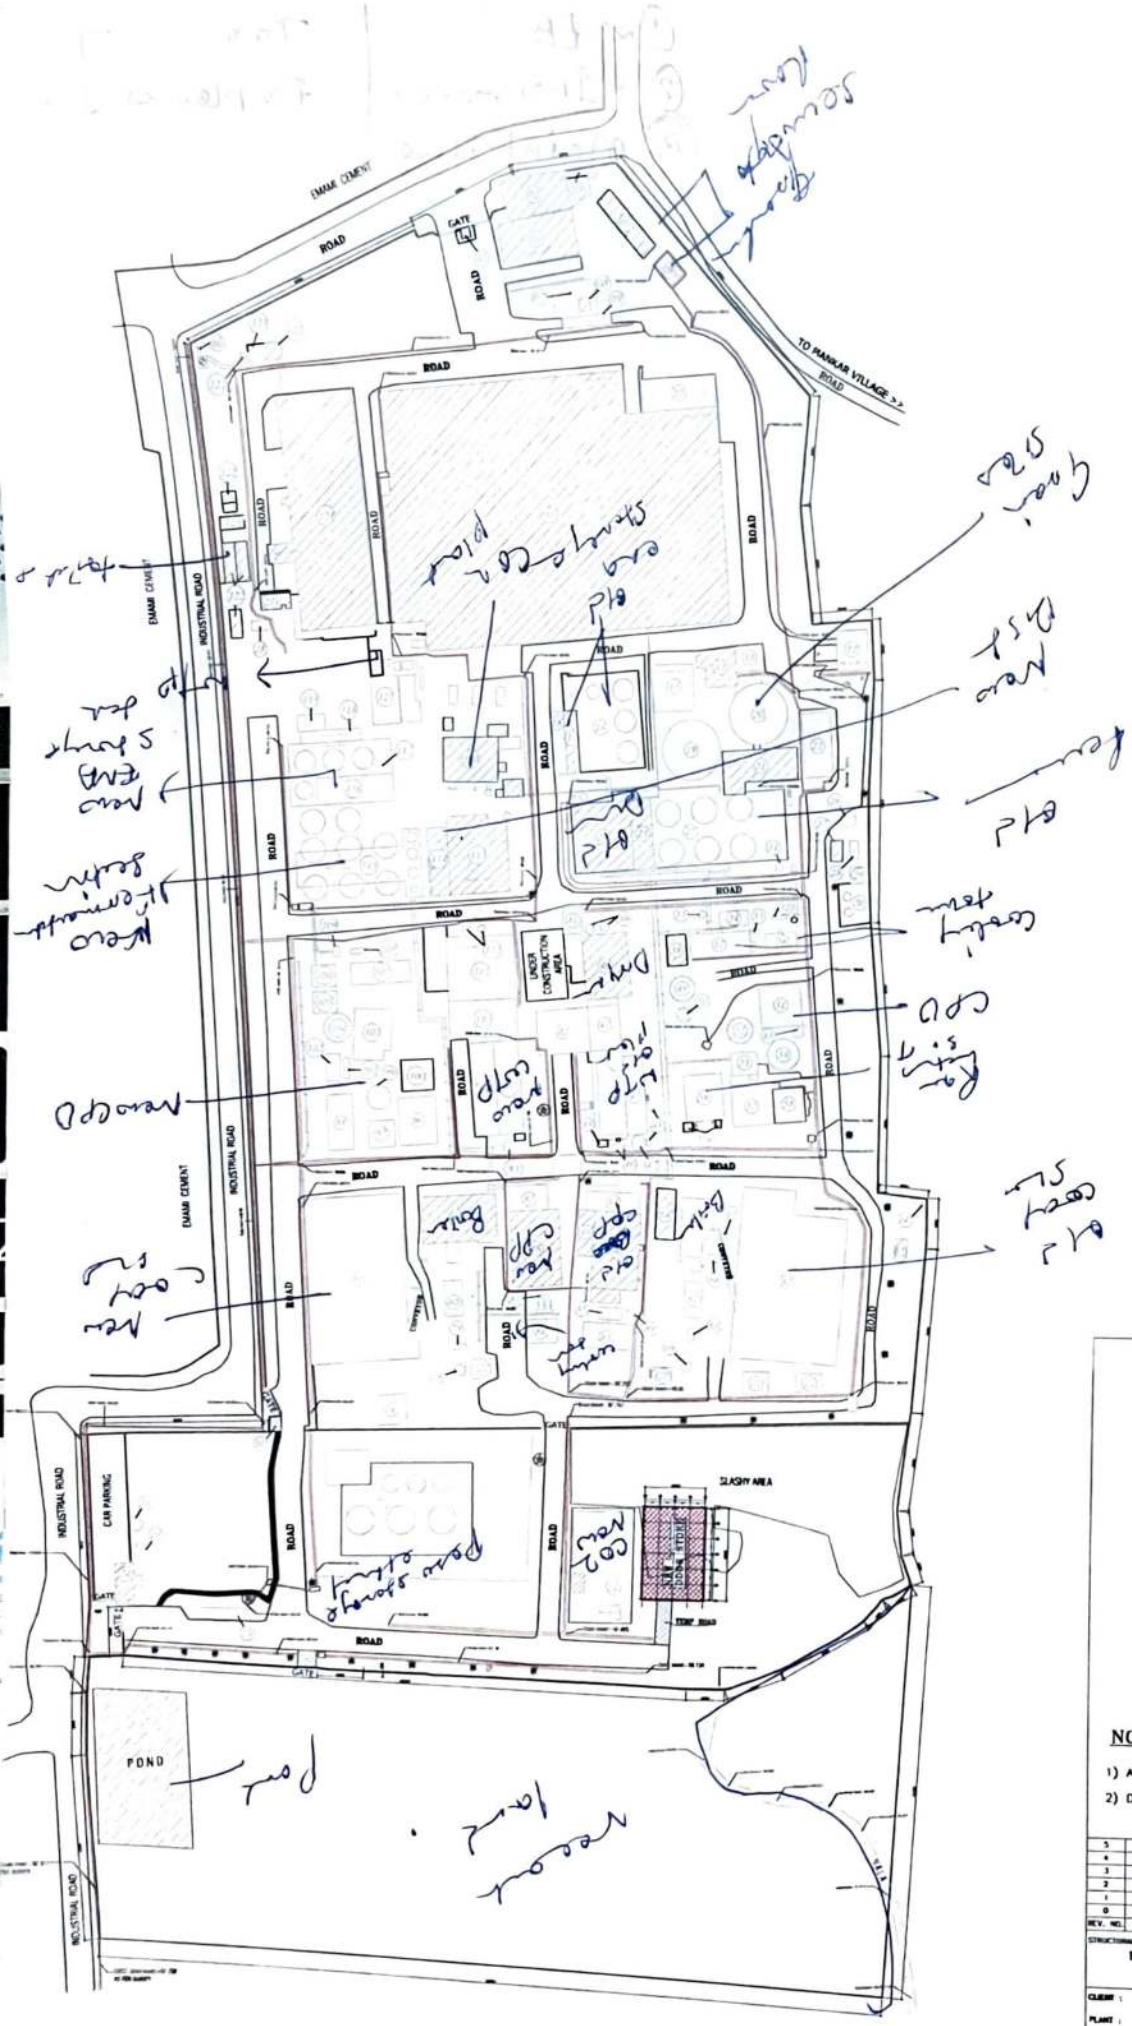

NOTES:

1) ALL DIMENSIONS ARE IN MILLIMETER
2) DO NOT SCALE THE DRAWING

REV. NO.	DESCRIPTION	DRAWN	CHKD.	APPD.	DATE
5	NEW DRGS STORE ADDED	TKR	VARUN	D.K.U	05.06.2024
4	REVISED AS MARKED	TKR	VARUN	D.K.U	08.06.2023
3	REVISED AS MARKED	TKR	VARUN	D.K.U	28.04.2023
2	REVISED AS MARKED	TKR	VARUN	D.K.U	27.04.2021
1	REVISED AS PER COMMENTS	TKR	VARUN	D.K.U	05.03.2021
0	ISSUED FOR APPROVAL	TKR	VARUN	D.K.U	13.02.2021

STRUCTURAL CONSULTANTS :

RDA CIVIL ENGINEERING SYSTEM PVT LTD.

B-43, [illegible] DELHI-92
PH. 011-[illegible], 011-[illegible]

CLIENT : M/S GLOBUS SPIRIT LTD.

PLANT : 140,000 LIT PER DAY GRAIN BASED DISTILLERY PLANT

LOCATION : VILLAGE-KOTAGRAM, DISTT.- BARDHAMAN, W.BANGAL.

TITLE : SITE LAYOUT

JOB CODE

CAD FILE NAME

DWG. NO. GL-WB-DS-C01 | REV. | SHEET 1 OF 1 | SCALE N.T.S