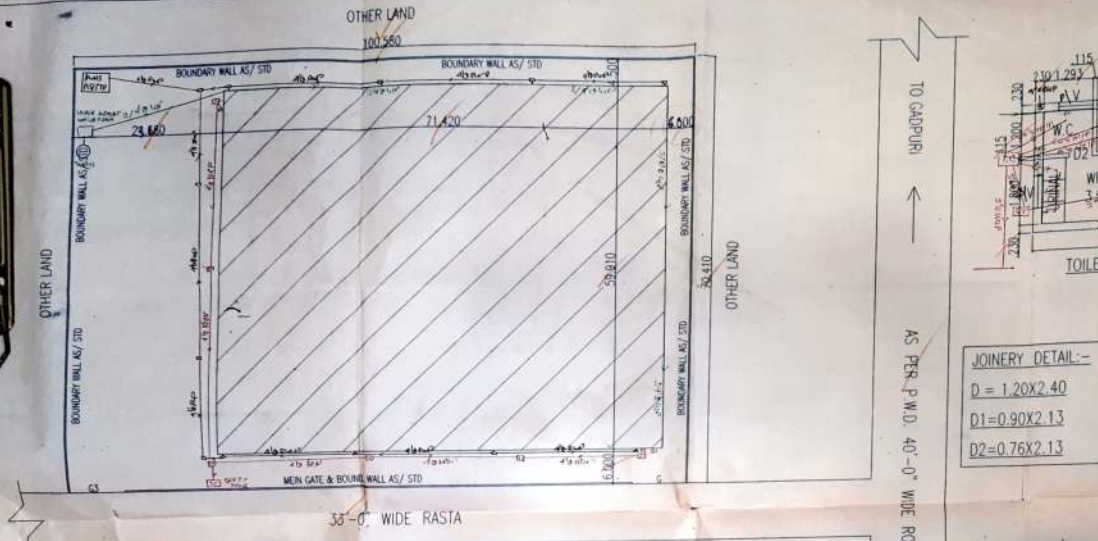

SITE PLAN

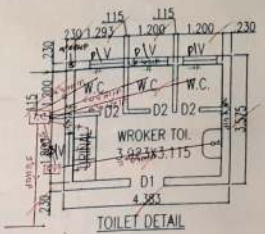

TOILET DETAIL

JOINERY DETAIL:-	
D = 1.20X2.40	W = 1.50X1.640
D1=0.90X2.13	P\V = 0.90X0.90
D2=0.76X2.13	RS = 3.00X3.00

NOTE:-

1. NATURE OF INDUSTRIES-GENERAL WORK.
2. NO. OF WORKERS -5 MAIL ONLY.
3. TRED WEST -NIL.
4. SOLAR WATER HITING SYSTEM PROVIDED TIME OF CONSTRUCTION.
5. FIRE FITTING SYSTEM PROVIDED TIME OF CONSTRUCTION

SANCTIONED
Dist. Town Planner cum Chairman
Building Plan Committee, Faridabad

AREA DETAIL:-

TOTAL PLOT AREA = 7131.780 SQMT.

PRMI. F.A.R. 125% = 8914.725 SQMT.

PRMI. COVD. AREA ON G.F. =4279.068 SQMT.

PROP. COVD. AREA ON G.F. =71.420X59.910 =4278.772 SQMT.

ACHIVED F.A.R. = 4278.772X100 = 59.995%
7131.780

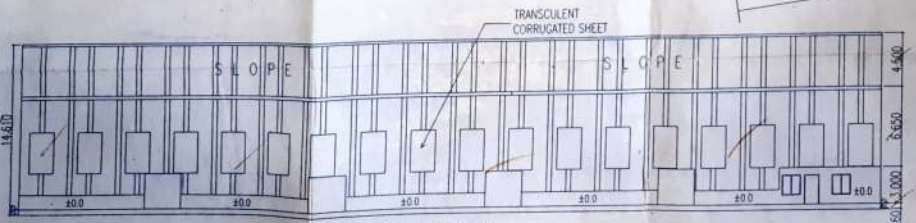

FRONT ELEVATION

PROPOSED INDUSTRIAL BUILDING PLAN ON KHASRA NO.-16//12/1/2/2, 19/1/1, 19/2/2, 22/1/1, 12/1/2/1 IN THE REVENUE ESTATEN OF VILLAGE GADPURI TEHSIL & DISTT.- PALWAL FOR M/S PROMPT ENTERPRISES PVT. LTD.

DATE :-	NORTH :-
SCALE 1:50 & 1:100	
SHEET NO. 1/3	
For PROMPT ENTERPRISES PVT. LTD. DIRECTOR OWNER SIGN	ARCHITECT SIGN

ARCHITECT :-

design SOLUTION
ARCHITECTURE , INTERIOR , PLANNING
booth no. 30 first floor mkt. sec. 11 fbd.
M: 09811616224