0.0 Mtr PLAN
(16.0 m X 48.0 m)

☞NOTES :

1) ALL DIMENSIONS ARE IN mm AND LEVELS ARE IN METER UNLESS OTHERWISE SPECIFIED.
2) PLINTH LEVEL CONSIDERED 0.000 MTR.

16.10.2024	ecosis TEXFIL PVT. LIMITED	AMIT	A.ACHARYA
DATE	DAHEJ , BHARUCH. (GUJARAT)	DRAWN BY	DESIGN & PREPARED BY
Project:-	100 TPD RECYCLING PLANT	DRAWING NUMBER	
DWG. TITLE	0.0 Mtr Plan CP PLANT LAYOUT (16.0 m X 48.0 m)	FIL-PRP-CP-LAYOUT-001	

Drg. Size	Scale	Sheet	Rev.
A2	NTS	1	03

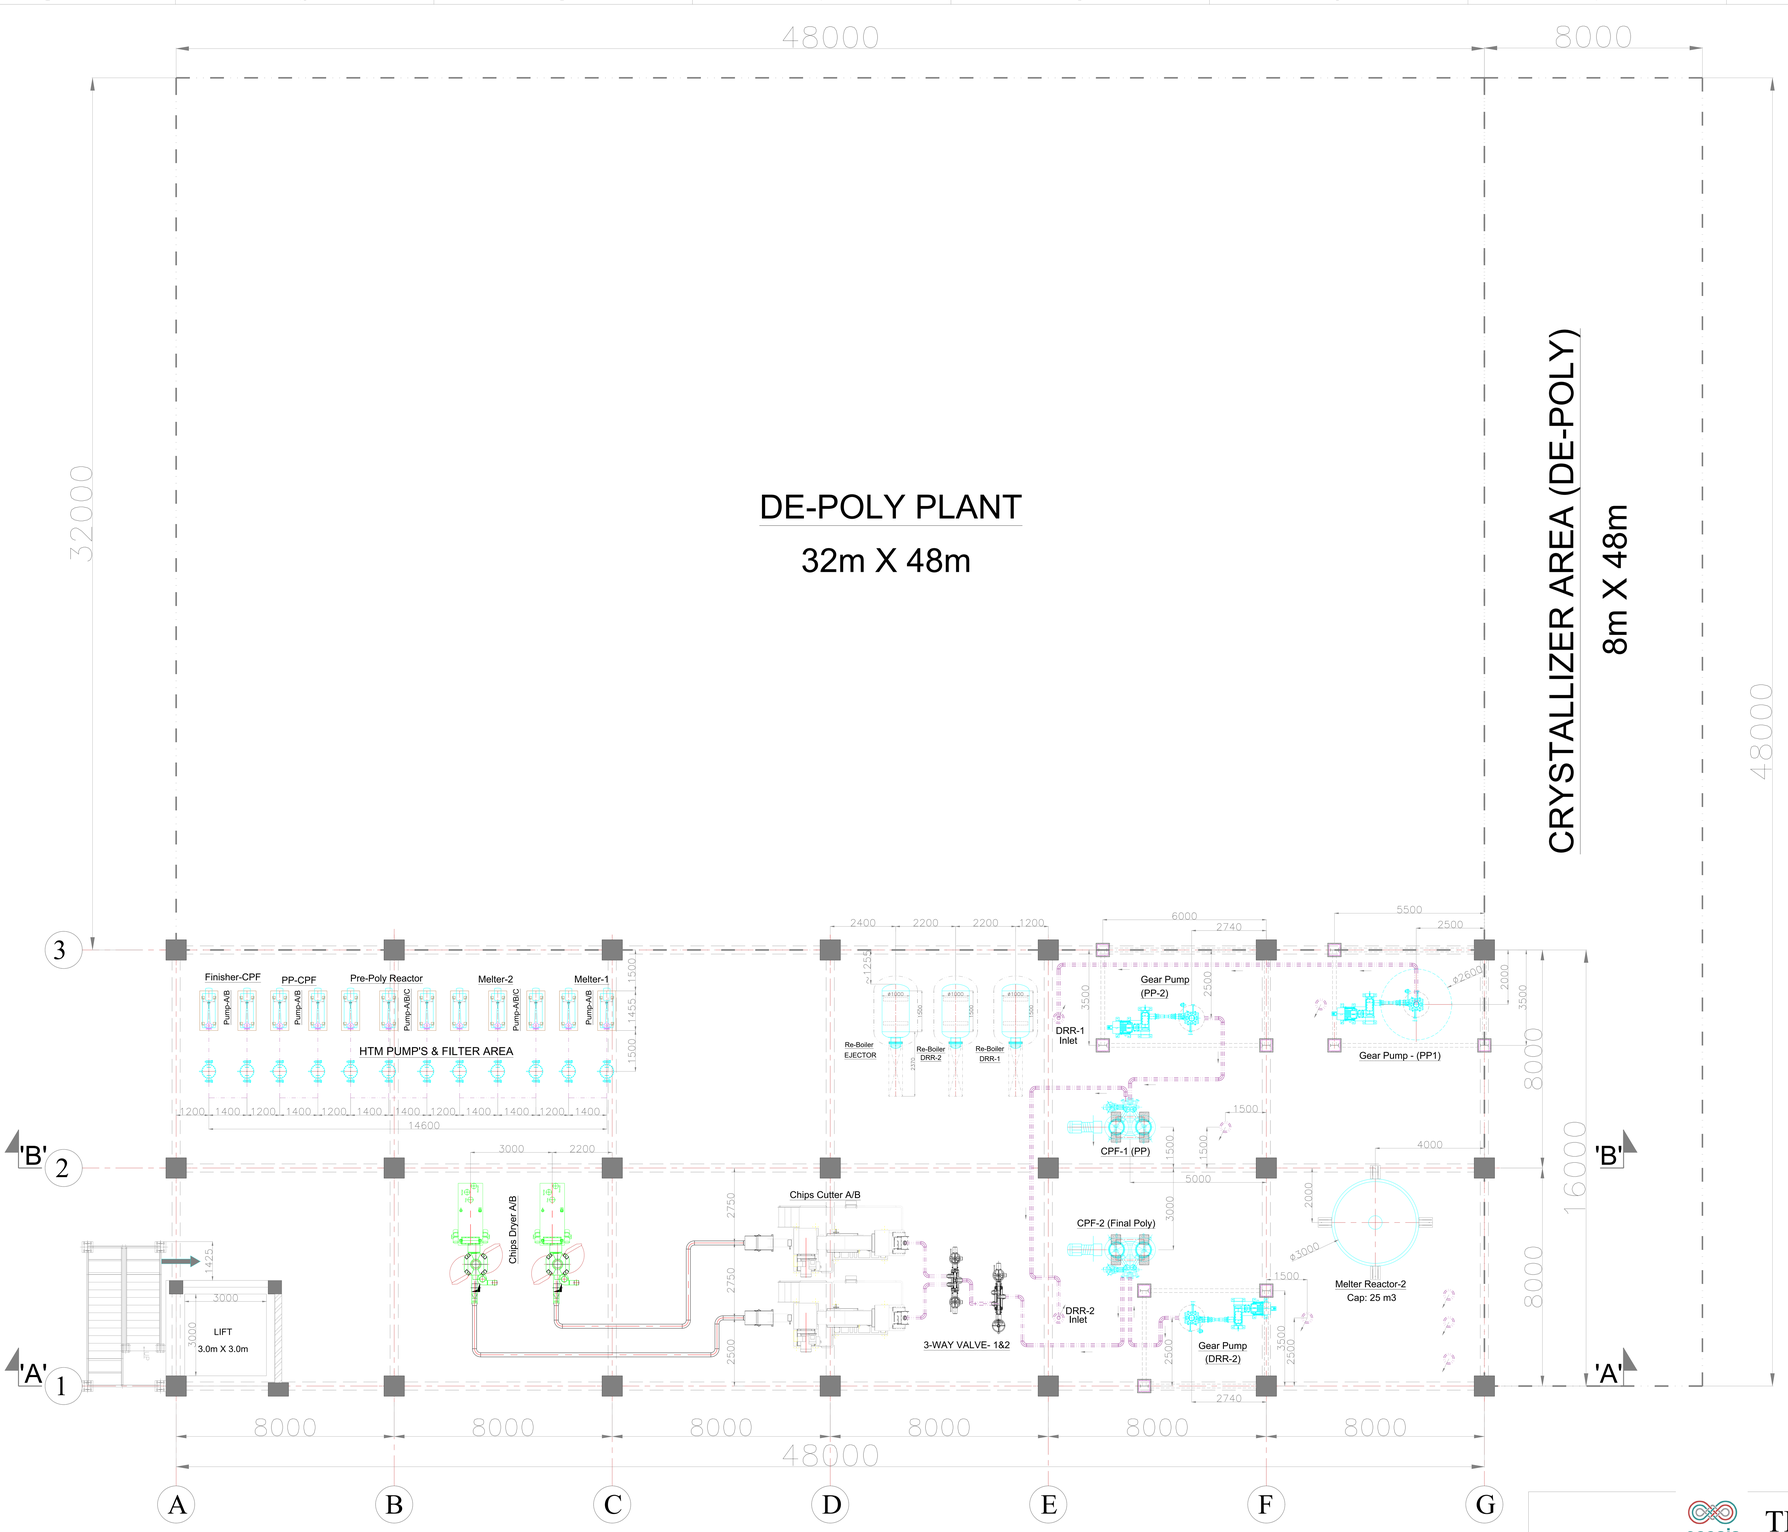

N

7.0 Mtr PLAN
(16.0 m X 48.0 m)

☞NOTES :

1) ALL DIMENSIONS ARE IN mm AND LEVELS ARE IN METER UNLESS OTHERWISE SPECIFIED.
2) PLINTH LEVEL CONSIDERED 0.000 MTR.

16.10.2024	ecosis TEXFIL PVT. LIMITED	AMIT	A.ACHARYA
DATE	DAHEJ , BHARUCH. (GUJARAT)	DRAWN BY	DESIGN & PREPARED BY
Project:-	100 TPD RECYCLING PLANT	DRAWING NUMBER	
DWG. TITLE	7.0 Mtr Plan CP PLANT LAYOUT (16.0 m X 48.0 m)	FIL-PRP-CP-LAYOUT-002	

Drg. Size	Scale	Sheet	Rev.
A2	NTS	1	03

14.0 Mtr PLAN
(16.0 m X 48.0 m)

NOTES :

1) ALL DIMENSIONS ARE IN mm AND LEVELS ARE IN METER UNLESS OTHERWISE SPECIFIED.
2) PLINTH LEVEL CONSIDERED 0.000 MTR.

16.10.2024	ecosis TEXFIL PVT. LIMITED	AMIT	A.ACHARYA
DATE	DAHEJ , BHARUCH. (GUJARAT)	DRAWN BY	DESIGN & PREPARED BY
Project:-	100 TPD RECYCLING PLANT	DRAWING NUMBER	
DWG. TITLE	14.0 Mtr Plan CP PLANT LAYOUT (16.0 m X 48.0 m)	FIL-PRP-CP-LAYOUT-003	

Drg. Size	Scale	Sheet	Rev.
A2	NTS	1	03

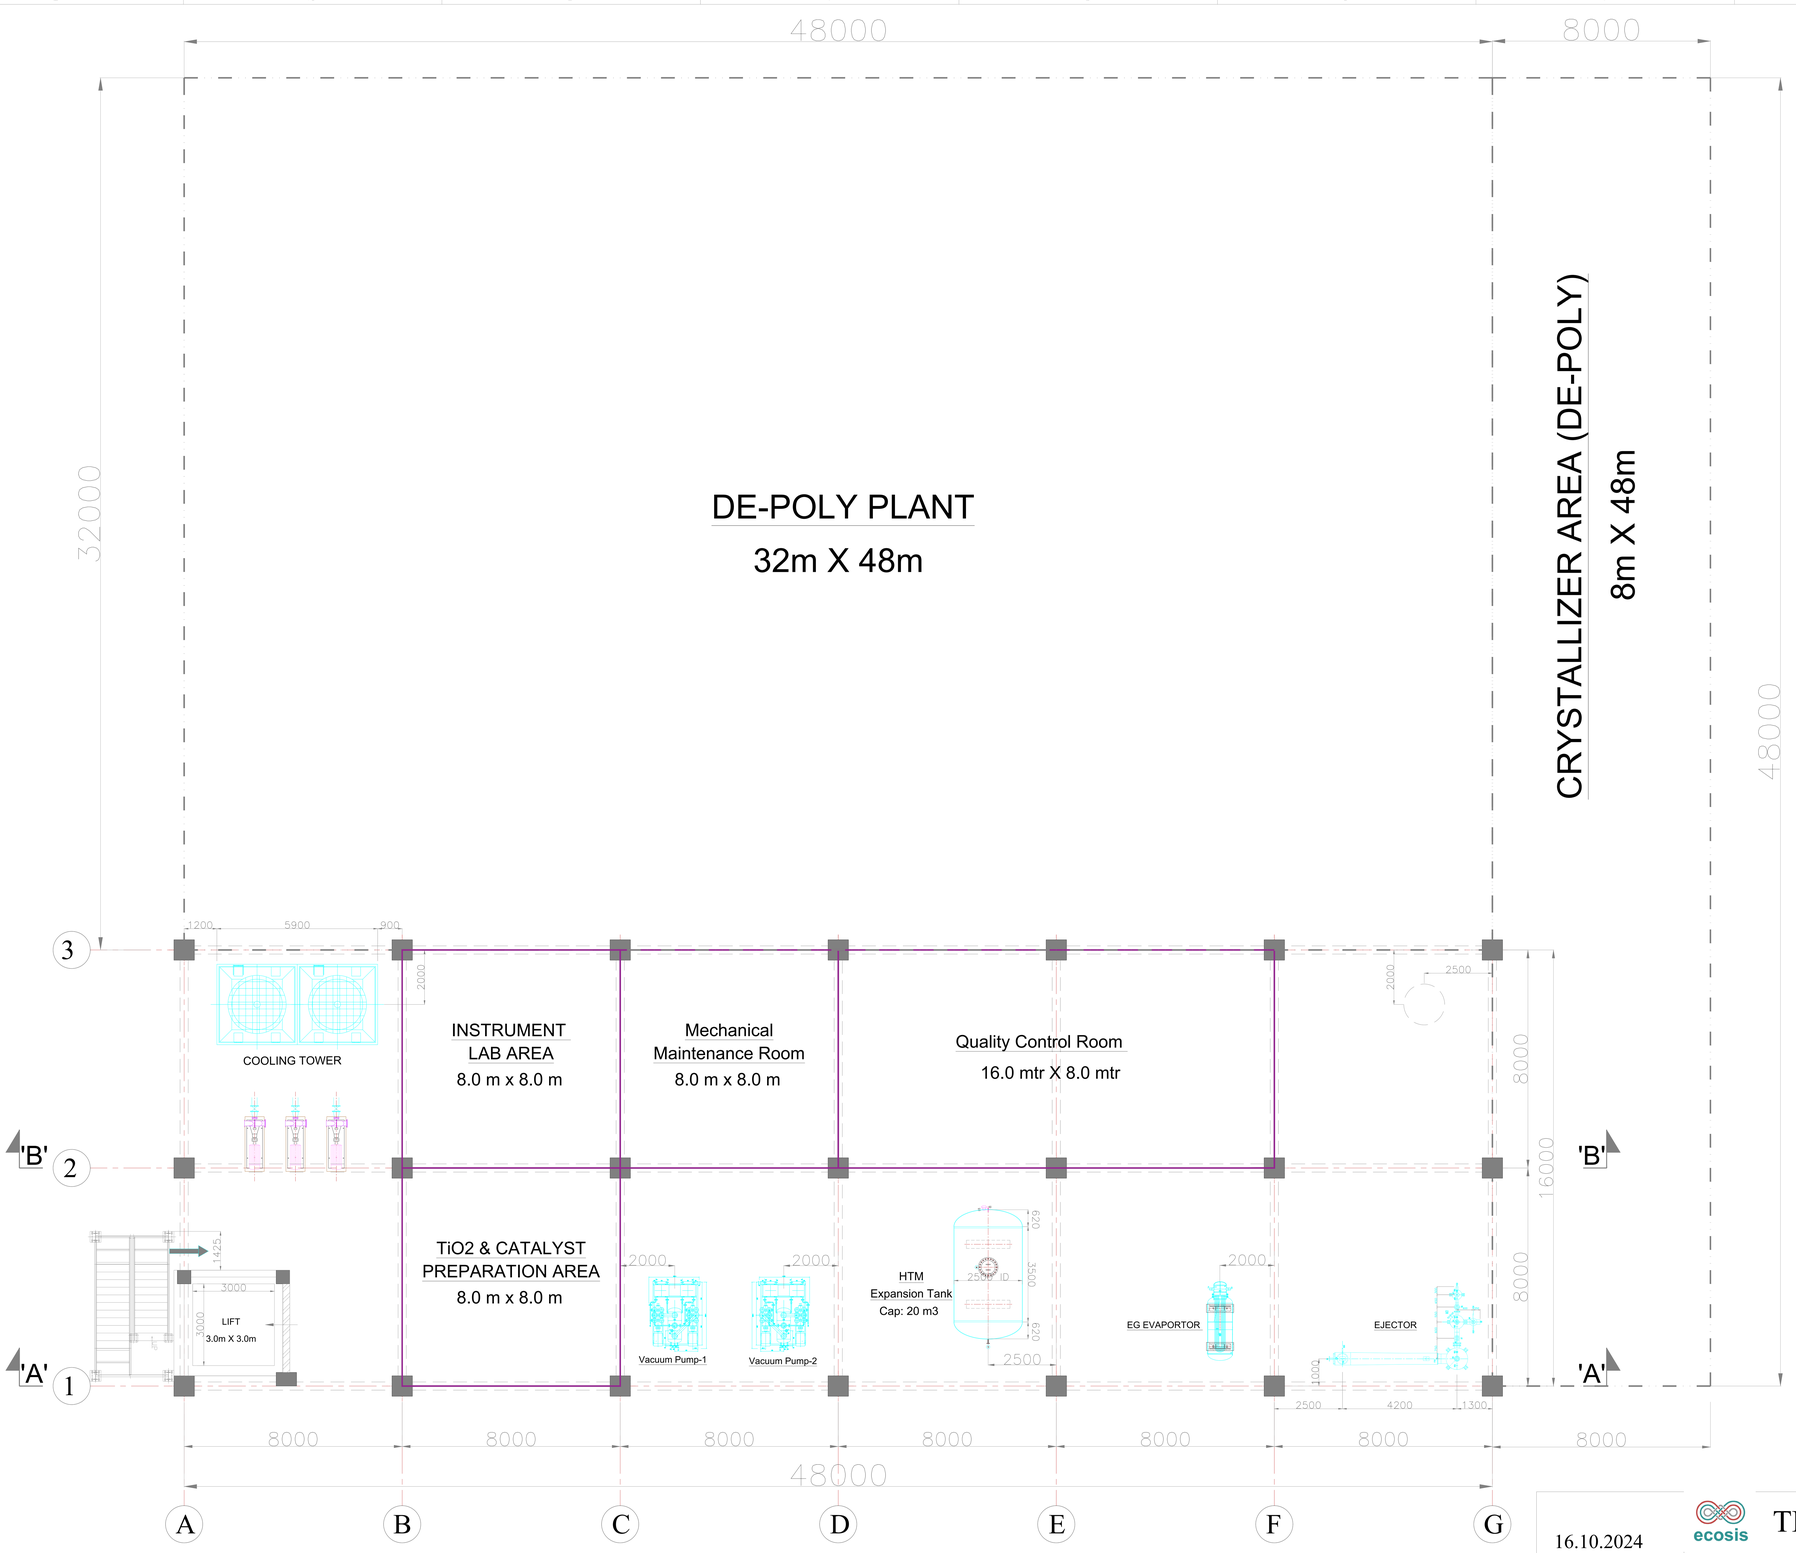

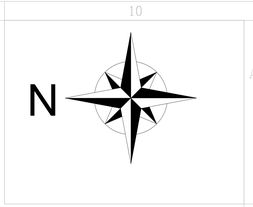

21.0 Mtr PLAN
(16.0 m X 48.0 m)

☞NOTES :

1) ALL DIMENSIONS ARE IN mm AND LEVELS ARE IN METER UNLESS OTHERWISE SPECIFIED.
2) PLINTH LEVEL CONSIDERED 0.000 MTR.

16.10.2024	ecosis TEXFIL PVT. LIMITED	AMIT	A.ACHARYA
DATE	DAHEJ , BHARUCH. (GUJARAT)	DRAWN BY	DESIGN & PREPARED BY
Project:-	100 TPD RECYCLING PLANT	DRAWING NUMBER	
DWG. TITLE	21.0 Mtr Plan CP PLANT LAYOUT (16.0 m X 48.0 m)	FIL-PRP-CP-LAYOUT-004	

Drg. Size	Scale	Sheet	Rev.
A2	NTS	1	03

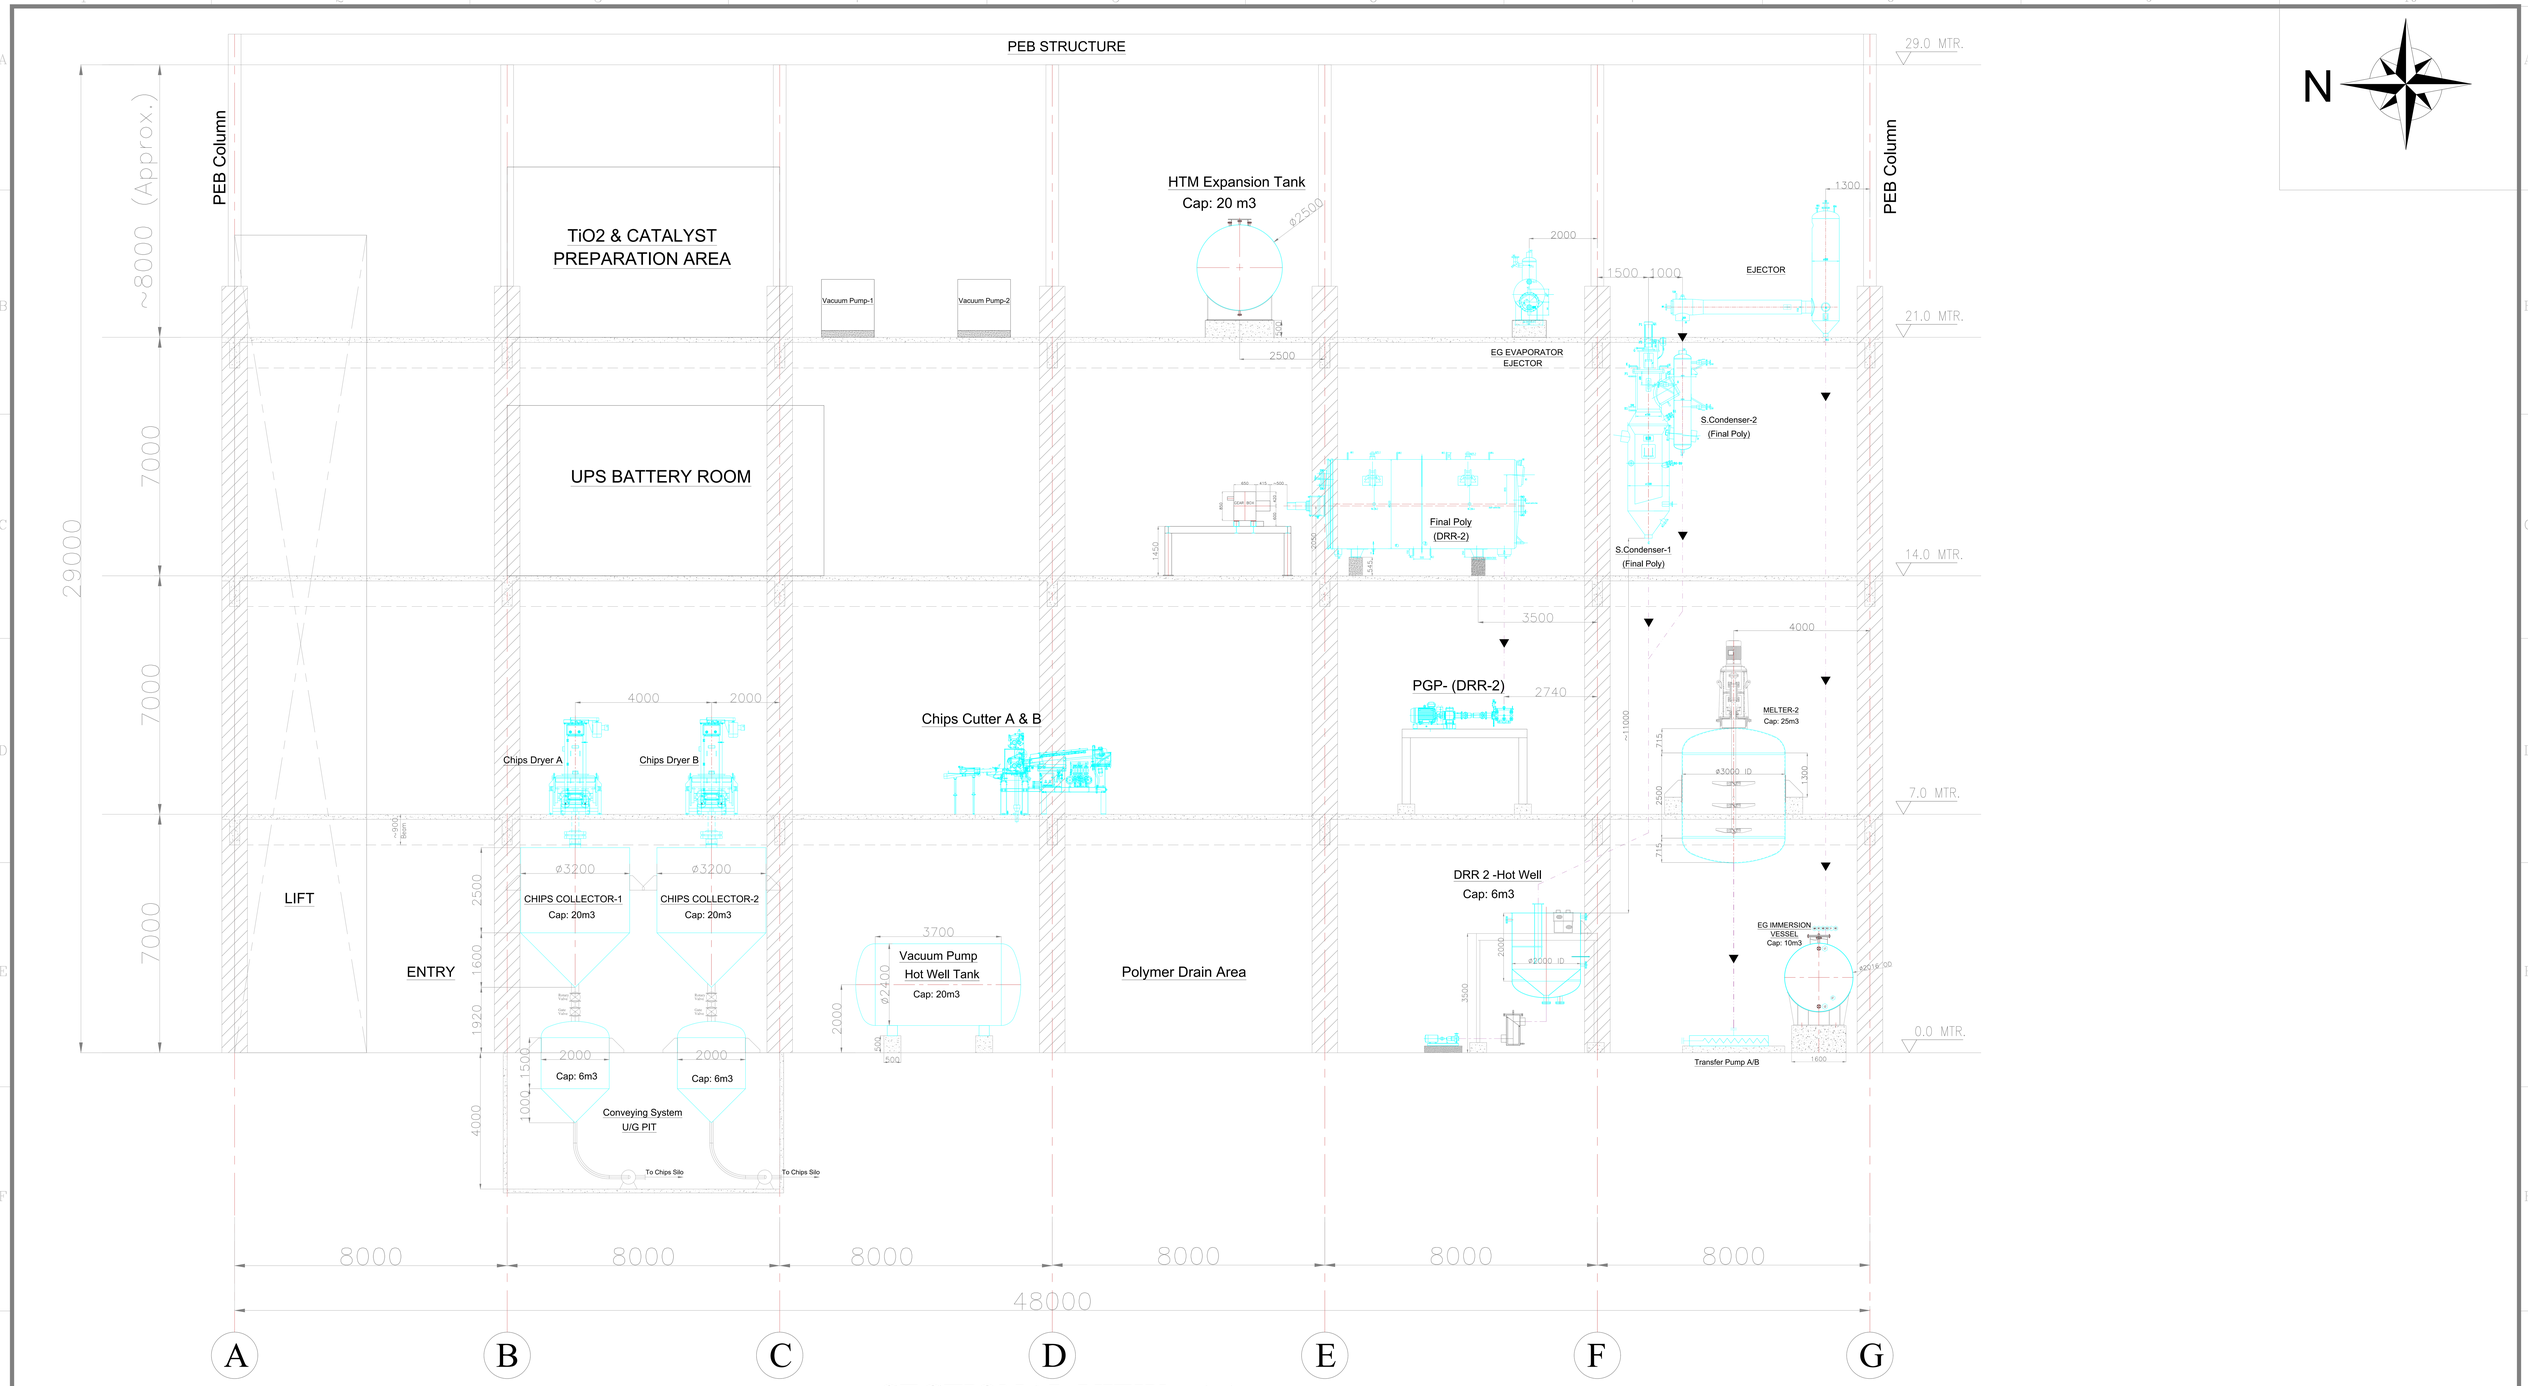

SECTIONAL VIEW - AA

(LOOKING FROM WEST SIDE)

☞NOTES :

1) ALL DIMENSIONS ARE IN mm AND LEVELS ARE IN METER UNLESS OTHERWISE SPECIFIED.

2) PLINTH LEVEL CONSIDERED 0.000 MTR.

16.10.2024	ecosis TEXFIL PVT. LIMITED	AMIT	A.ACHARYA
DATE	DAHEJ , BHARUCH. (GUJARAT)	DRAWN BY	DESIGN & PREPARED BY
Project:-	100 TPD RECYCLING PLANT	DRAWING NUMBER	
DWG. TITLE	SECTIONAL VIEW -AA CP PLANT	FIL-PRP-CP-LAYOUT-005	

Drg. Size	Scale	Sheet	Rev.
A2	NTS	1	03

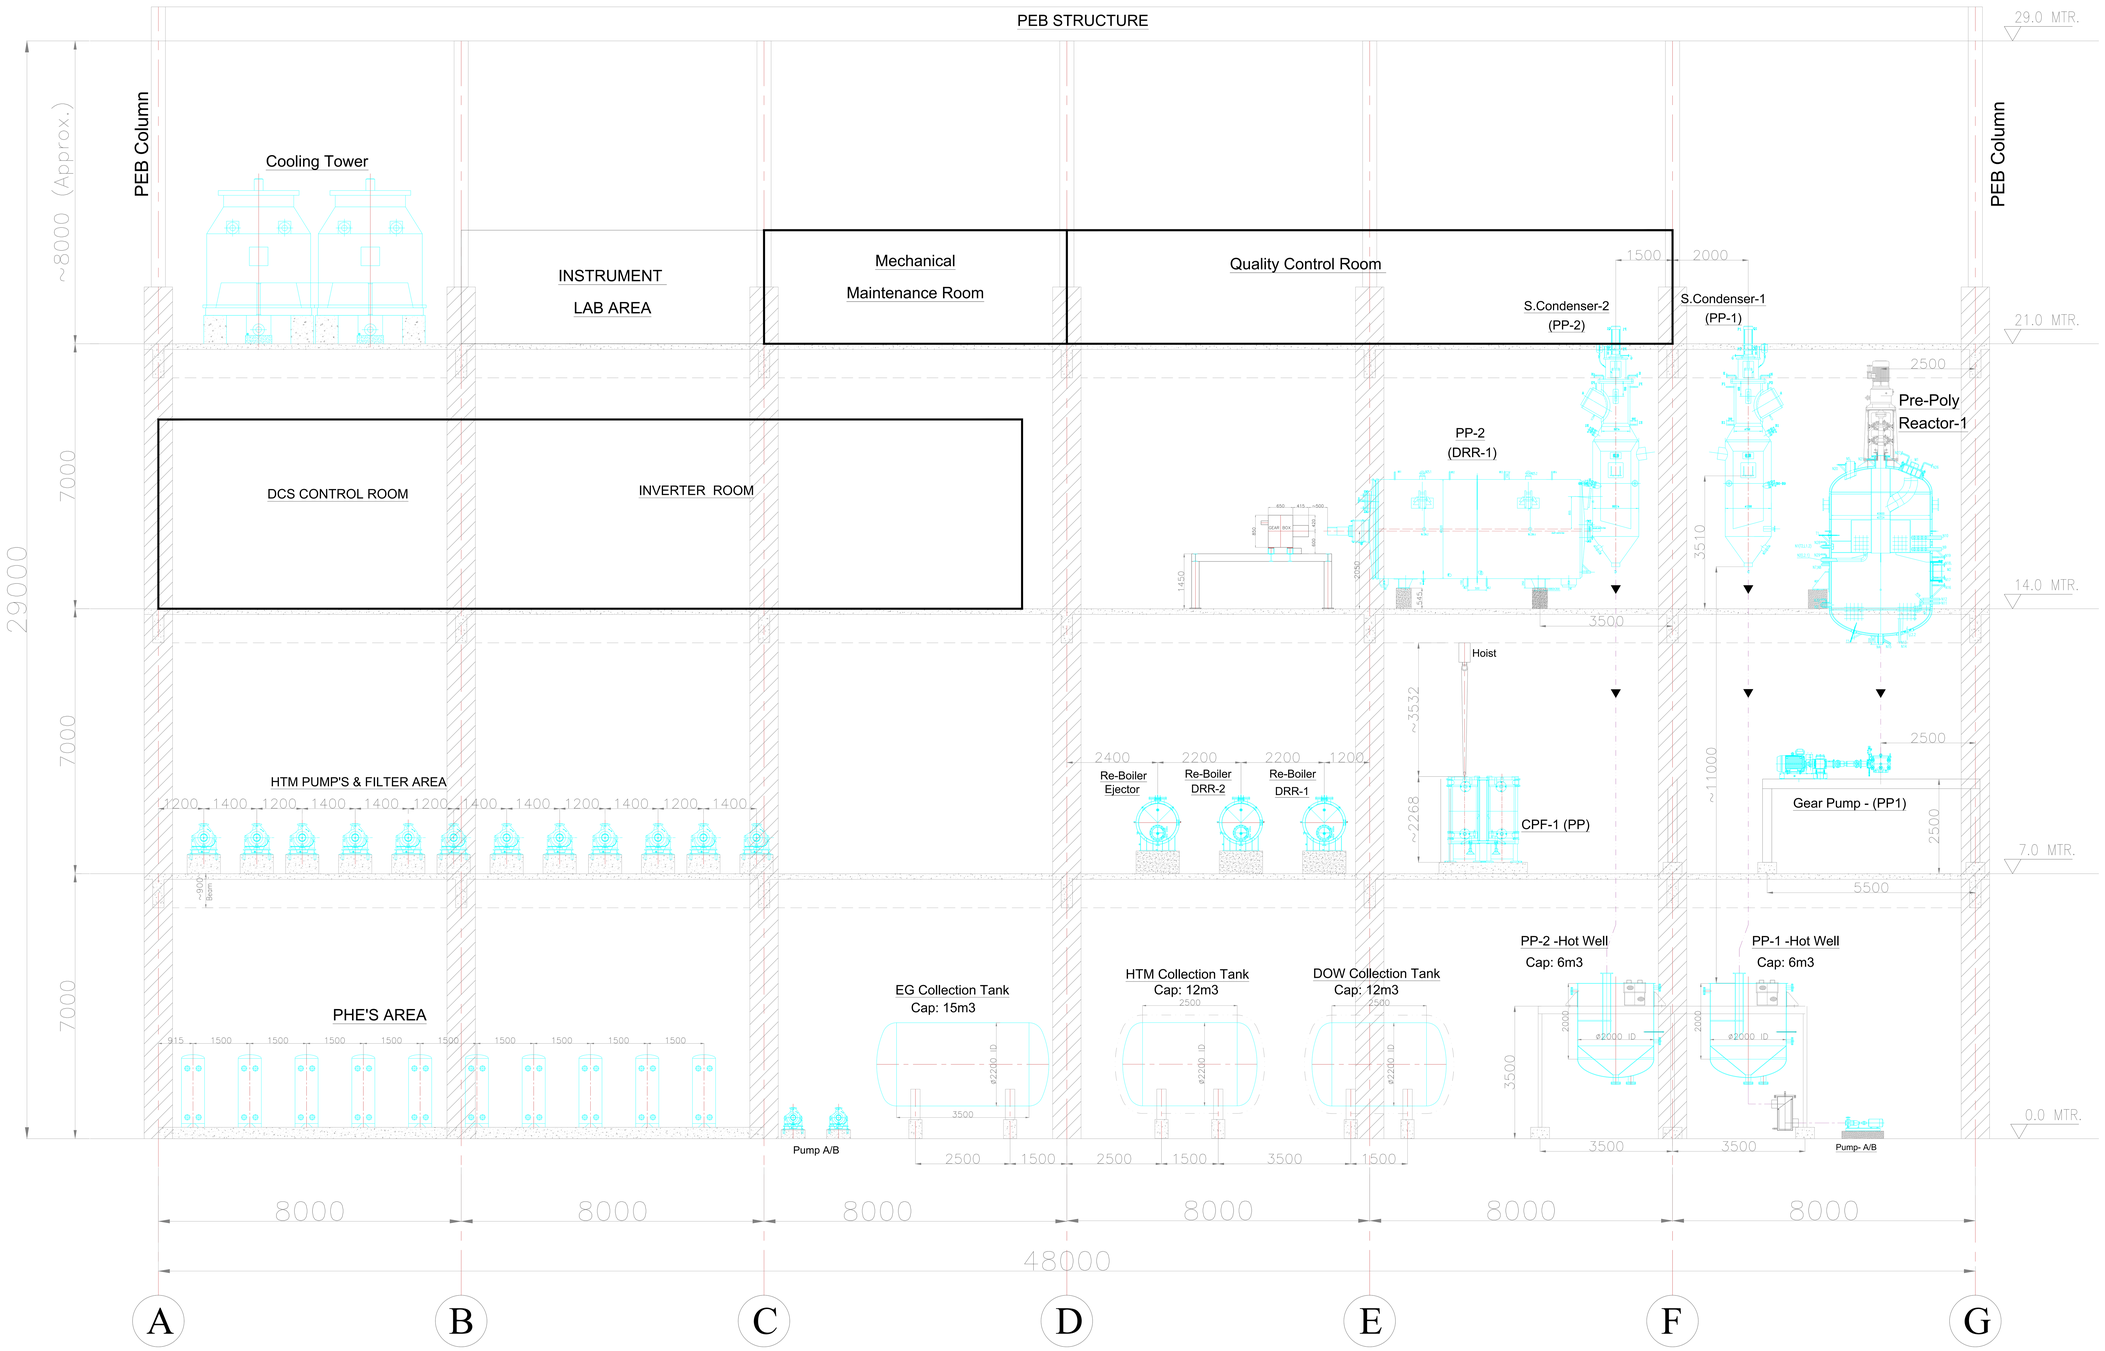

SECTIONAL VIEW - BB

(LOOKING FROM WEST SIDE)

☞NOTES :

1) ALL DIMENSIONS ARE IN mm AND LEVELS ARE IN METER UNLESS OTHERWISE SPECIFIED.
2) PLINTH LEVEL CONSIDERED 0.000 MTR.

16.10.2024	ecosis TEXFIL PVT. LIMITED	AMIT	A.ACHARYA
DATE	DAHEJ , BHARUCH. (GUJARAT)	DRAWN BY	DESIGN & PREPARED BY
Project:-	100 TPD RECYCLING PLANT	DRAWING NUMBER	
DWG. TITLE	SECTIONAL VIEW -BB CP PLANT	FIL-PRP-CP-LAYOUT-005	

Drg. Size	Scale	Sheet	Rev.
A2	NTS	1	03