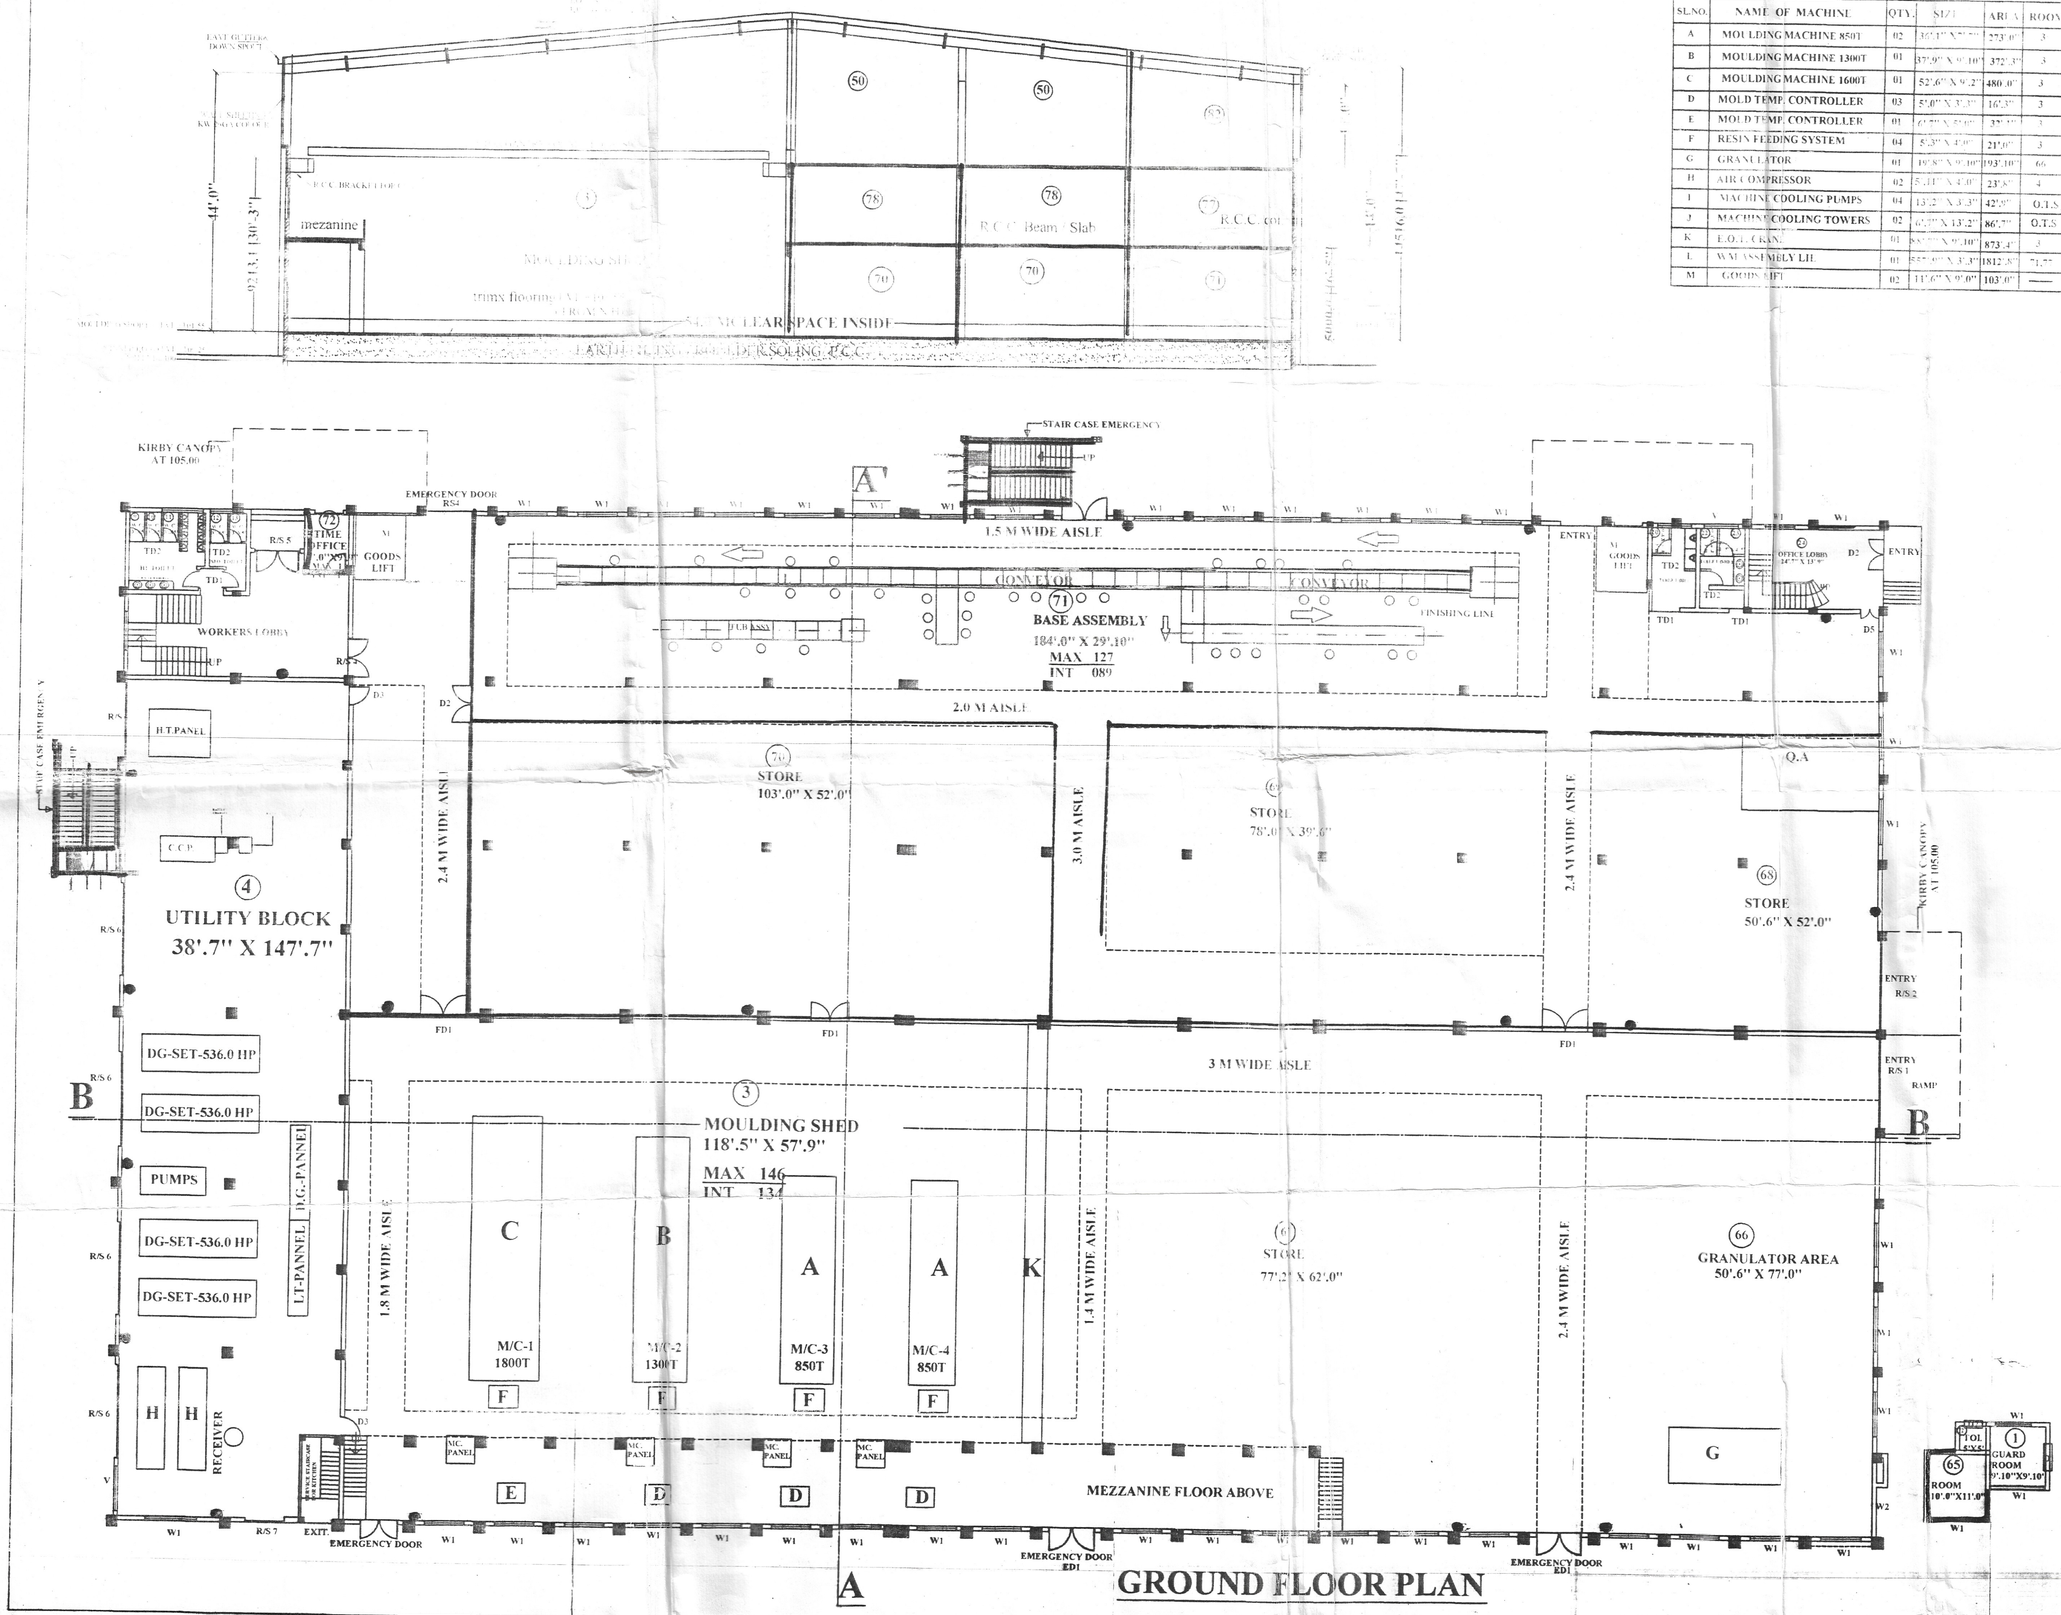

GROUND FLOOR PLAN

MACHINE CHART							
SL.NO.	NAME OF MACHINE	QTY.	SIZE	AREA	ROOM	POWER
A	MOULDING MACHINE 850T	02	36'.1" X 7'.7"	273'.0"	3	180.0 HP
B	MOULDING MACHINE 1300T	01	37'.9" X 9'.10"	372'.3"	3	110.0 HP
C	MOULDING MACHINE 1600T	01	52'.6" X 9'.2"	480'.0"	3	130.0 HP
D	MOLD TEMP. CONTROLLER	03	5'.0" X 3'.3"	16'.3"	3	60.0 HP
E	MOLD TEMP. CONTROLLER	01	6'.7" X 5'.4"	35'.7"	3	30.0 HP
F	RESIN FEEDING SYSTEM	04	5'.3" X 4'.0"	21'.0"	3	24.0 HP
G	GRANULATOR	01	19'.8" X 9'.10"	193'.10"	66	24.0 HP
H	AIR COMPRESSOR	02	5'.11" X 4'.0"	23'.8"	4	100.0 HP
I	MACHINE COOLING PUMPS	04	13'.2" X 3'.3"	42'.9"	O.T.S	40.0 HP
J	MACHINE COOLING TOWERS	02	6'.7" X 13'.2"	86'.7"	O.T.S	10.0 HP
K	E.O.T. CRAN.	01	88'.7" X 9'.10"	873'.4"	3	15.0 HP
L	WM ASSEMELY LIE	01	555'.0" X 3'.3"	1812'.8"	71.75	20.0 HP
M	GOODS LIFT	02	11'.6" X 9'.0"	103'.0"	—	10.0 HP

उप निदेशक कारखाना/निबन्धक, उत्तराखण्ड

मानचित्र की स्वीकृति

इस मानचित्र की पत्र संख्या ... दिनांक ... को स्वीकृत किया जाता है।

NOTE:- PREVIOUS PLAN HAS BEEN ALREADY APPROVED BY D.D.F. HALDWANI VIDE LETTER NO. 2154 U / REKHA /HWR / DATED 23.12.09

PLAN NO. JS / 01 / 06 / 13

REVISED & ADDITION PLAN OF THE FACTORY MAP M/S MIRC ELECTRONICS LIMITED (UNIT-II) AT KHASRA NO. 399 TO 401&405 TO 410, 158 Km MILESTONE, DELHI ROORKEE HIGHWAY, VILLAGE- MUNDIYAKI, PARGANA- MANGLAUR, DISTT. HARIDWAR (UTTARAKHAND)

SCALE

GENERAL SCALE = 1" = 10'.0"

DRAWING SHEET 1 / 4

ADDITION WORKS SHOWN AS

FIRE EXTINGUISHERS SHOWN AS

SIGN. OF MANAGER

SIGN. OF OCCUPIER

ARCHITECT & PLANNERS

SANJAY MANI SHARMA
JAI ASSOCIATES
NEW SHARDA NAGAR
SAHARANPUR
MOB.- 9412874678