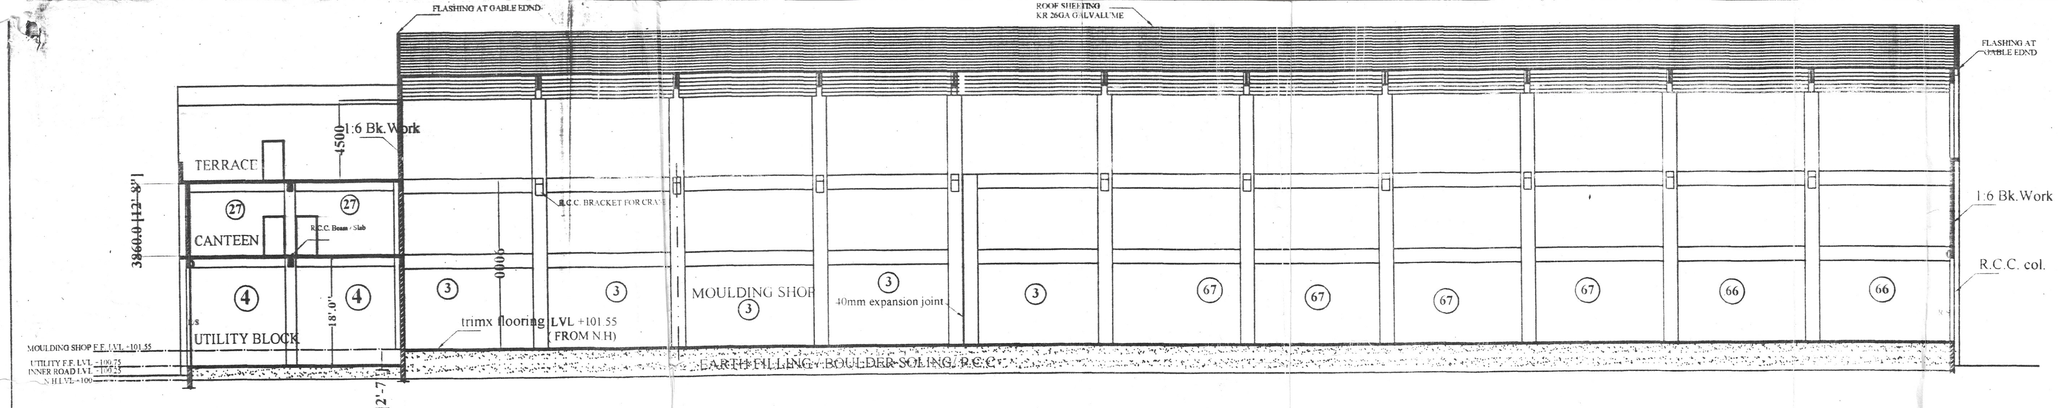

SECTION B-B

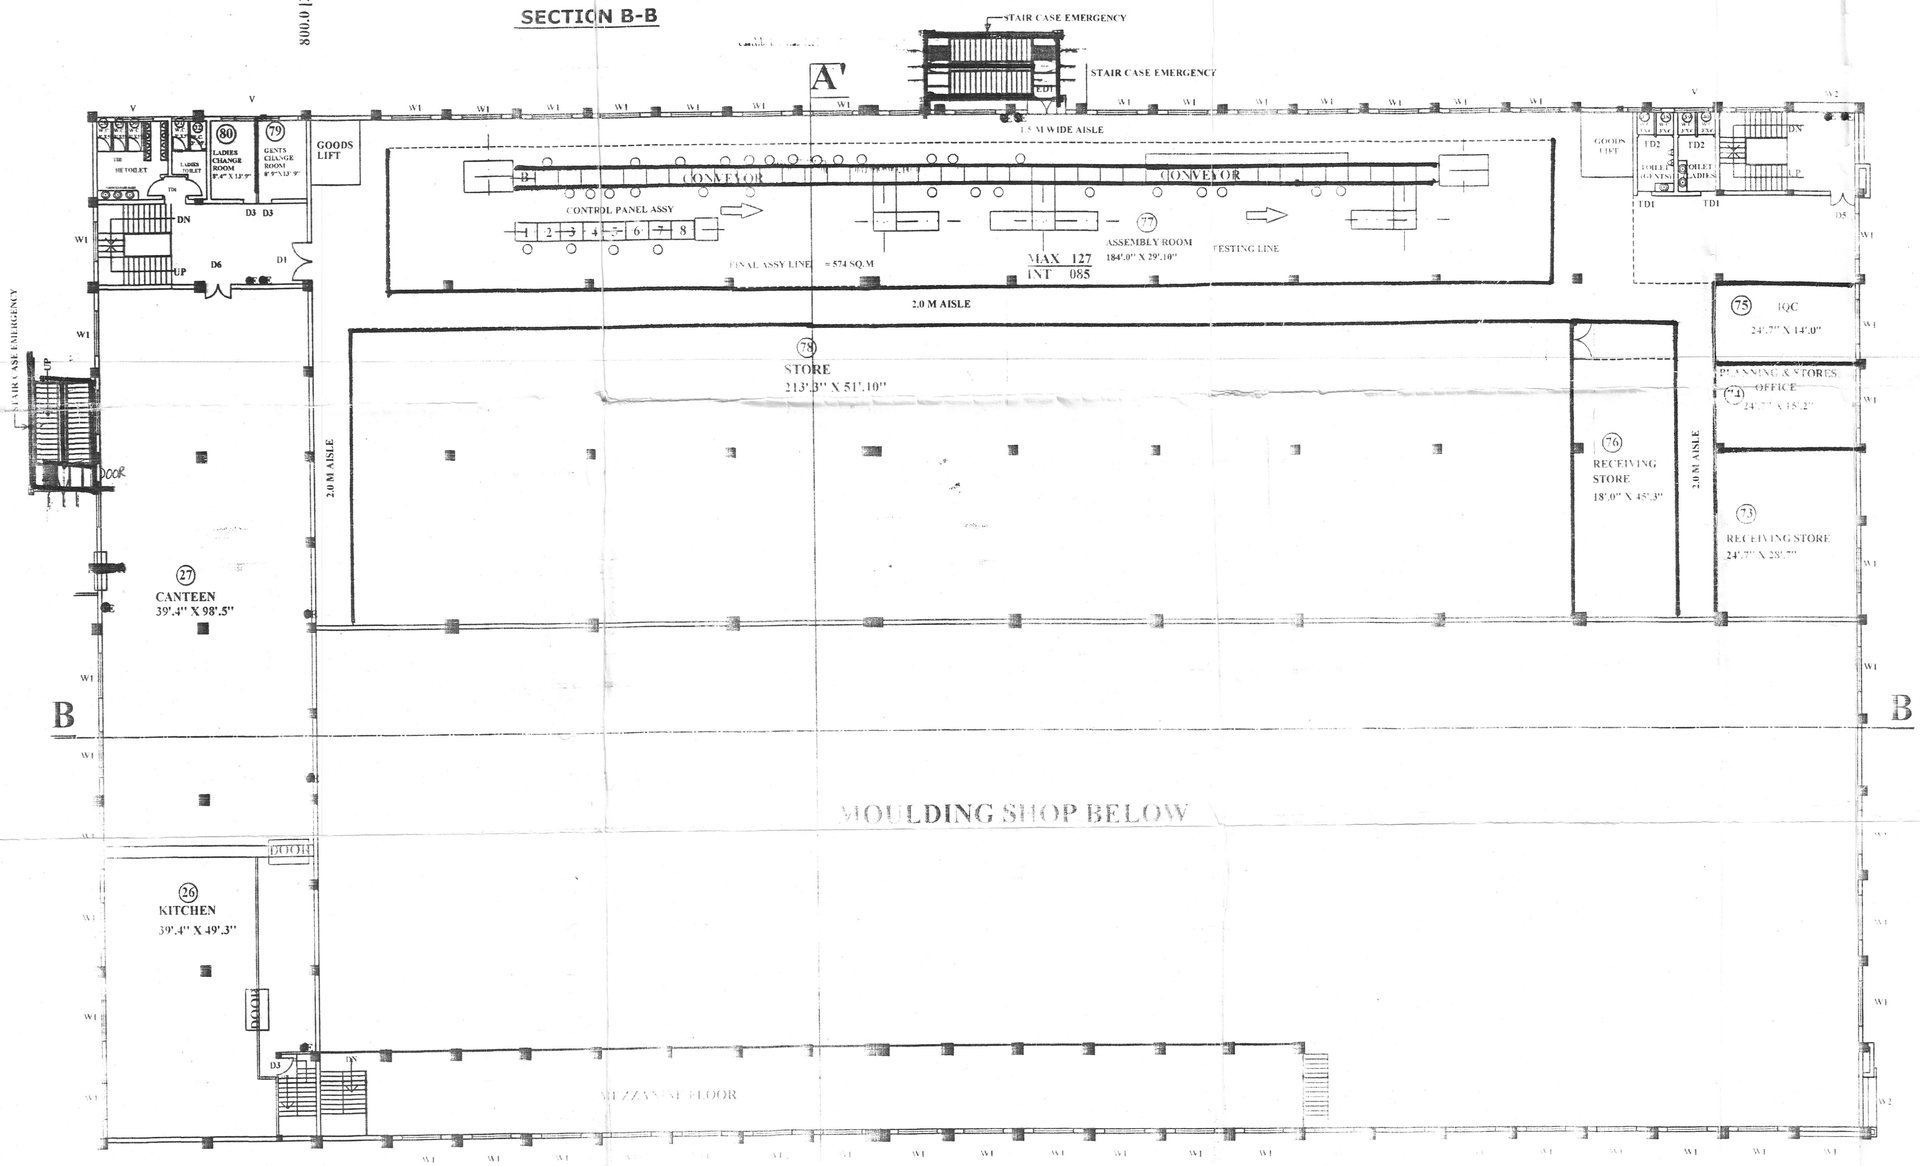

FIRST FLOOR PLAN

उप निदेशक कारखाना/व्यापसर, उत्तराखण्ड

NOTE:- PREVIOUS PLAN HAS BEEN ALREADY APPROVED BY D.D.F. HALDWANI VIDE LETTER NO 2154 F / REKHA /HWR / DATED 23.12.09

PLAN NO. JS / 01 / 06 / 13

REVISED & ADDITION PLAN OF THE FACTORY MAP M/S MIRC ELECTRONICS LIMITED (UNIT-II) AT KHASRA NO. 399 TO 401& 405 TO 410, 158 Km MILESTONE, DELHI ROORKEE HIGHWAY, VILLAGE-MUNDIYAKI, PARGANA-MANGLAUR, DISTT. HARIDWAR (UTTARAKHAND)

SCALE

GENERAL SCALE = 1" = 10'.0"

DRAWING SHEET 2 / 4

ADDITION WORKS SHOWN AS -
FIRE EXTINGUISHERS SHOWN AS

N. G. MANAGER

SIGN. OF OCCUPIER

ARCHITECT & PLANNERS

SANJAY MANI SHARMA
(AE ASSOCIATES)
NEW SHARDA NAGAR
SAHARANPUR
MOB.- 9412874678