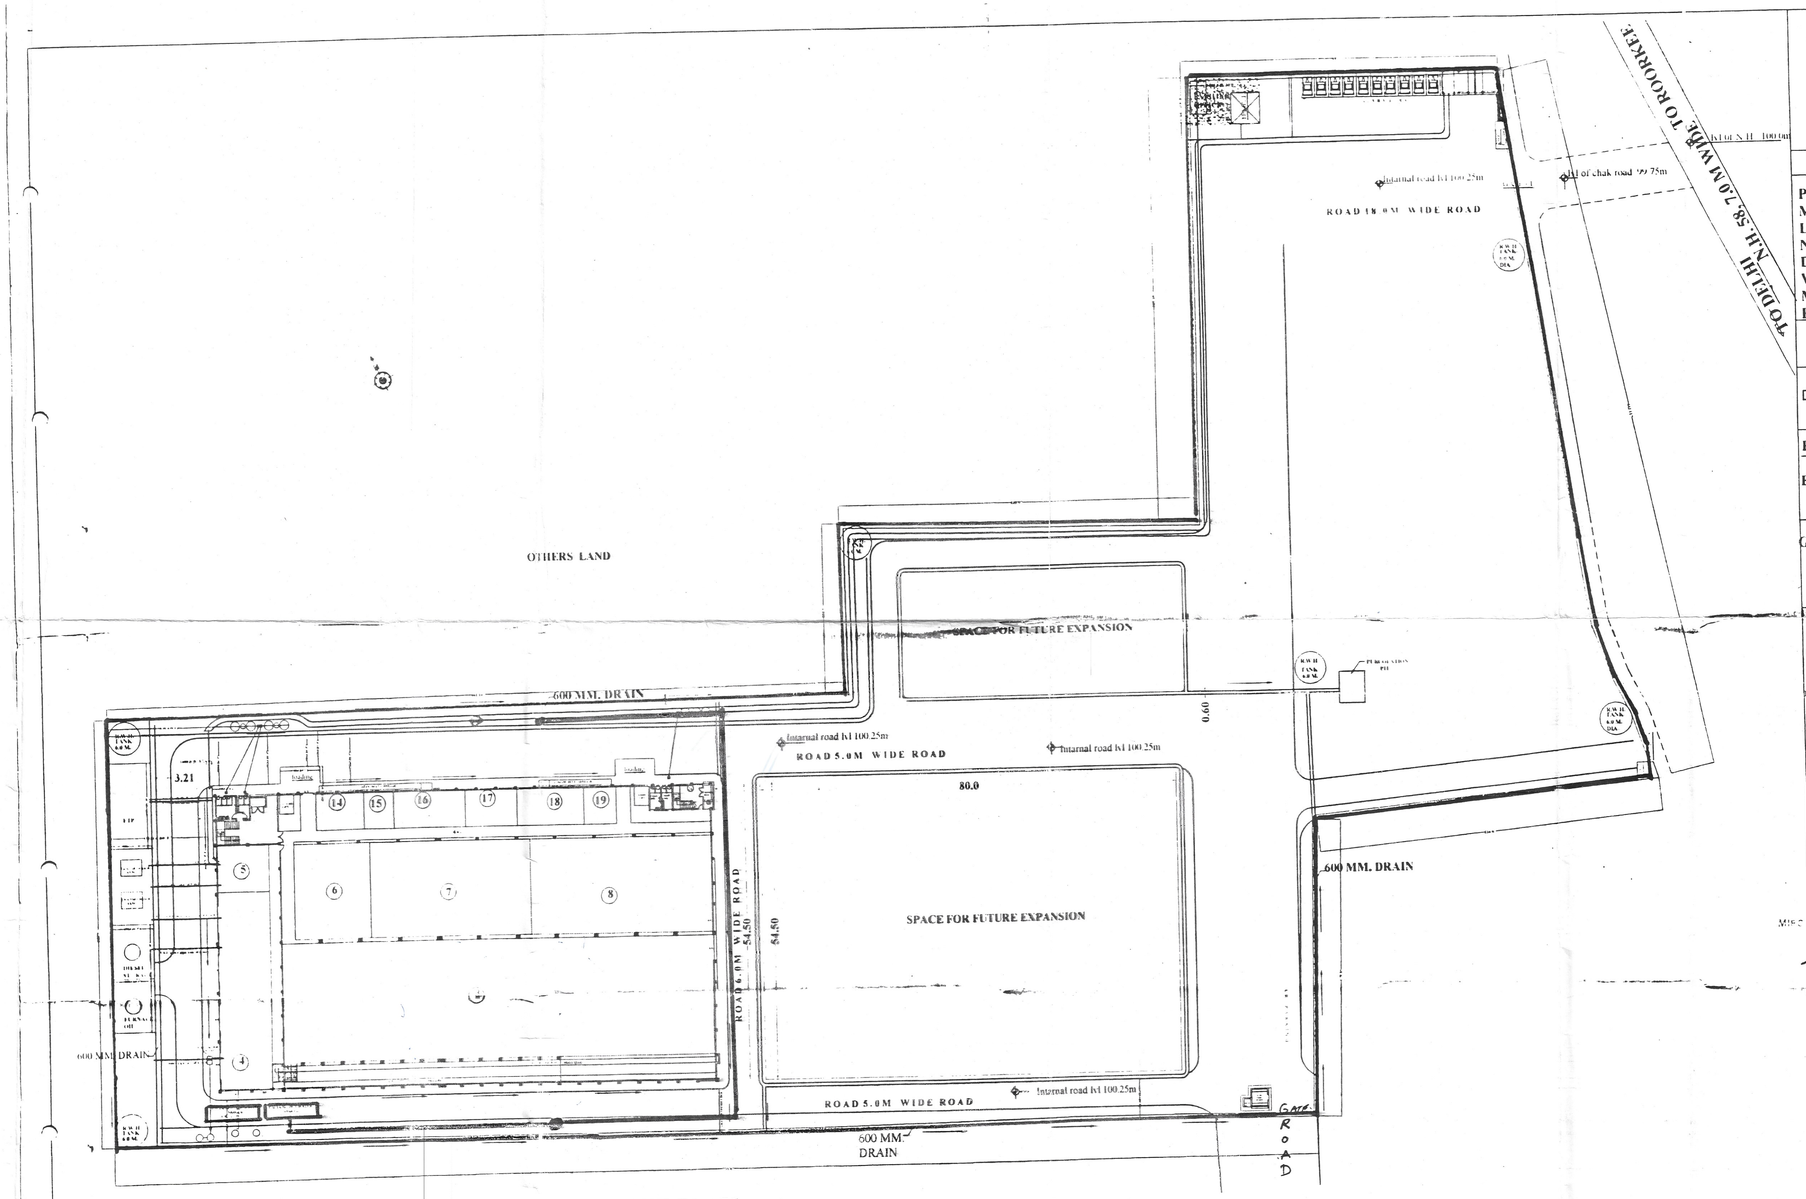

SITE PLAN

स्वीकृत-नक्शाचित्र
पत्र संख्या 2154 / उद्योग/विधा०/...
दि० 23/10/09 को प्रेषित किये जाते हैं।
मुख्य कारखाना/व्यापार निरीक्षक
(उत्तराखण्ड)

PLAN NO. JS / 410 / 74 / 09

PLAN OF THE FACTORY MAP
M / S MIRC ELECTRONICS LIMITED UNIT II AT KHASRA NO. 399,158KM MILE STONE, DELHI ROORKEE HIGHWAY, VILL. MUNDIYAKI,PARGANA MANGLAUR Khasra No. 399 to 401 & 405 to 410 HARIDWAR (UTTARAKHAND)

SCALE = 1" = 40'.0"

DRAWING SHEET 4/4

POWER DETAIL-

ELECTRIC POWER
2855.54 H.P. (INSTALLED)

GENERATOR POWER
2144.00 H.P. (STAND BY)

COLOUR REFERENCES

FACTORY PERMISES SHOWN AS	
EXISTING WORKS SHOWN AS	
DRINKING WATER SHOWN AS	
DRAINAGE SHOWN AS	
UNDER GROUND WATER RESERVE TANK	
~~PROPOSED WORKS SHOWN AS~~	
FIRE HYDRANT SHOWN AS	

FIRE STATION	10 KM
POLICE STATION	3 KM
EDUCATION POINT	3 KM
HOSPITAL POINT	7 KM
POPULATED AREA	1 KM
PETROL PUMP	5 KM

MIRC Electronics Ltd. Unit-2
Factory Manager
SIGN. OF MANAGER
(RAJESH RADHAKRISHNAN)

MIRC Electronics Ltd. Unit-2
Director
SIGN. OF OCCUPIER
(G.L. MIRCHANDANI)

ARCHITECT & PLANNERS:-

SANJAY MANI SHARMA
JAI ASSOCIATES
OPP. B.S.M. SCHOOL
NEW SHARDANAGAR,
SAHARANPUR (U.P)